



Front Elevation

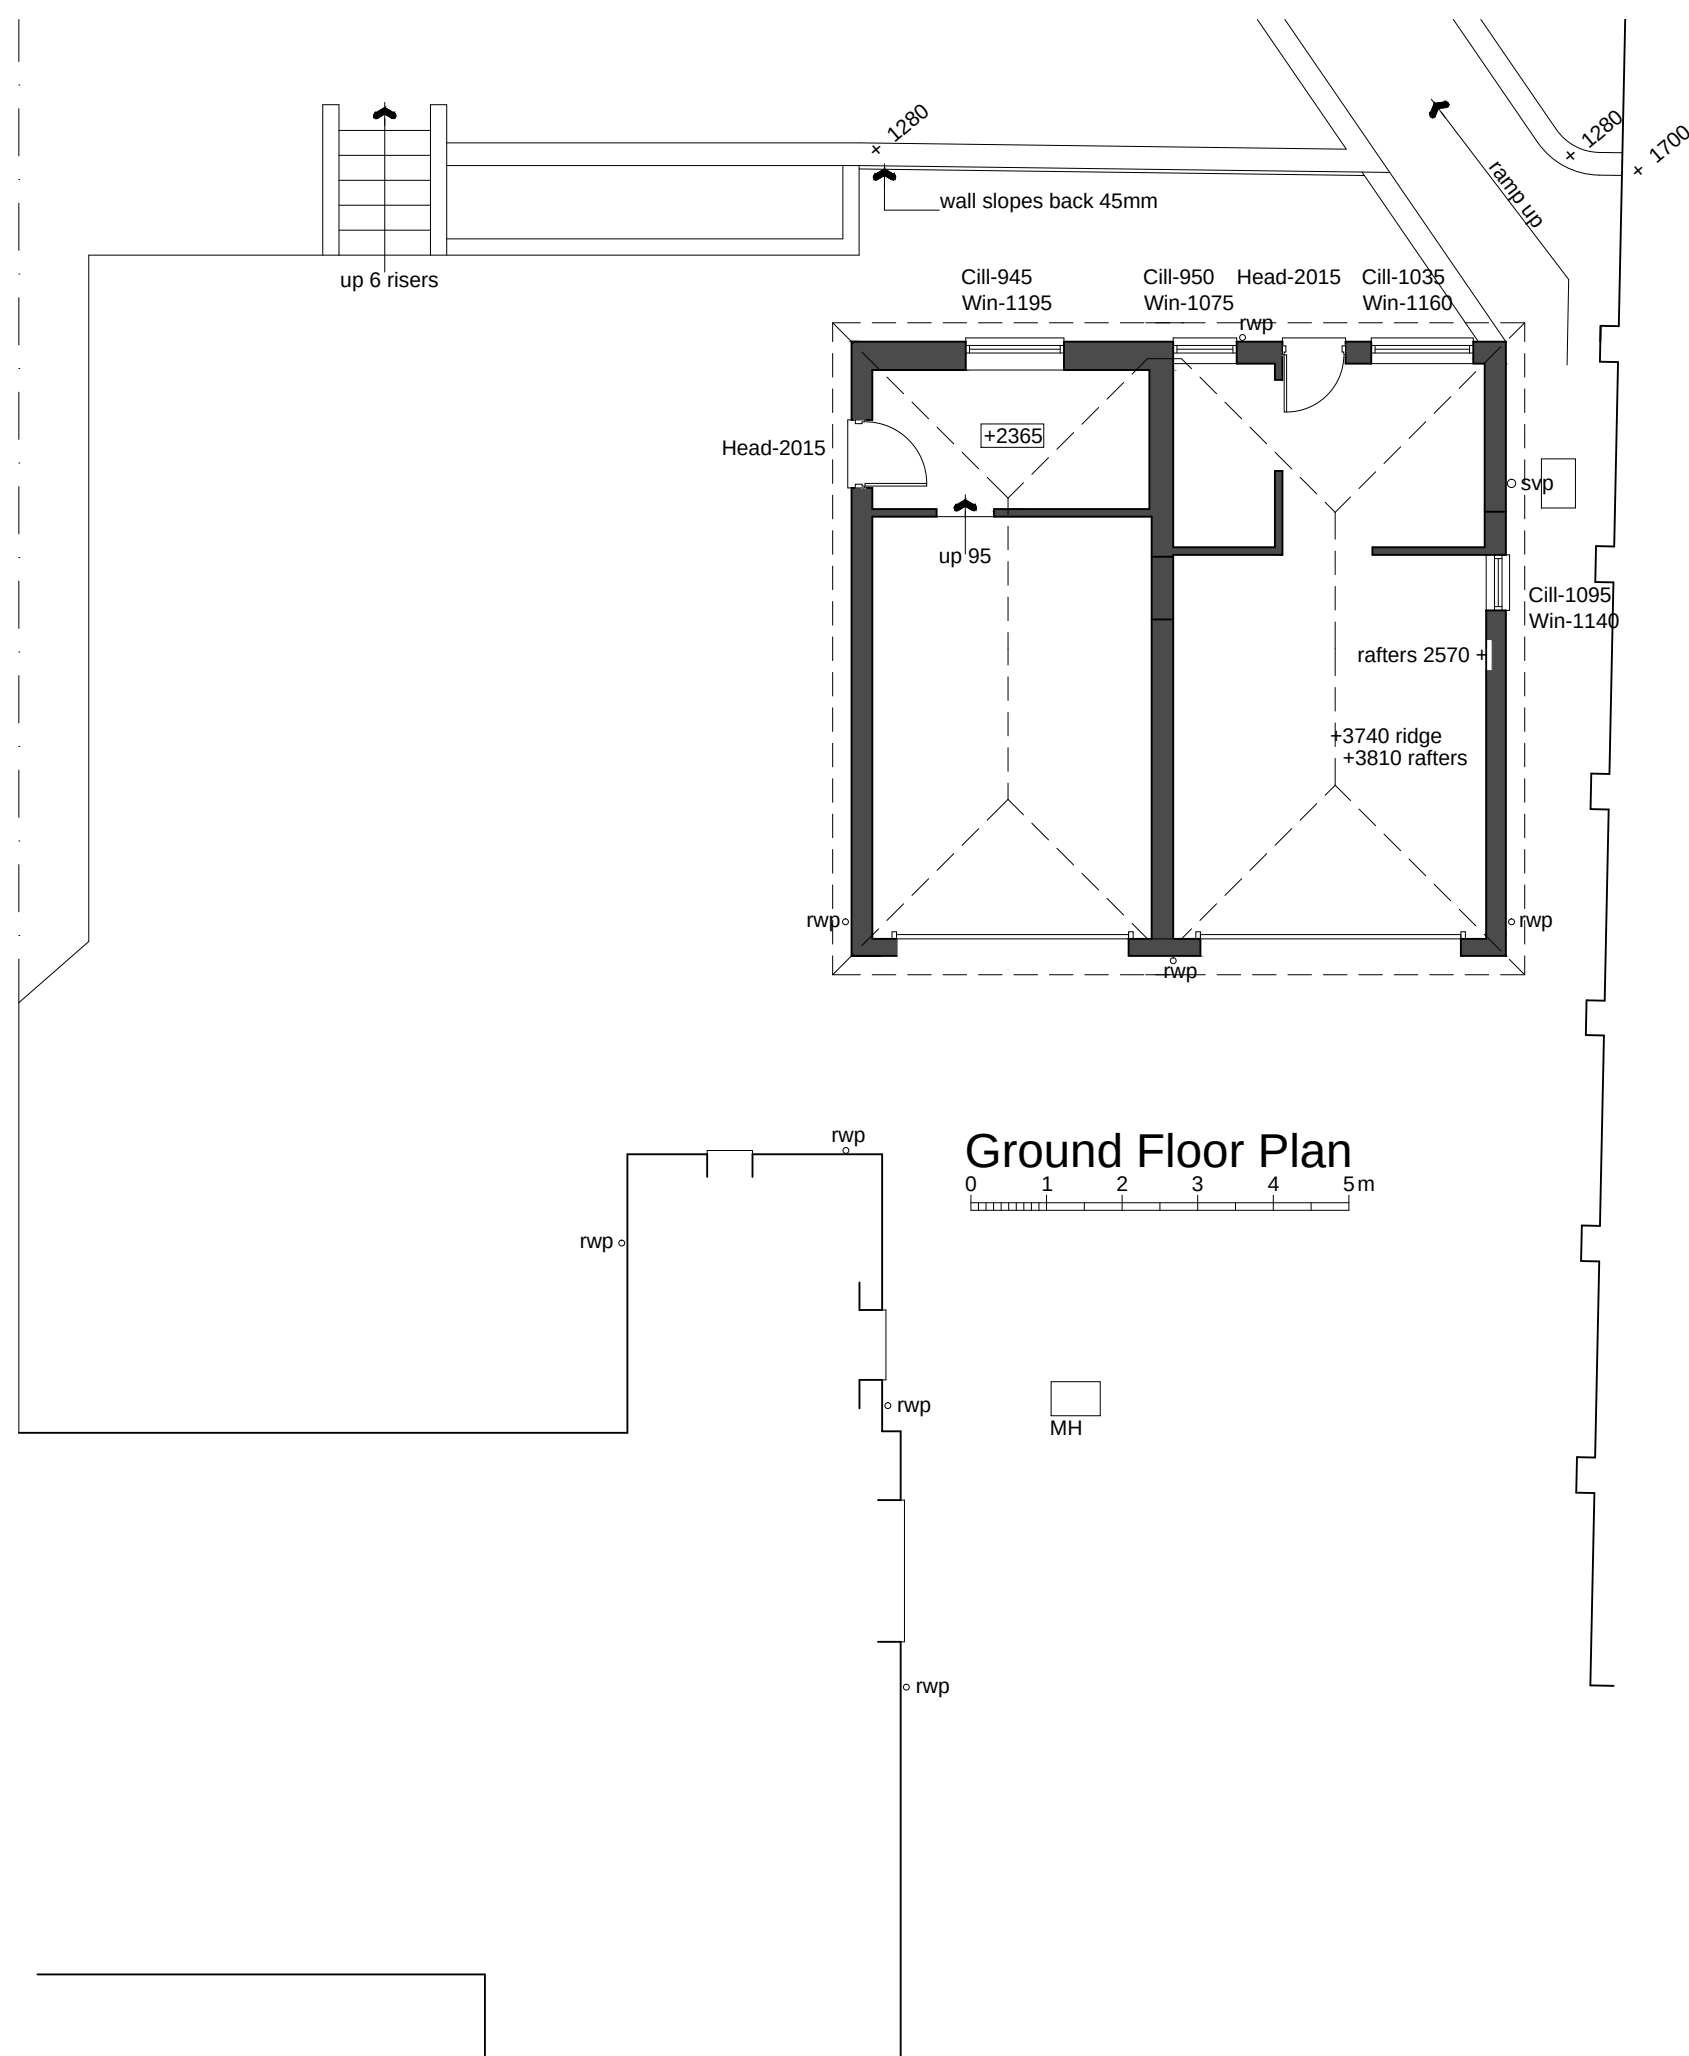

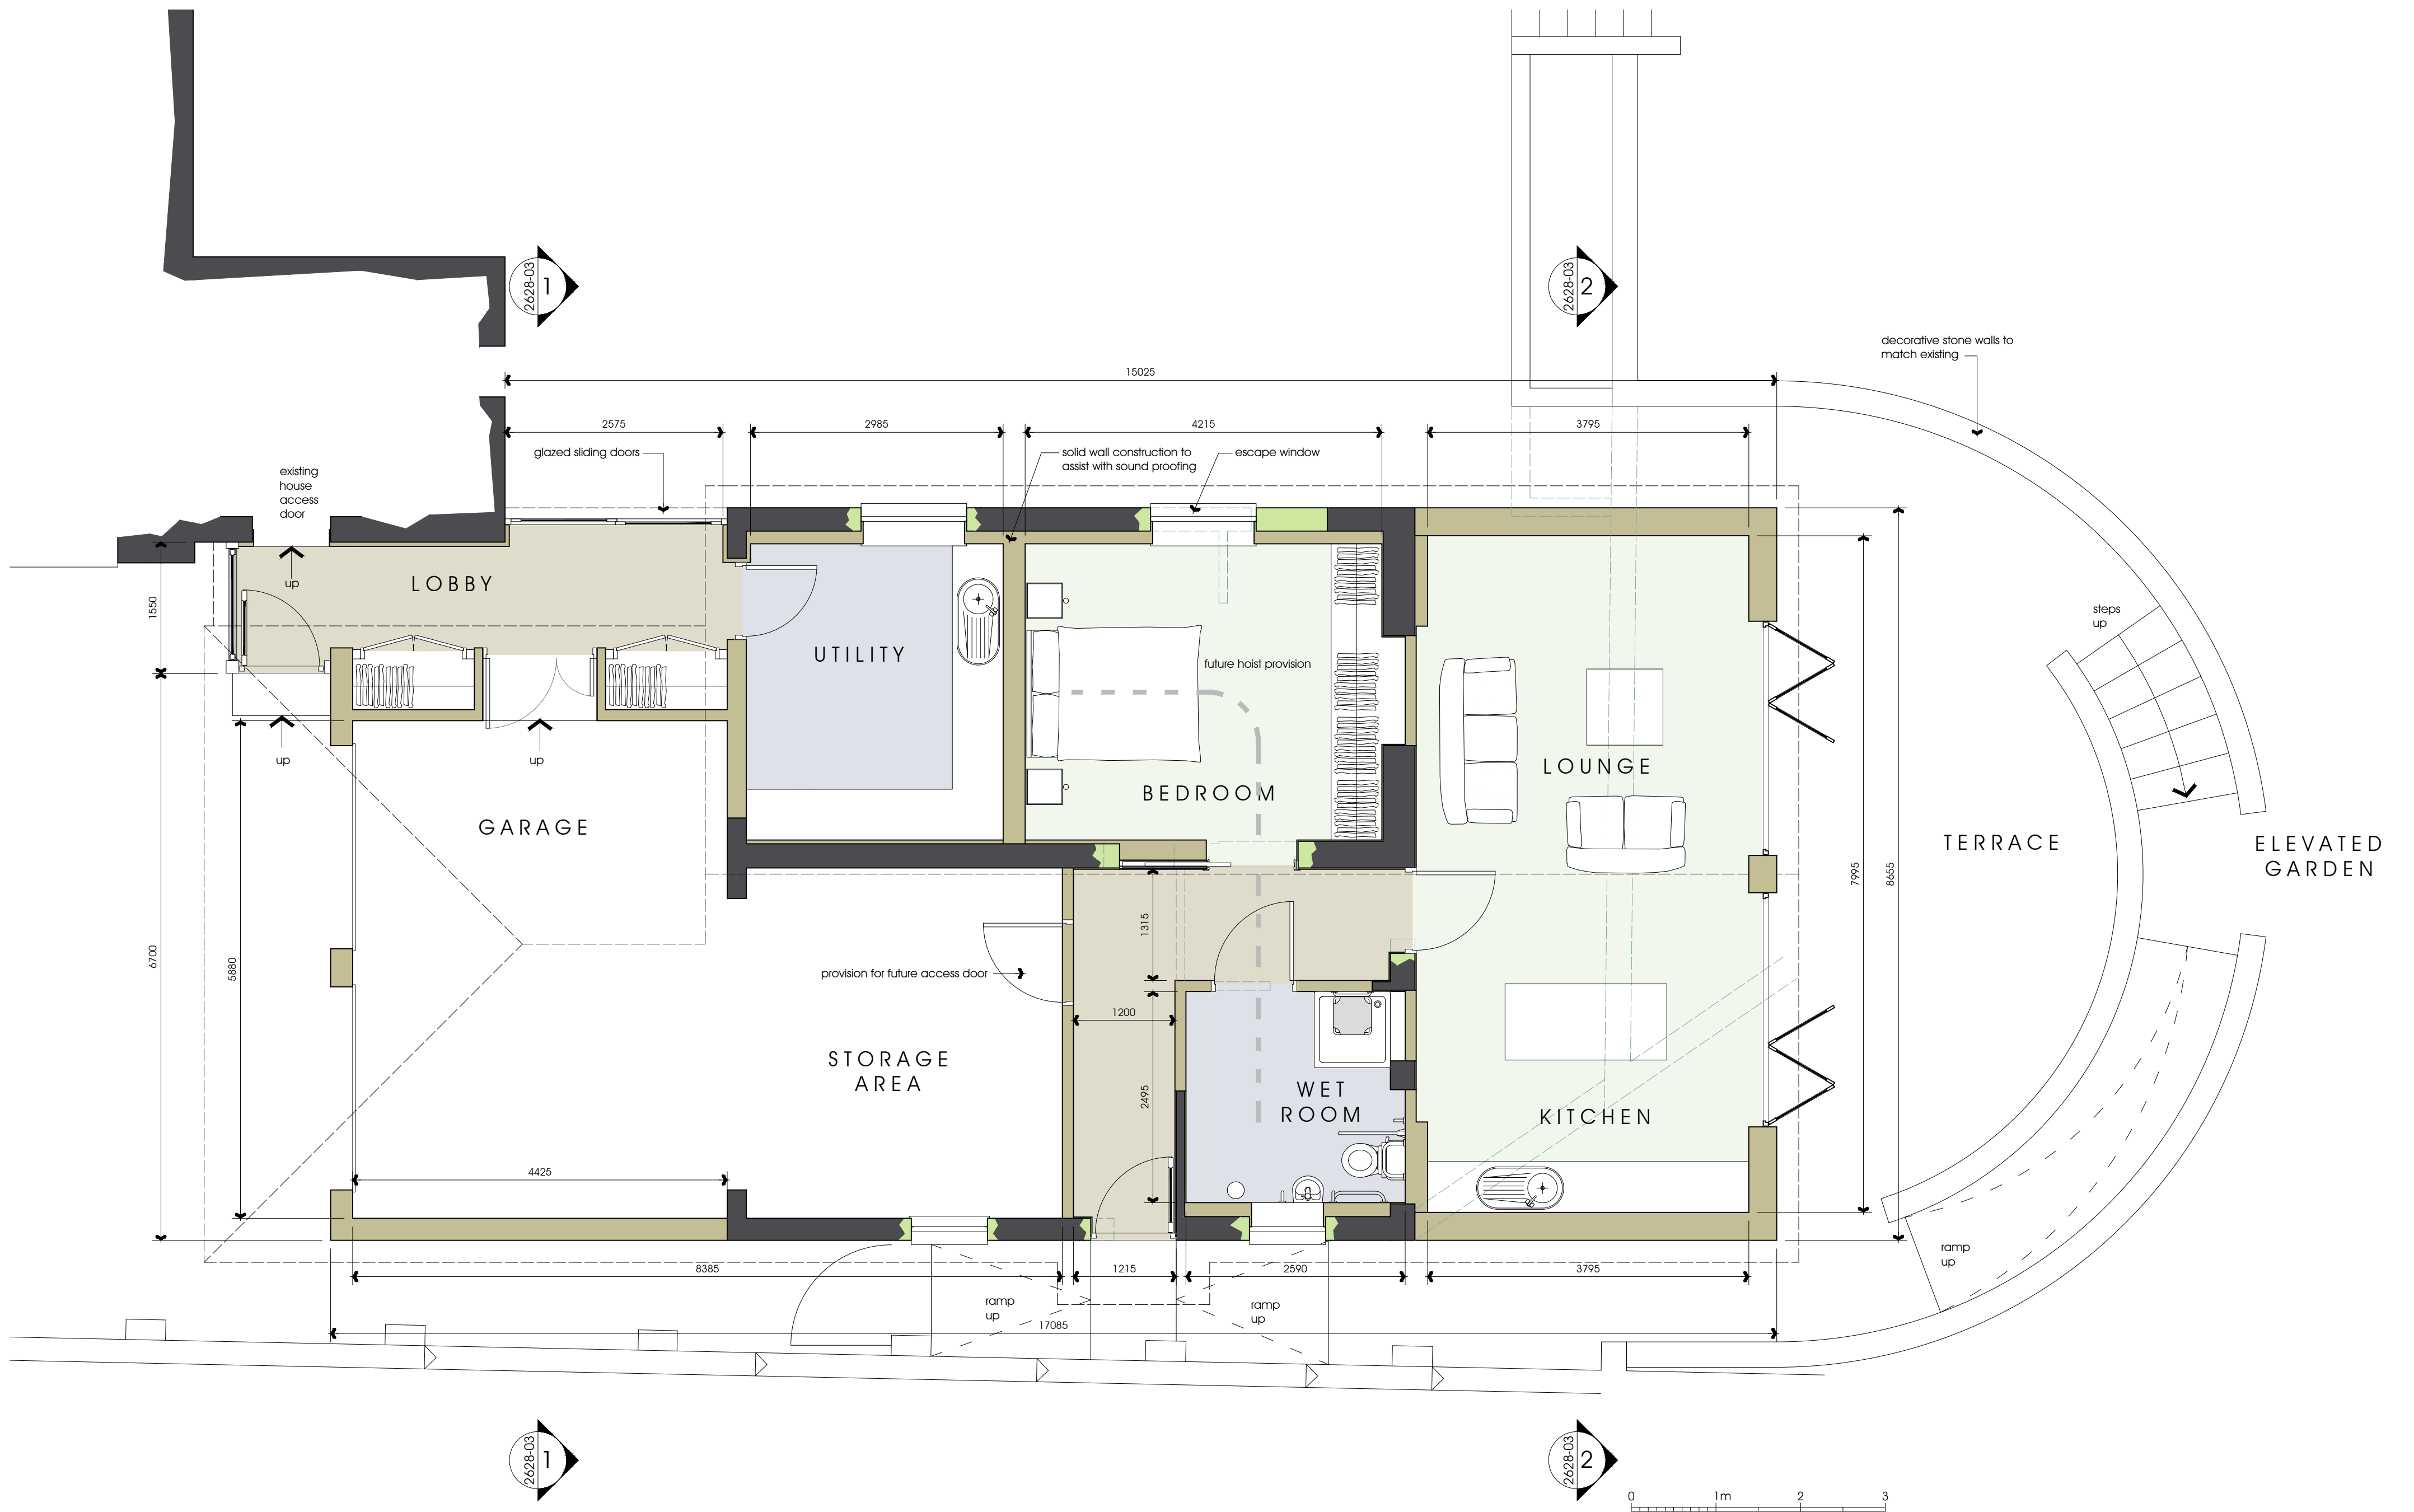

PGB Architectural Services LTD

Lily Cottage
12 Glen Avenue
Knowle Green
Preston
PR3 2ZQ



CLIENT
Mr & Mrs J & J Morgan
47 Lower Lane
Longridge

PROJECT
Garage extension to
Farm Annexe


DRAWING TITLE
Proposed Plan

m. 07866 366565 t. 01254 820092 e. info@pgb-arch.com


PAPER SIZE
DATE A2
09.11.2012

JOB NO. 2628
SCALE 1:50


DRAWING NO. 002
REVISION

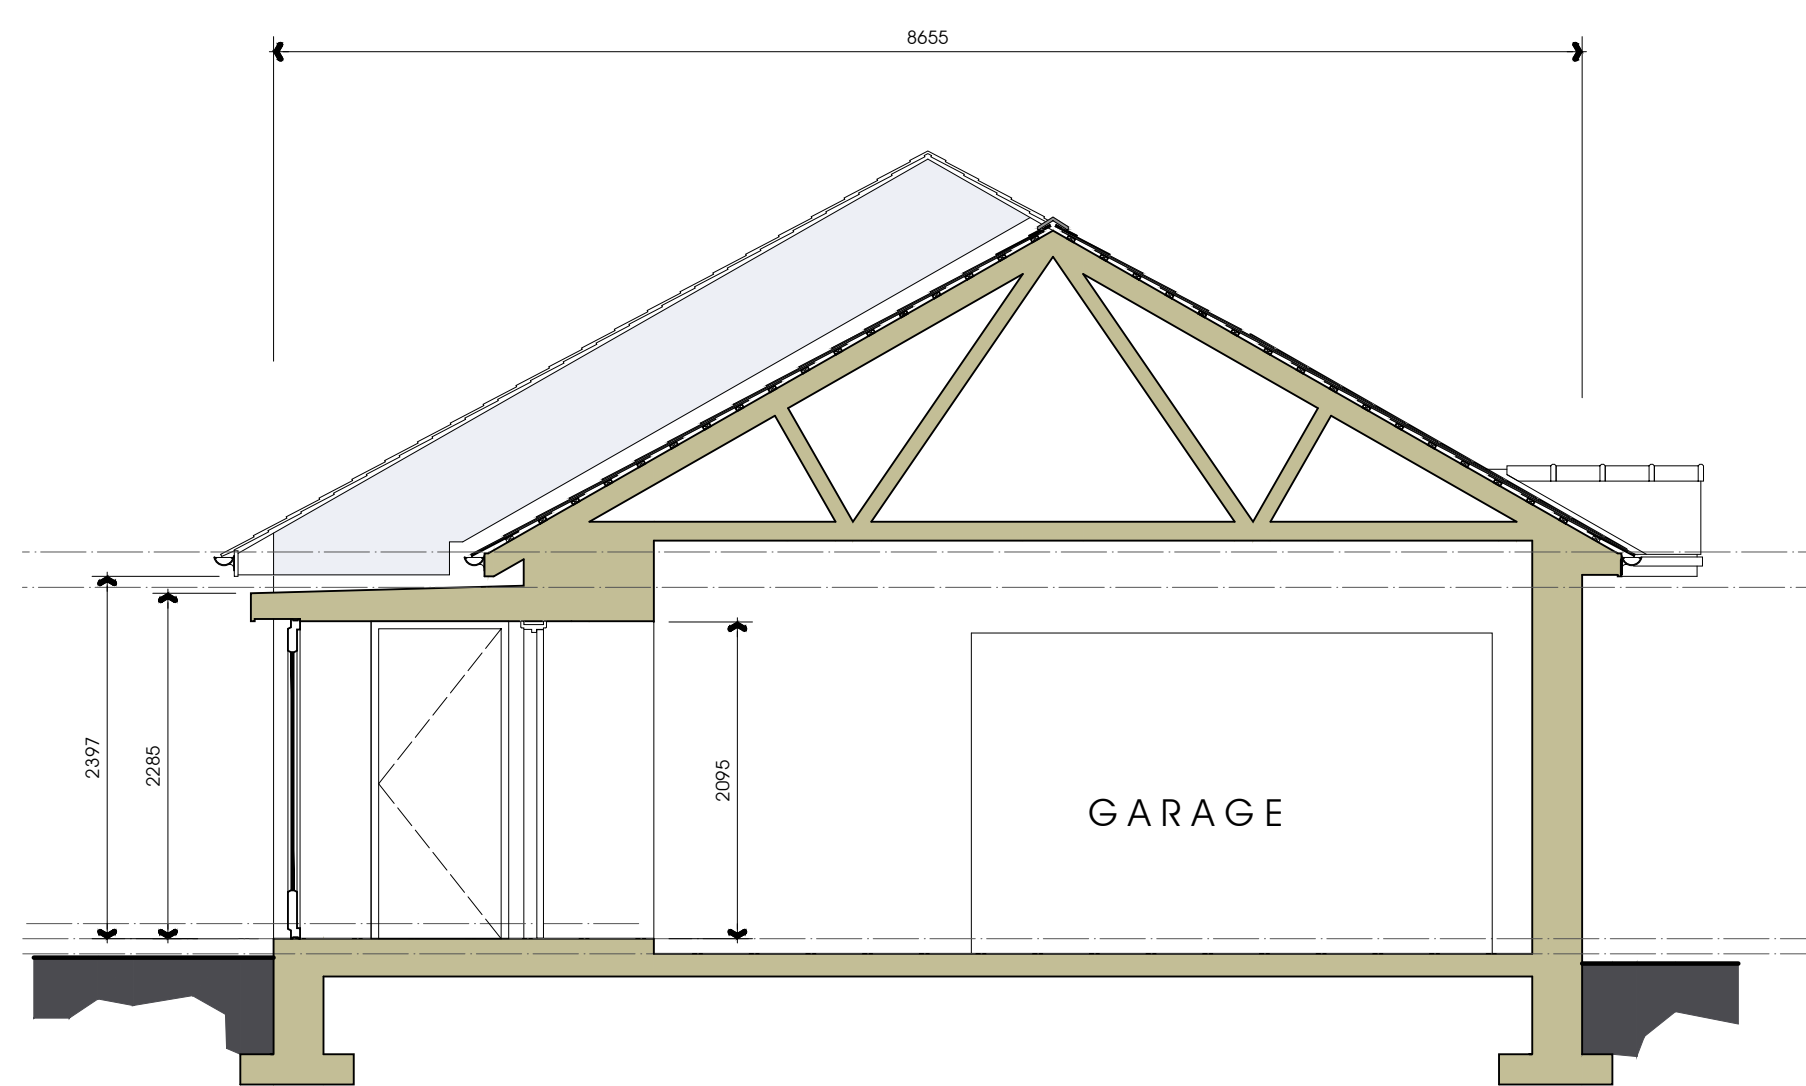


Section 1 . . 1
scale 1:50

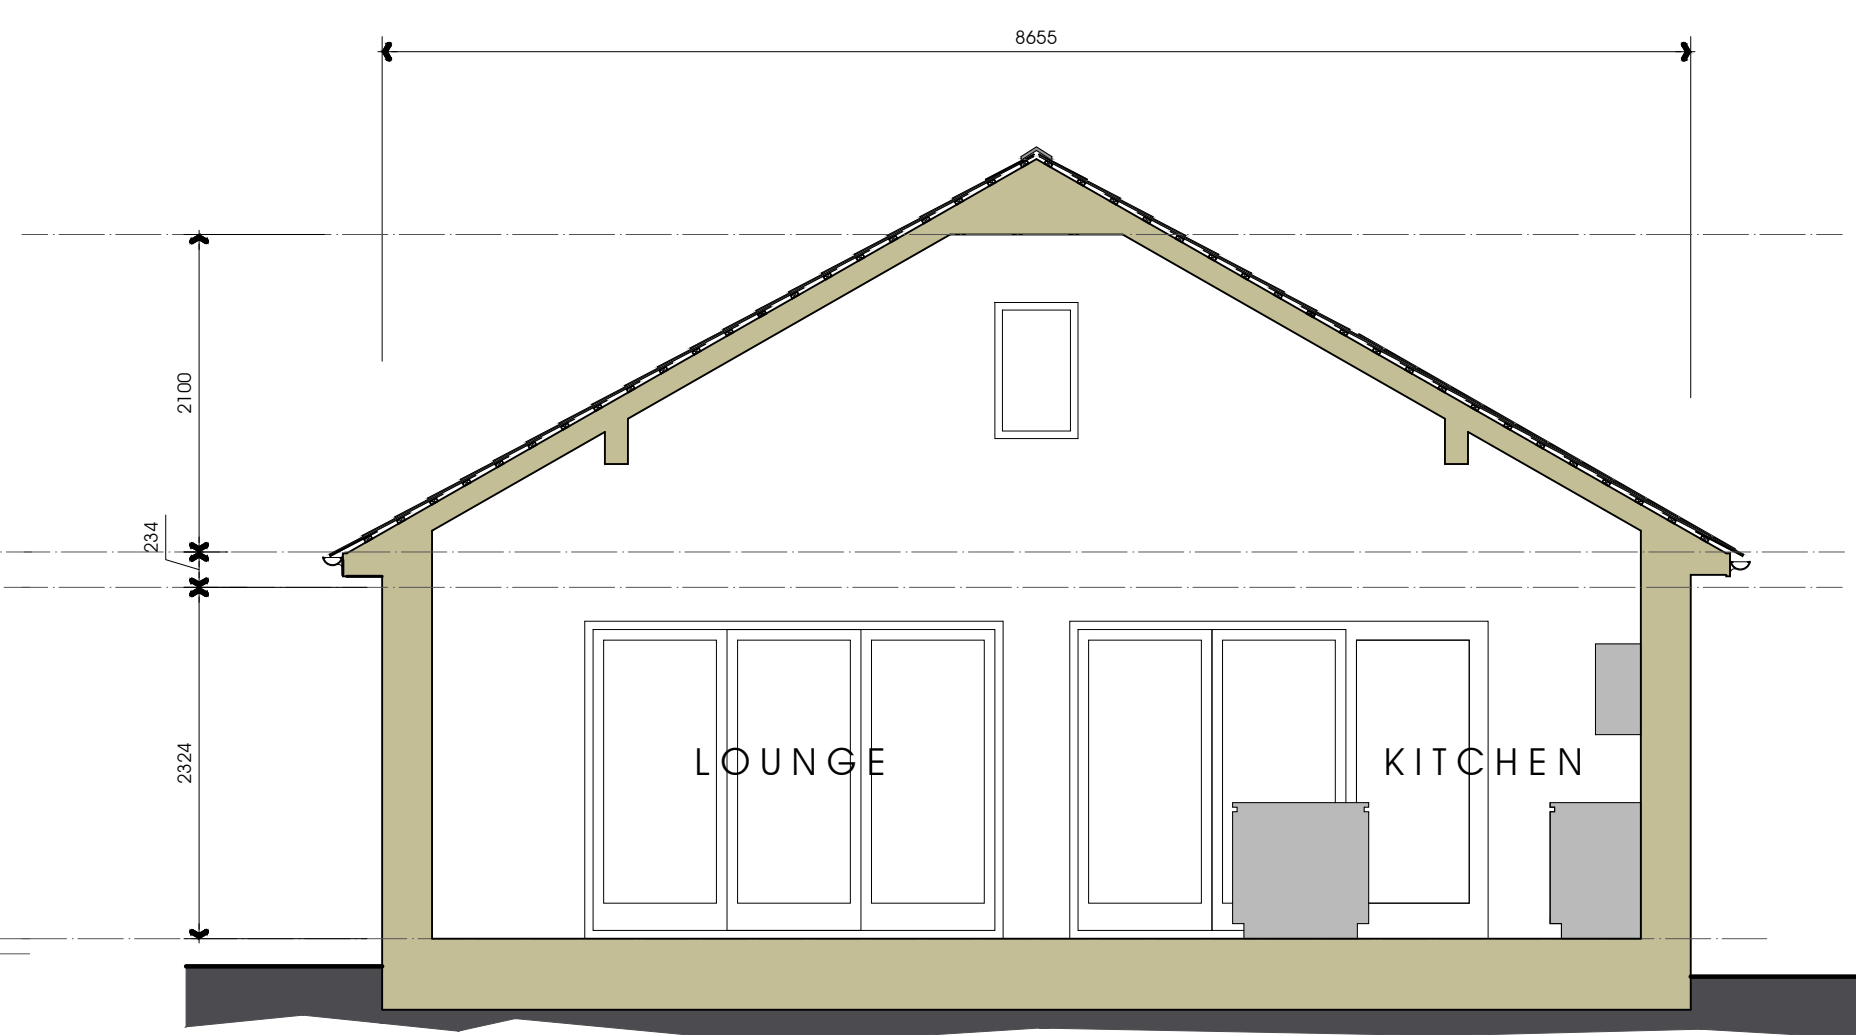


Section 2 . . 2
scale 1:50

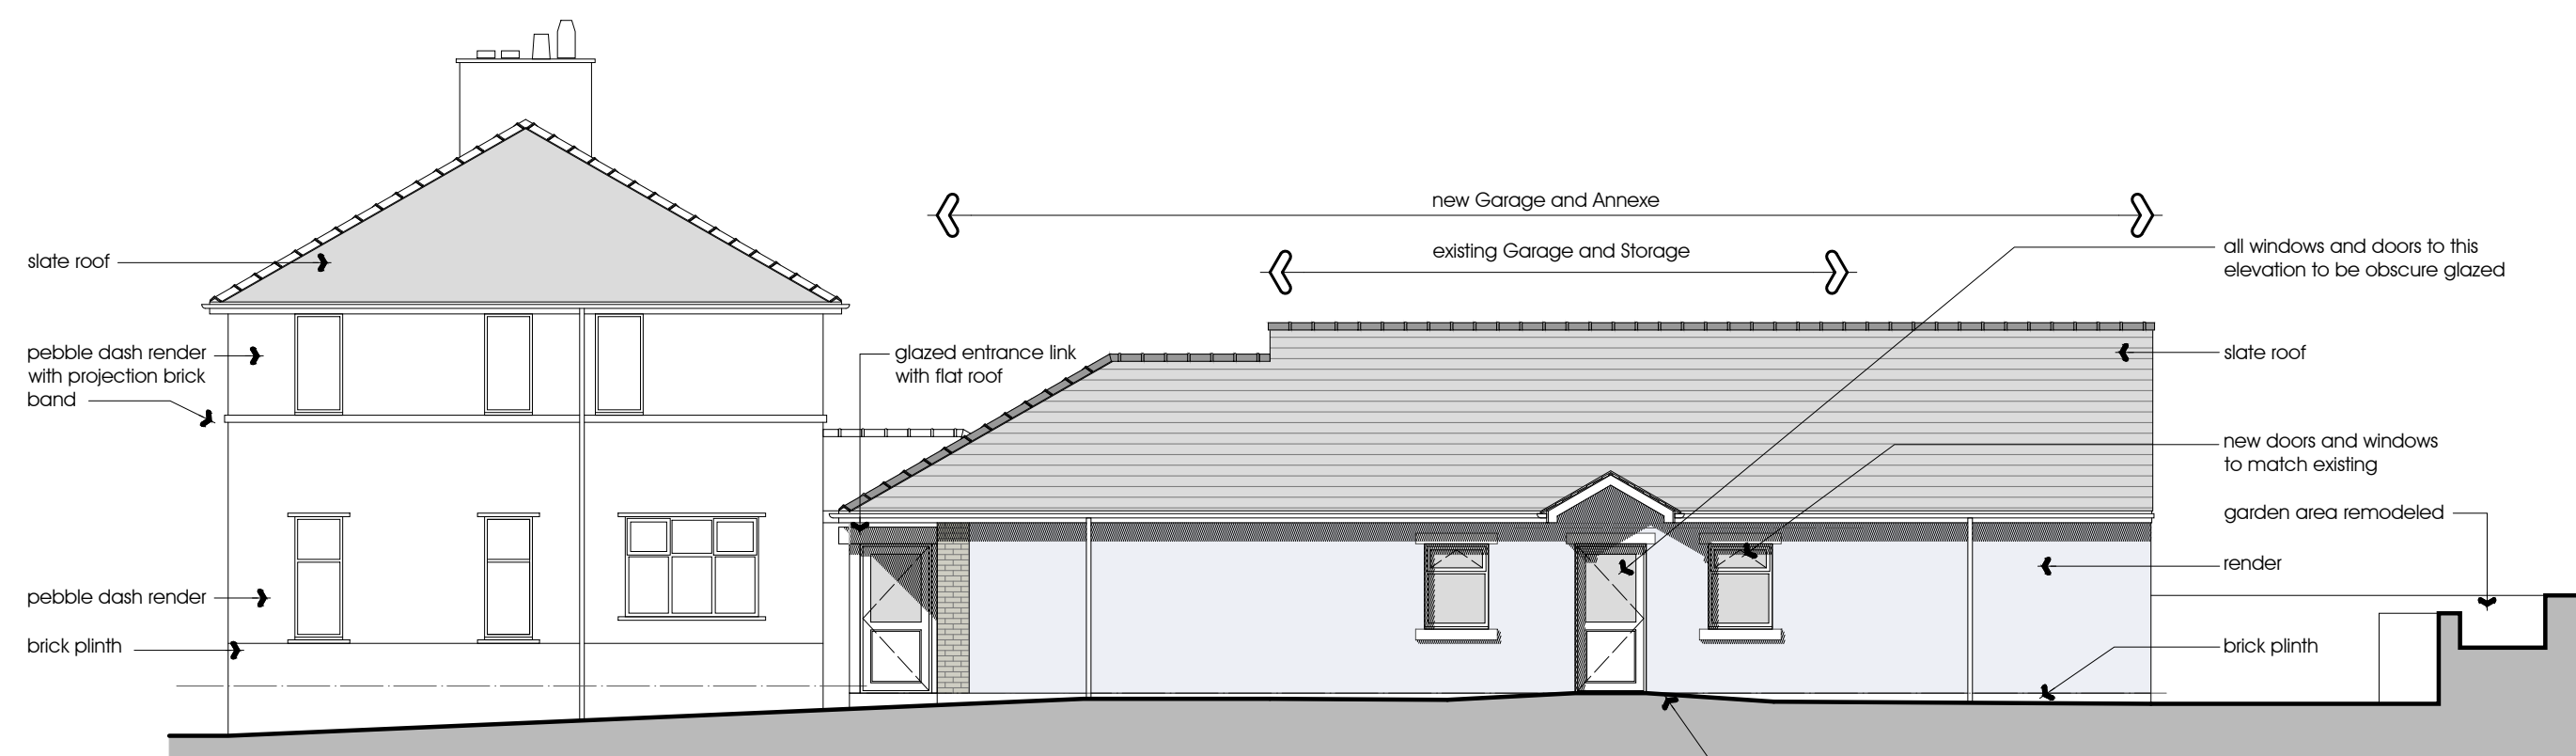


South East Elevation
scale 1:100

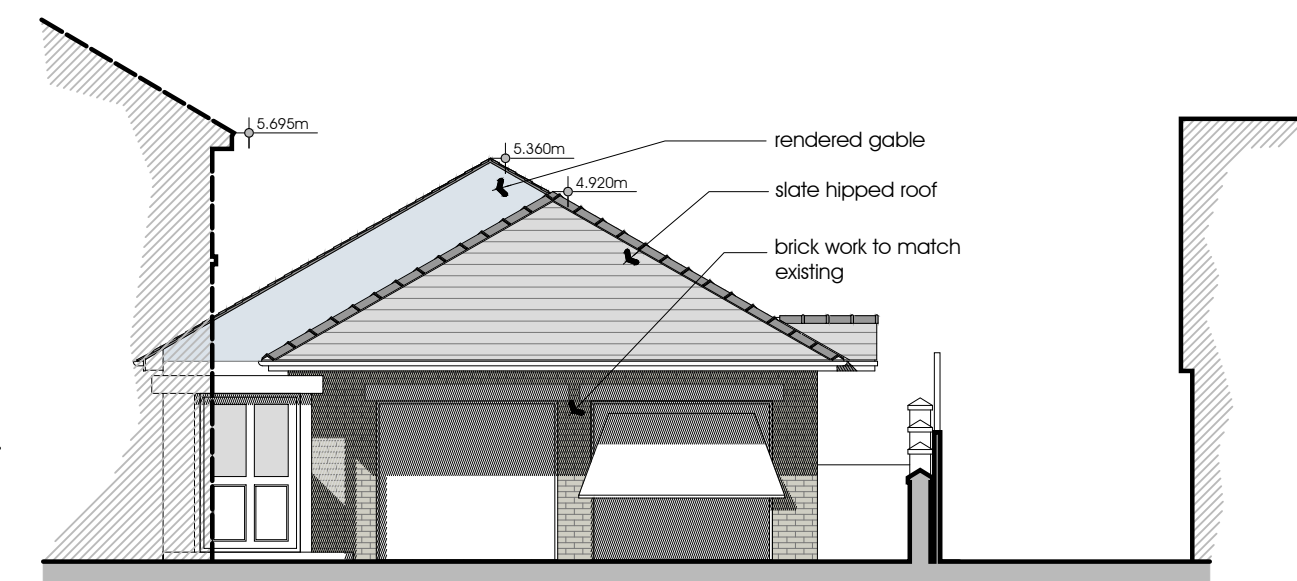


South West Elevation

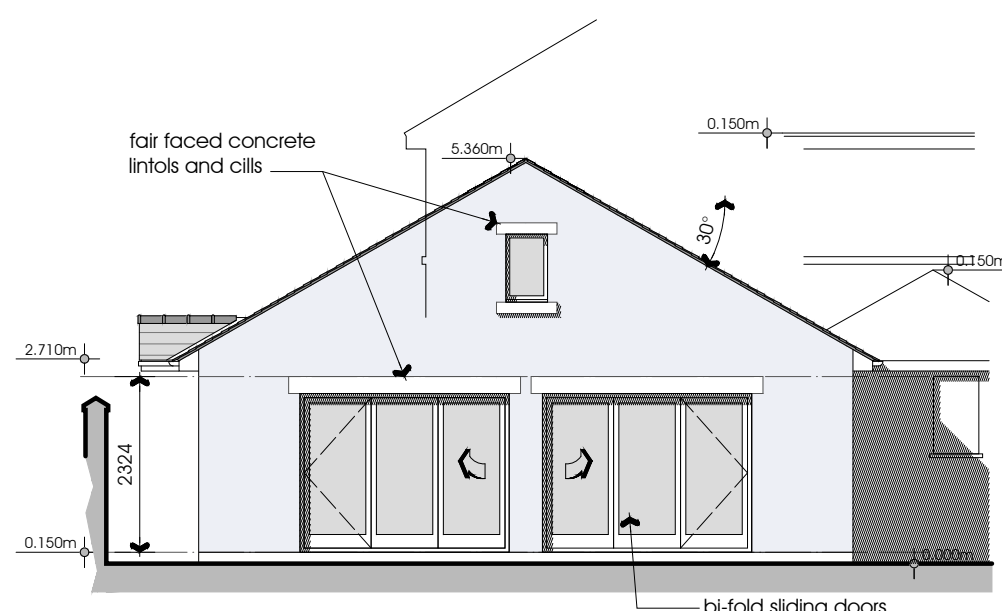

North East Elevation

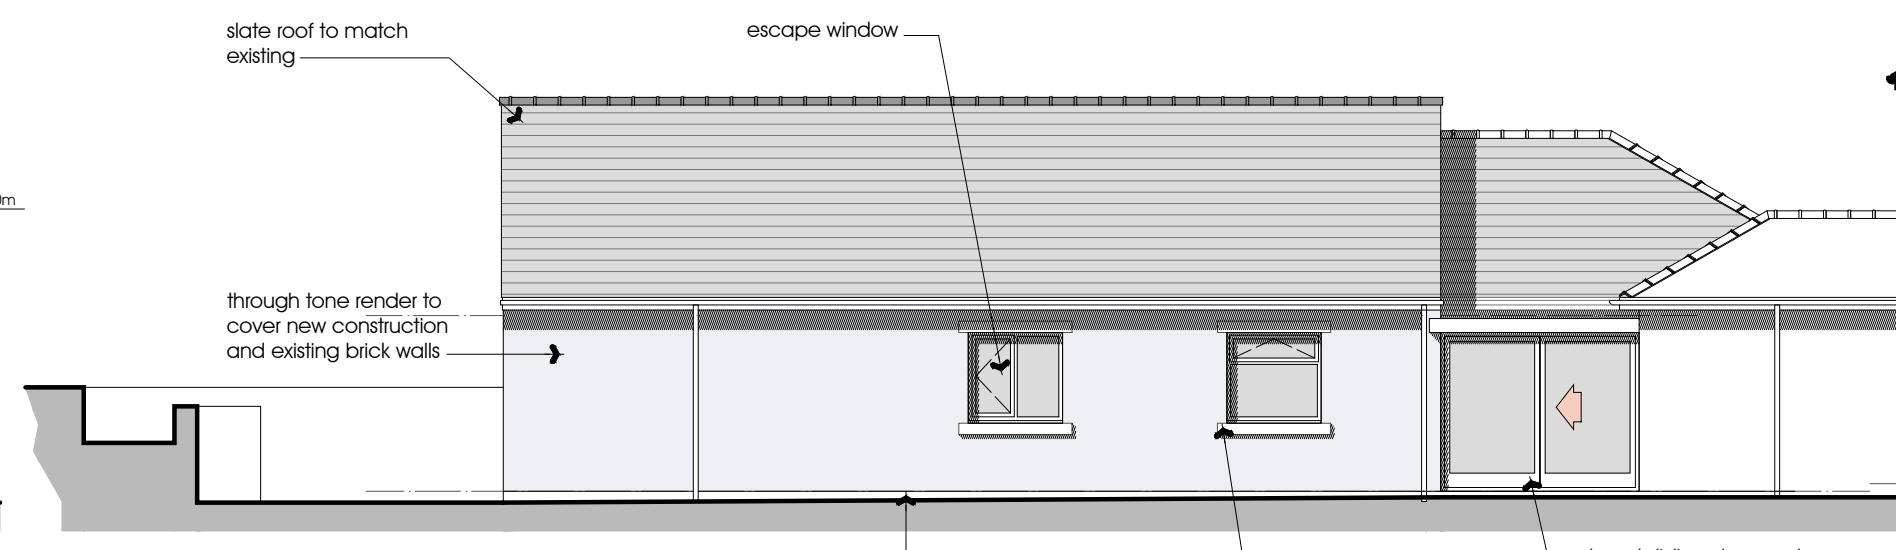


North West Elevation

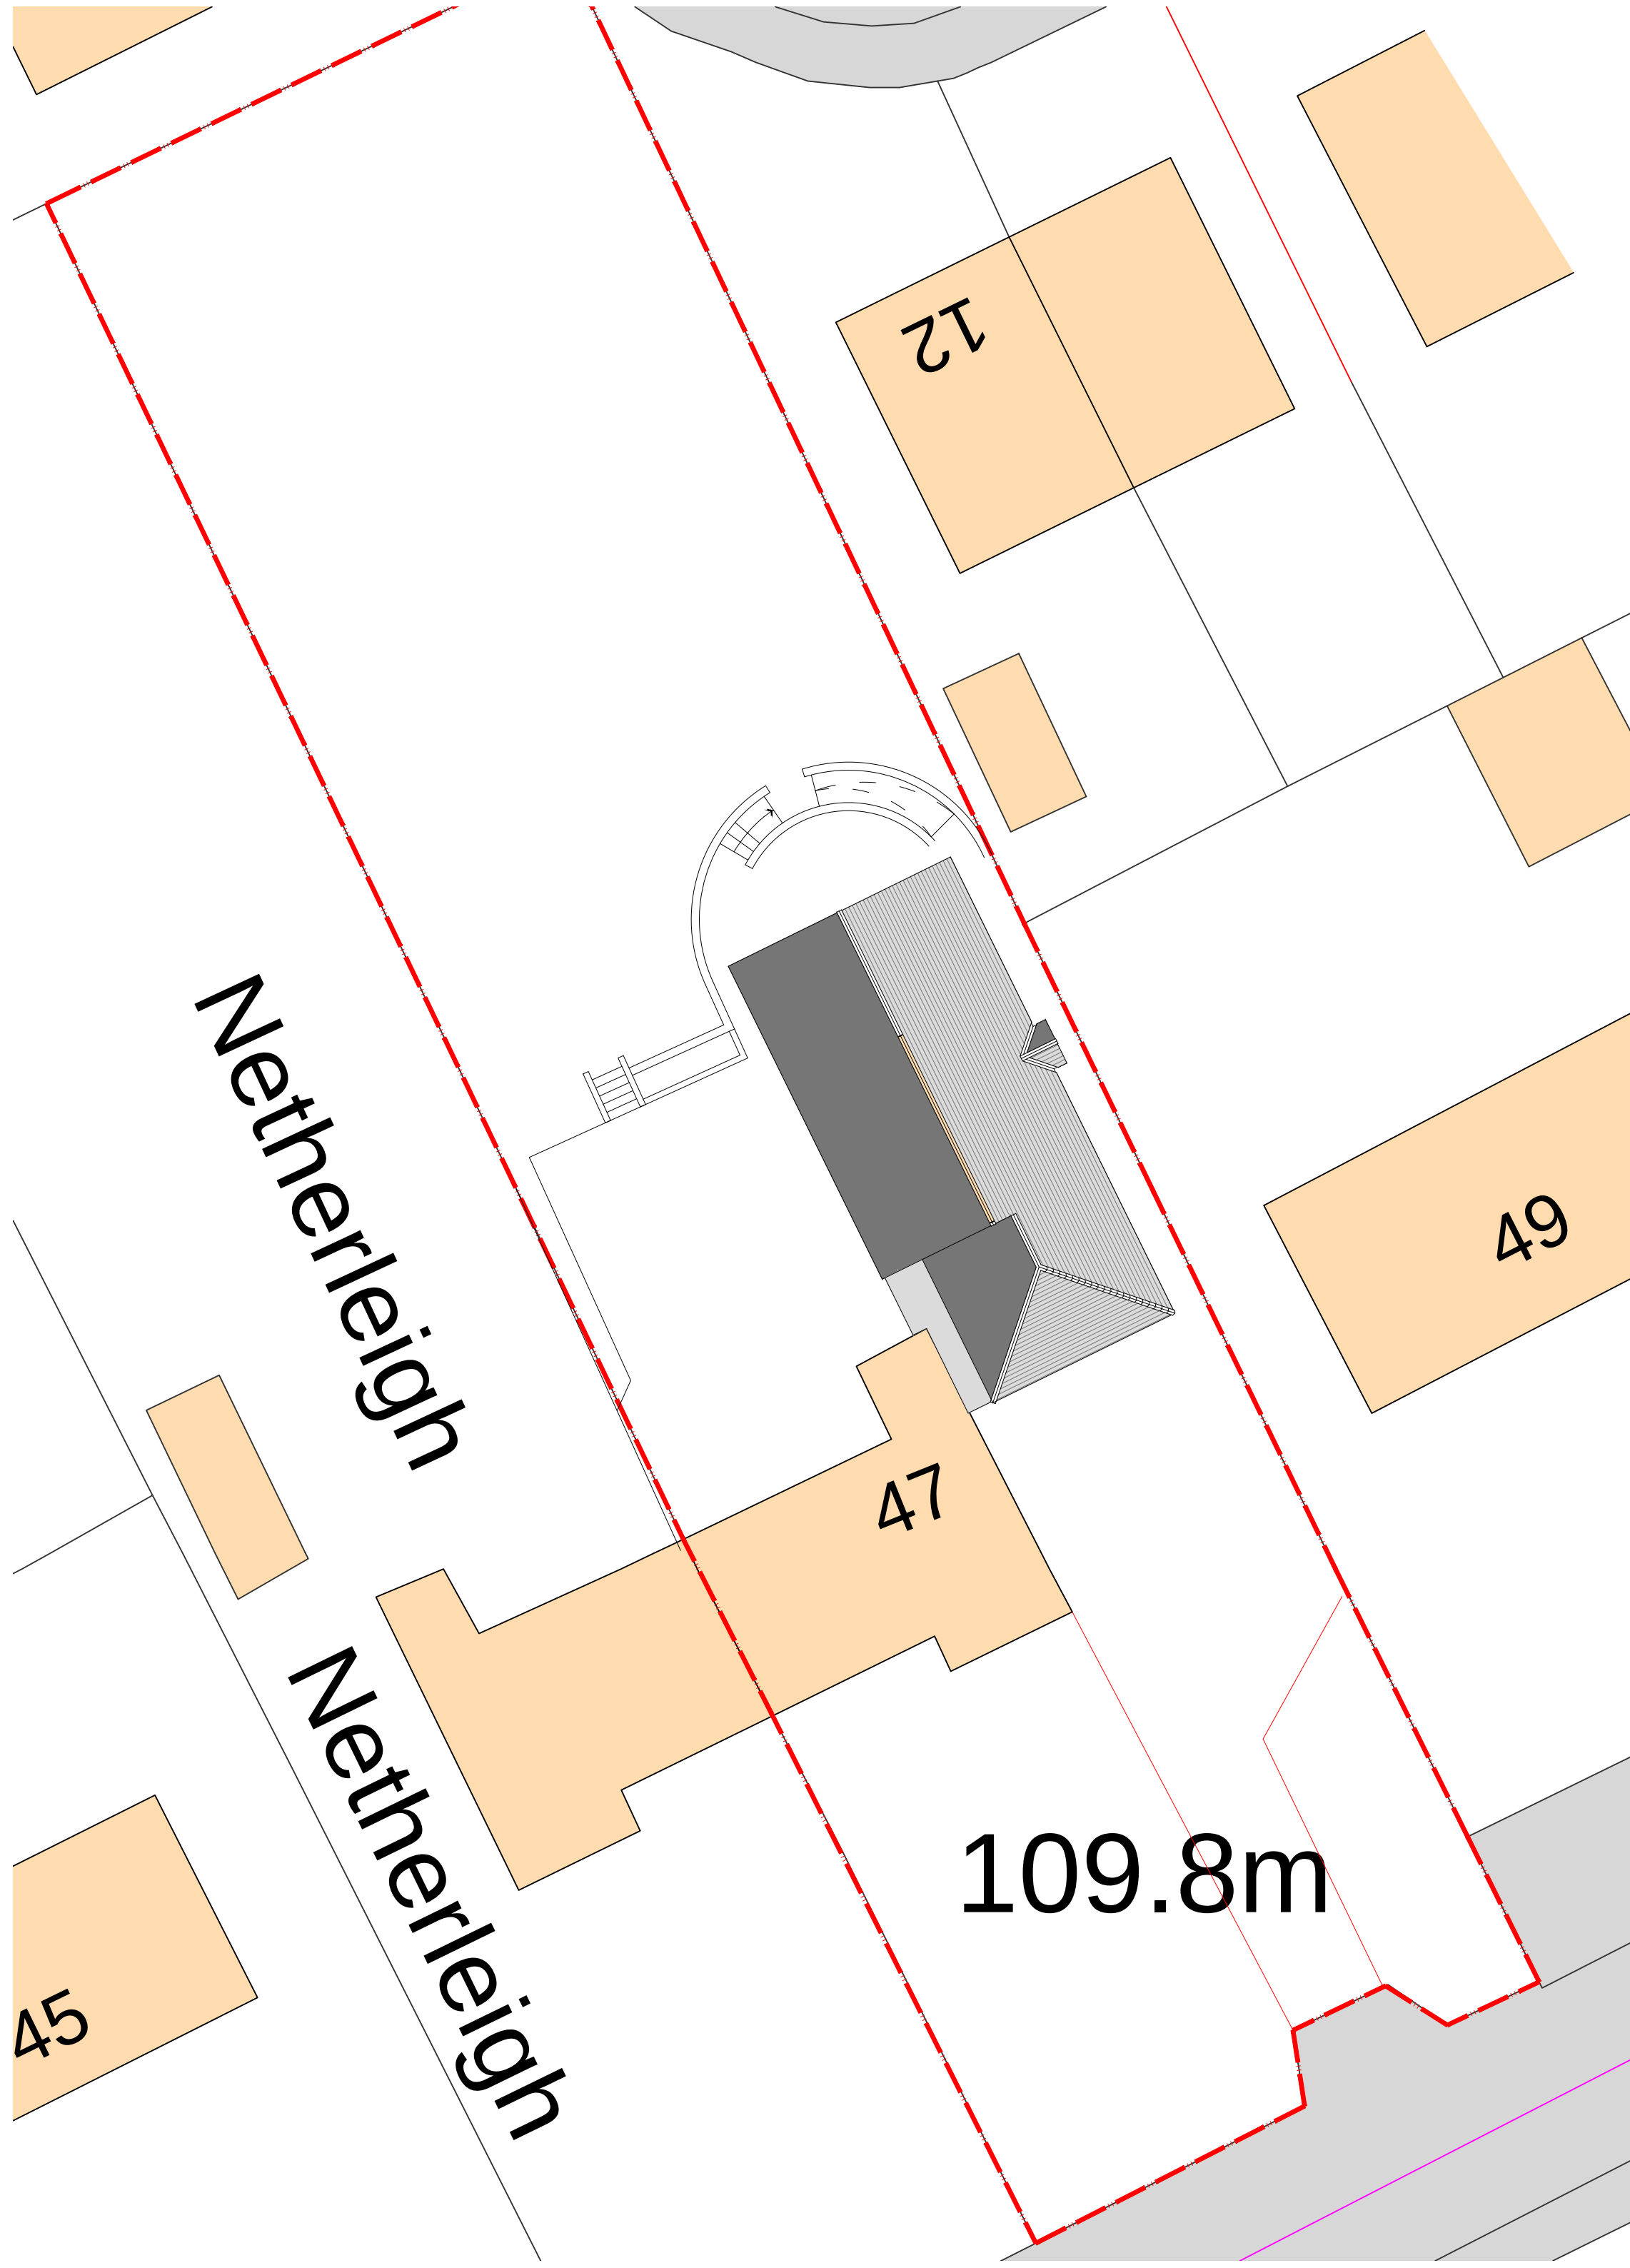

Ordnance Survey, (c) Crown Copyright 2012. All rights reserved. Licence number 100020449


Location Plan

scale 1:500

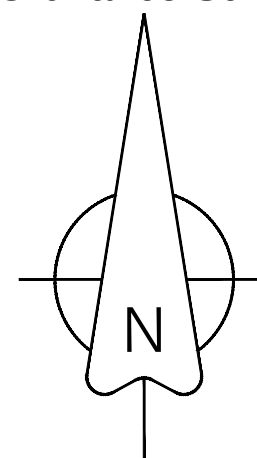

Block Plan

scale 1:200

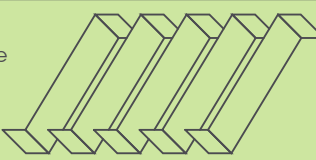PGB Architectural Services LTD			
Lily Cottage 12 Glen Avenue Knowle Green Preston PR3 2ZQ m. 07866 366565 t. 01254 820092 e. info@pgb-arch.com		CLIENT Mr & Mrs J & J Morgan 47 Lower Lane Longridge	PROJECT Garage extension to Form Annexe
PAPER SIZE DATE	A2 09.11.2012	JOB NO. 2628 SCALE 1:500 & 1:200	DRAWING TITLE Block Plan & Location Plan
		DRAWING NO. 004 REVISION	