




this drawing is to be read in conjunction with all relevant consultants and specialists drawings. the architect is to be notified of any discrepancies before proceeding. do not scale from this drawing. all dimensions are to be checked on site. this drawing is subject to copyright.

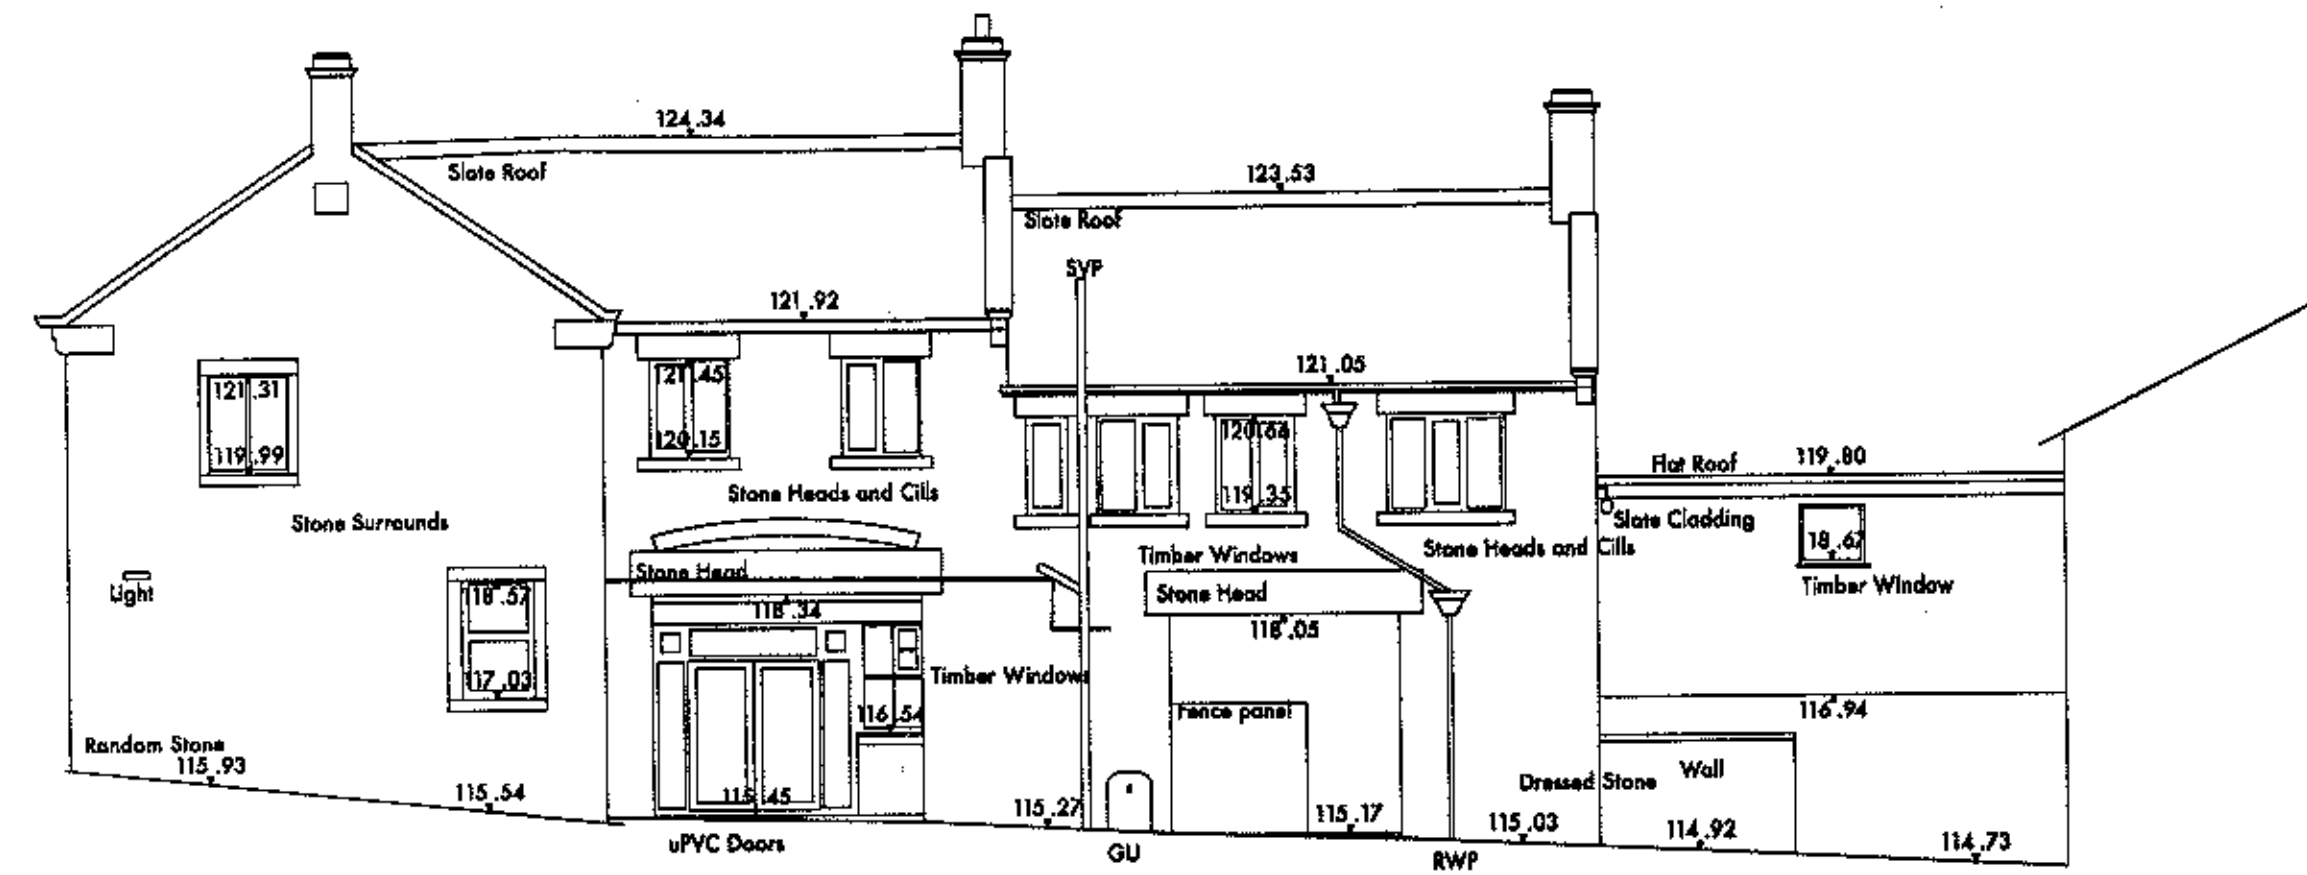


A Existing West Elevation
Scale: 1:100

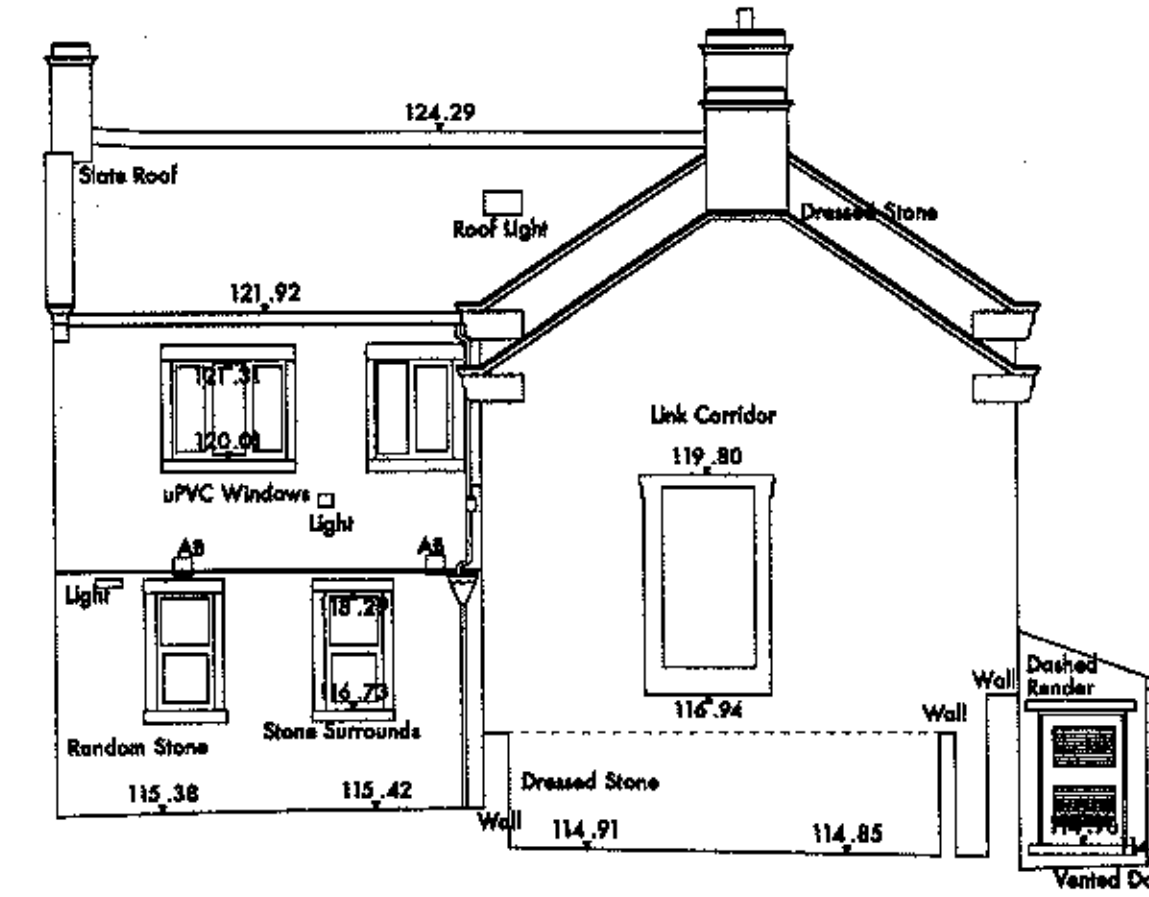


B Existing South Elevation
Scale: 1:100

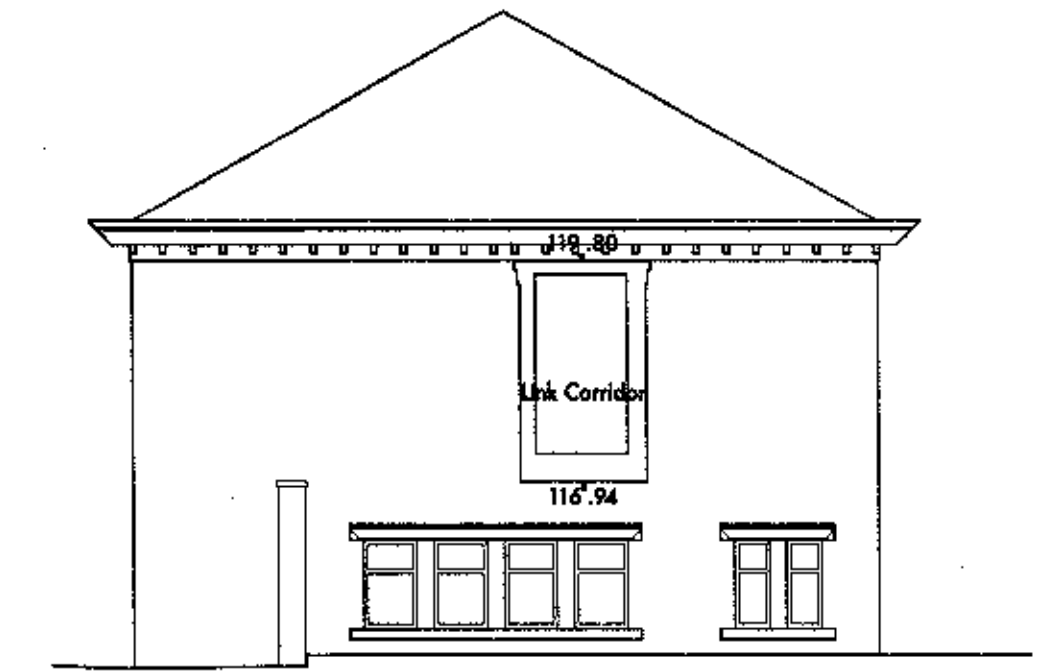


E Eaves Hall Existing North Elevation
Scale: 1:100

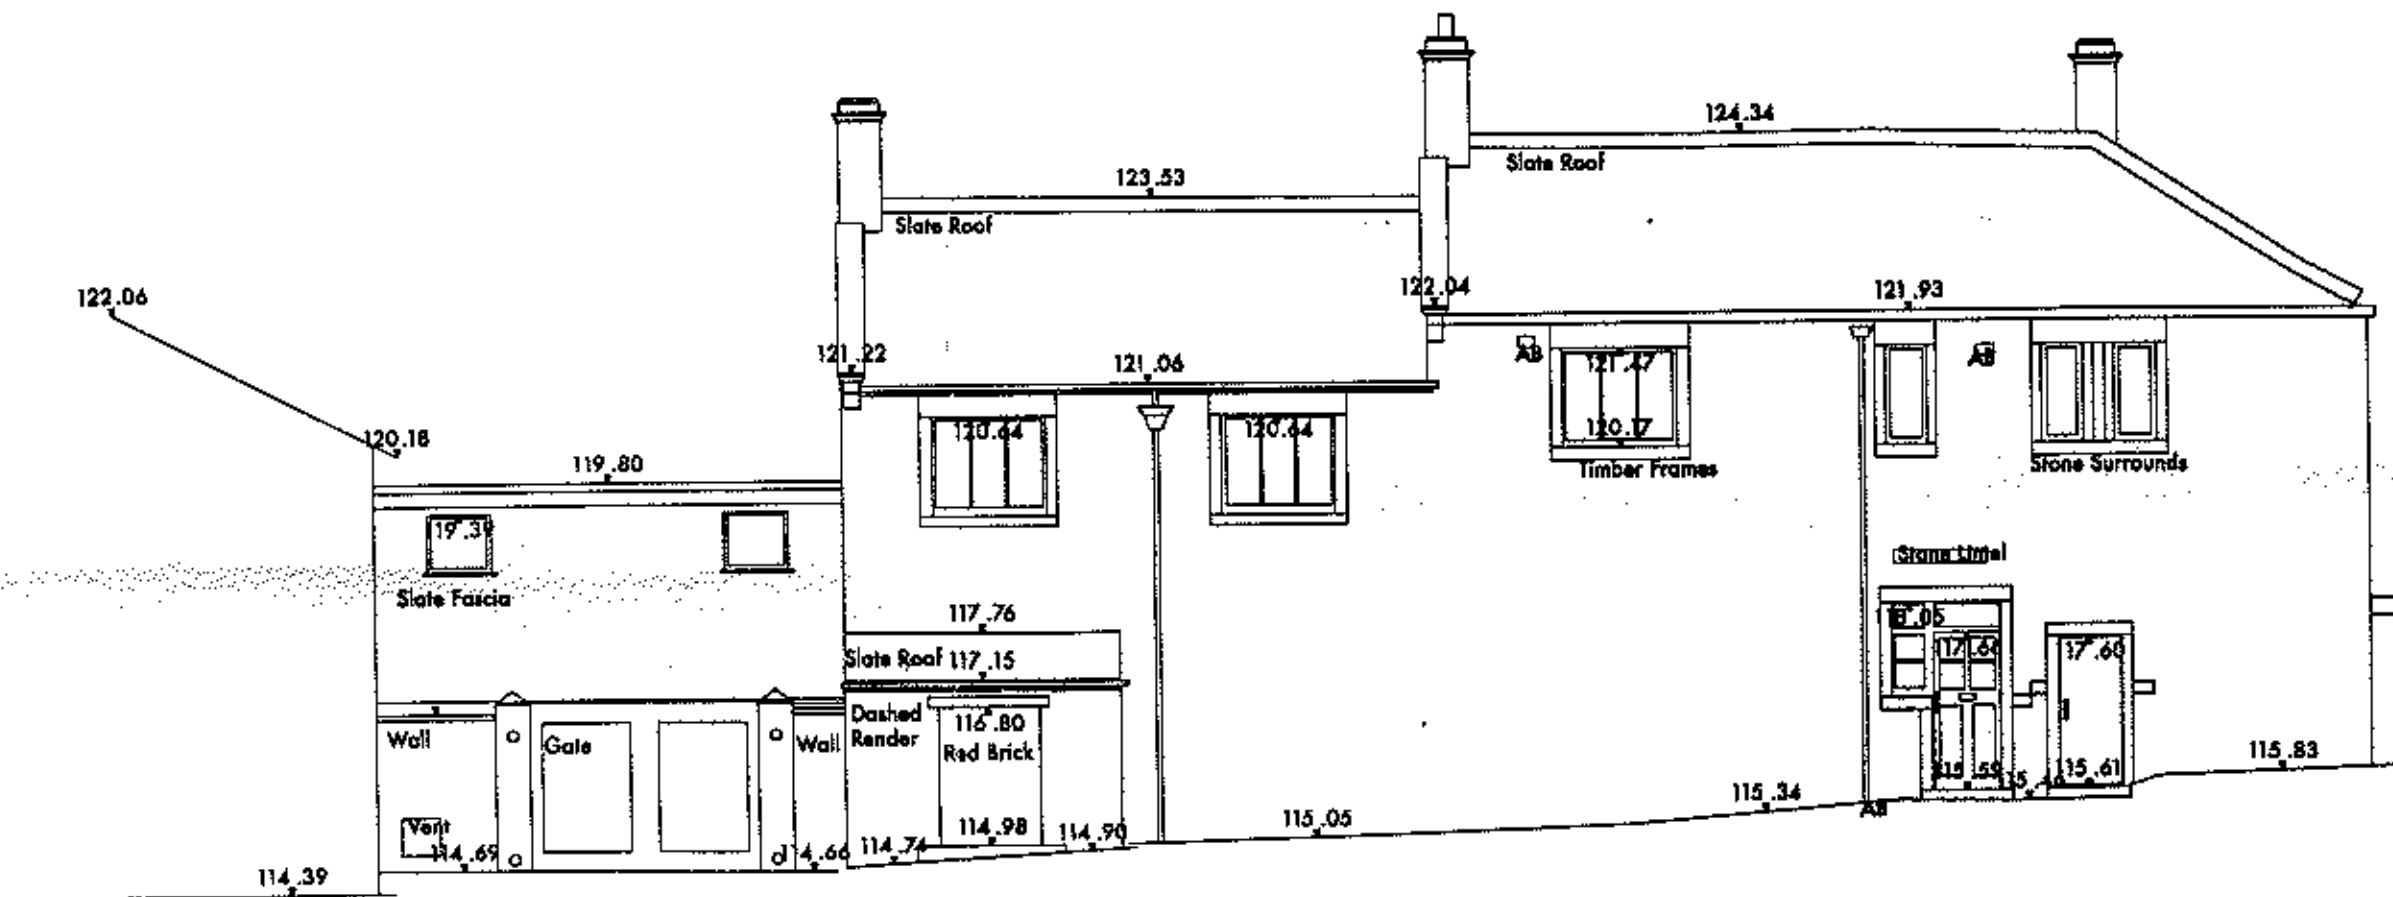


C Existing East Elevation
Scale: 1:100

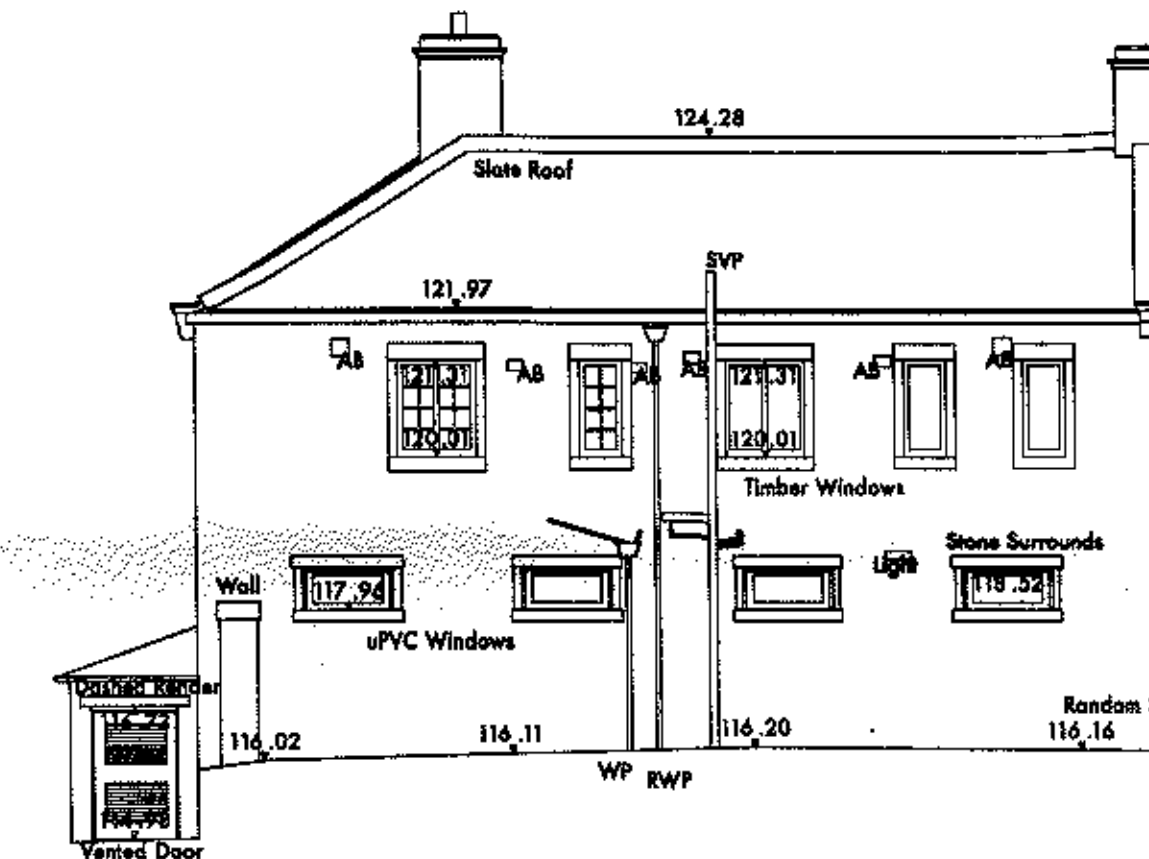


D Existing North Elevation
Scale: 1:100

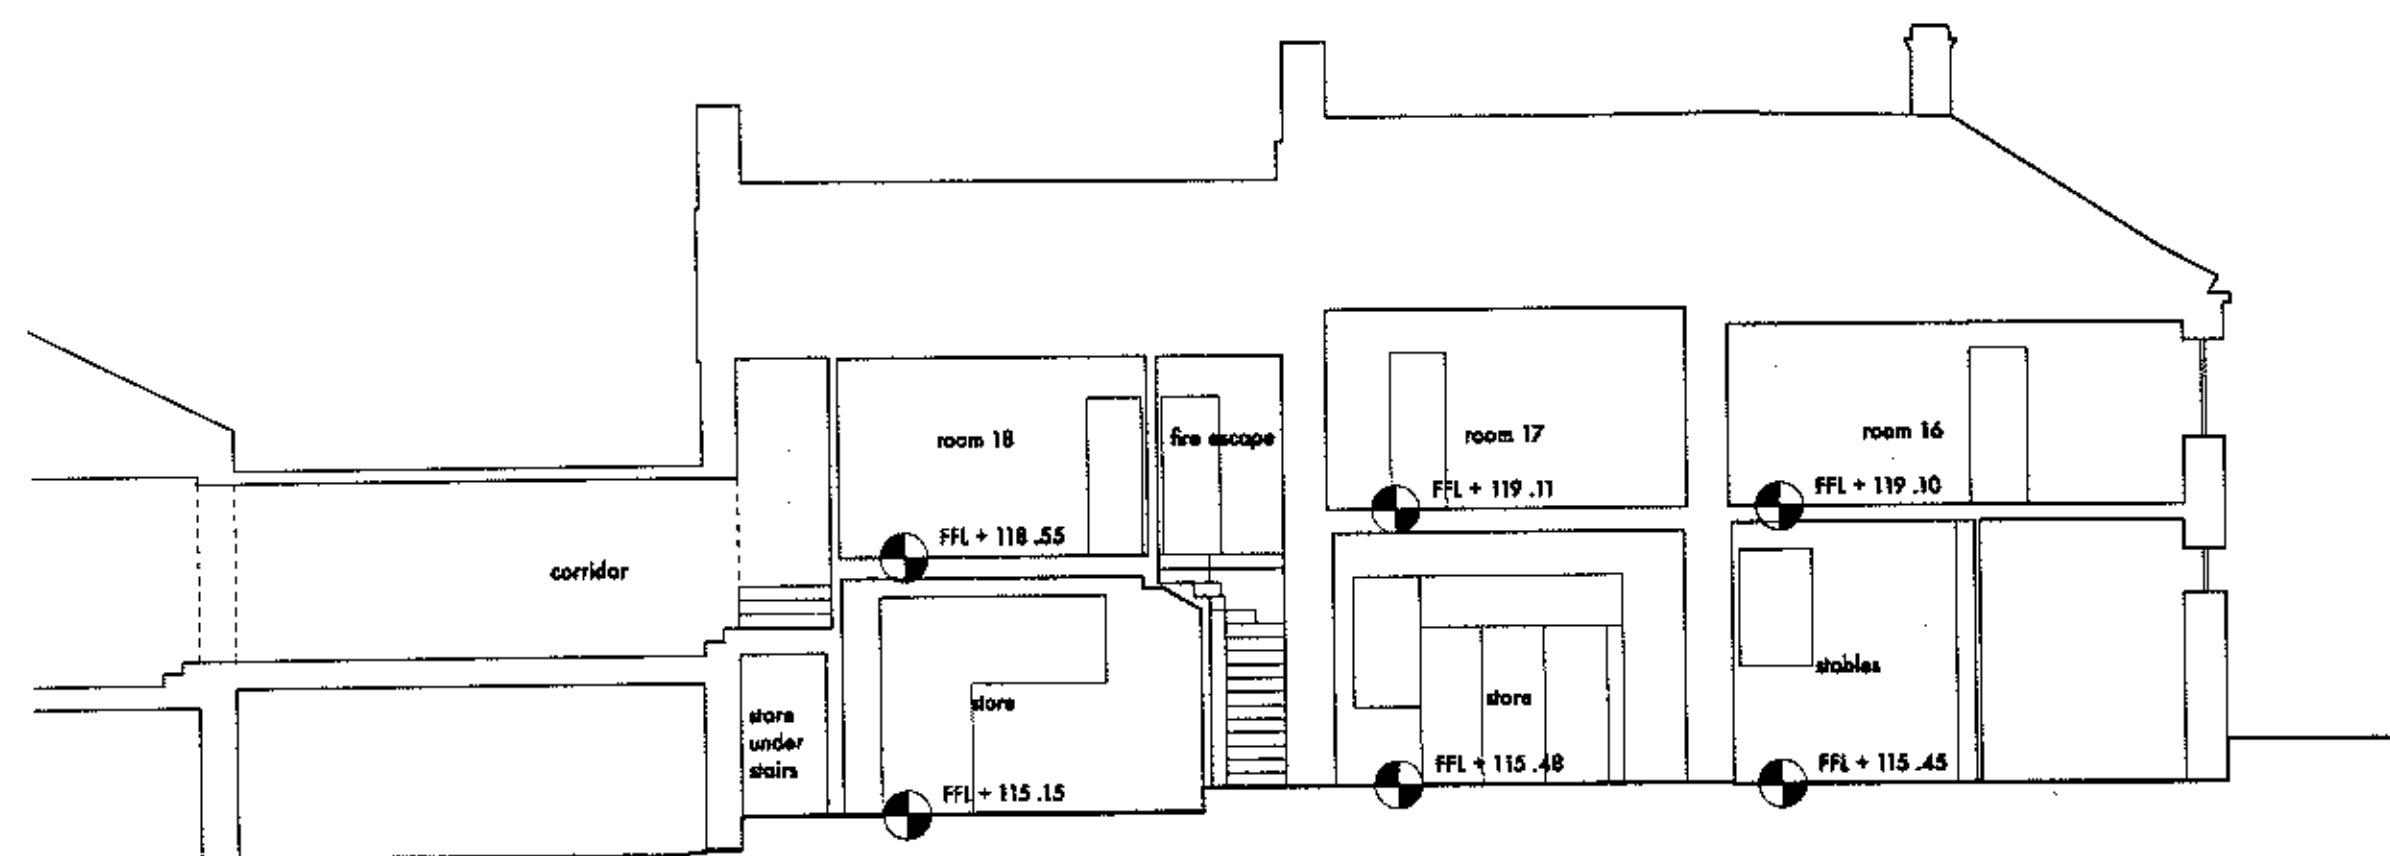

F Section
Scale: 1:100

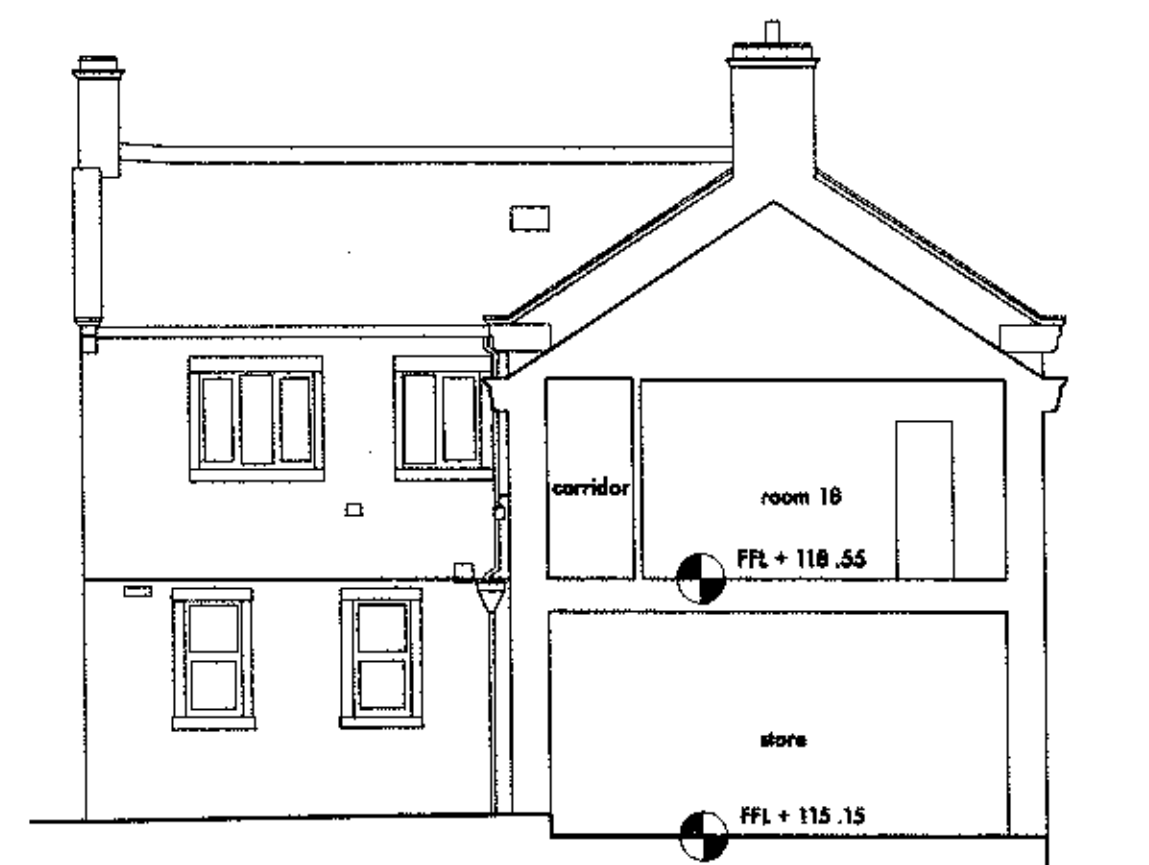

G Section
Scale: 1:100

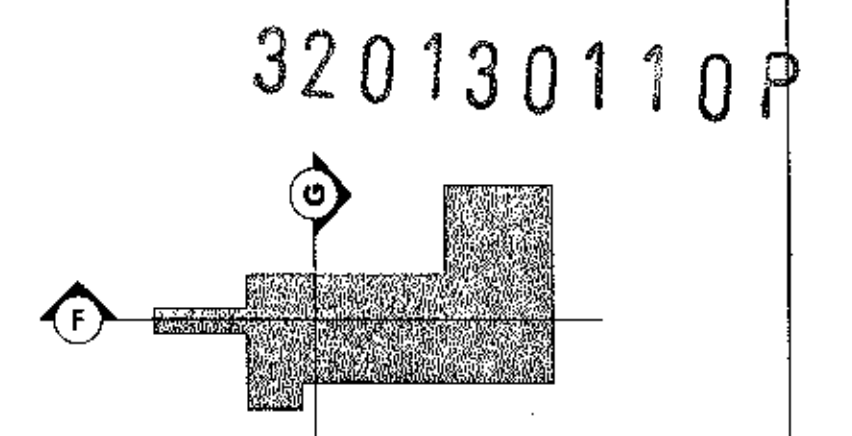

rev a issued for planning/listed building consent nov 12

stanton andrews
architects

44 york street
clitheroe
BB7 2DL

t 01200 444490
e mail@stantonandrews.co.uk
w stantonandrews.co.uk

Emporia Leisure Limited
Eaves Hall

Stable Block, Existing
Elevations and Sections

12.51 ex 02 A
drawn by date scale 1 to 100 @A1

0m 10m scale