




this drawing is to be read in conjunction with all relevant consultants and specialists drawings. the architect is to be notified of any discrepancies before proceeding. do not scale from this drawing. all dimensions are to be checked on site. this drawing is subject to copyright.

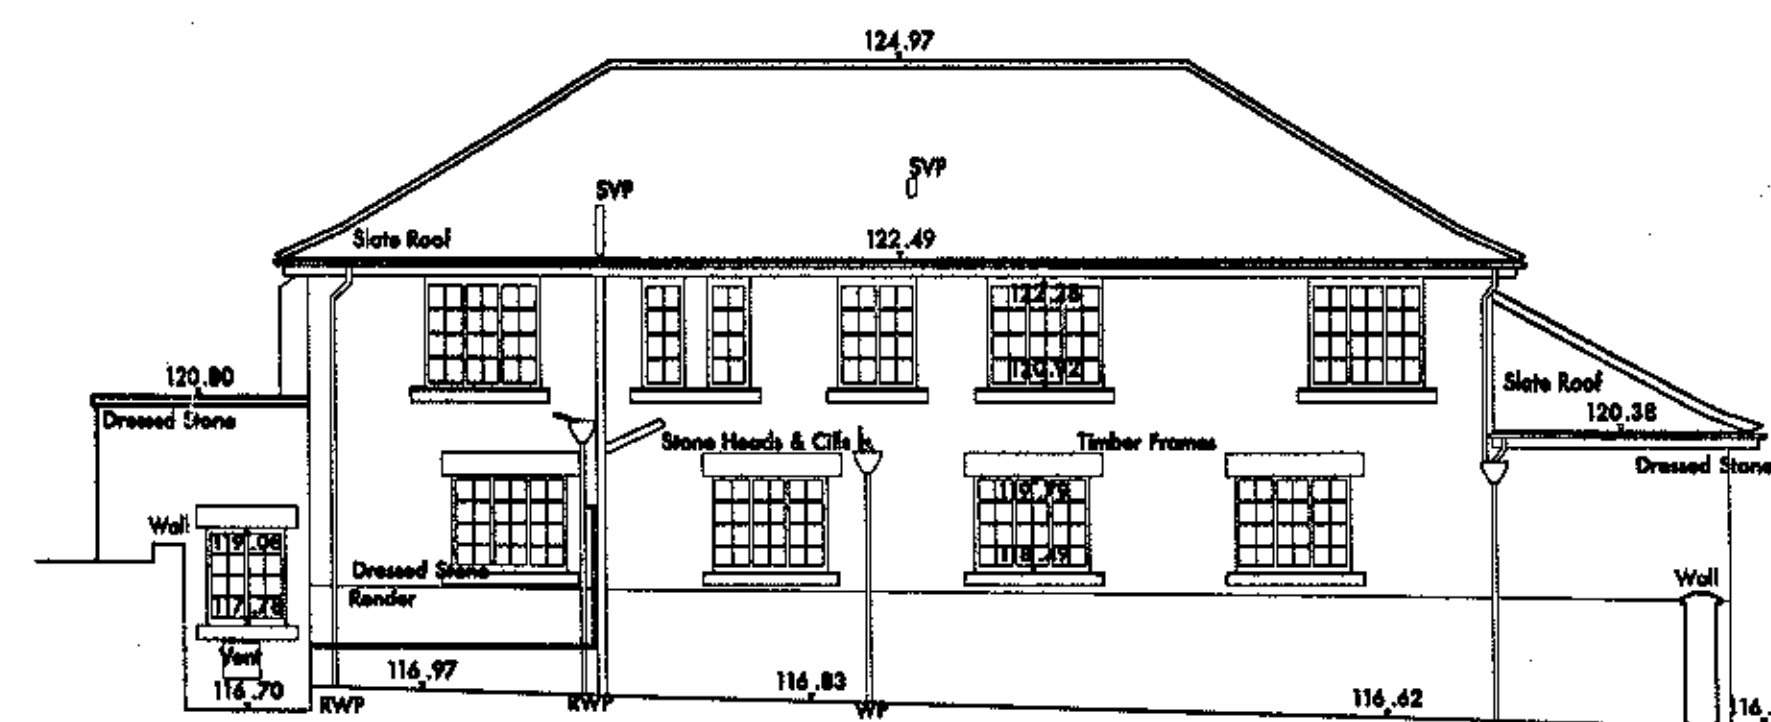


A Existing West Elevation
Scale: 1:100

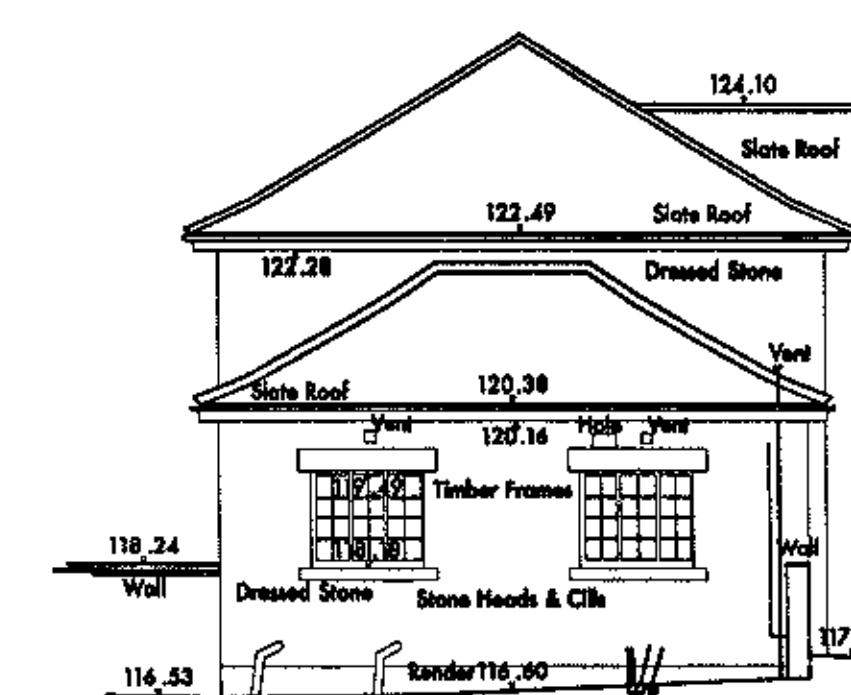


B Existing South Elevation
Scale: 1:100

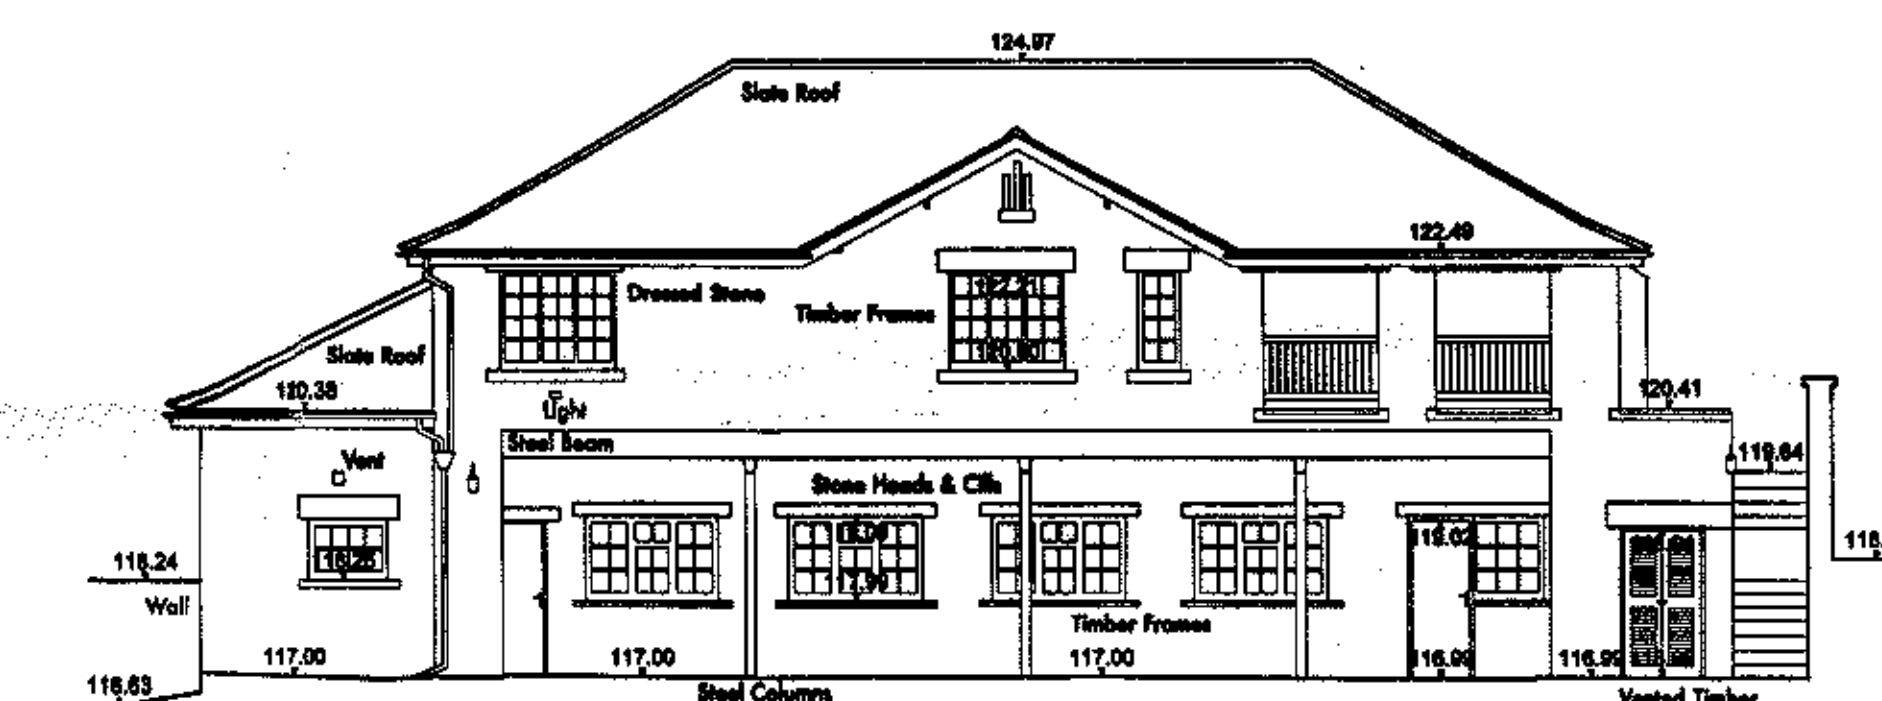


C Existing East Elevation
Scale: 1:100

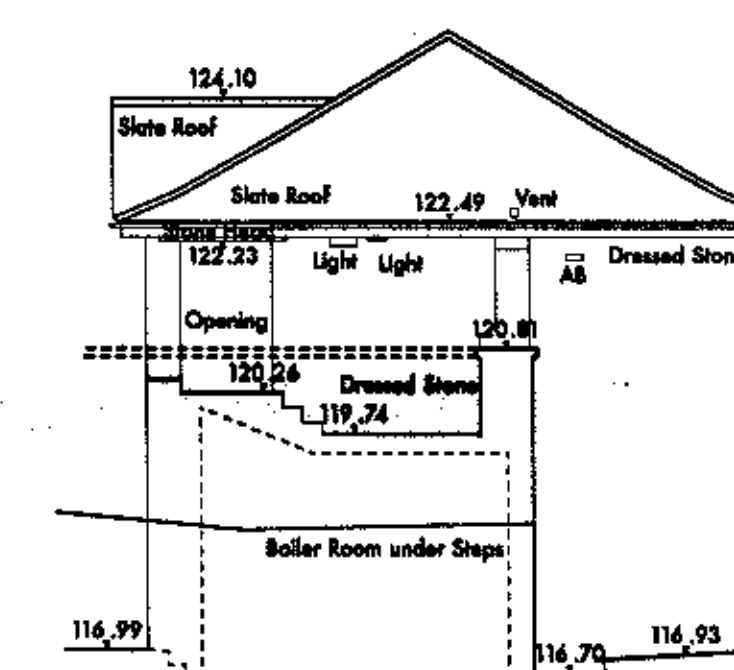

D Existing North Elevation
Scale: 1:100

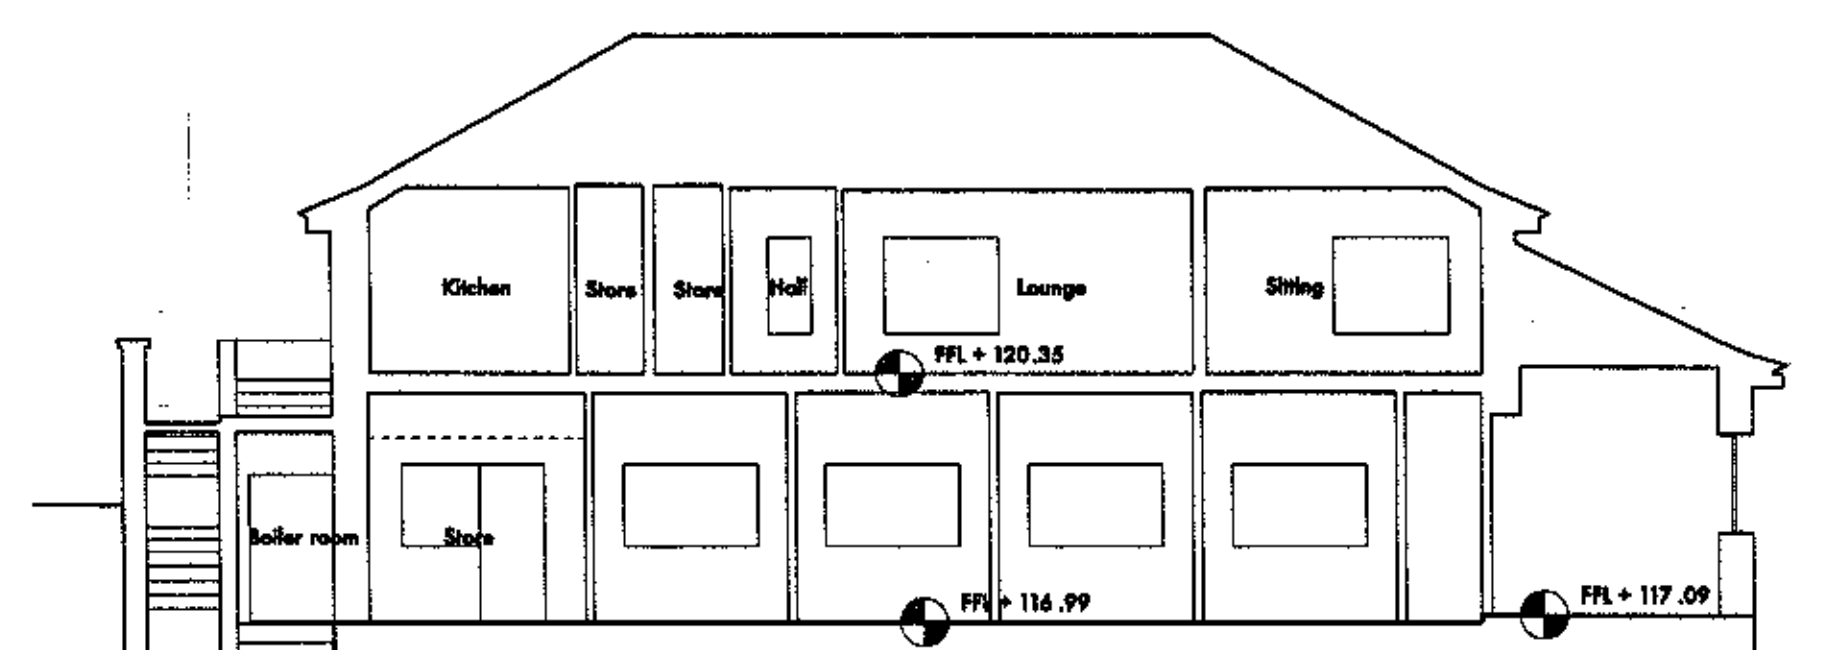


F Section
Scale: 1:100

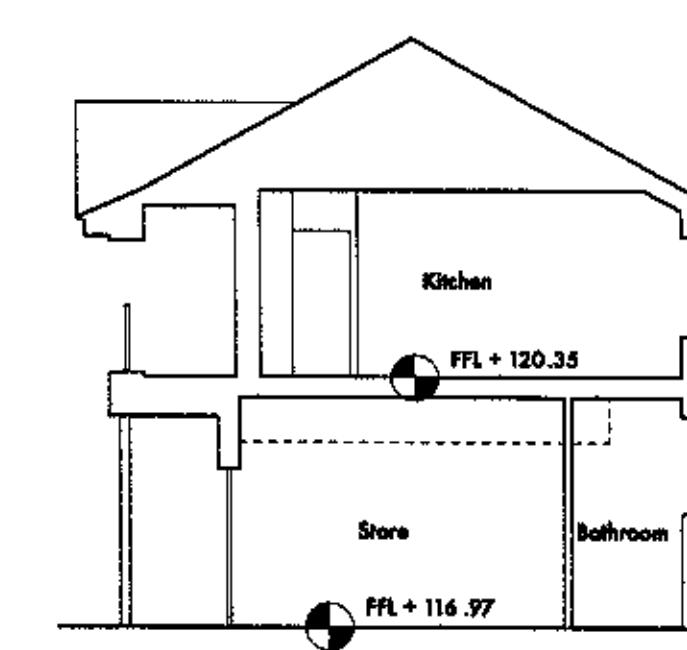

G Section
Scale: 1:100

320130110P

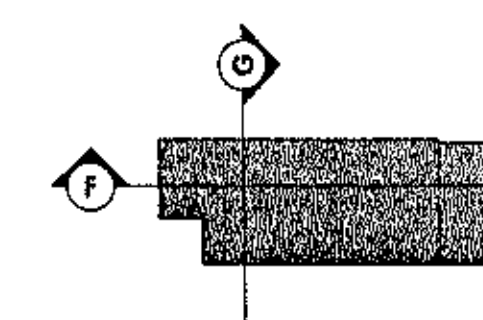

rev a issued for planning/listed building consent nov 12

stanton andrews
architects

44 york street
cliffhorne
B87 2DL

t 01200 444490
f 01200 444491
e mail@stantonandrews.co.uk
w stantonandrews.co.uk

emporia leisure limited
eaves hall - motor house

existing
elevations and sections

drg.no. 12.50 ex 02 rev. A

drawn. na ocl 12 scale. 1 to 100 @ A1