


This drawing is to be read in conjunction with all relevant consultation and specialist drawings. The contractor is to be notified of any discrepancies before proceeding. Do not scale from this drawing. All dimensions are to be checked on site. This drawing is subject to copyright.

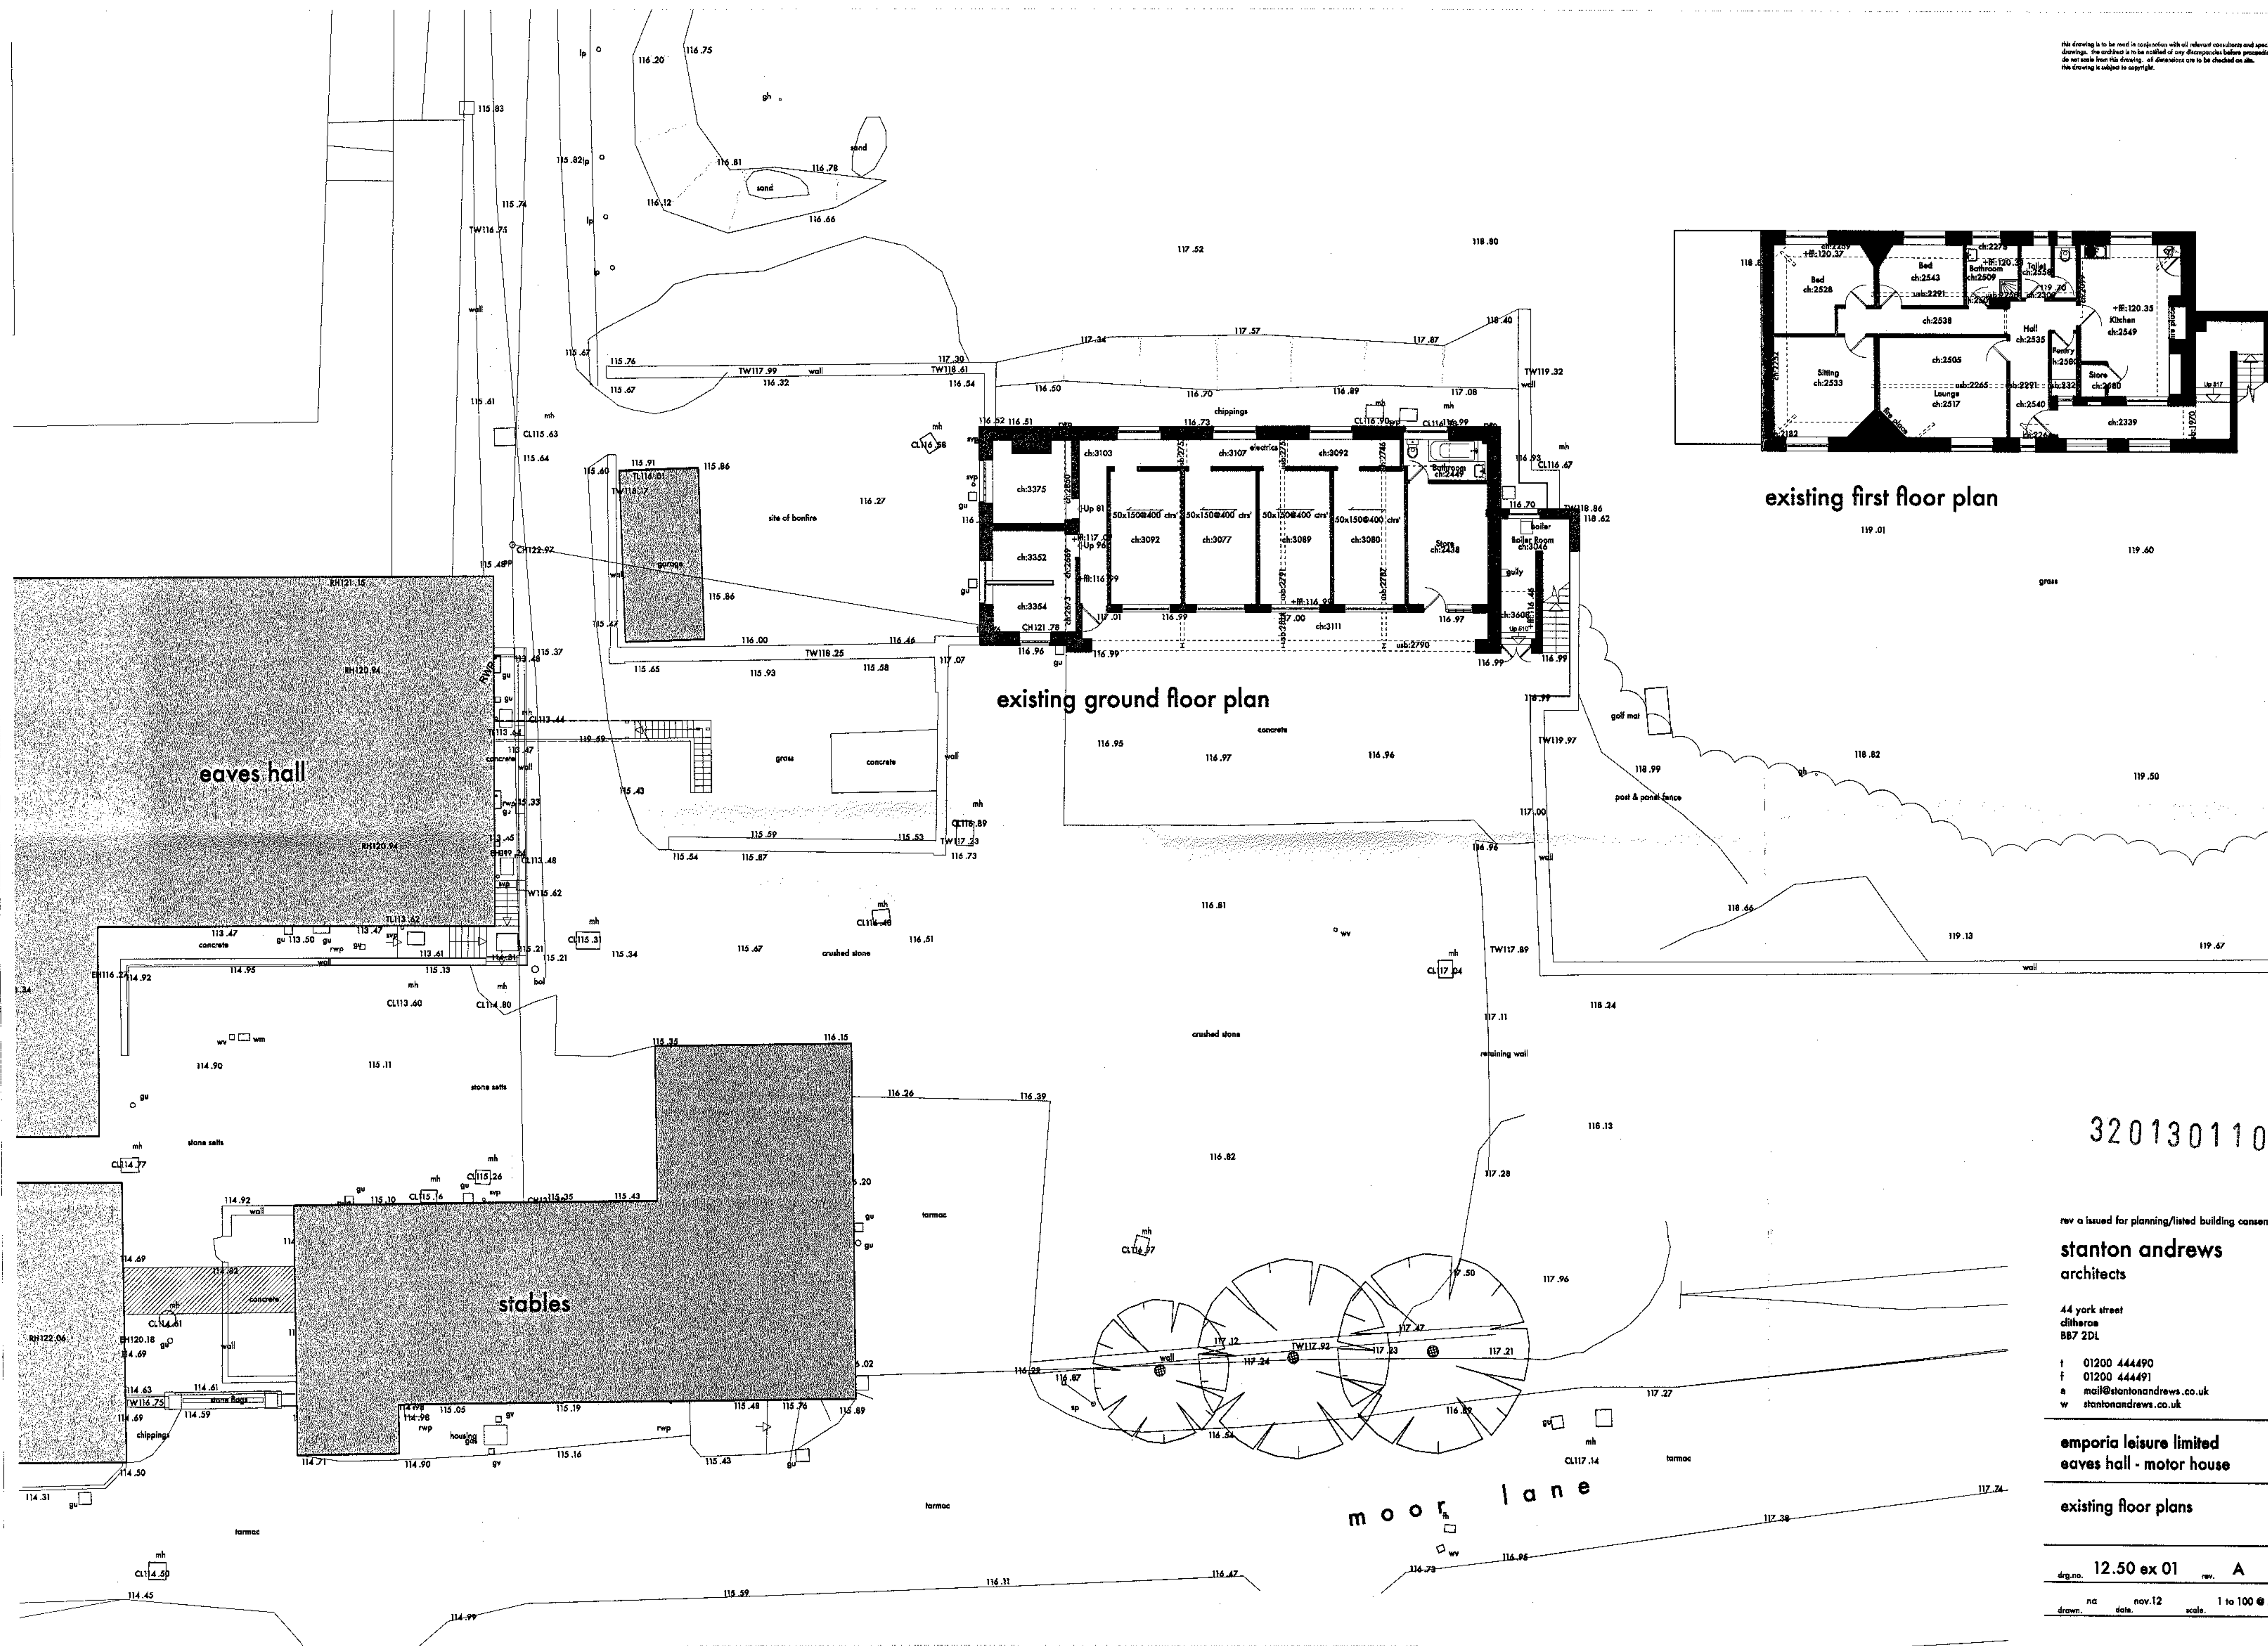

320130110P

rev a issued for planning/listed building consent nov 12

stanton andrews
architects

44 york street
clitheroe
BB7 2DL

t 01200 444490
f 01200 444491
e mail@stantonandrews.co.uk
w stantonandrews.co.uk

emporia leisure limited
eaves hall - motor house

existing floor plans

drp.no. 12.50 ex 01 rev. A
na nov.12 date. 1 to 100 @ A1
drawn. scale.