


0m 10m scale

this drawing is to be used in conjunction with all relevant consultations and specialist drawings. the architect is to be notified of any discrepancies before proceeding. do not scale from this drawing. all dimensions are to be checked on site. this drawing is subject to copyright.

east elevation

first floor windows plus ground floor window to kitchen (unit 8) to be unaltered.

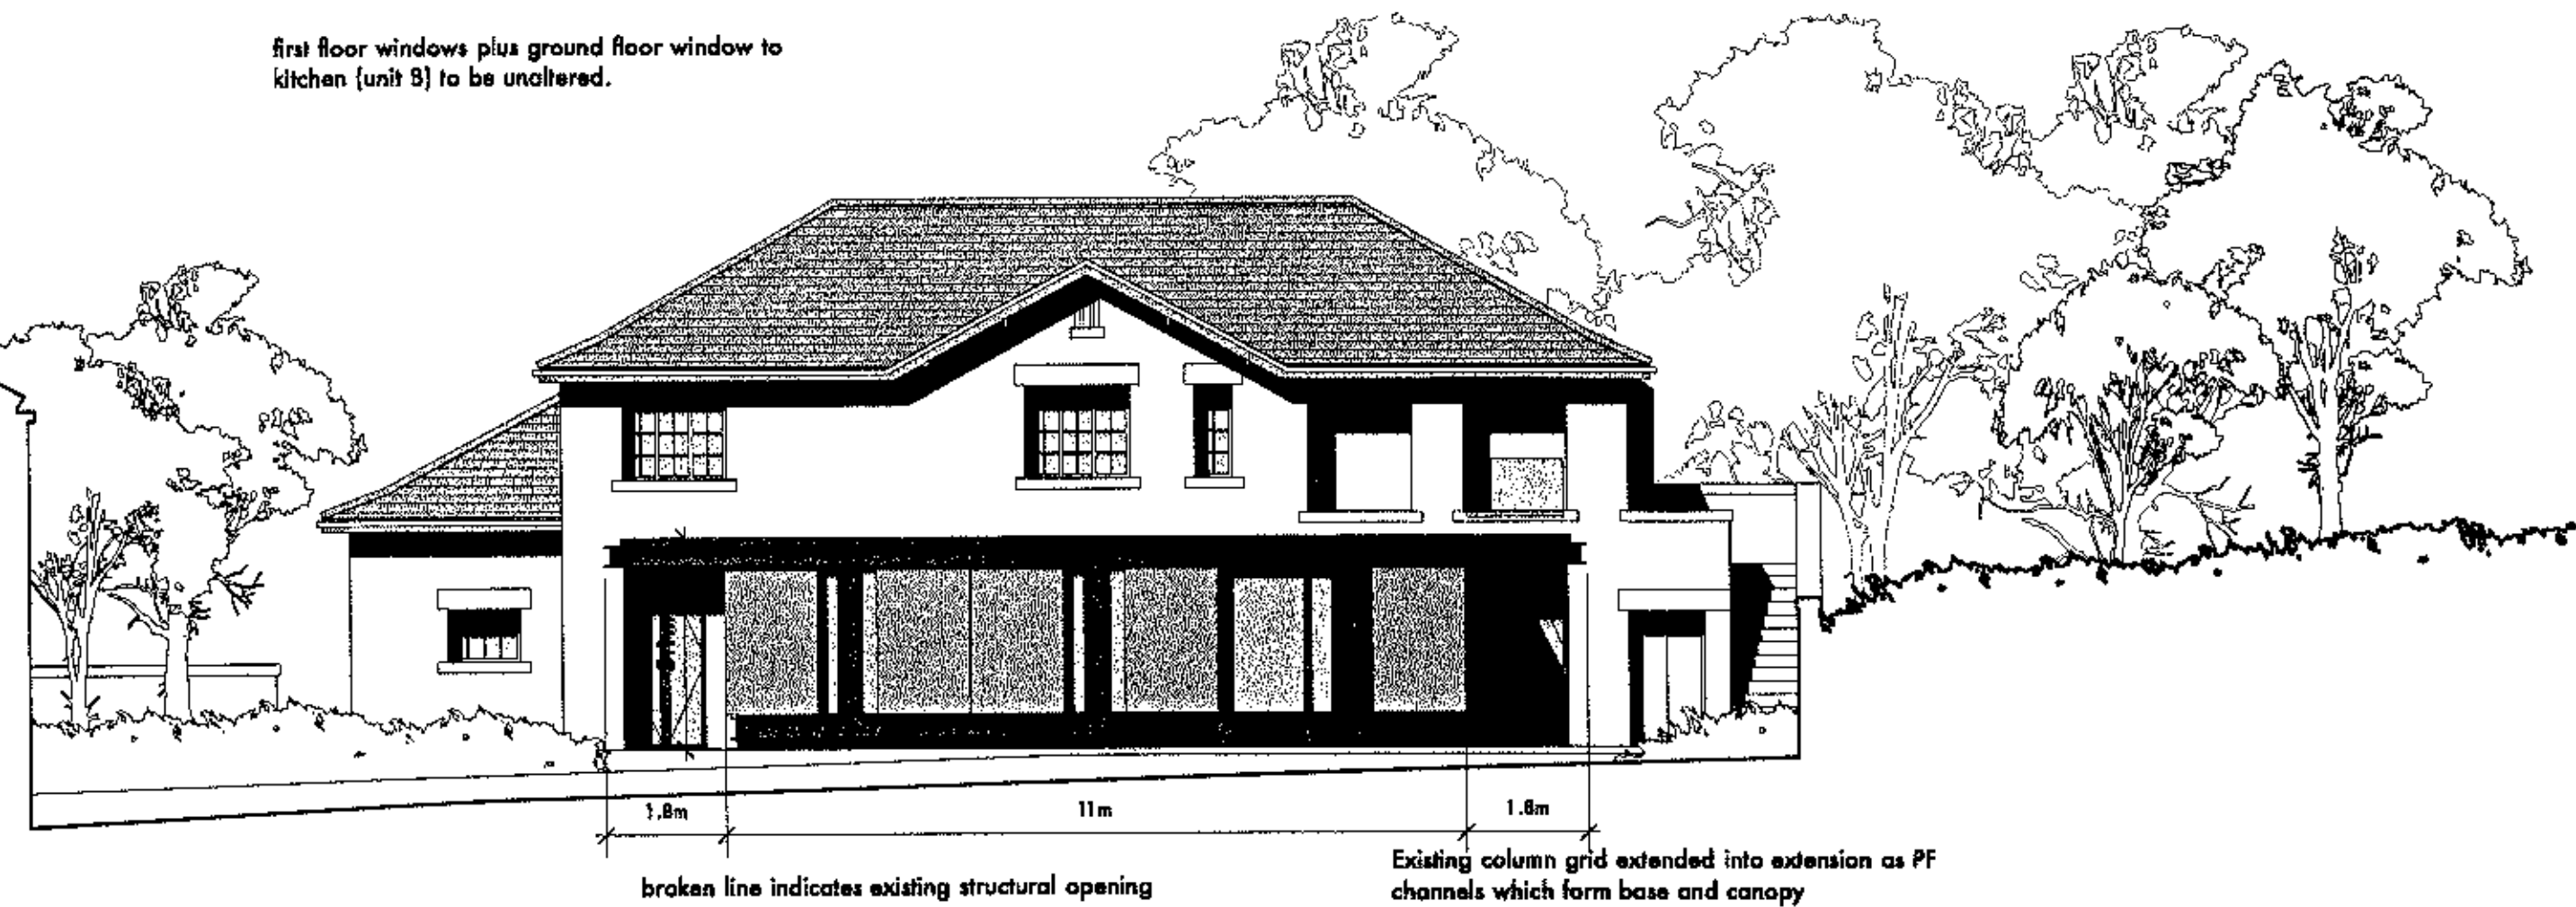


materials schedule

samples of proposed materials to be provided for approval to local authority on request
 walls - stone/brick
 roof - lead coloured ply membrane
 windows - metal frame, colour to match existing

south elevation

proposed glazed extension to be 'pulled away' from the existing building to allow old and new to be clearly read and understood

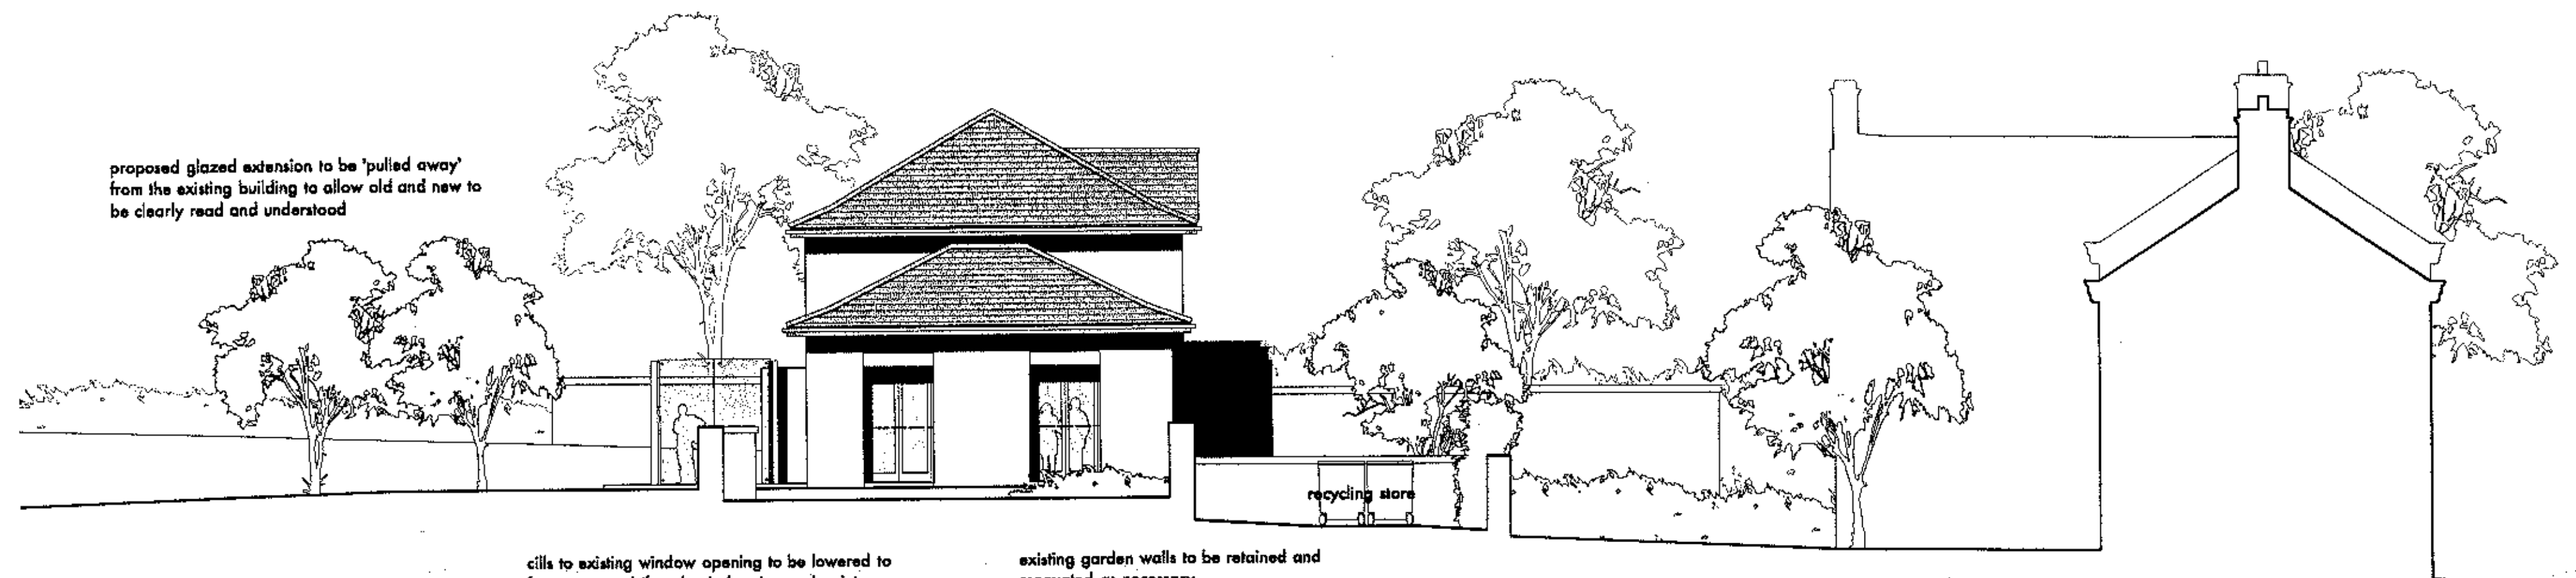


cills to existing window opening to be lowered to form proposed 'french windows', opening into courtyard

existing garden walls to be retained and renovated as necessary

west elevation


first floor windows plus ground floor windows to bed no.1 and ensuite (unit 8) to be unaltered.

broken line indicates existing window openings to be removed

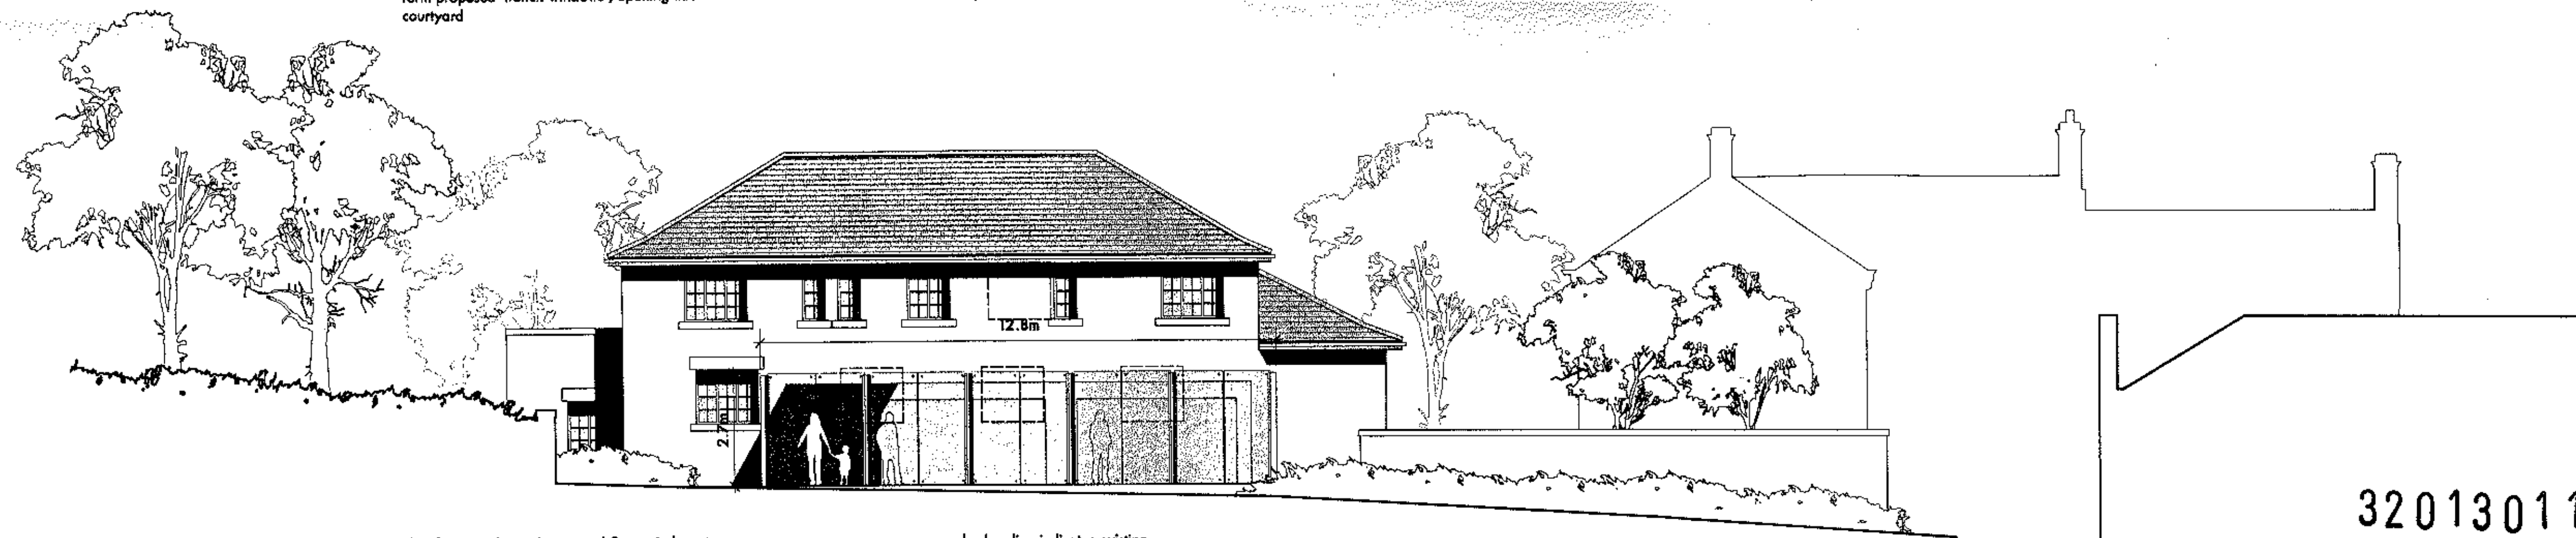

320130110P

north elevation

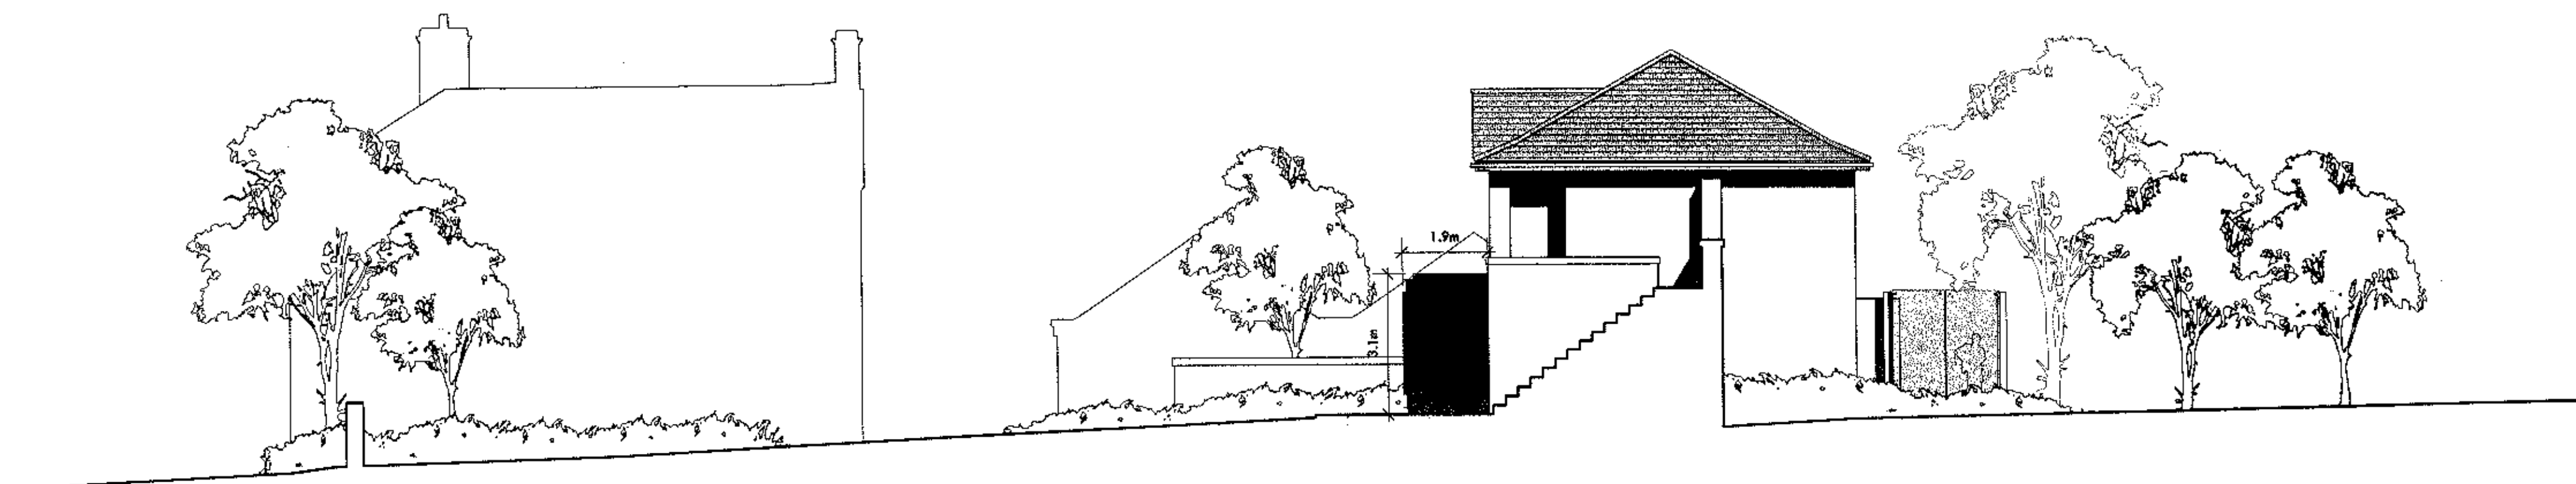

rev a issued for listed building consent nov 12

stanton andrews
architects

44 york street
clitheroe
BB7 2DL

t 01200 444490
f 01200 444491
e mail@stantonandrews.co.uk
w stantonandrews.co.uk

emporia leisure limited
eaves hall - motor house

proposed elevations

drg.no. 12.50 lb 12 rev. A
 na nov.12 scale. 1 to 100 @ A1
 drawn. date. scale.