



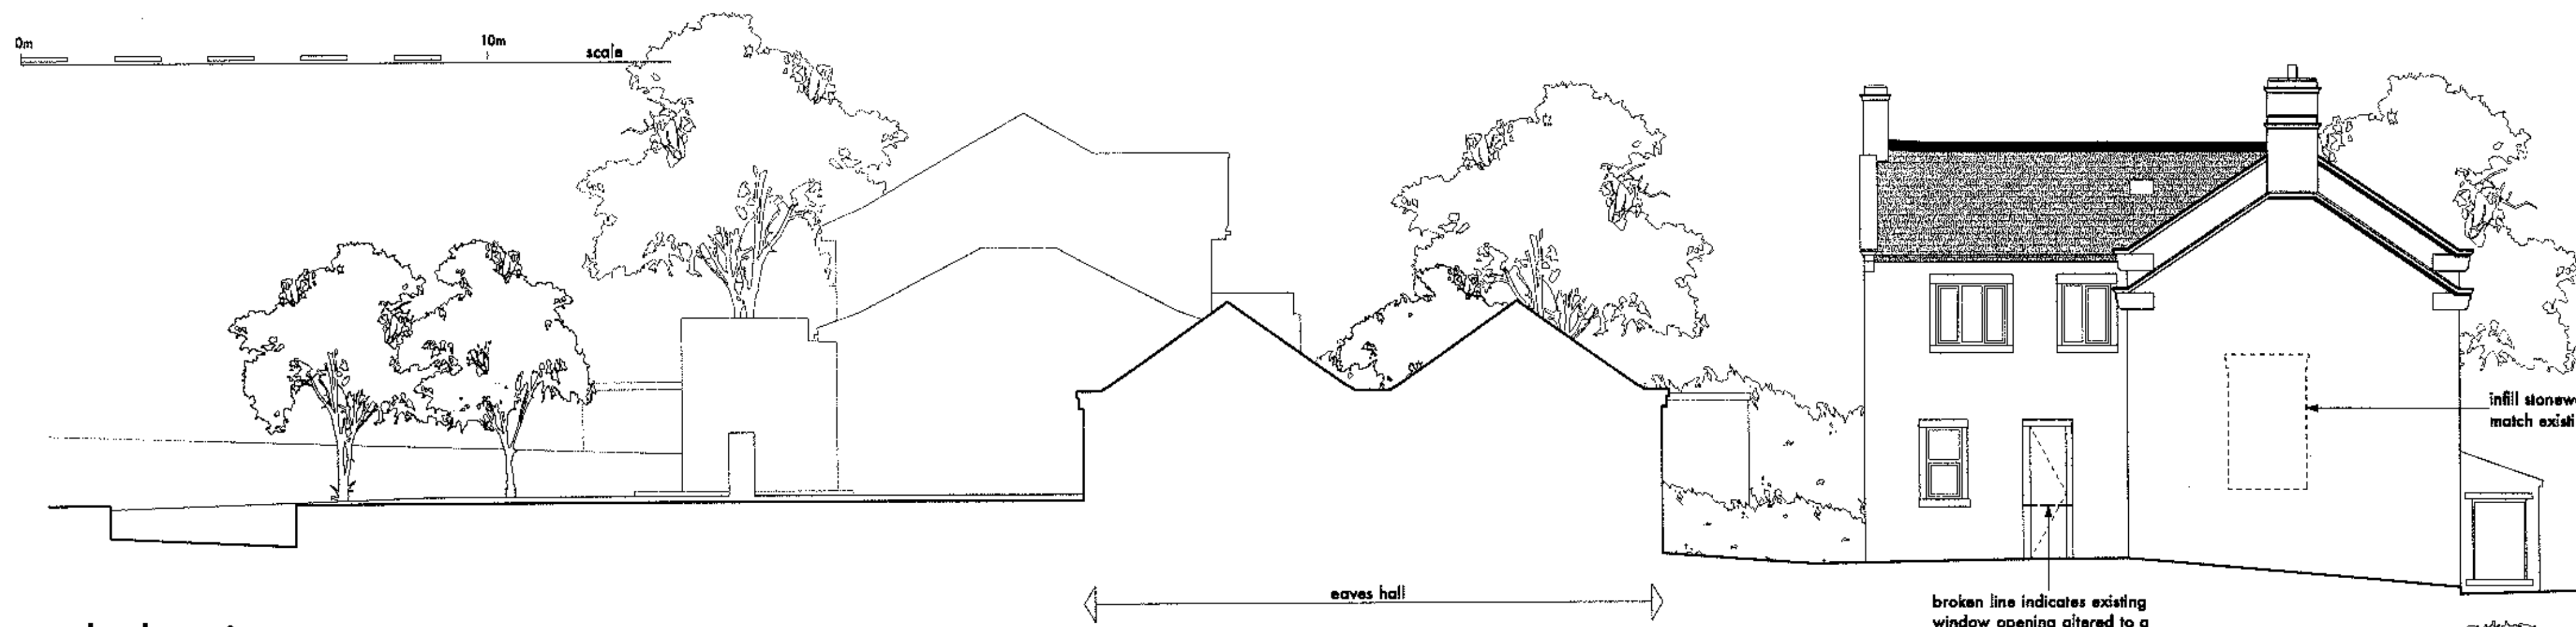


south elevation




east elevation

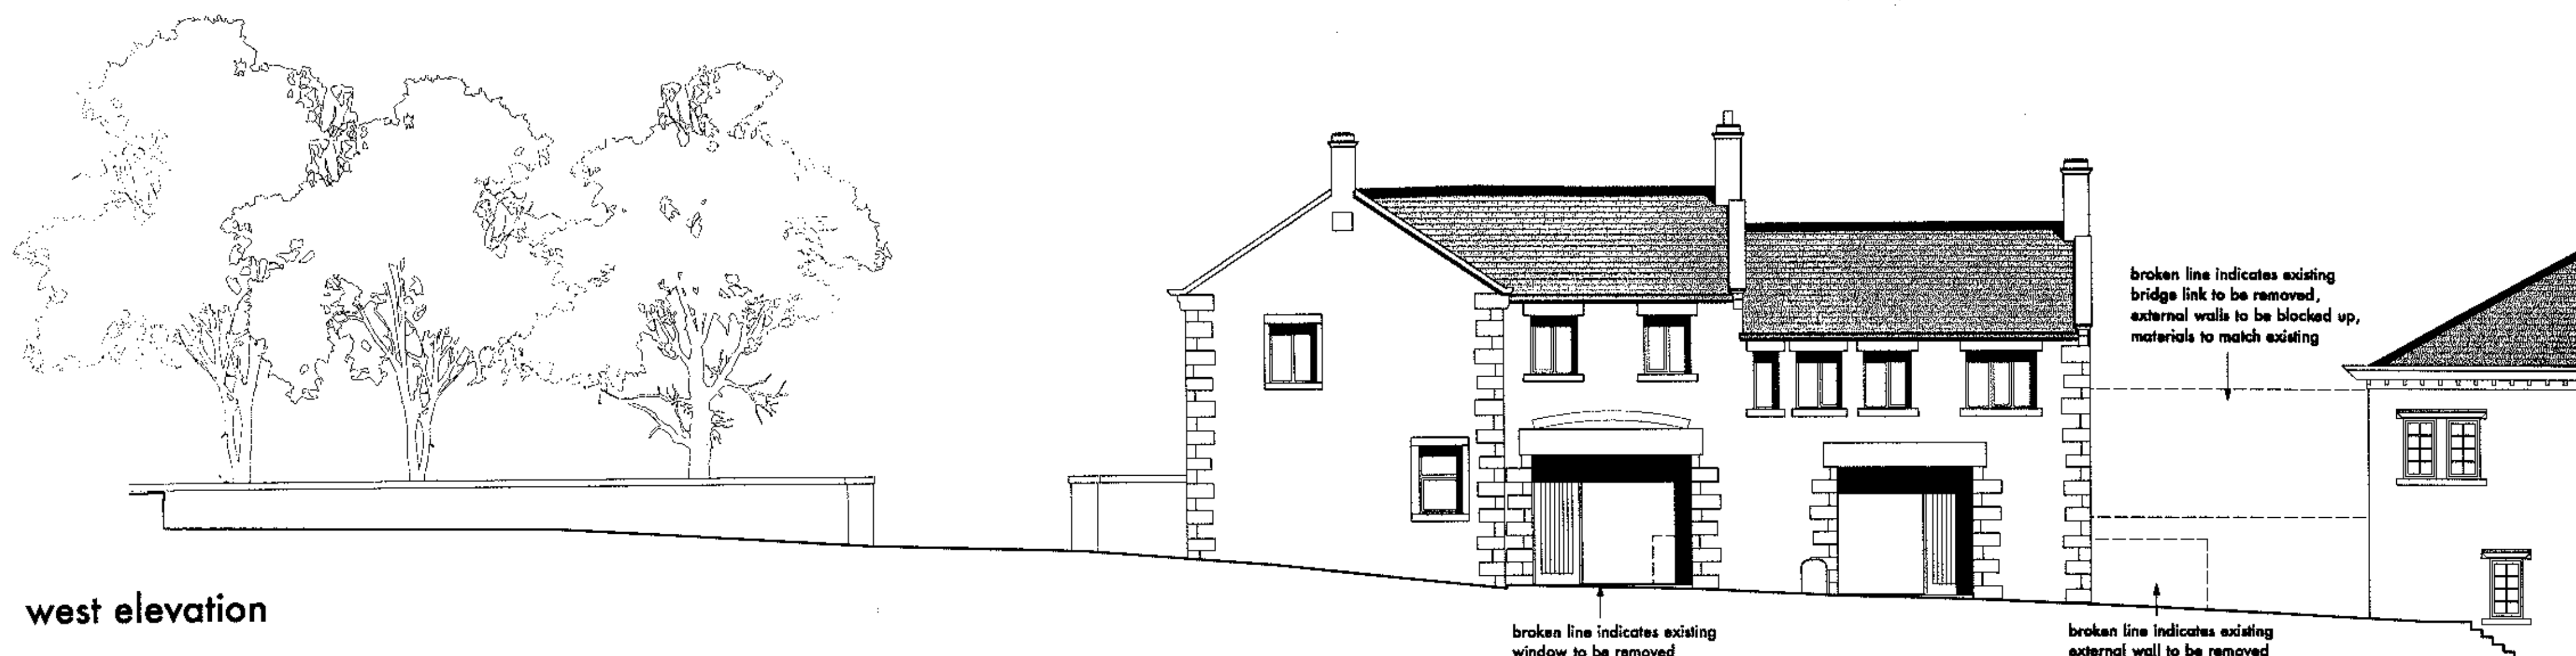

west elevation

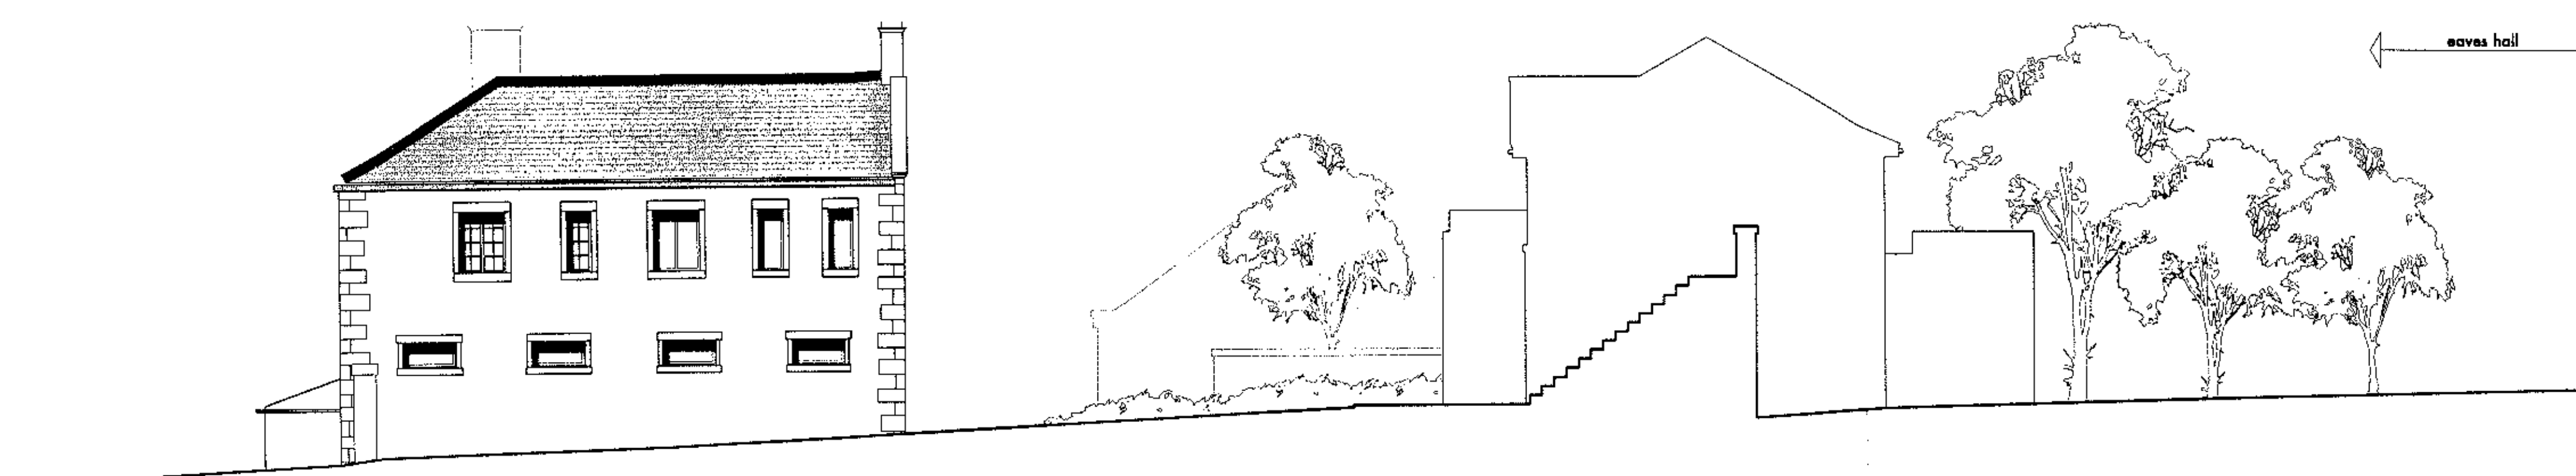

north elevation

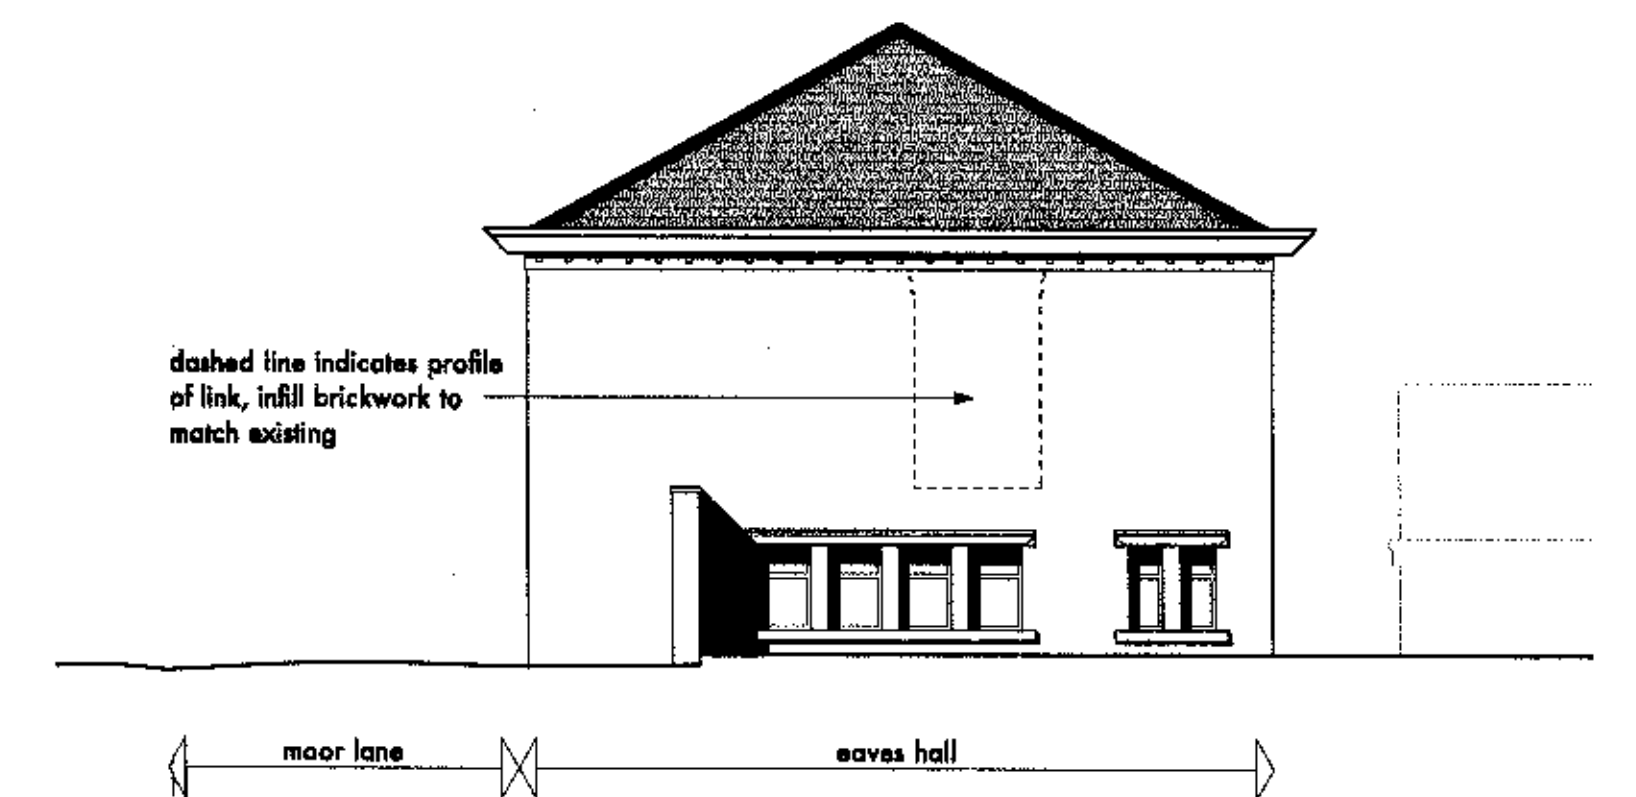

eaves hall north elevation

materials schedule
 samples of proposed materials to be provided for approval to local authority on request
 walls - stonework, to match existing
 roof - slate, to match existing
 windows - metal frame, colour to match existing

320130110P

rev a issued for listed building consent nov 12

stanton andrews
 architects

44 york street
 clitheroe
 BB7 2DL

t 01200 444490
 f 01200 444491
 e mail@stantonandrews.co.uk
 w stantonandrews.co.uk

emporia leisure limited
 eaves hall - stables

proposed elevations

drw.no. 12.51 lb 12 rev. A
 na nov.12 1 to 100 @A1
 drawn. date. scale.