

Notes:

All work is to be carried out to the latest current British standards Codes of Practice and recognised working practices.


All work and materials should comply with Health and Safety legislation and to be approved by the Local Authority Planning / Building Control Officer.

All dimensions are in millimetres unless where explicitly shown otherwise.



The contractor should check and clarify all dimensions as work proceeds and notify the design team of any discrepancies.

Do not scale off the drawings, if in doubt ask.



Avalon Chartered Town Planning are not liable for work undertaken prior to Full Planning Consent and/or Building Regulations Approval

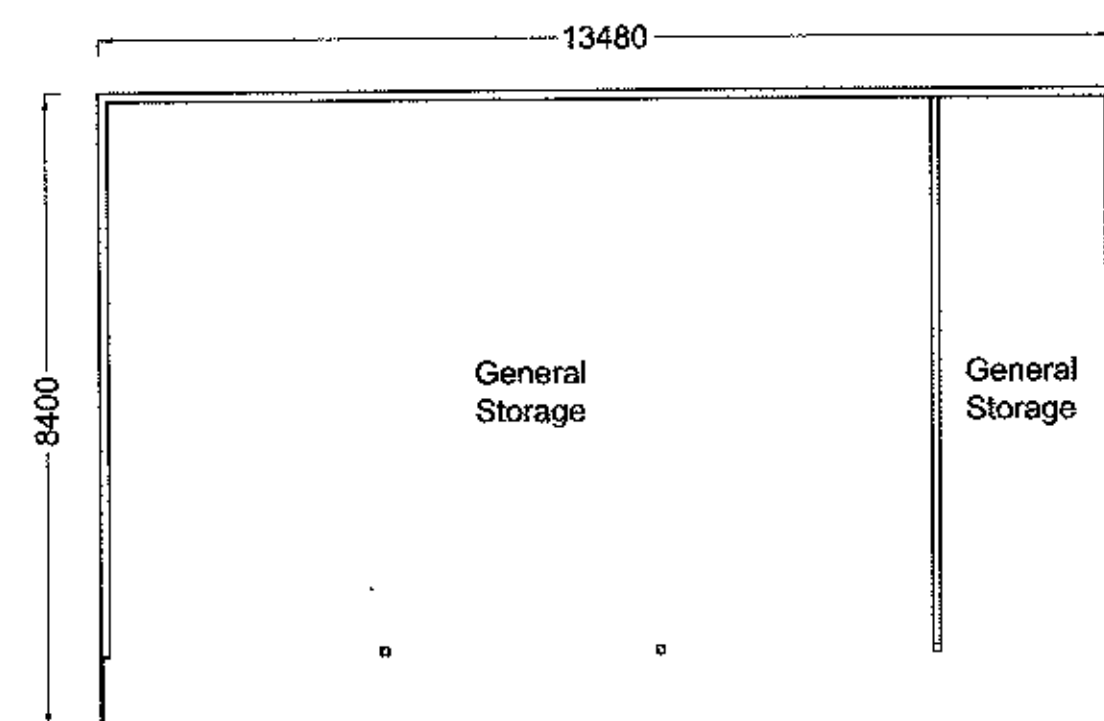


Floor Plan

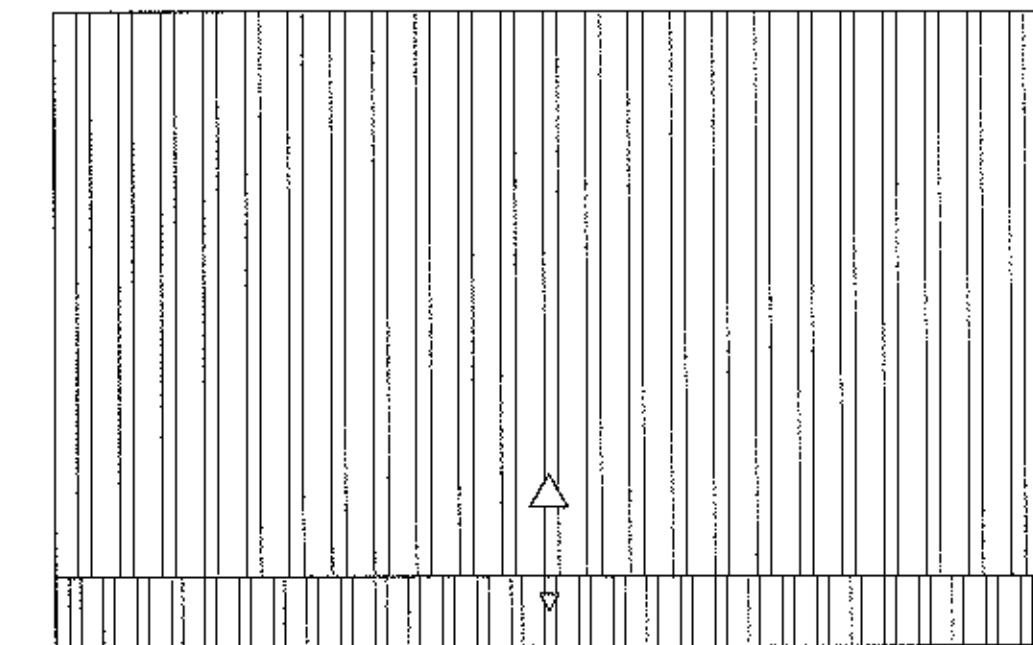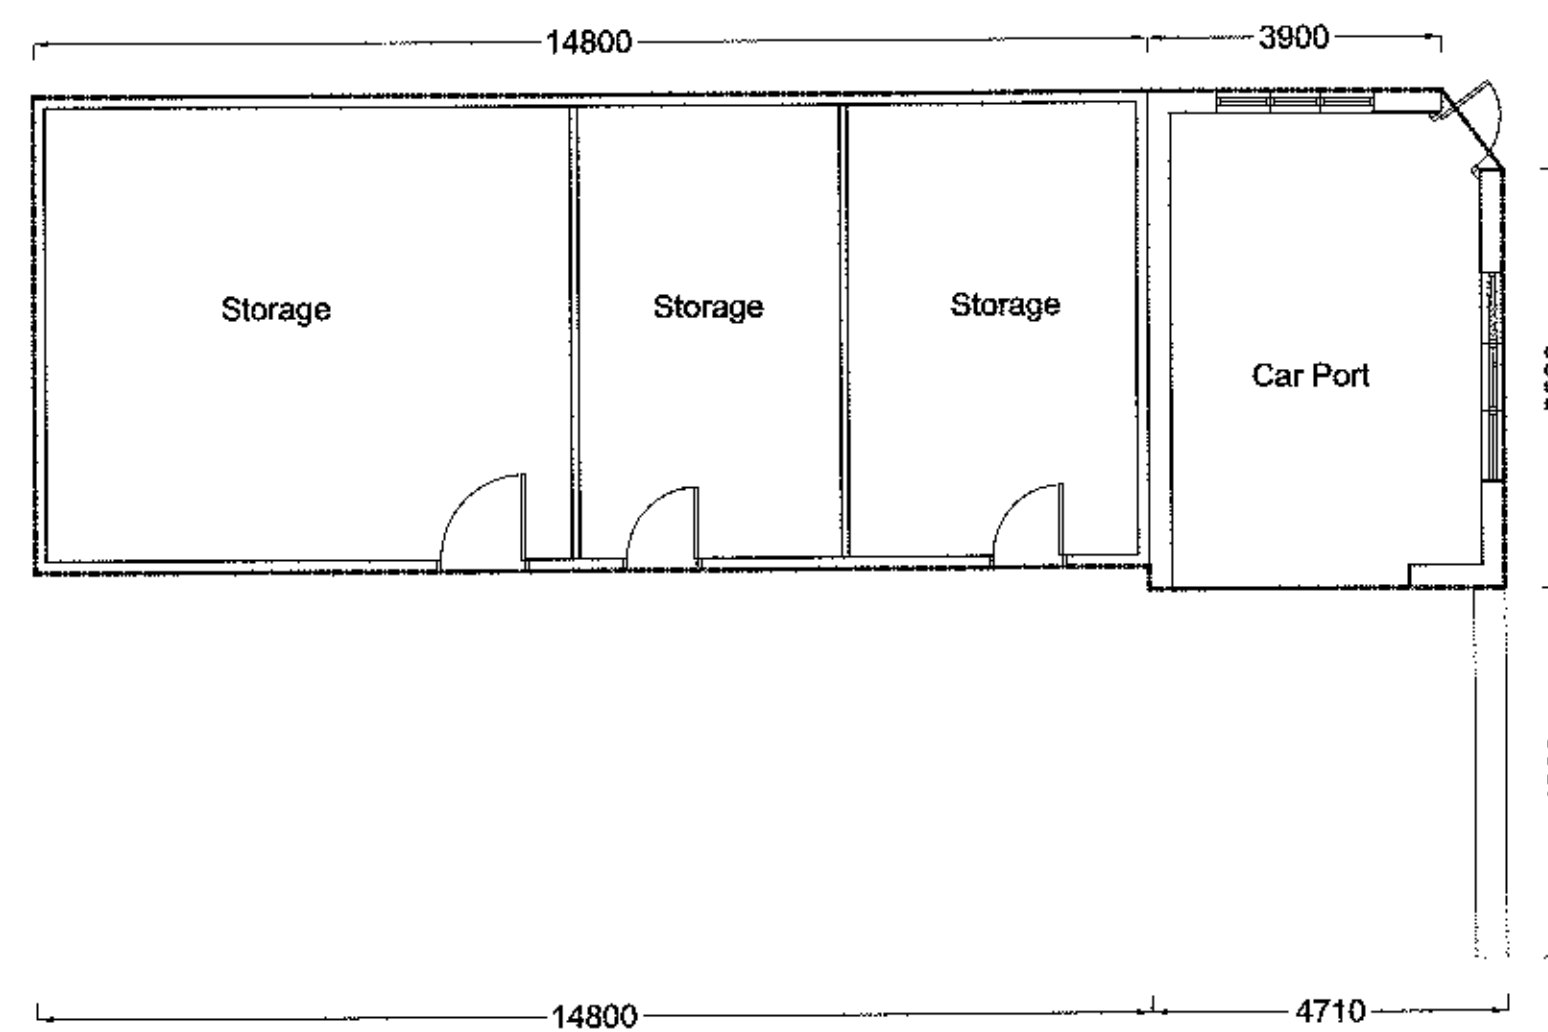


Roof Plan

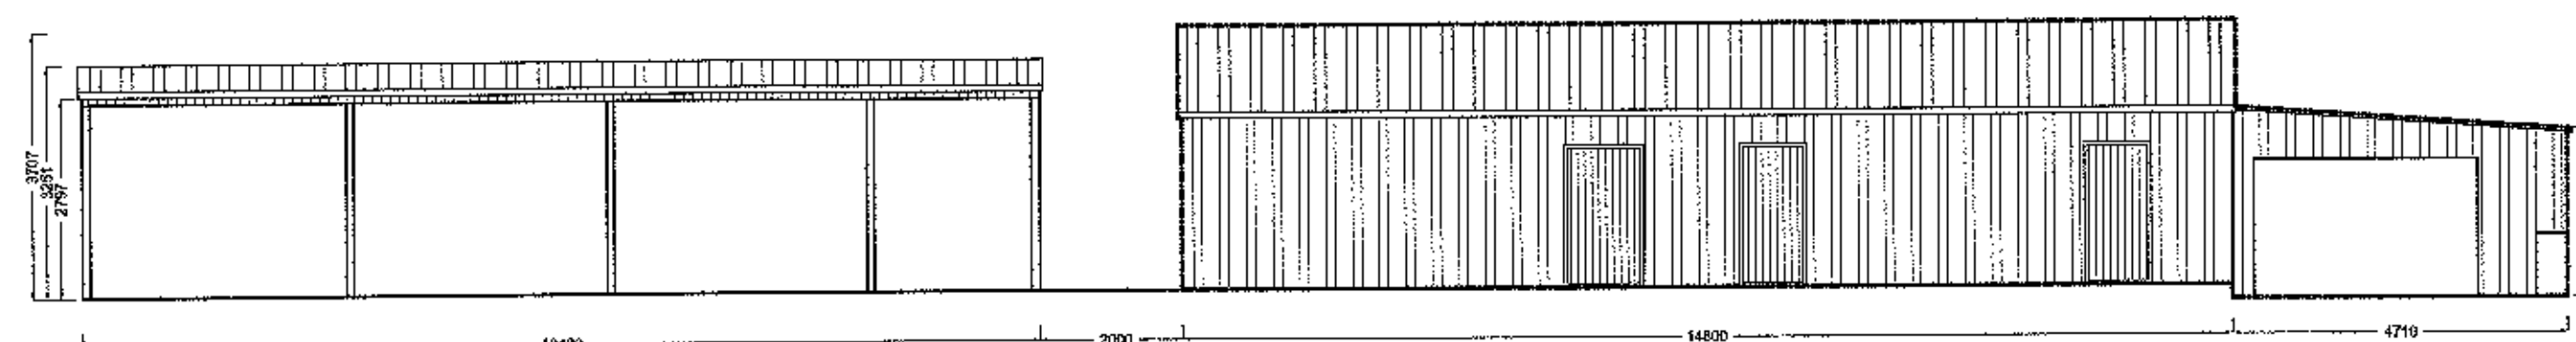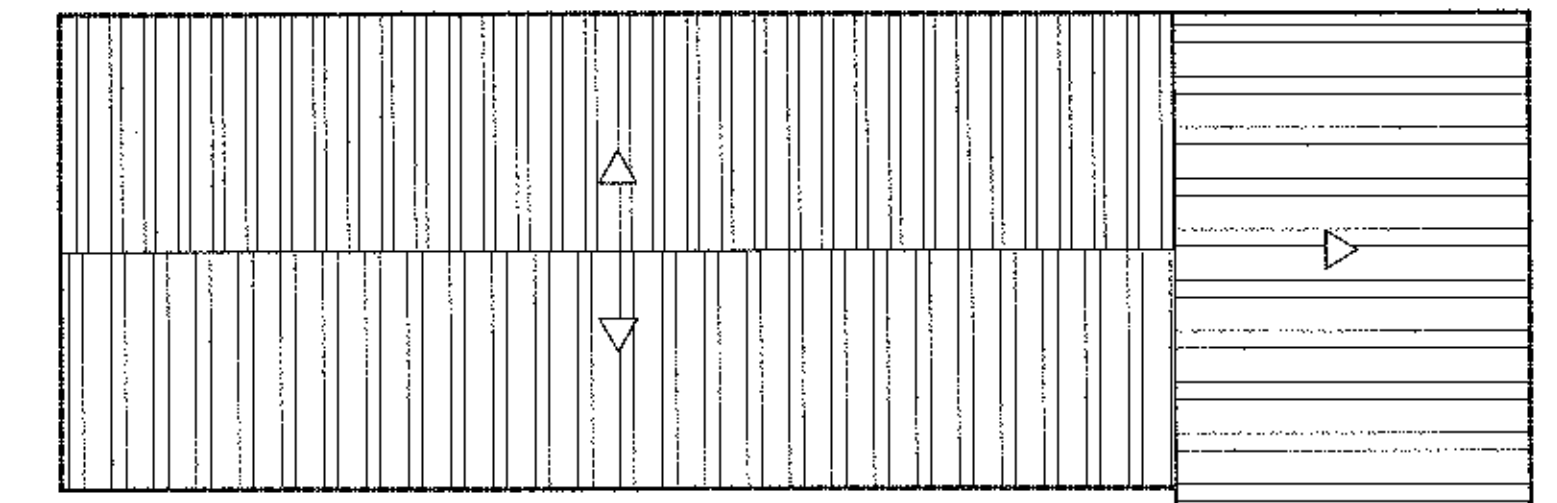


Front Elevation

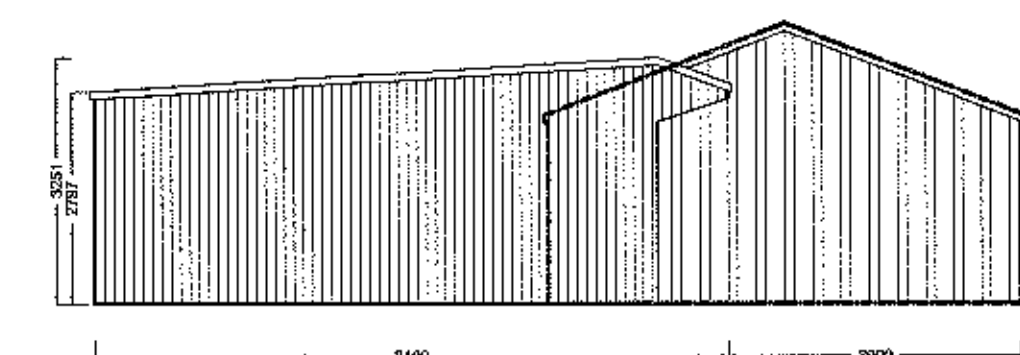

Side Elevation

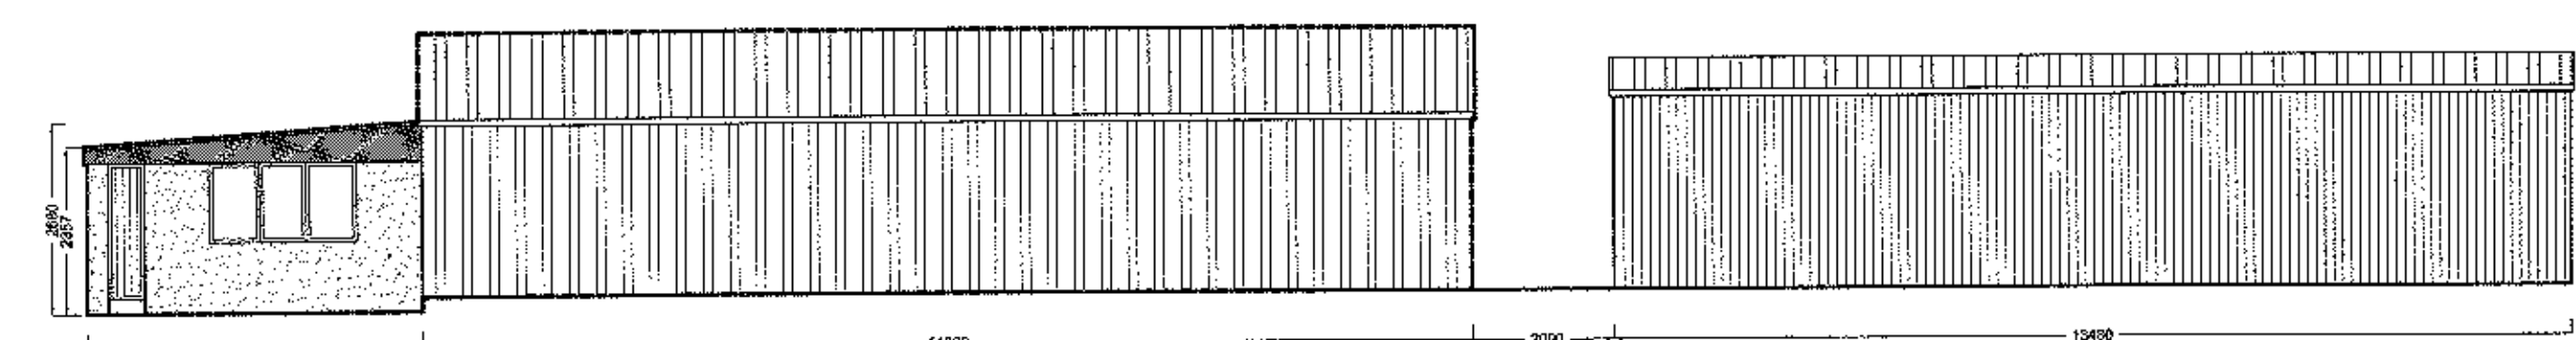

Rear Elevation

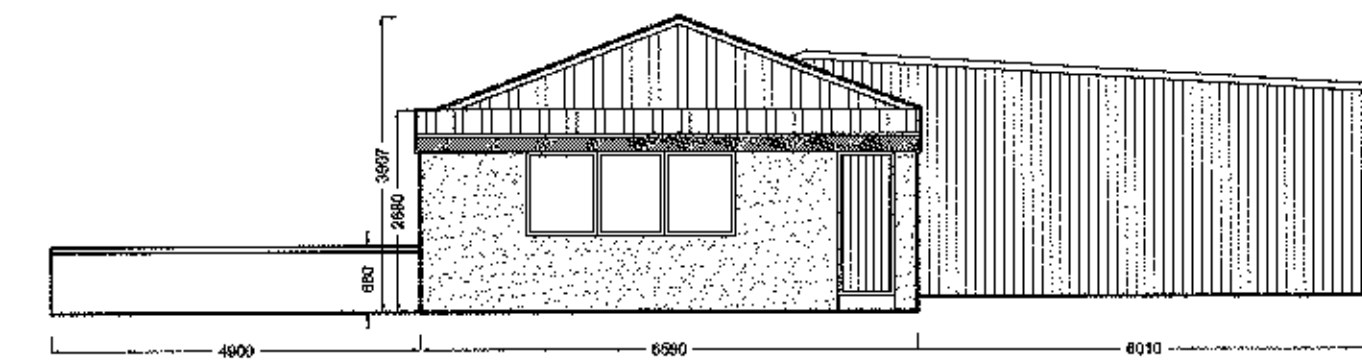

Side Elevation

Outline of structure to be demolished

320130120P

Avalon RTPI
Chartered Town Planning
Town Planning - Architecture Design - Building Regulations - Surveying
Phone: 01282 834834 Fax: 01282 451666
Web: www.avalon.co.uk Email: planning@avalon.co.uk
2 Redley Business Centre, Redman Road, Burnley, Lancashire, BB10 2TY

EXISTING PLANS & ELEVATIONS

Site: Proposed Development
Hackings Caravan Park
Potterford Farm
Elker Lane, Billington
BB7 9HZ

Client: Mr & Mrs Hacking

Date: 05.10.12 Scale: 1:100 @ A1

Project No: HAC/01 Dwg 04 Drawn: NYB

Amendments: