




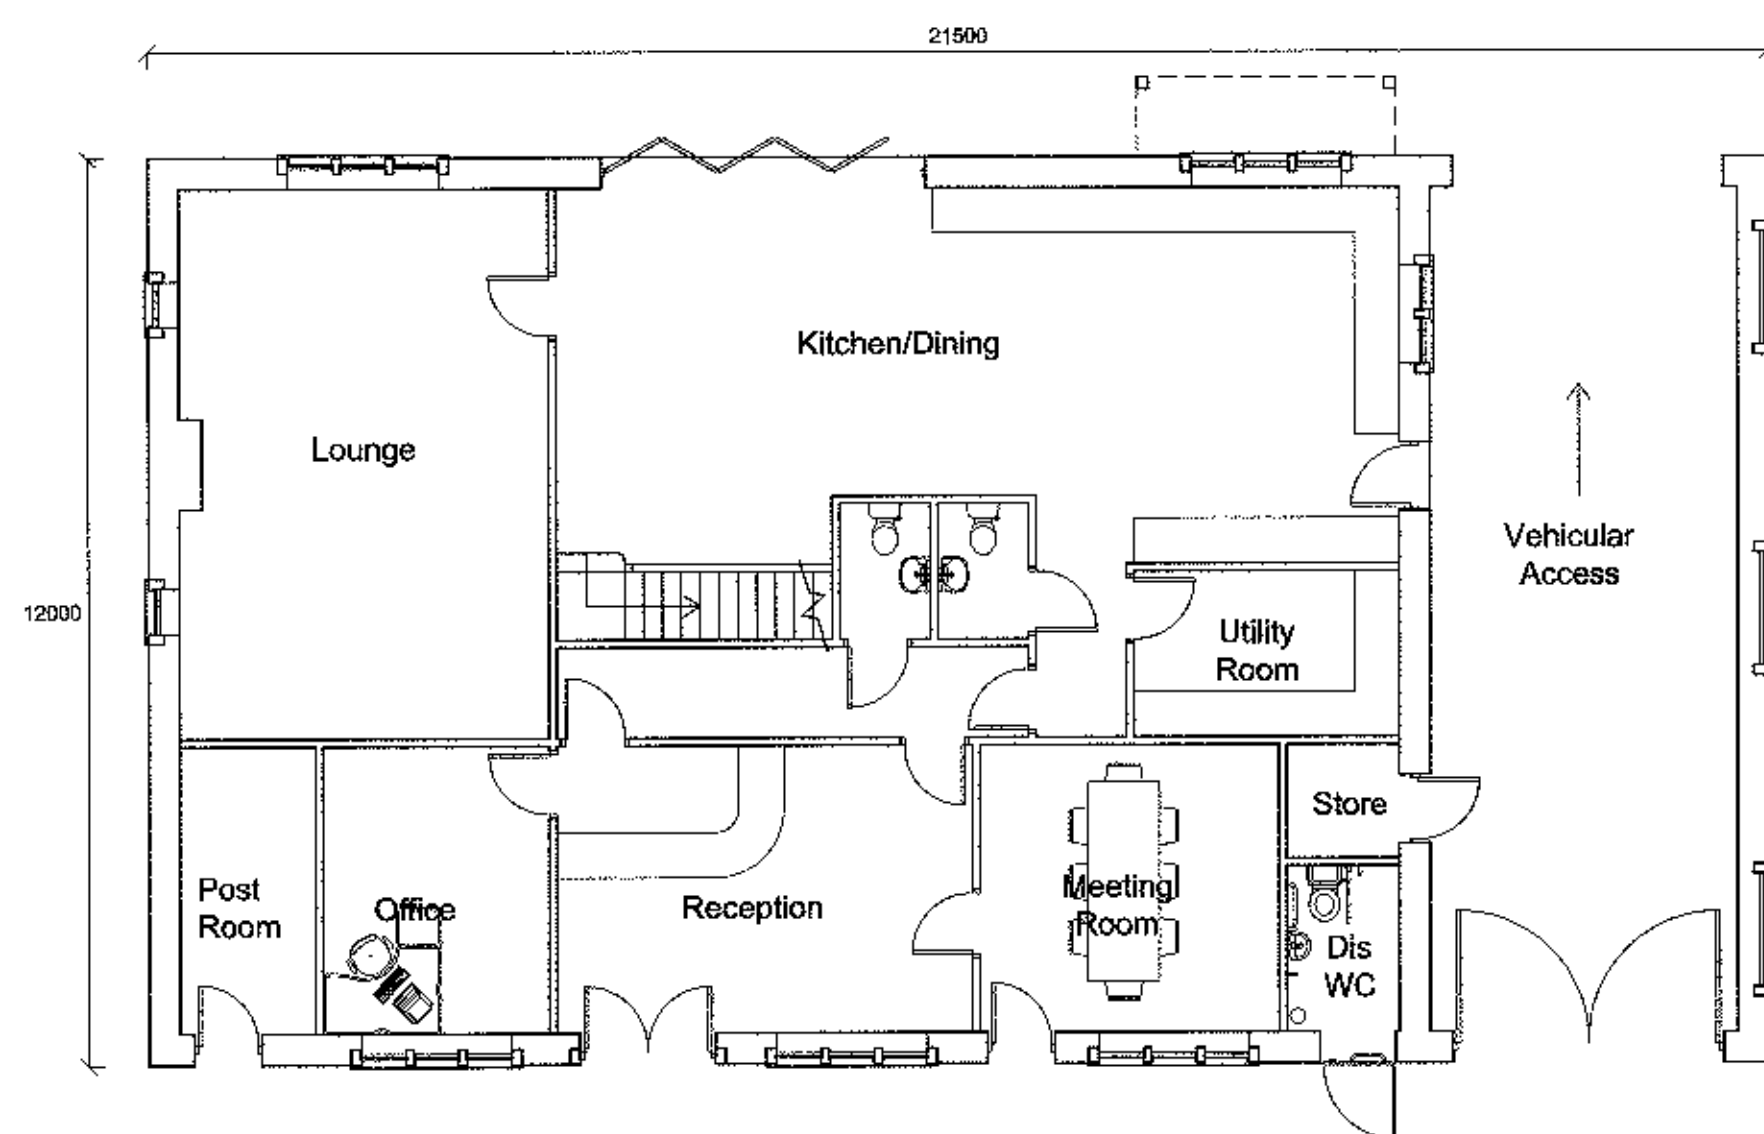


Ground Floor Plan

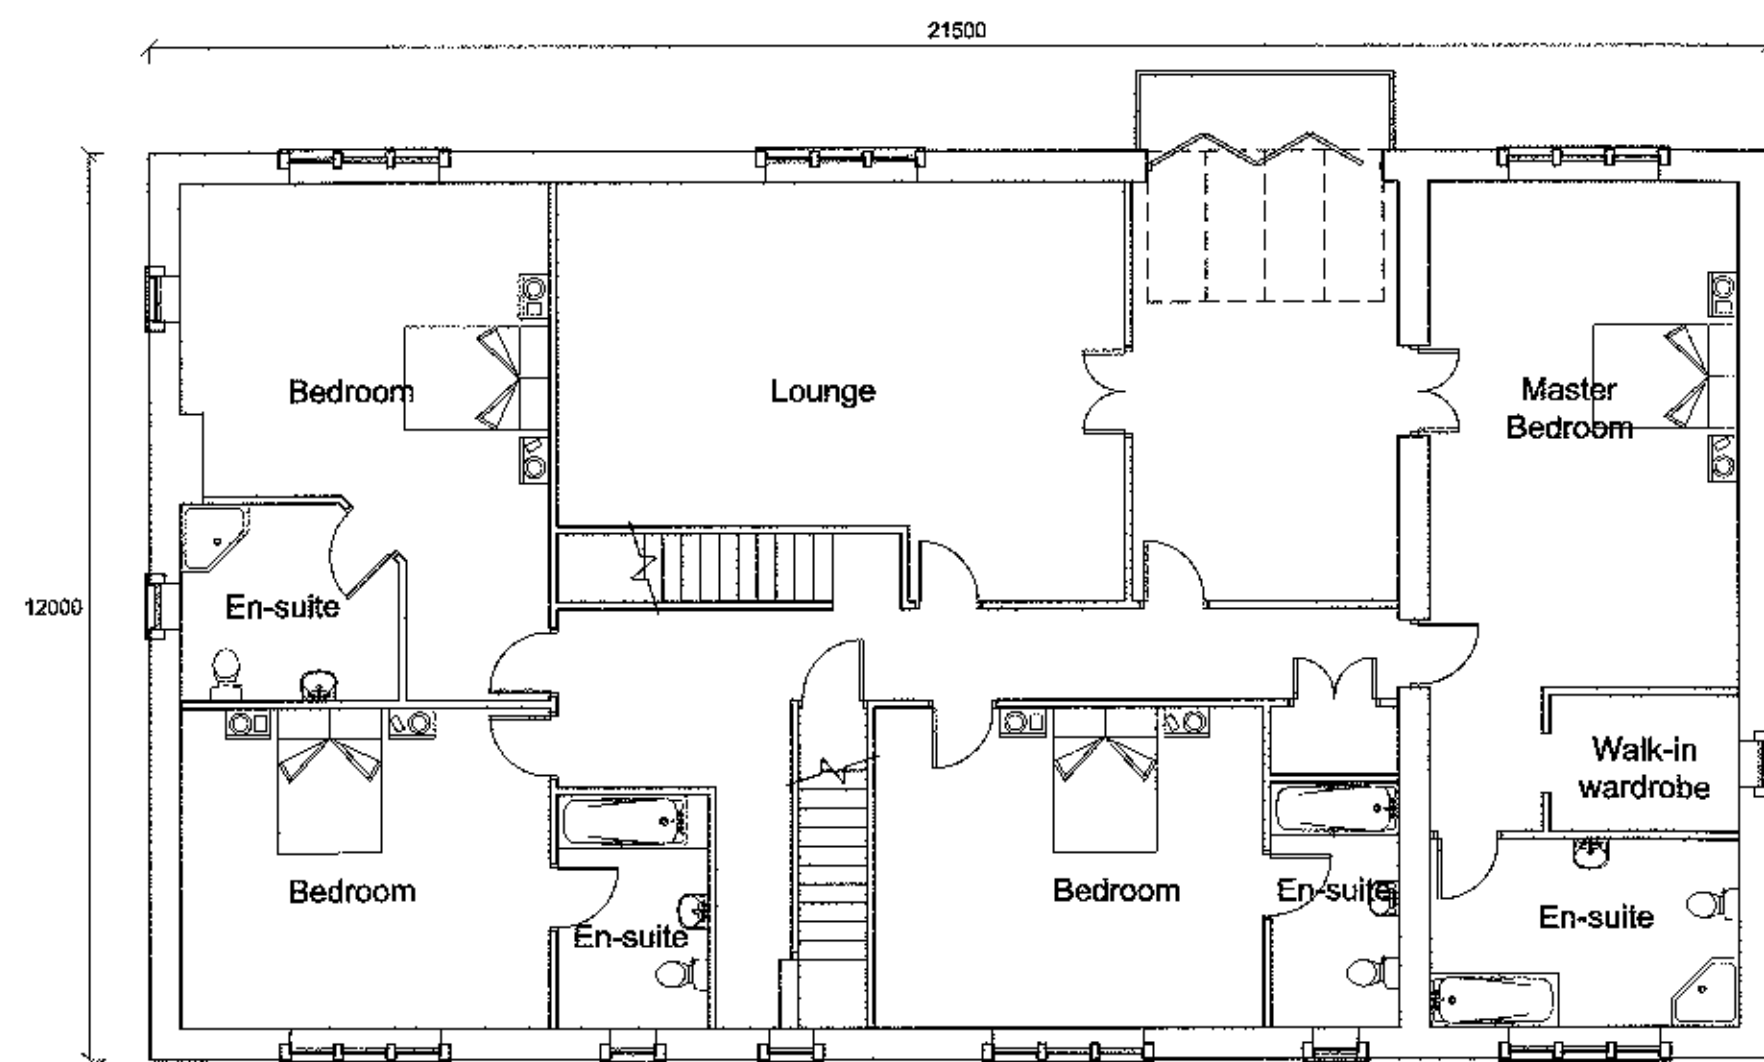


First Floor Plan

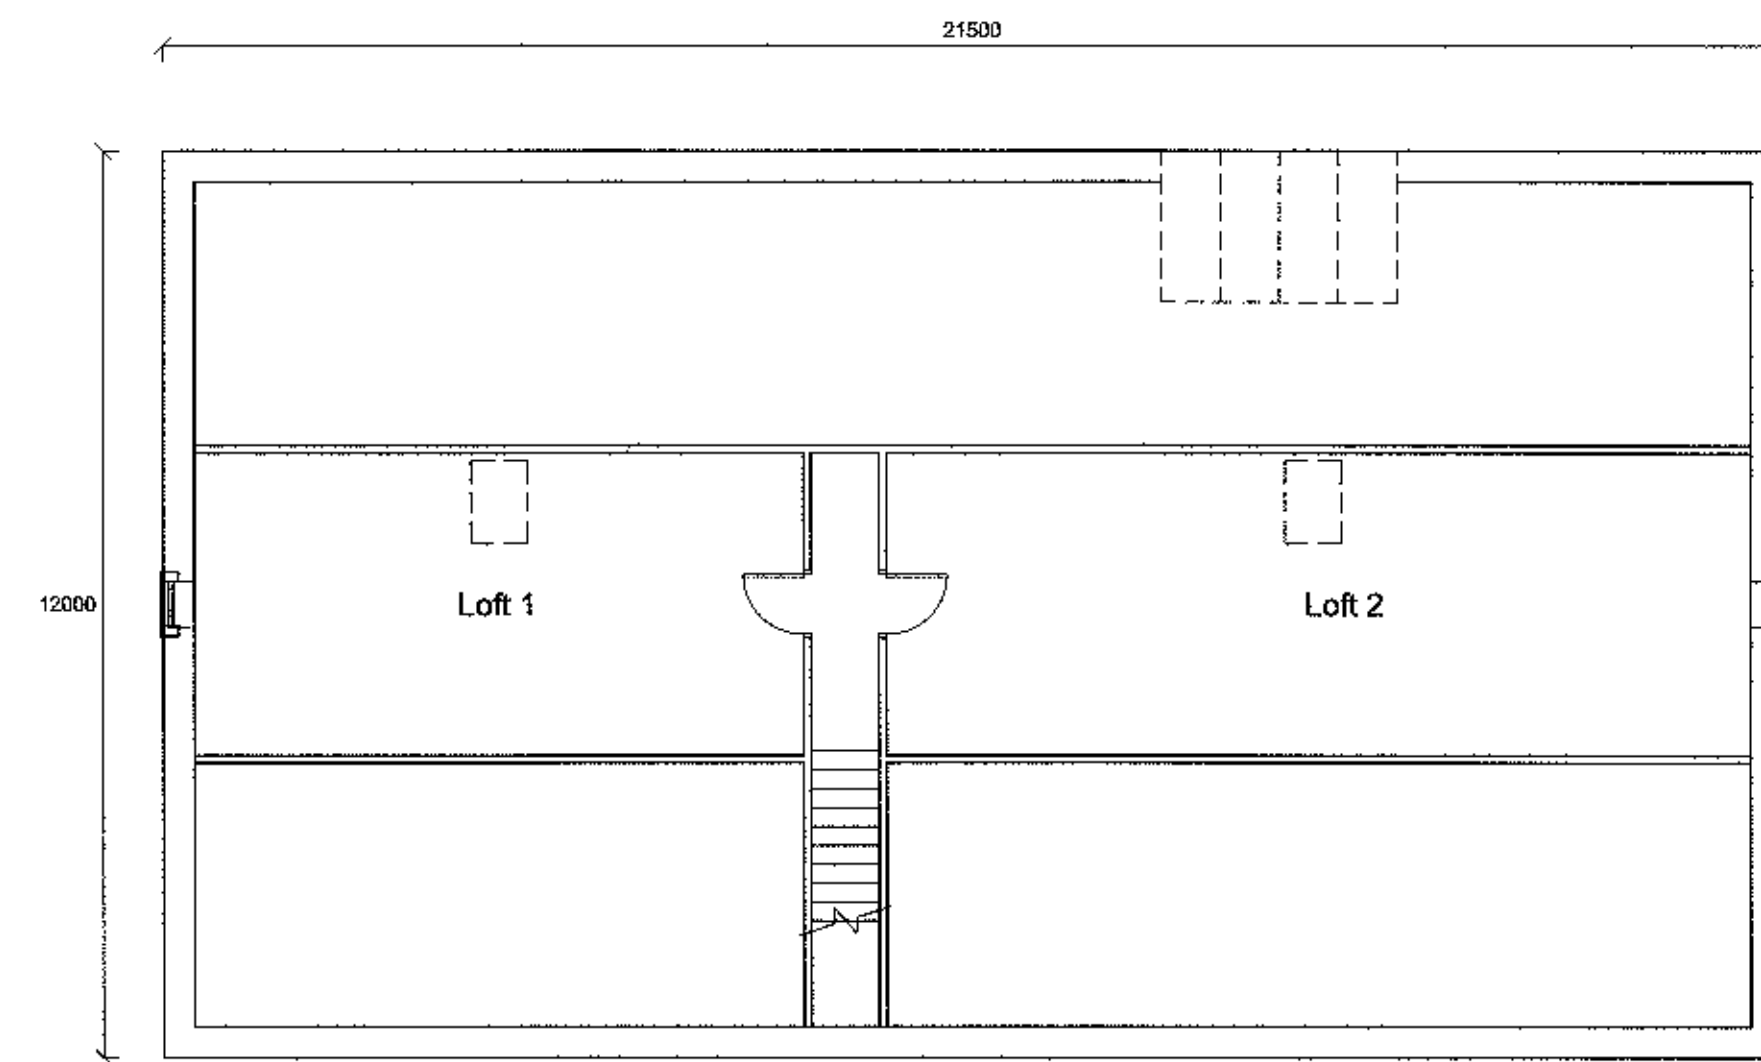


Second Floor Plan

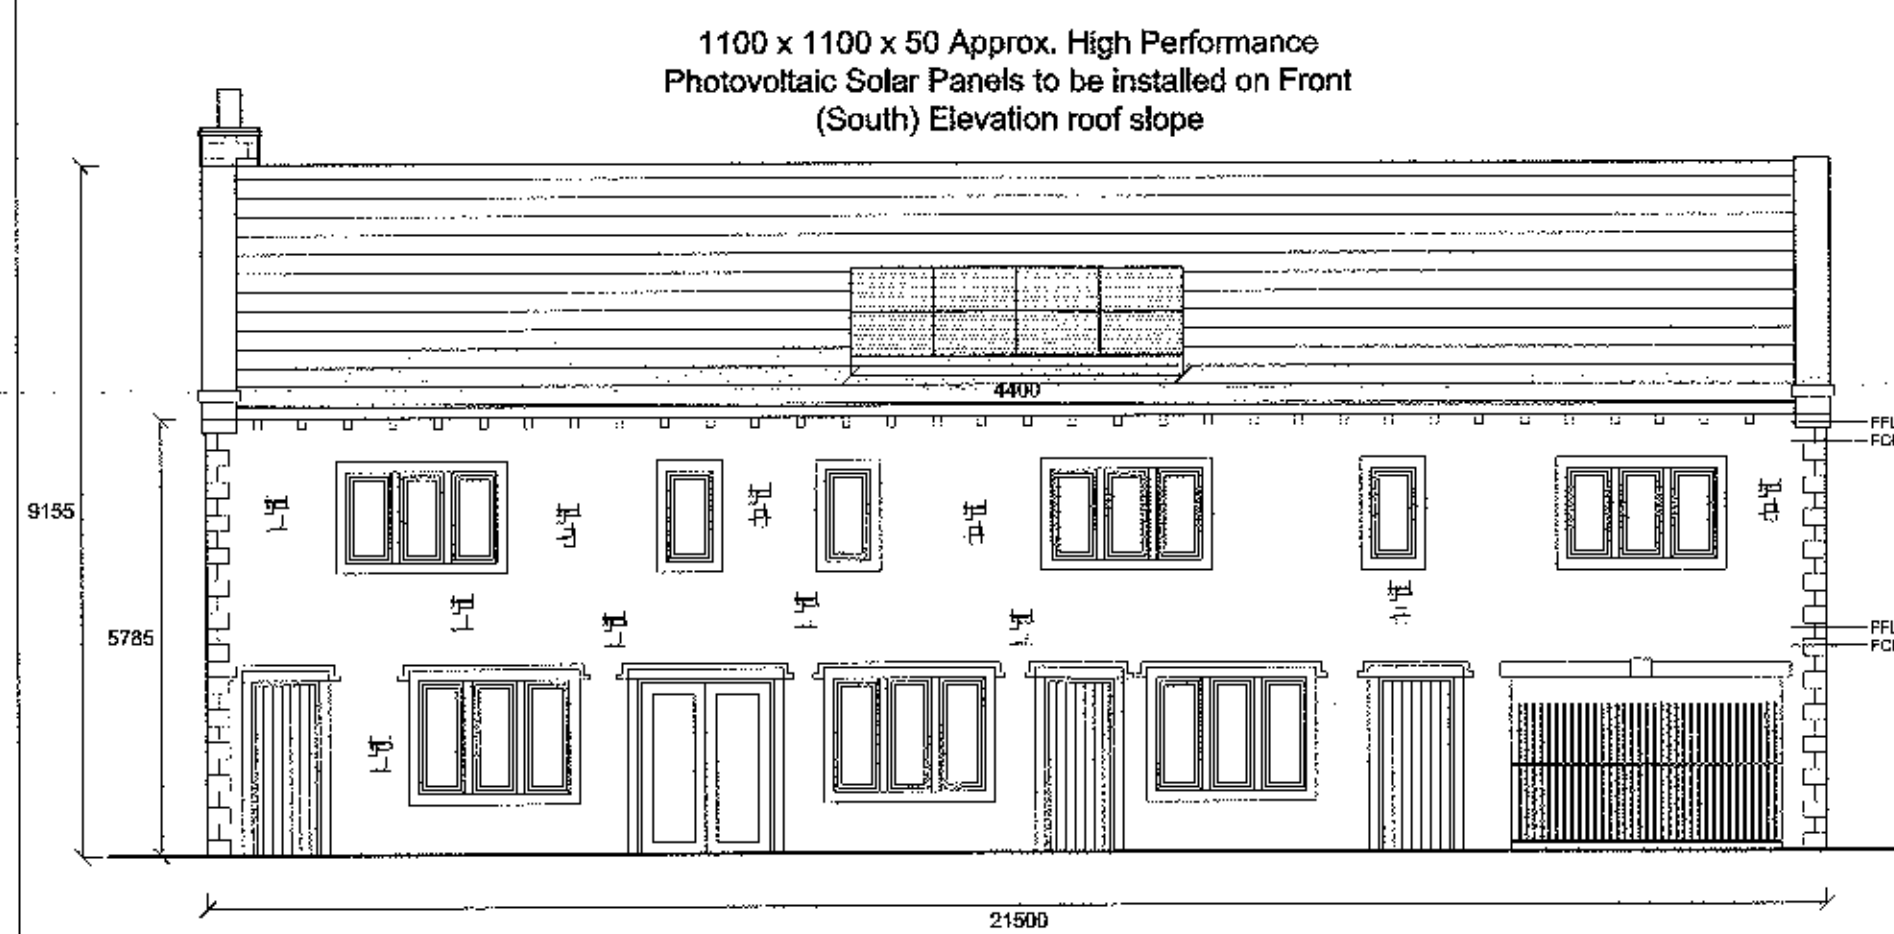


Front (South) Elevation

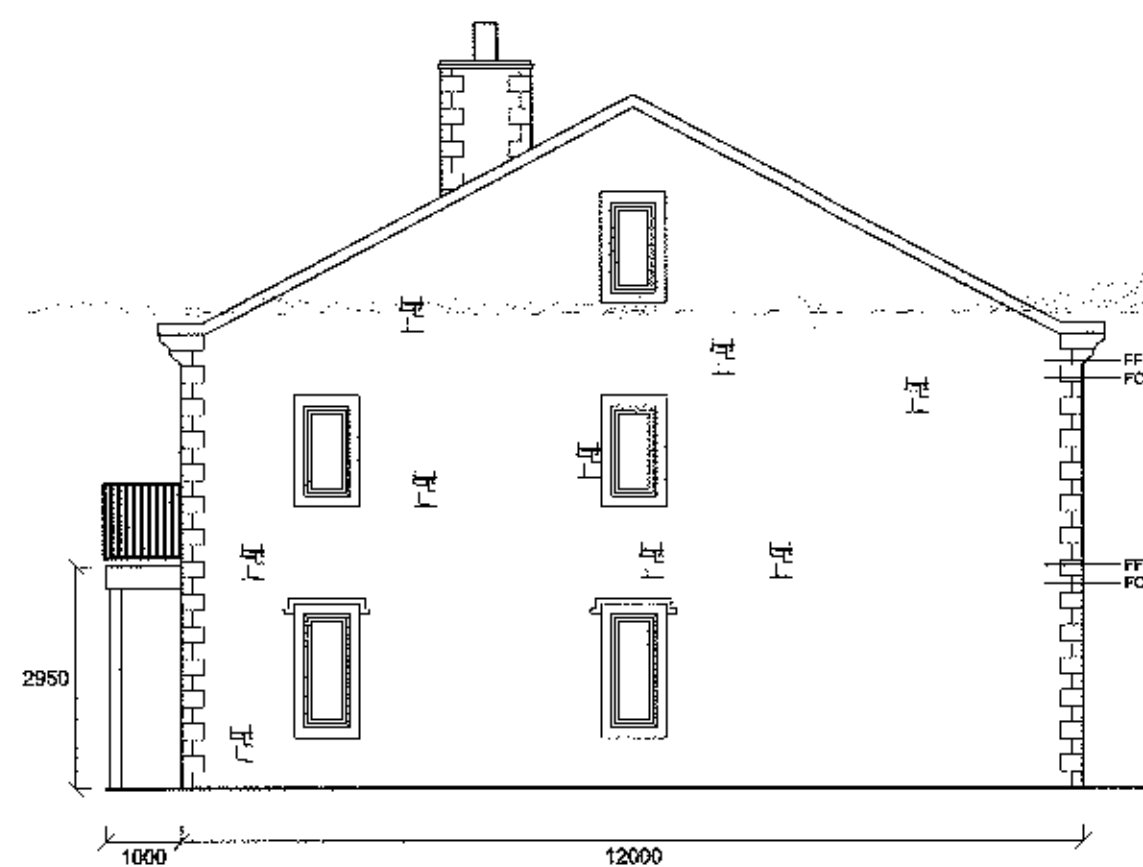


Side (West) Elevation

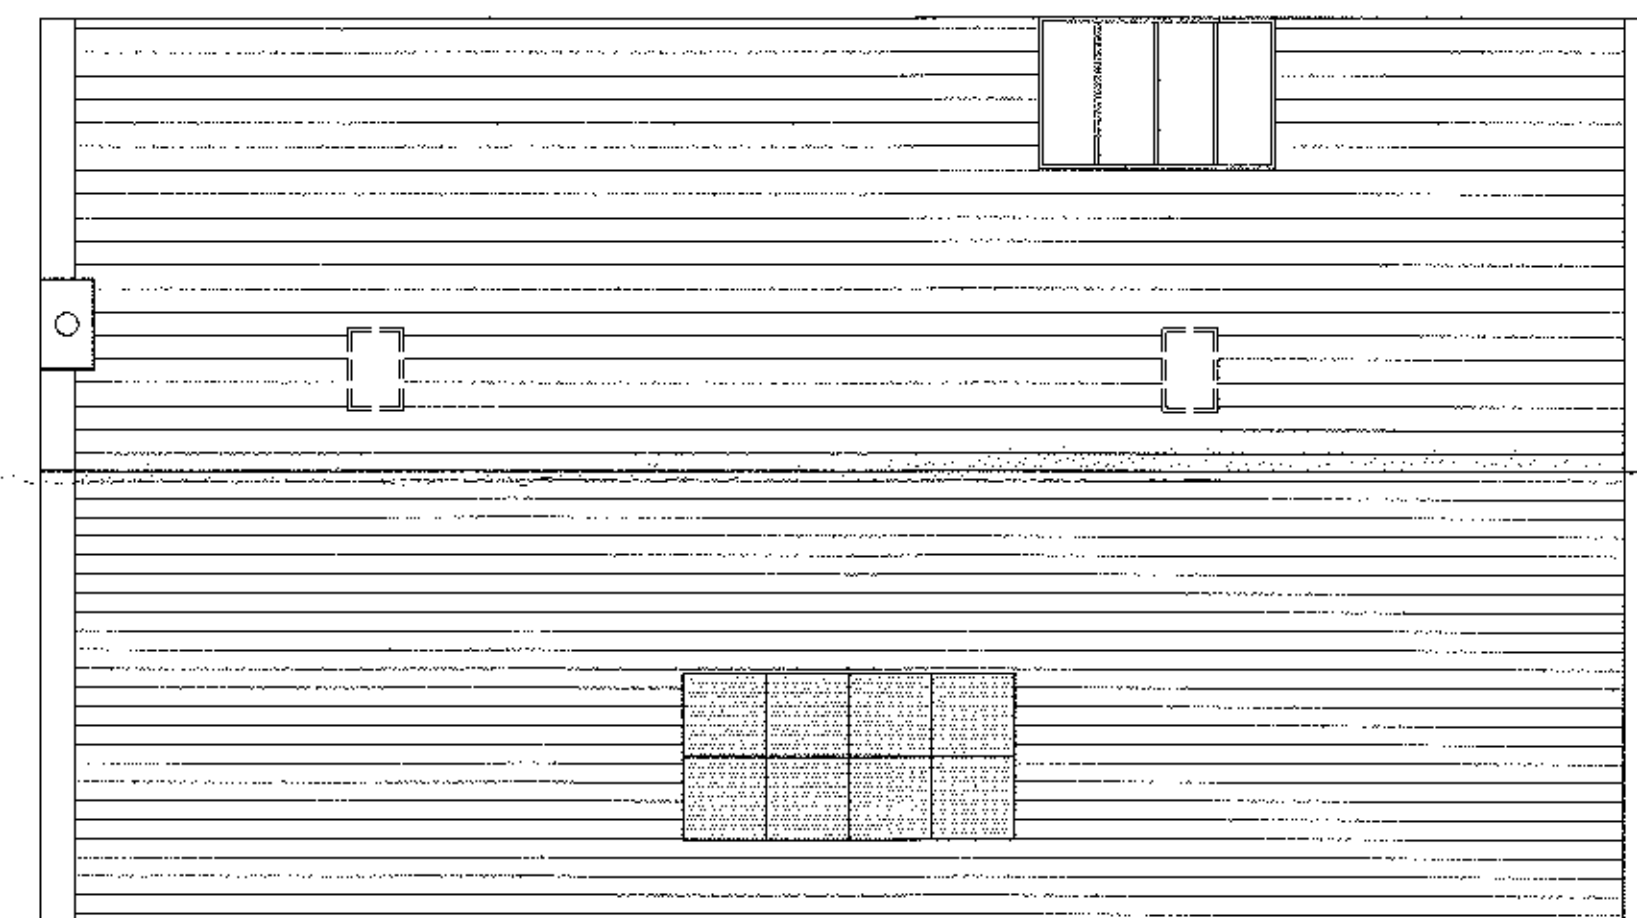

Roof Plan

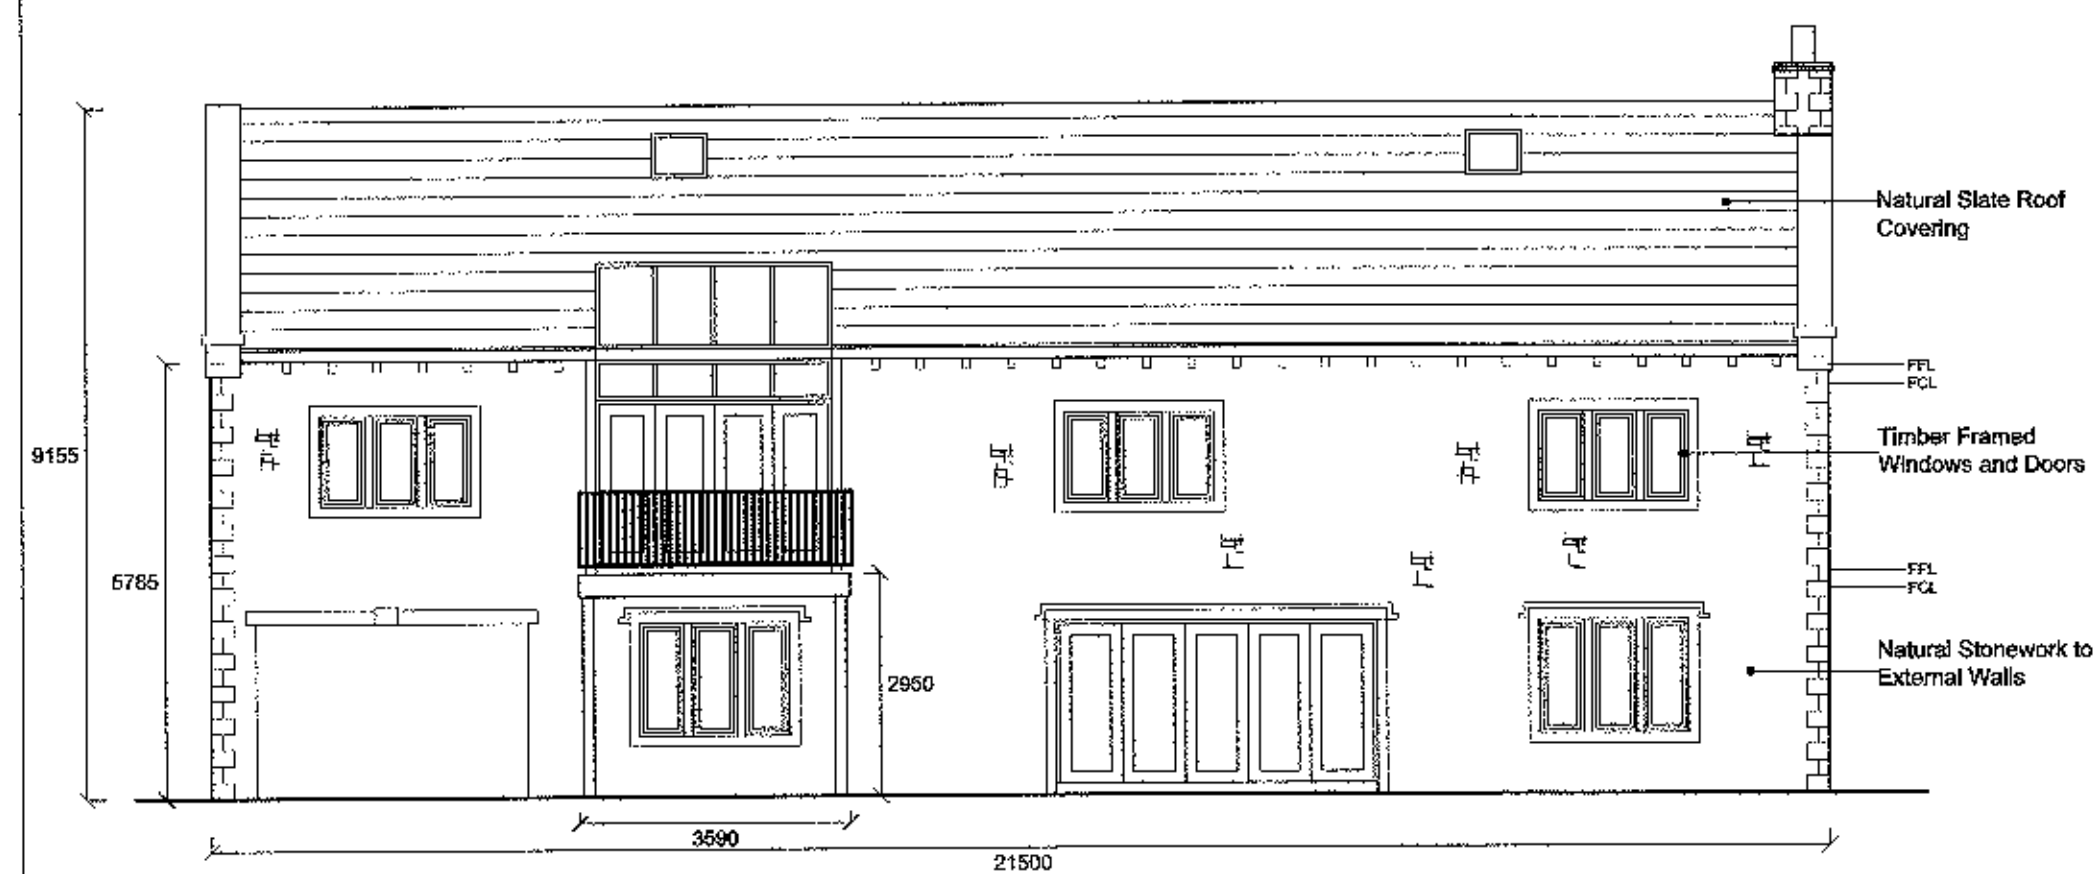

Rear (North) Elevation

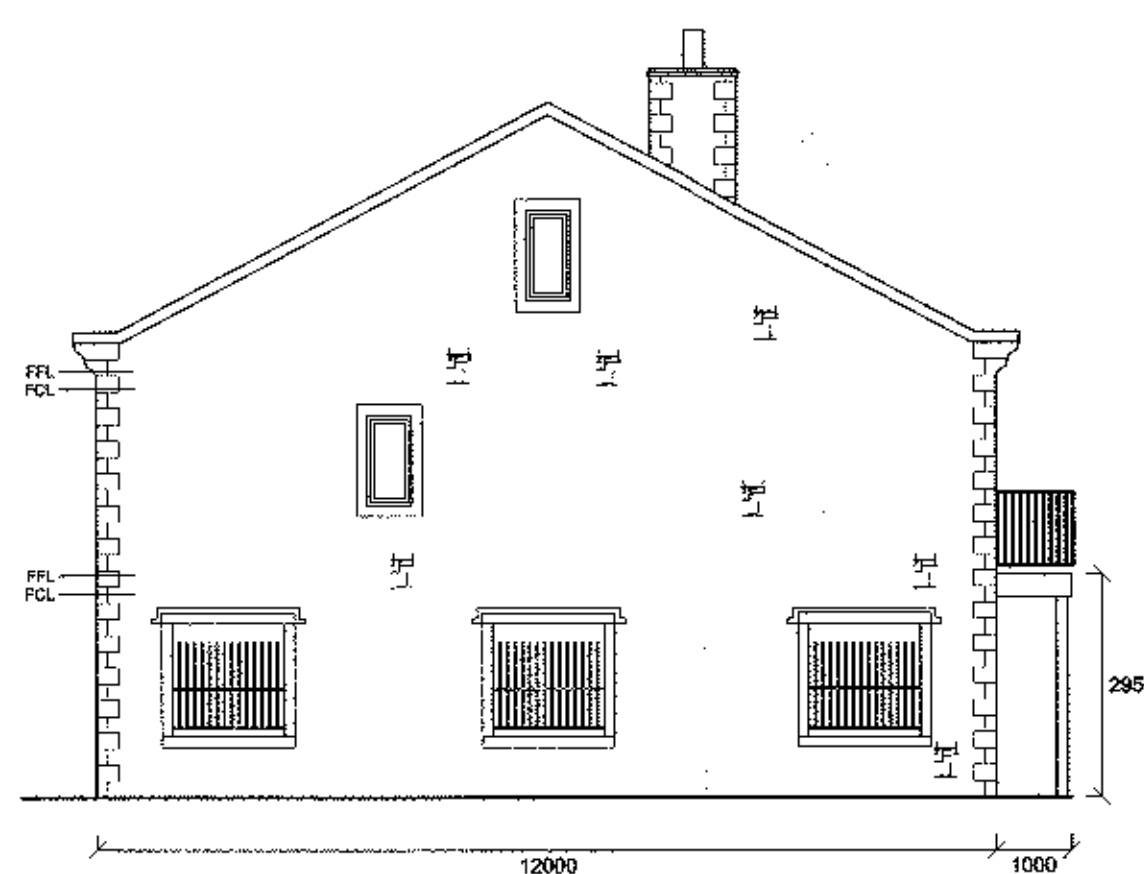

Side (East) Elevation

320130120P

Amendment A: 23.10.12 - General amendments inline with Planning Officers comments. NYB

Avalon

Chartered Town Planning

Town Planning - Architectural Design - Building Regulations - Surveying

Phone: 01282 834834 Fax: 01282 451666

Web: [www.avalontp.co.uk](http://www.avalontp.co.uk) Email: [planning@avalontp.co.uk](mailto:planning@avalontp.co.uk)

2 Rosdley Business Centre, Redman Road, Burnley, Lancashire, BB10 2TY

| PROPOSED PLANS AND ELEVATIONS                                                                                      |   |                          |                  |  |  |
|---|---|--------------------------|------------------|--|--|
| <b>Site:</b> Proposed Development<br>Hackings Caravan Park<br>Potterford Farm<br>Elker Lane, Billington<br>BB7 9HZ |   |                          |                  |  |  |
| <b>Client:</b> Mr & Mrs Hacking                                                                                    |   |                          |                  |  |  |
| <b>Date:</b> 23.10.12                                                                                              |   | <b>Scale:</b> 1:100 @ A1 |                  |  |  |
| <b>Project No:</b> HAC/01 Dwg 05A                                                                                  |   |                          | <b>Drawn:</b> DS |  |  |
| <b>Amendments:</b>                                                                                                 | A |                          |                  |  |  |