


320130127P



EXISTING EAST SIDE ELEVATION

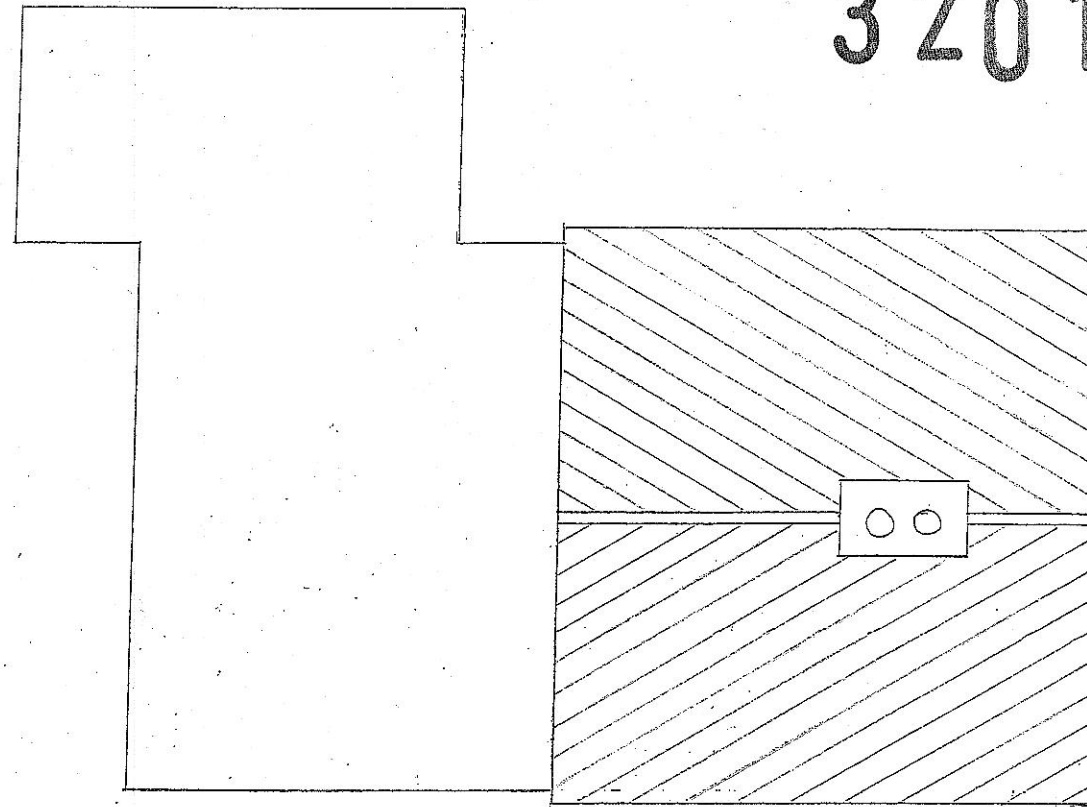

EXISTING ROOF PLAN

AMENDED PLANS RECEIVED
DATE 19/03/13



PROPOSED EAST SIDE ELEVATION


MATERIALS ALL ROUND:

WINDOWS & DOORS:
UPVC DOUBLE GLAZED

ELEVATIONS: CEMENT
RENDER TO MATCH

EAST SIDE ELEVATION
- CAST STONE
MULLIONS & CILLS

EXISTING & PROPOSED
ROOF AND GROUND
FLOOR PITCHED ROOF
- GREY SLATE ROOF
TILES

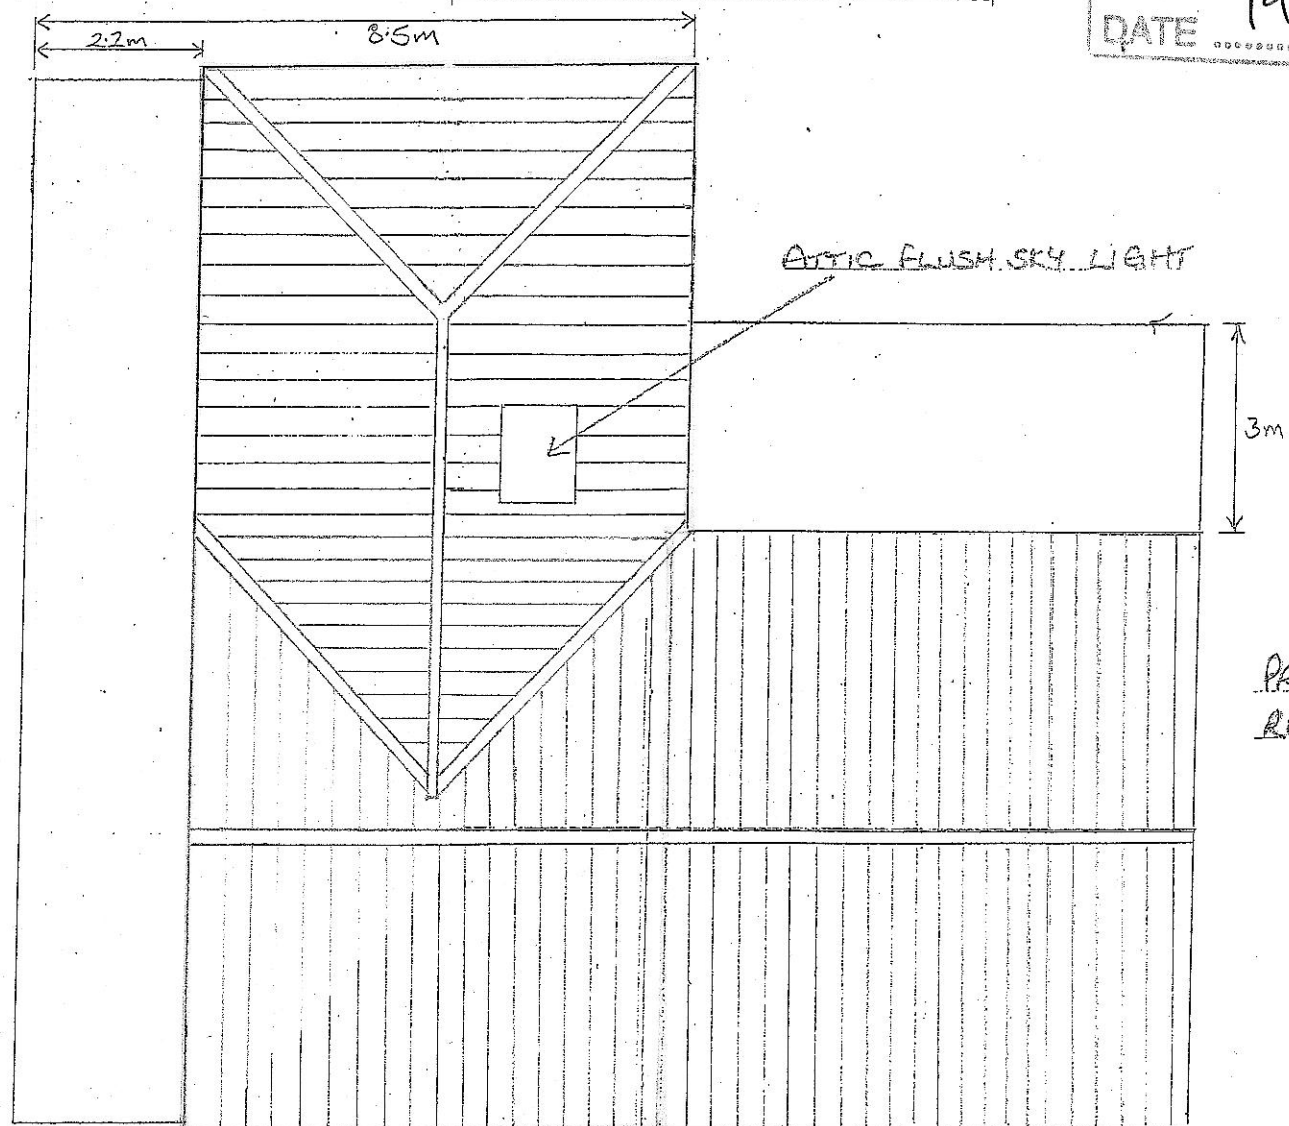

PROPOSED
ROOF PLAN

PROPOSED EXTENSION TO: THE (FORMER) POLICE RURAL BEAT HOUSE, PRESTON ROAD, RIBCHESTER, PR33XL

SIDE (EAST) ELEVATION & ROOF PLAN - ISSUE 2

SCALE: 1:100

DRAWN BY D. HARRIGAN

SHEET 5^A OF 5