


320130127P

AMENDED PLANS RECEIVED
DATE 19/03/13

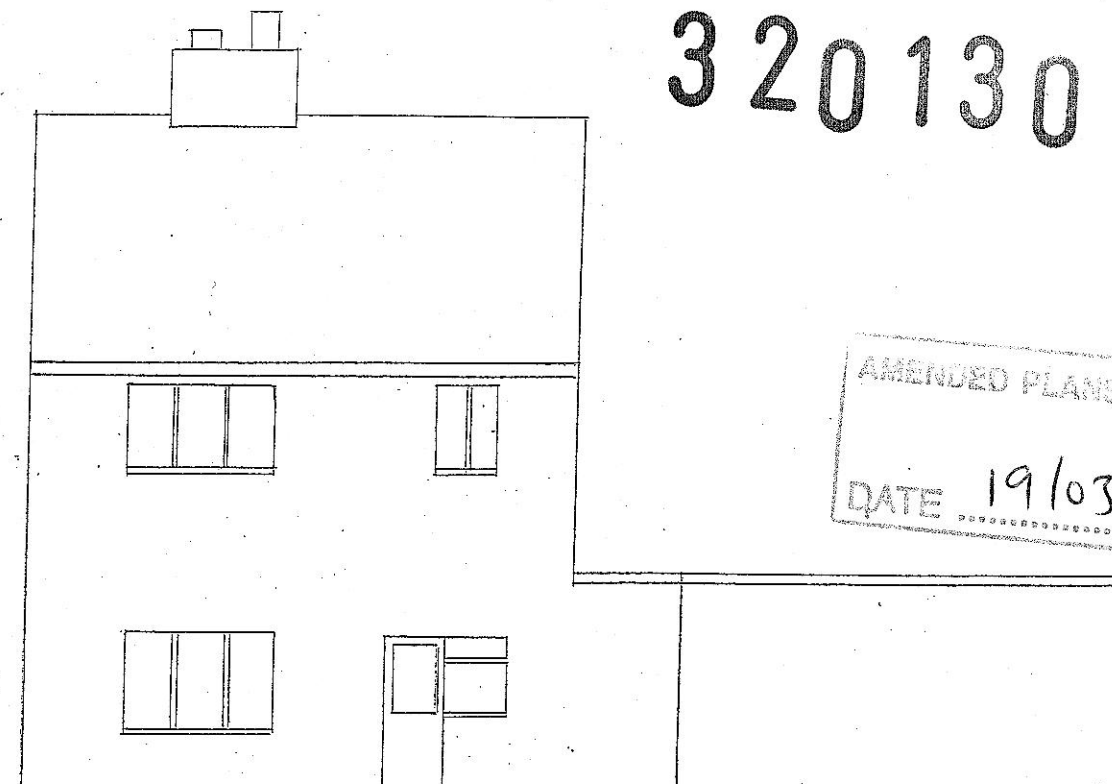

EXISTING FRONT ELEVATION



EXISTING REAR ELEVATION

MATERIALS: FRONT AND REAR ELEVATION
EXISTING + PROPOSED:


WINDOWS + DOORS:
UPVC DOUBLE GLAZED
FRONT DOOR - HARDWOOD

ELEVATIONS: CEMENT
RENDER TO MATCH


FRONT ELEVATION
- CAST STONE
MULLIONS + CILLS

EXISTING + PROPOSED
ROOF AND GROUND
FLOOR PITCHED
ROOF - GREY SLATE
ROOF TILES

DOUBLE GLAZED DOOR
DOORS + SIDE PANELS

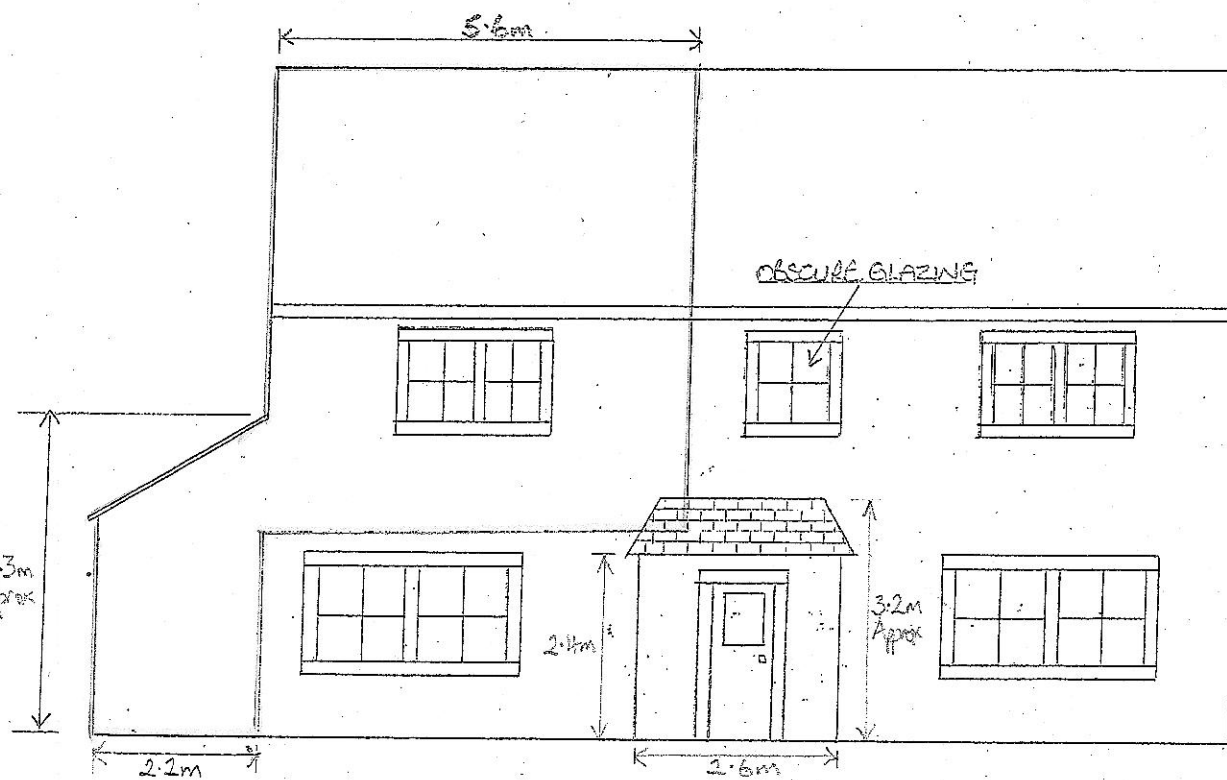

PROPOSED FRONT ELEVATION

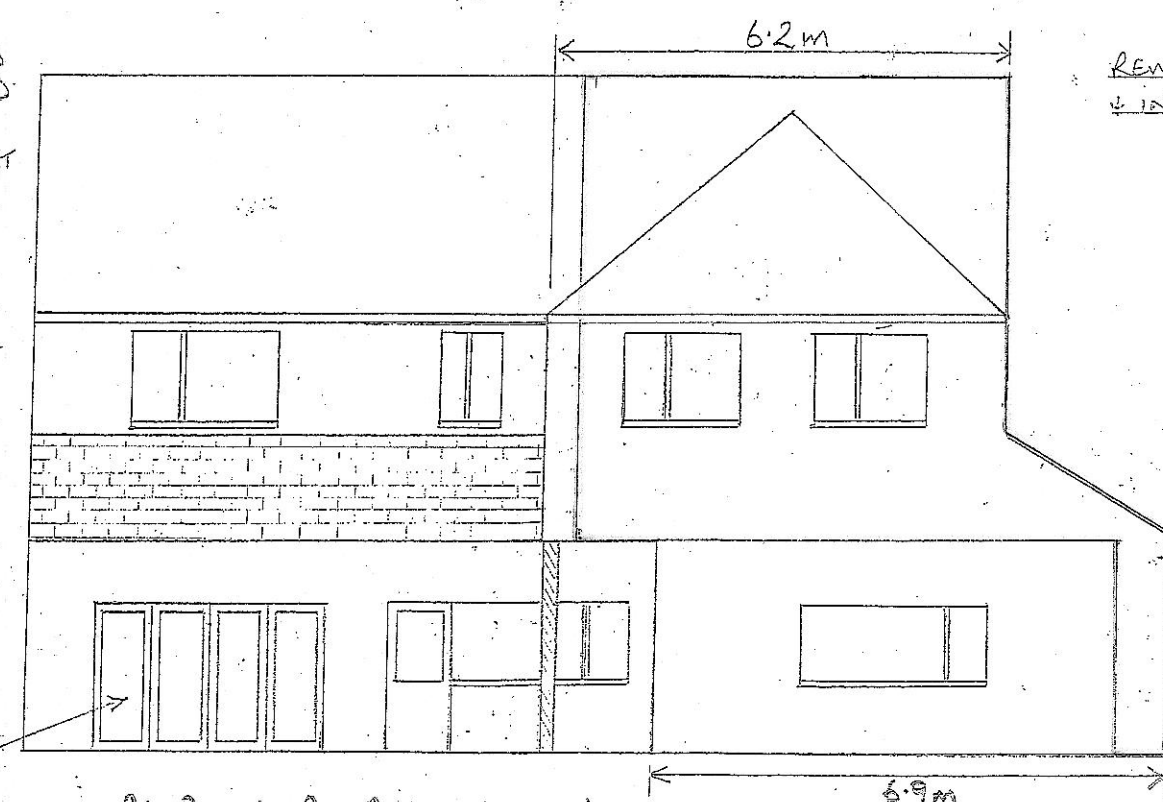

PROPOSED REAR ELEVATION

PROPOSED EXTENSION TO: THE (FORMER) POLICE RURAL BEAT HOUSE, PRESTON ROAD, RIBCHESTER, PR33XL

ELEVATIONS - ISSUE 2

SCALE: 1:100

DRAWN BY: D. HERRIGAN

SHEET 4 OF 5