




North Elevation

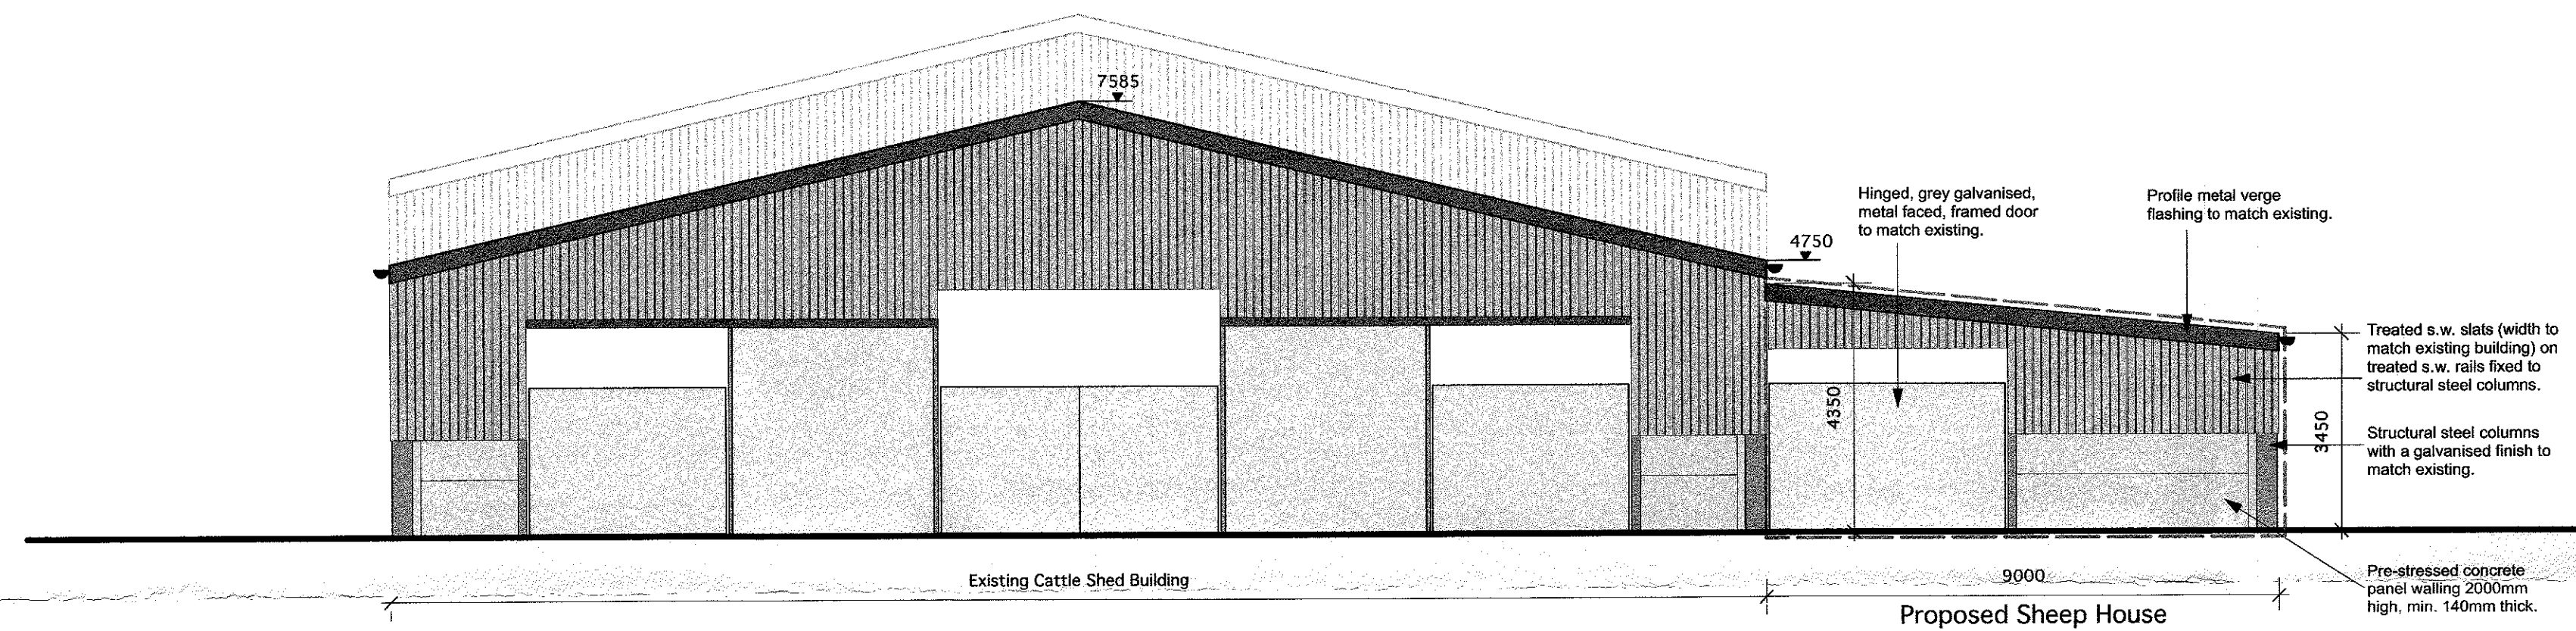

East Elevation

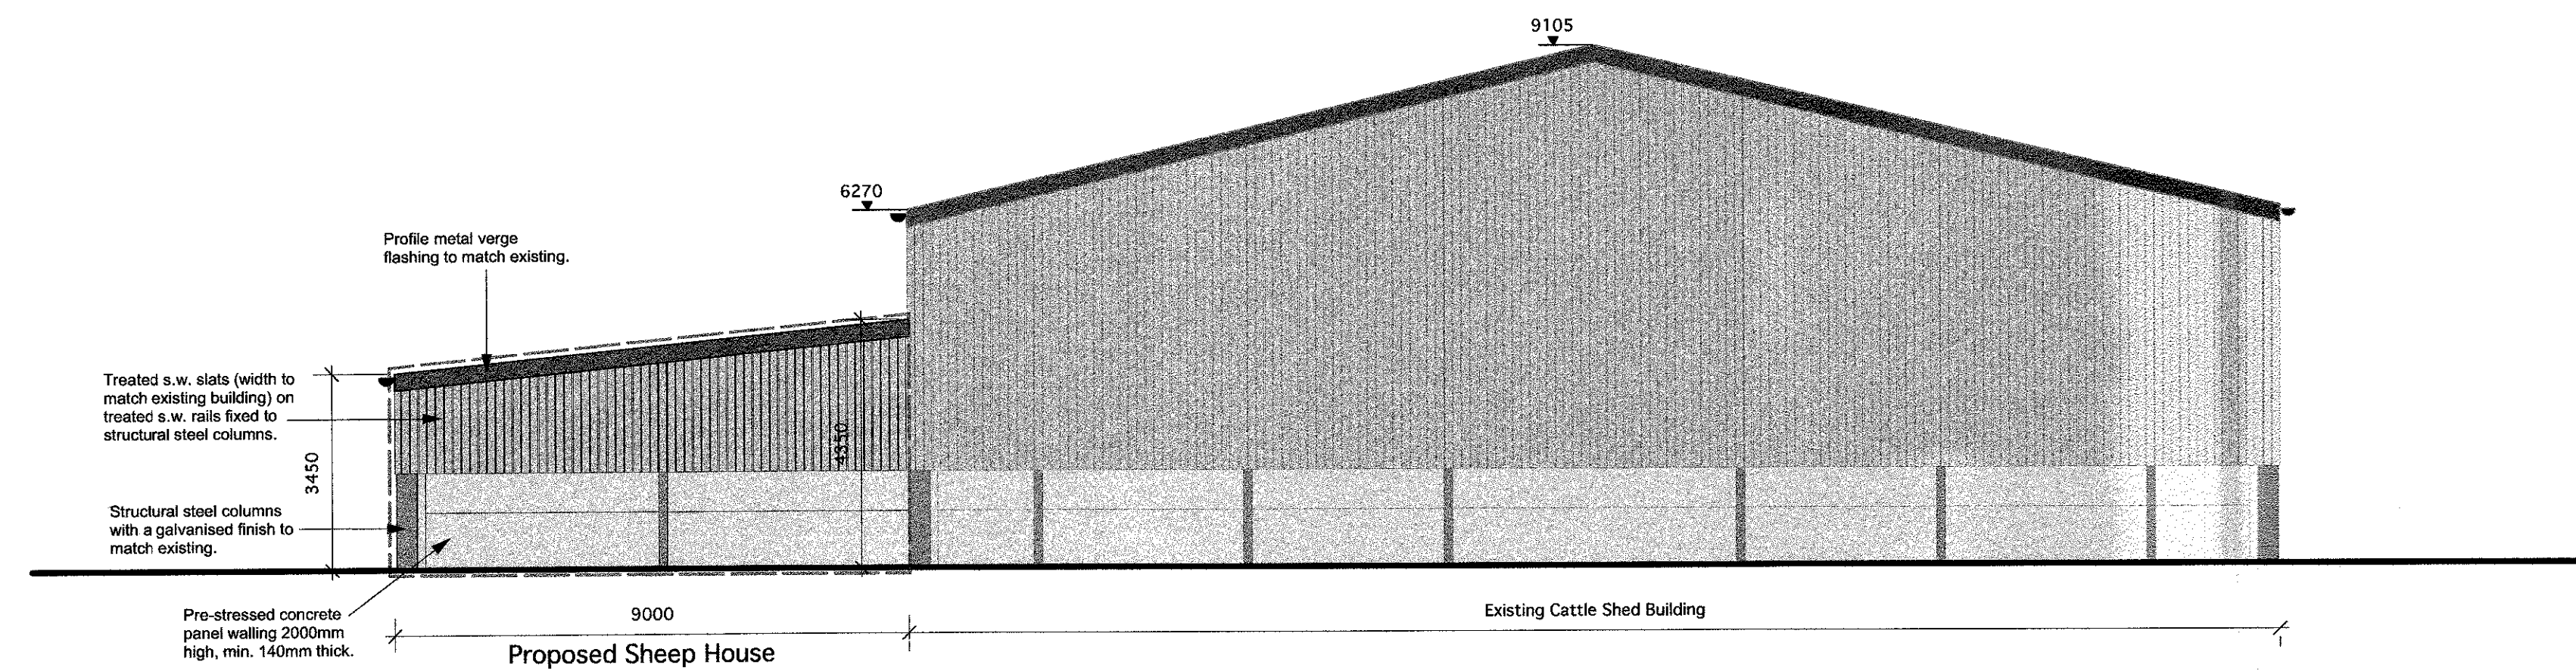

West Elevation

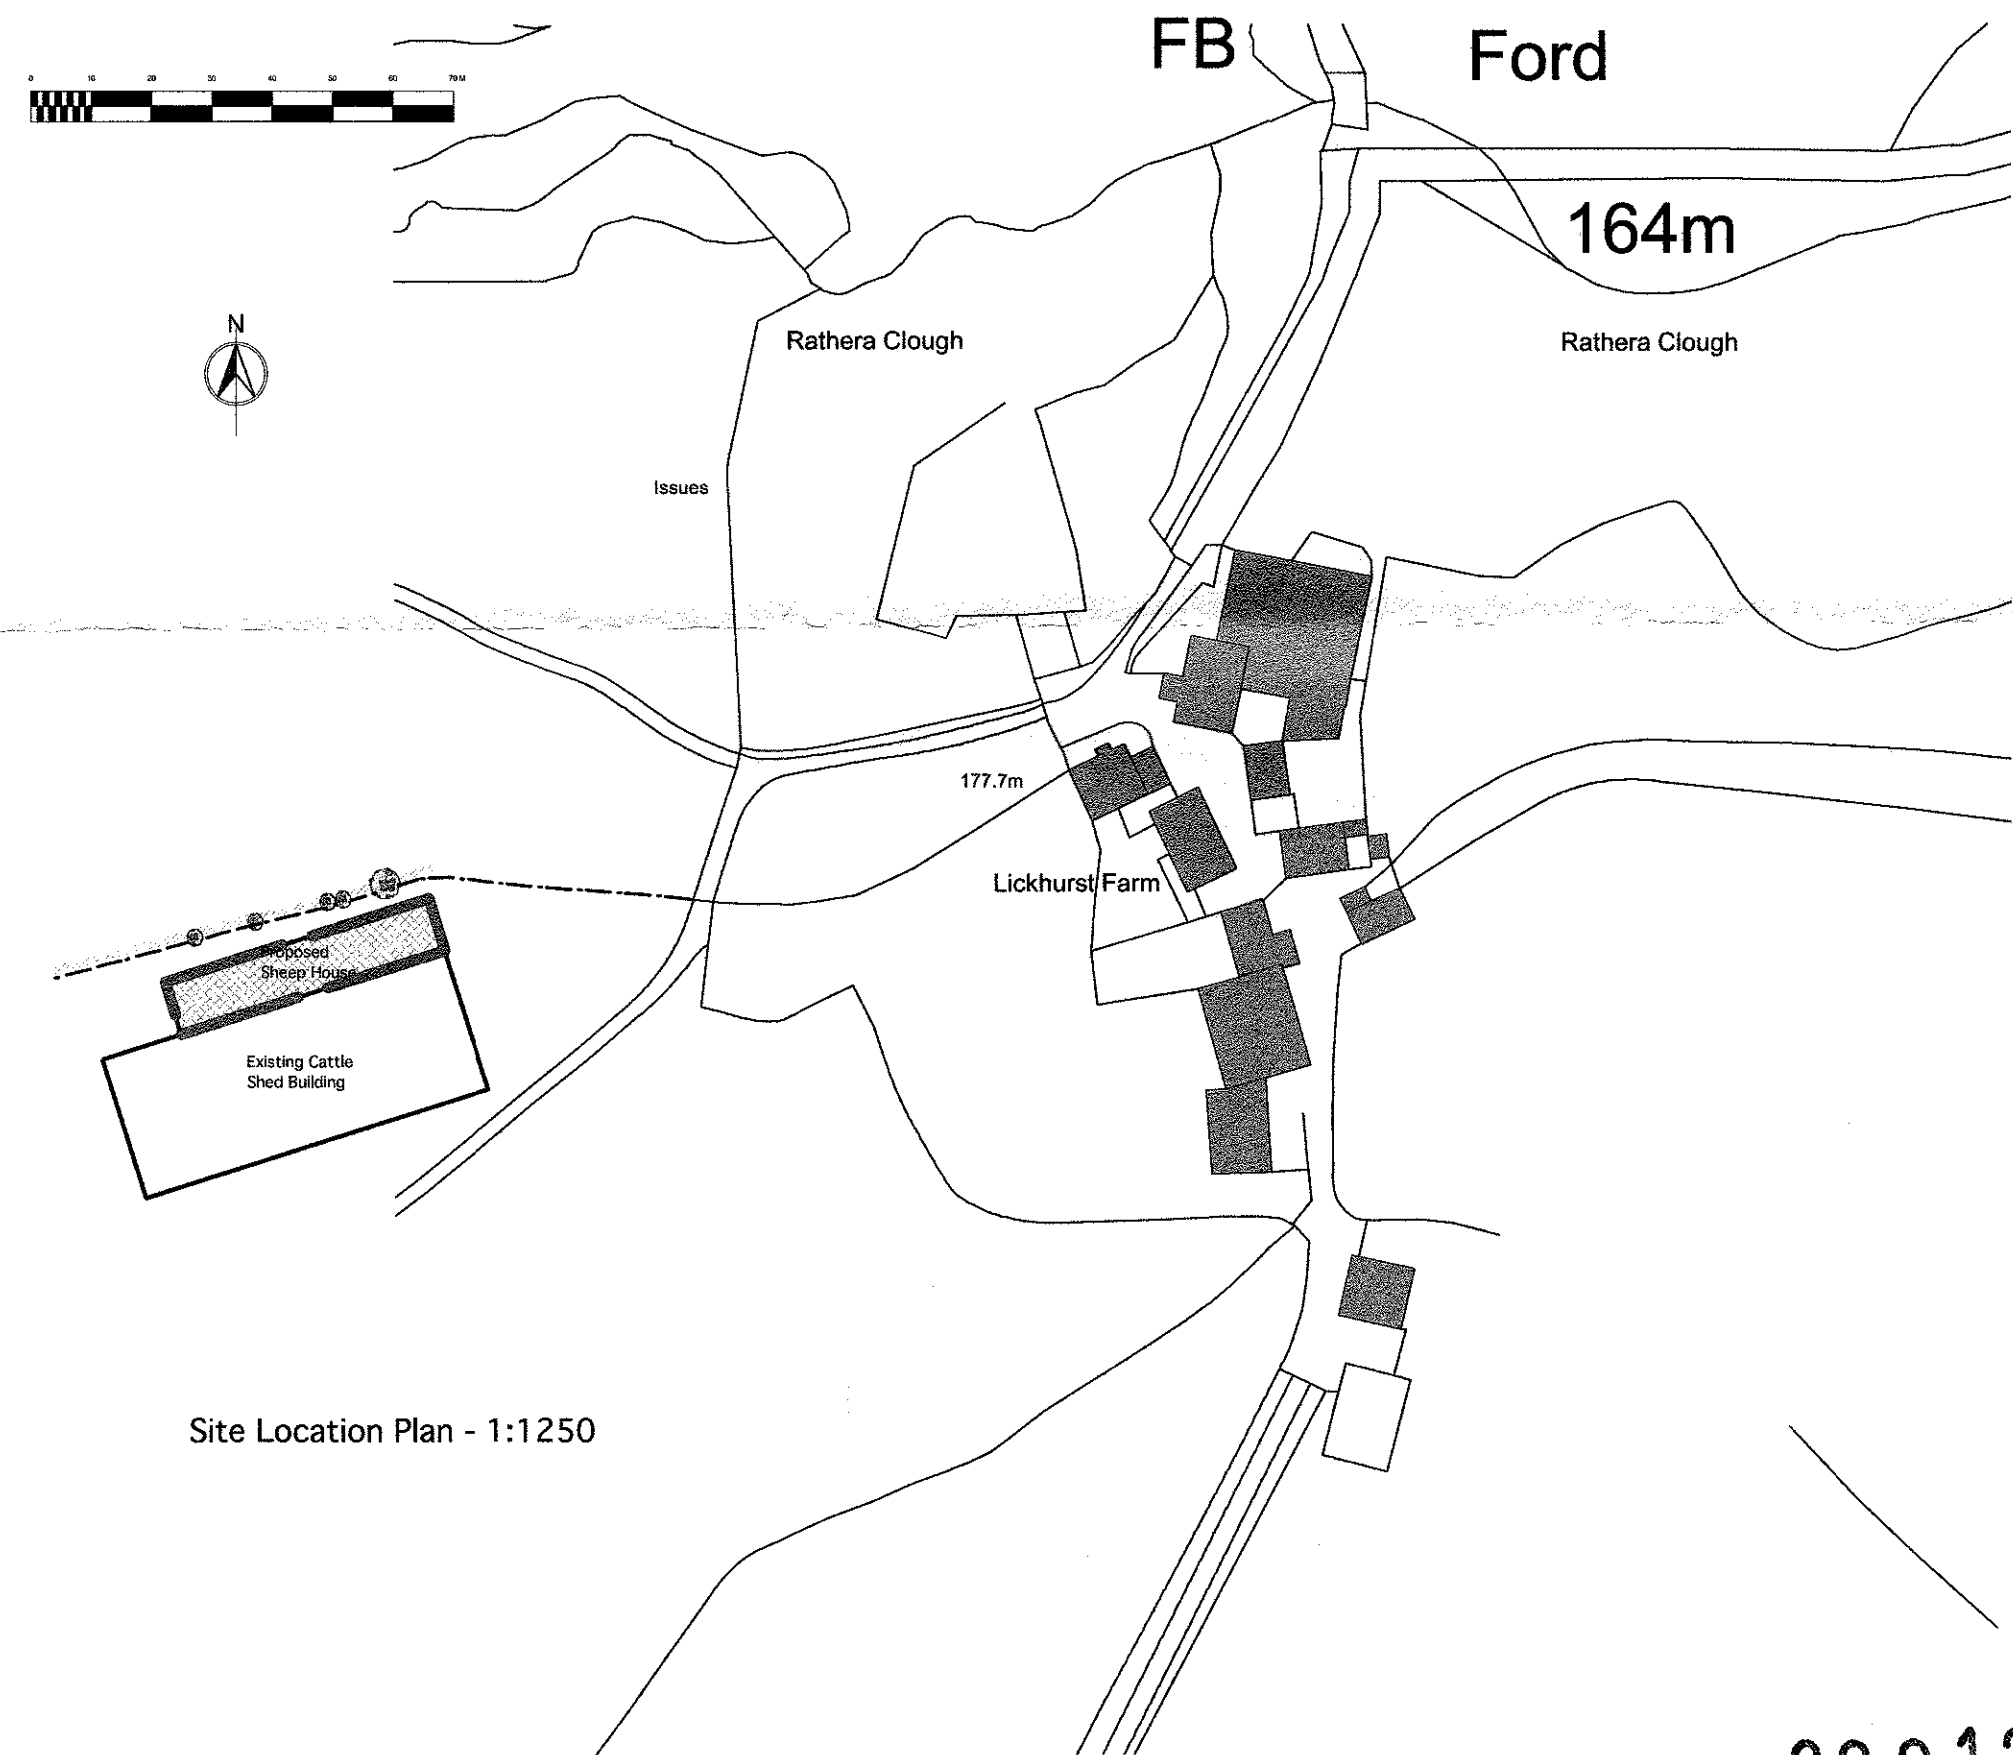

Site Location Plan - 1:1250

320130144P

Rev.	Date	Description
1		

Higher Lickhurst Farm
Leagram, Chipping

Proposed Extension to Existing Animal
Shed Building - Elevations and Site
Location Plan

Drwg. No.: 1932.P.002 Rev.:

Date: Jan '13 Scale: 1:100@A1

IWA Architects

Waterloo Mill, Waterloo Road, Clitheroe, Lancashire, BB7 1LR.

t: +44 (0) 1200 423487
f: +44 (0) 1200 458278
e: admin@iwaarchitects.co.uk
w: www.iwaarchitects.co.uk