


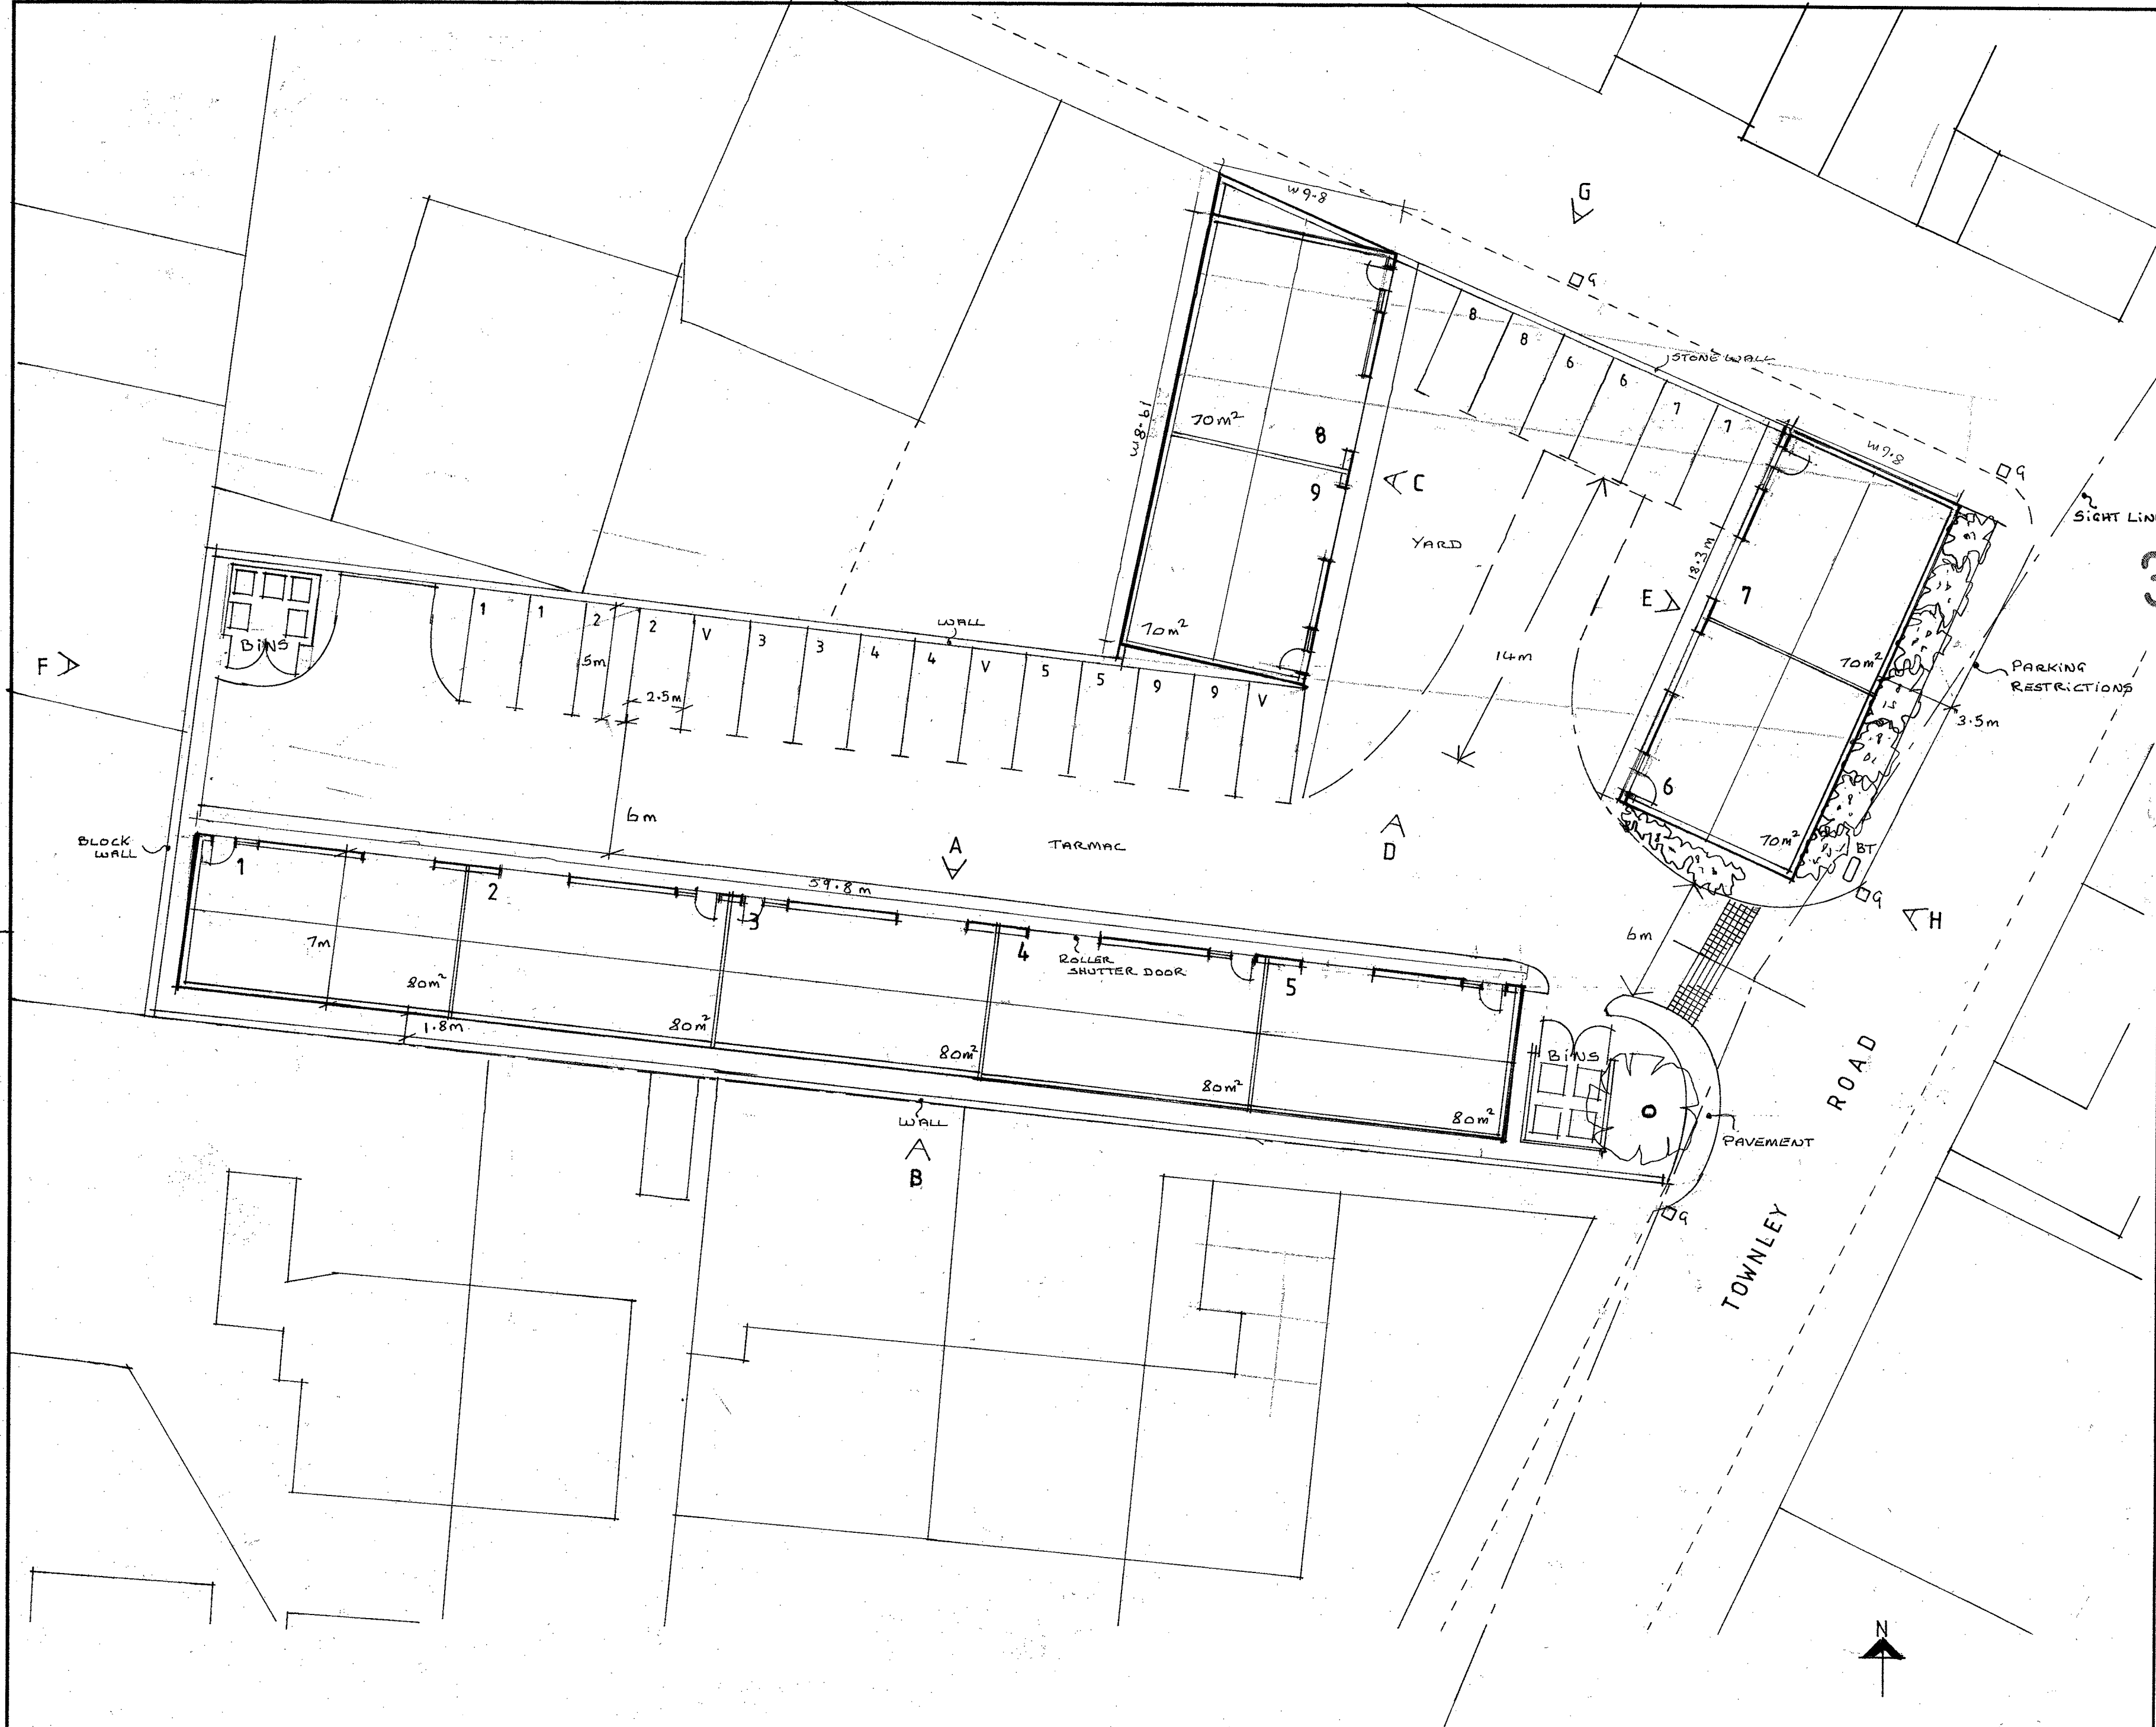

AMENDED PLANS RECEIVED
DATE 25/04/13

320130145P

ACCOMODATION
9 No. Units 70-80 m²
2 No. Parking spaces per Unit.
3No. Visitor parking spaces.

A - BLOCK 8/9 ALTERED 24/4/13

Client
Mrs D PINDER

Job Title
TOWNLEY ROAD AUCTION ROOMS
PROPOSED DEVELOPMENT

Drawing Title
PROPOSED SITE PLAN

Scale 1:200	A2	Date MAY 12	Drawn LKR
----------------	----	----------------	--------------

spa
SUNDERLAND PEACOCK ARCHITECTS
SUNDERLAND PEACOCK & ASSOCIATES LTD.
HAZELMERE, PIMLICO ROAD, CLITHEROE,
LANCASHIRE, BB7 2AG
T 01200 423178 F 01200 427328
E info@sunderlandpeacock.com
www.sunderlandpeacock.com

4097 - 03A