



Client
MRS. D. PINDER

Job Title
**TOWNLEY RD AUCTION ROOM
PROPOSED DEVELOPMENT.**

320130145P

Drawing Title EXISTING SITE PLAN		
Scale 1:200	Date APR 12	Drawn

spa
SUNDERLAND PEACOCK ARCHITECTS
SUNDERLAND PEACOCK & ASSOCIATES LTD.
HAZELMERE, PIMLICO ROAD, CLITHEROE
LANCASHIRE, BB7 2AG
T 01200 423178 F 01200 427328
E info@sunderlandpeacock.com
www.sunderlandpeacock.com



4097 - 01.



ACCOMODATION
9 No. Units 70 – 80 m²
2 No. Parking spaces per Unit.
3No. Visitor parking spaces.










Client
Mrs D PINDER
Job Title
TOWNLEY ROAD AUCTION ROOMS
PROPOSED DEVELOPMENT

Drawing Title
PROPOSED SITE PLAN
Scale
1:200 A2
Date
MAY 12
Drawn
LKR

spa ARCHITECTS
SUNDERLAND PEACOCK & ASSOCIATES LTD.
HAZELMERE, PIMLICO ROAD, CLITHEROE,
LANCASHIRE, BB7 2AG
T 01200 423178 F 01200 427328
E info@sunderlandpeacock.com
www.sunderlandpeacock.com

4097 03A

Grey Aluminium Doors/frames ETER-COLOR cladding in Pebble

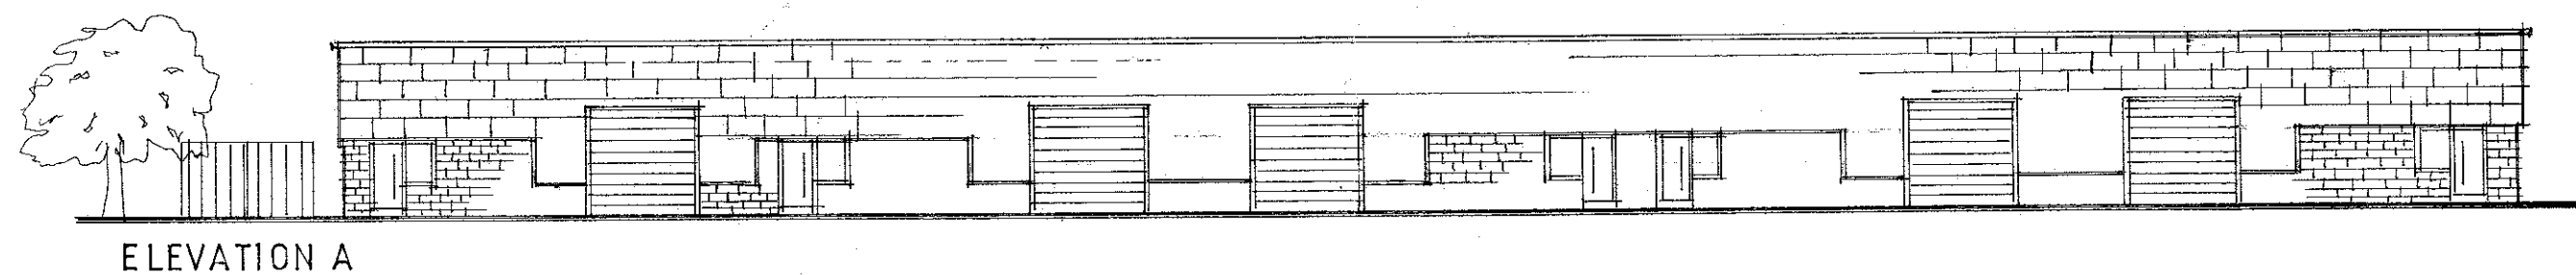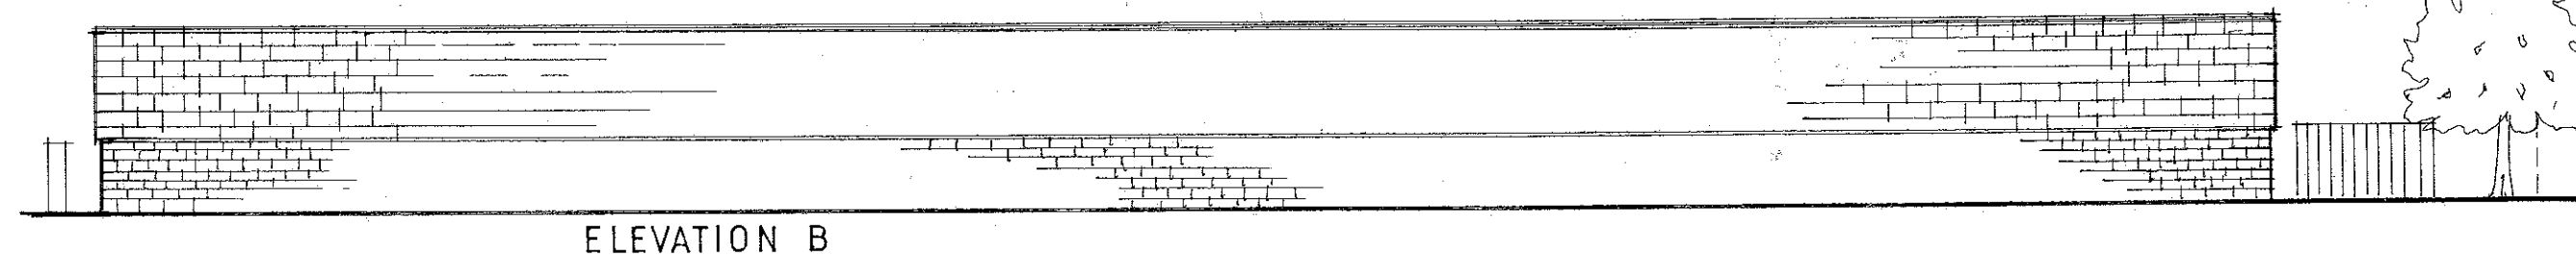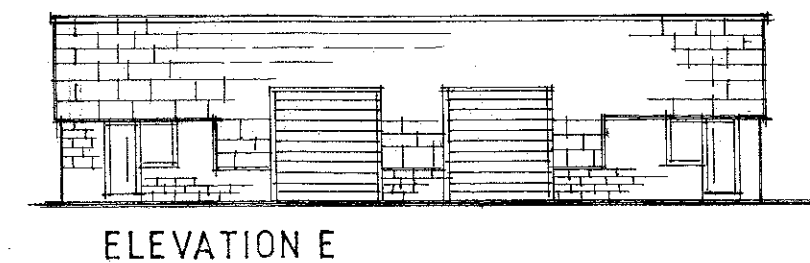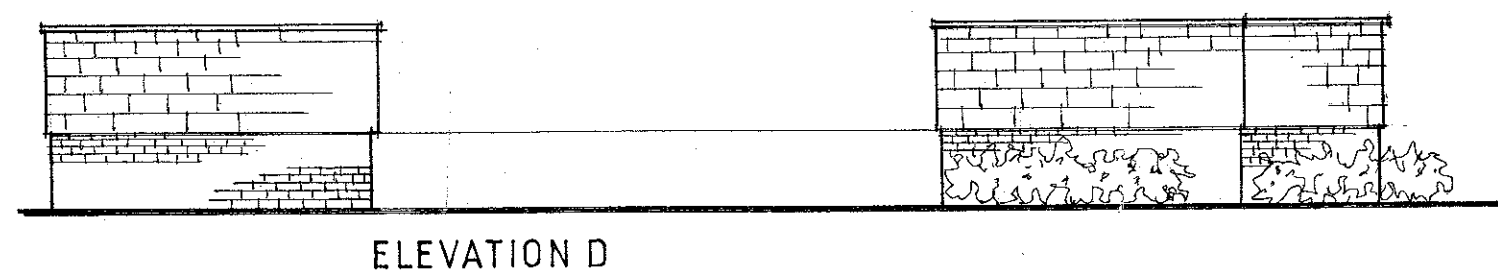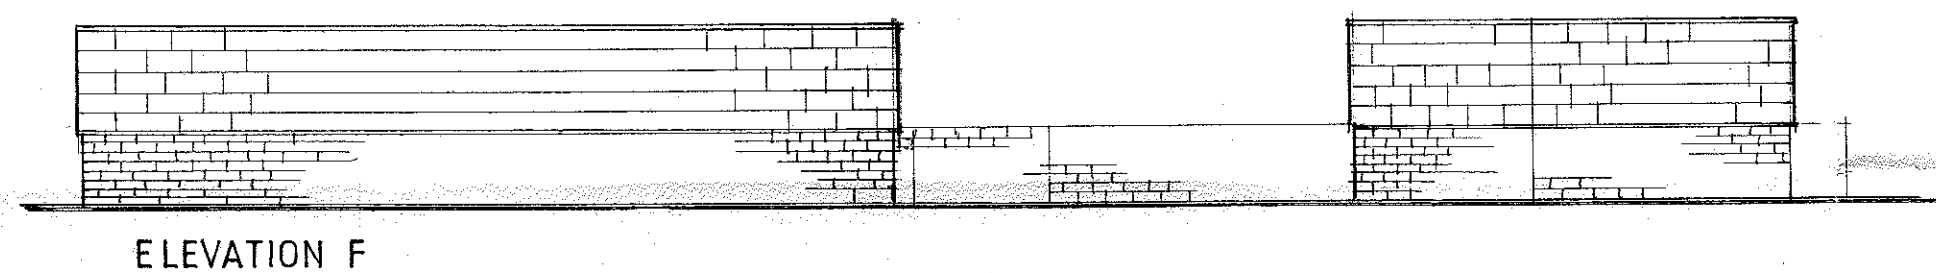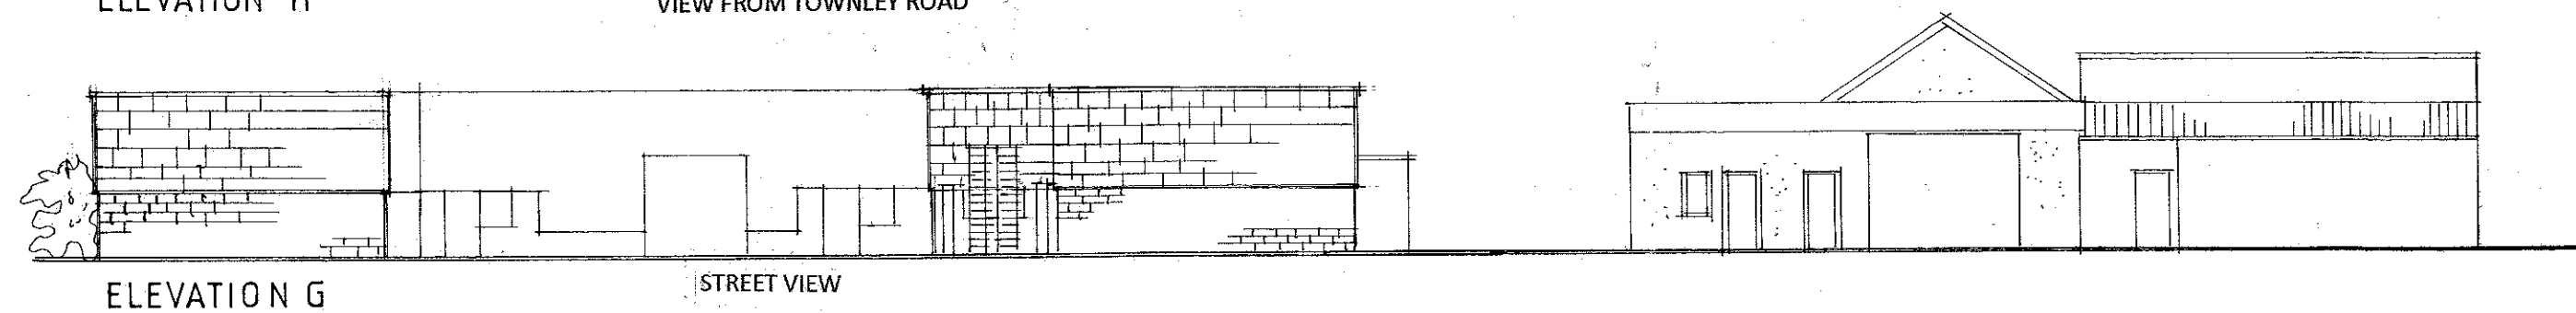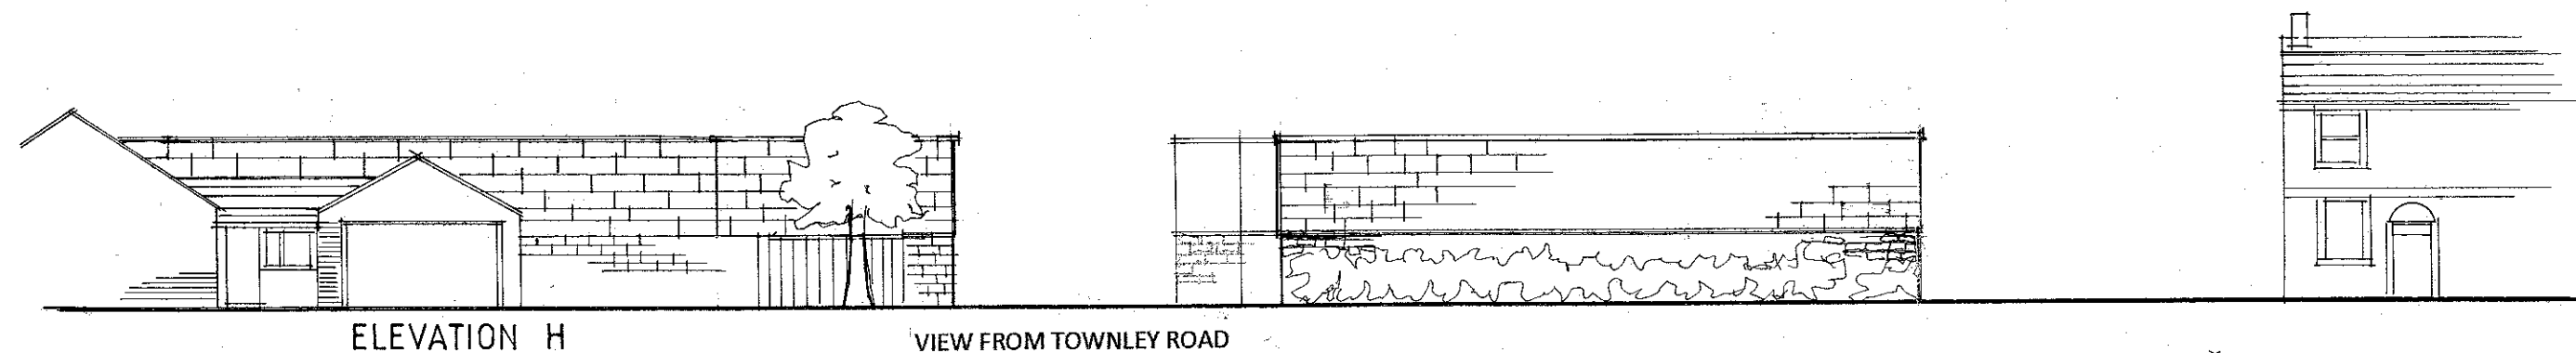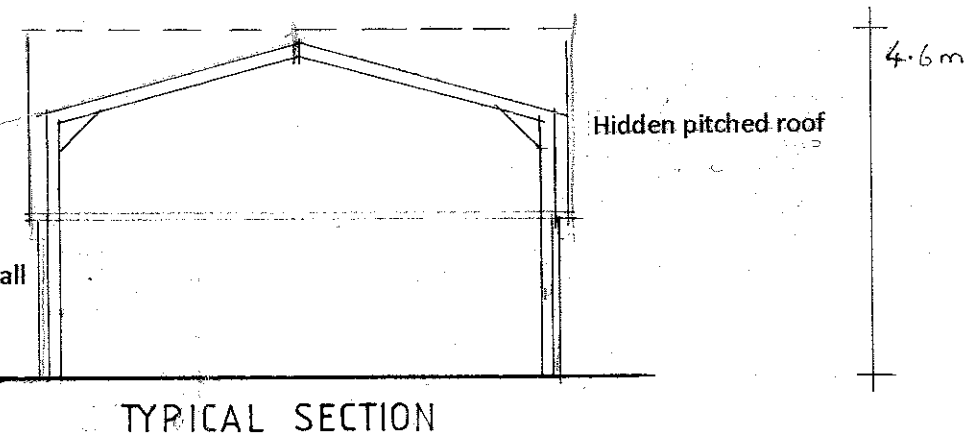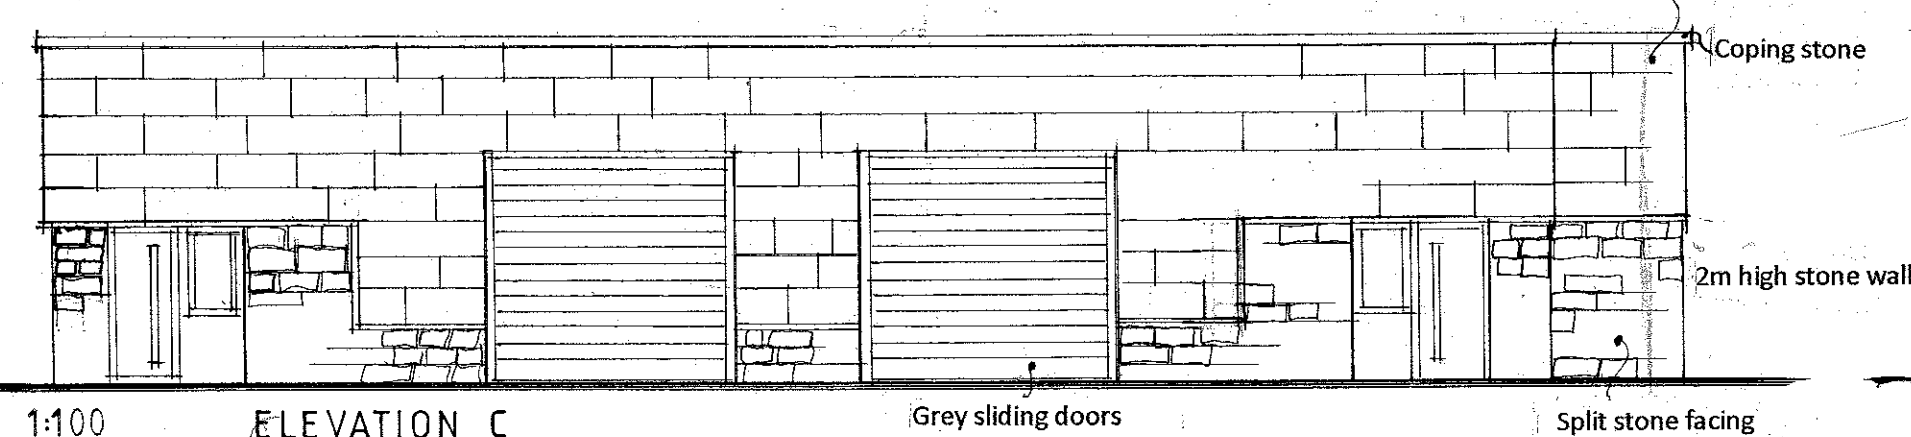

A - DIMENSIONS ADDED 15/1/13

Client

Mrs D PINDER

Job Title

TOWNLEY ROAD AUCTION ROOMS
PROPOSED DEVELOPMENT

Drawing Title

PROPOSED ELEVATIONS

Scale

1:200

Date

MAY 12

Drawn

LKR

SUNDERLAND PEACOCK ARCHITECTS

SUNDERLAND PEACOCK & ASSOCIATES LTD.
HAZELNERE, PIMLICO ROAD, CLITHEROE,
LANCASHIRE, BB7 2AG
T 01200 423178 F 01200 427928
E info@sunderlandpeacock.com
www.sunderlandpeacock.com



4097 - 04 A