






NORTH EAST

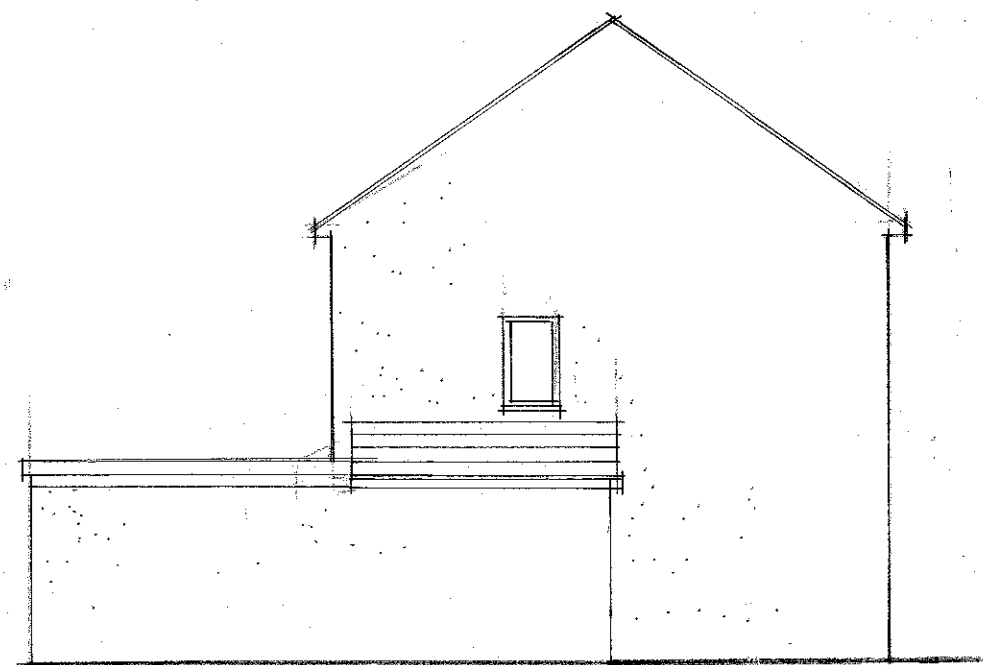

NORTH WEST ELEVATION

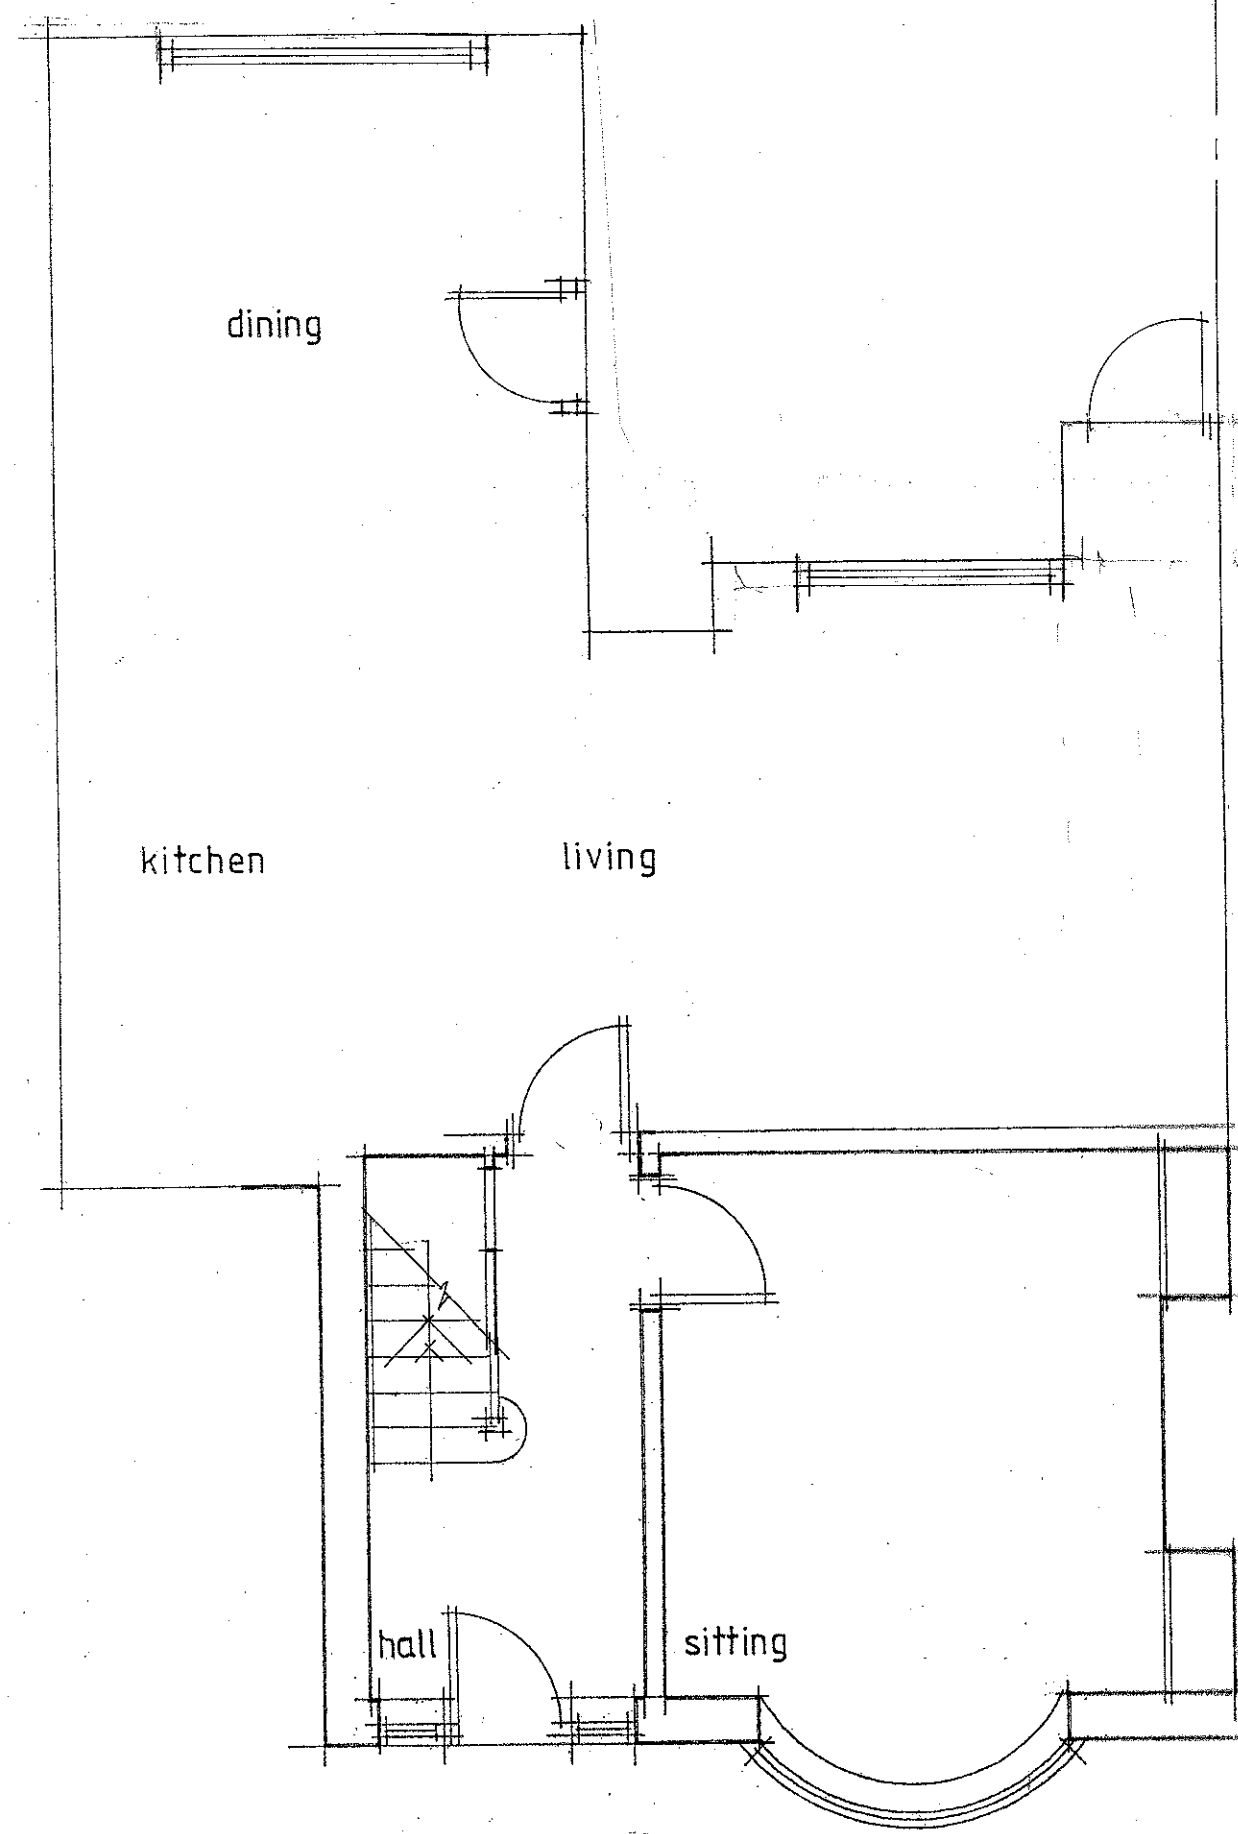

Ground Floor

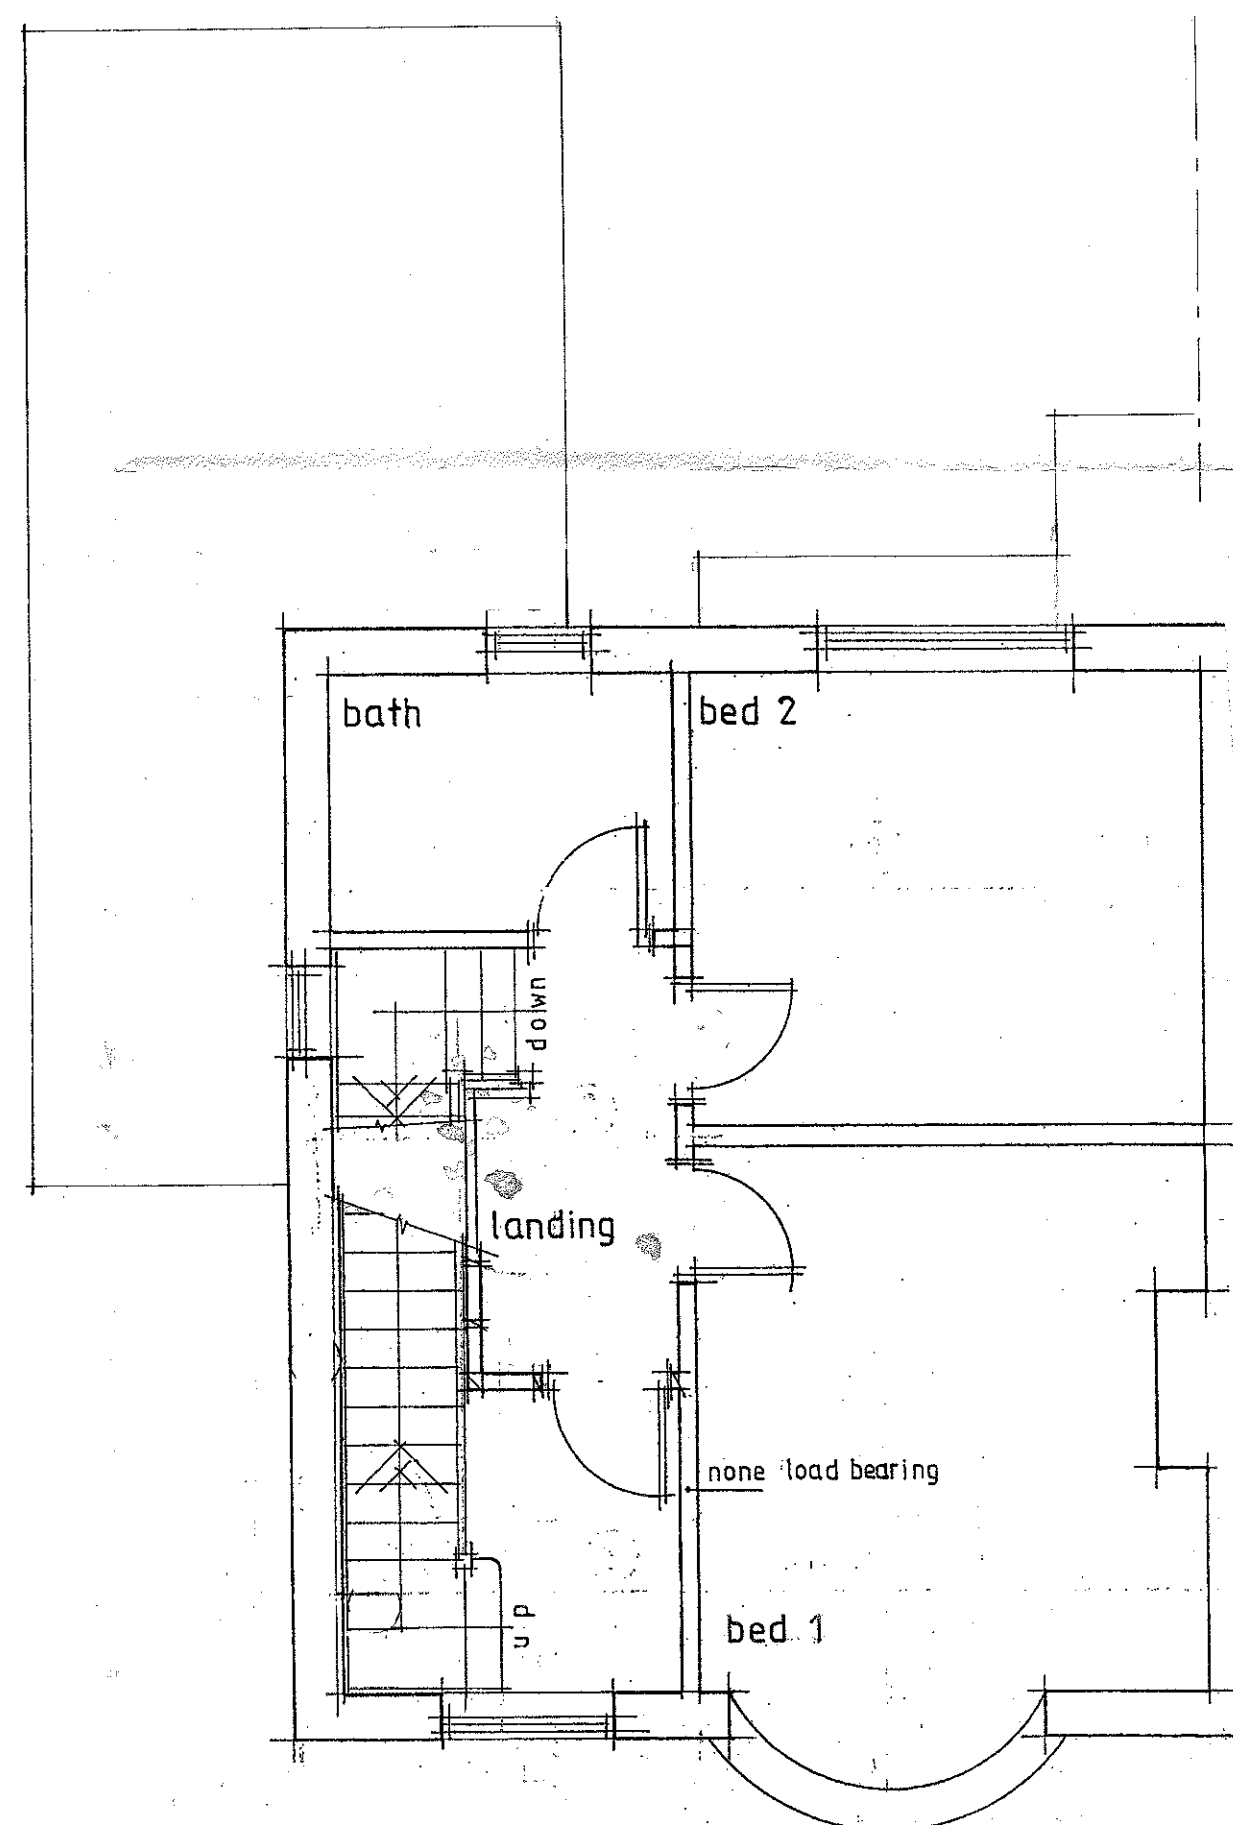

First Floor Plan



320130158P

|                      |                                      |
|----------------------|--------------------------------------|
| <b>DEVELOPMENT</b>   | Proposed Rear Extension              |
| <b>LOCATION</b>      | 68 Mitton Road<br>Whalley<br>BB7 9RY |
| <b>DRAWING TITLE</b> | Existing Plans and Elevations        |
| <b>SCALE</b>         | 1:50 & 1:100 @ A2                    |
| <b>DATE</b>          | Jan 2013                             |
| <b>DRG NO</b>        | MRW/2013/01                          |