





NORTH EAST

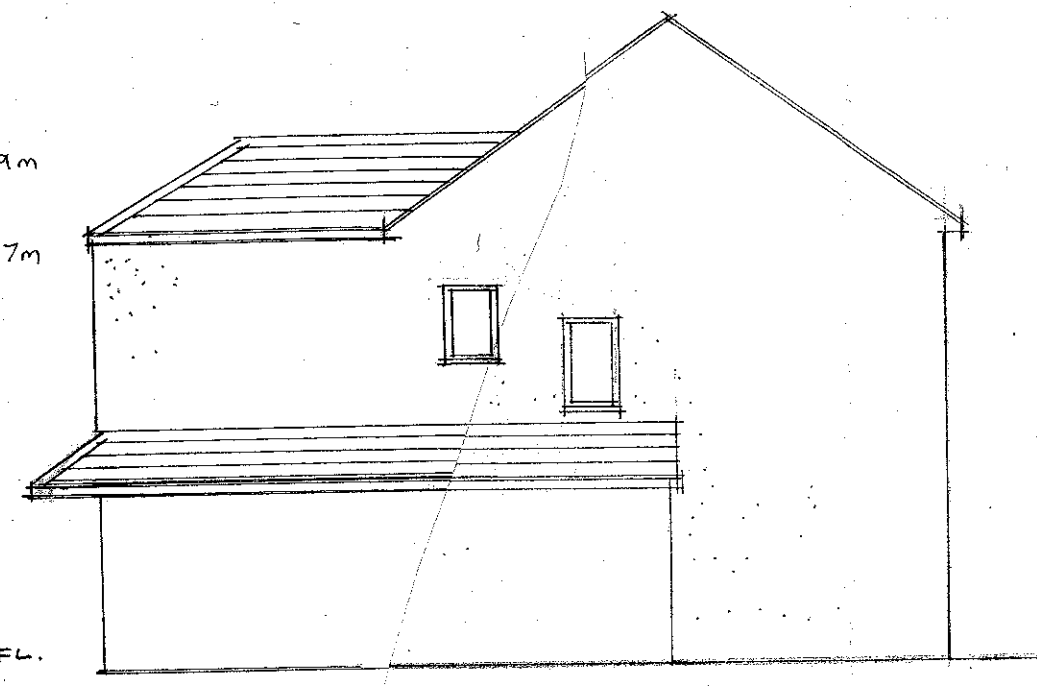


NORTH WEST ELEVATION

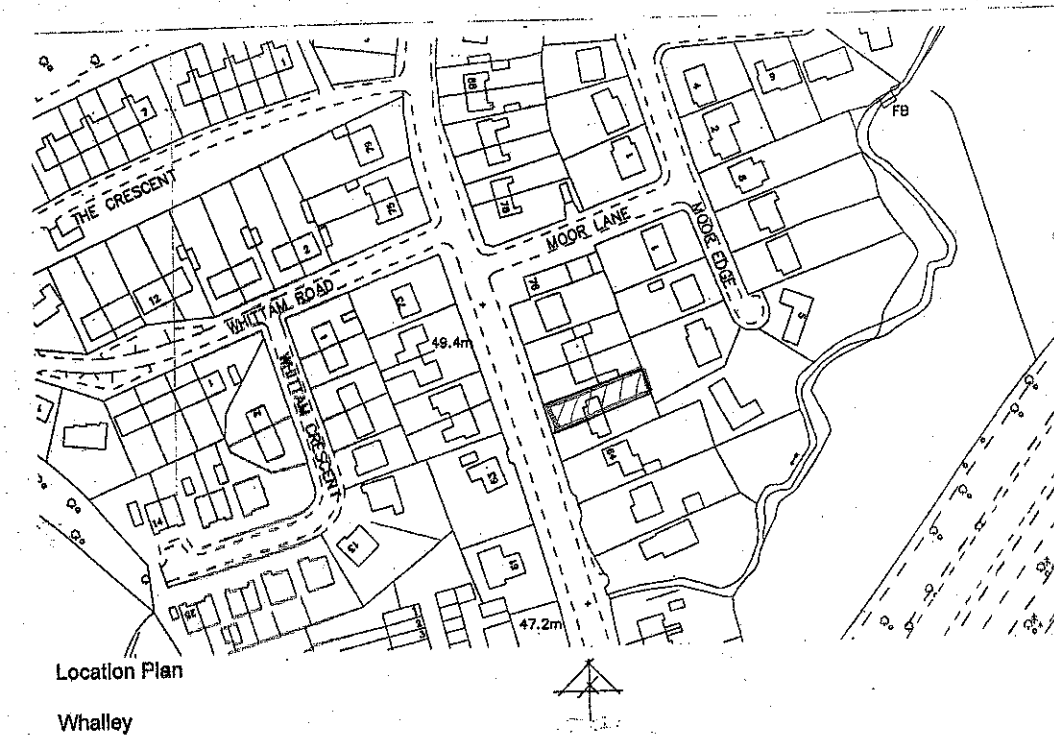


Location Plan
Whalley

north

320130158P

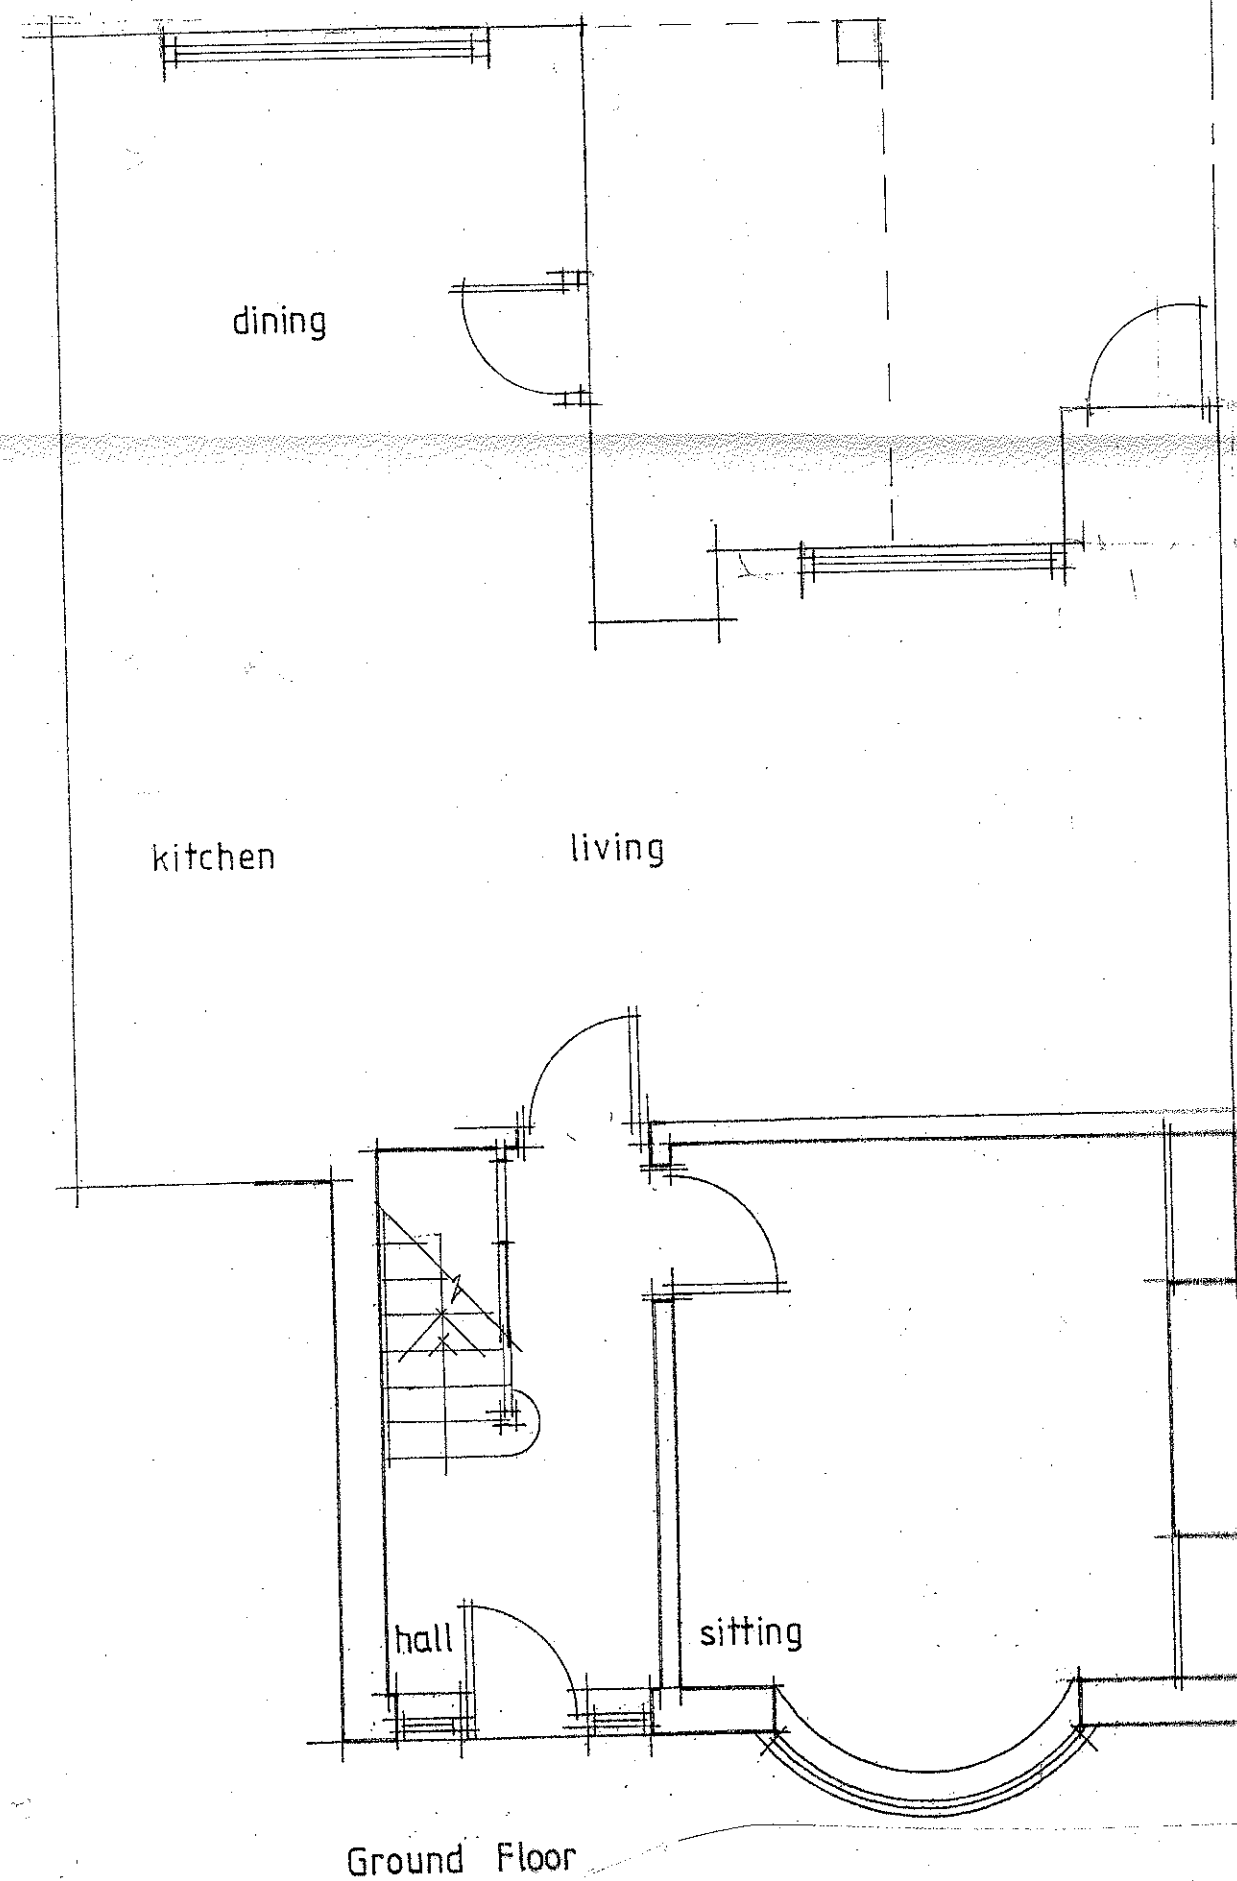

Ground Floor

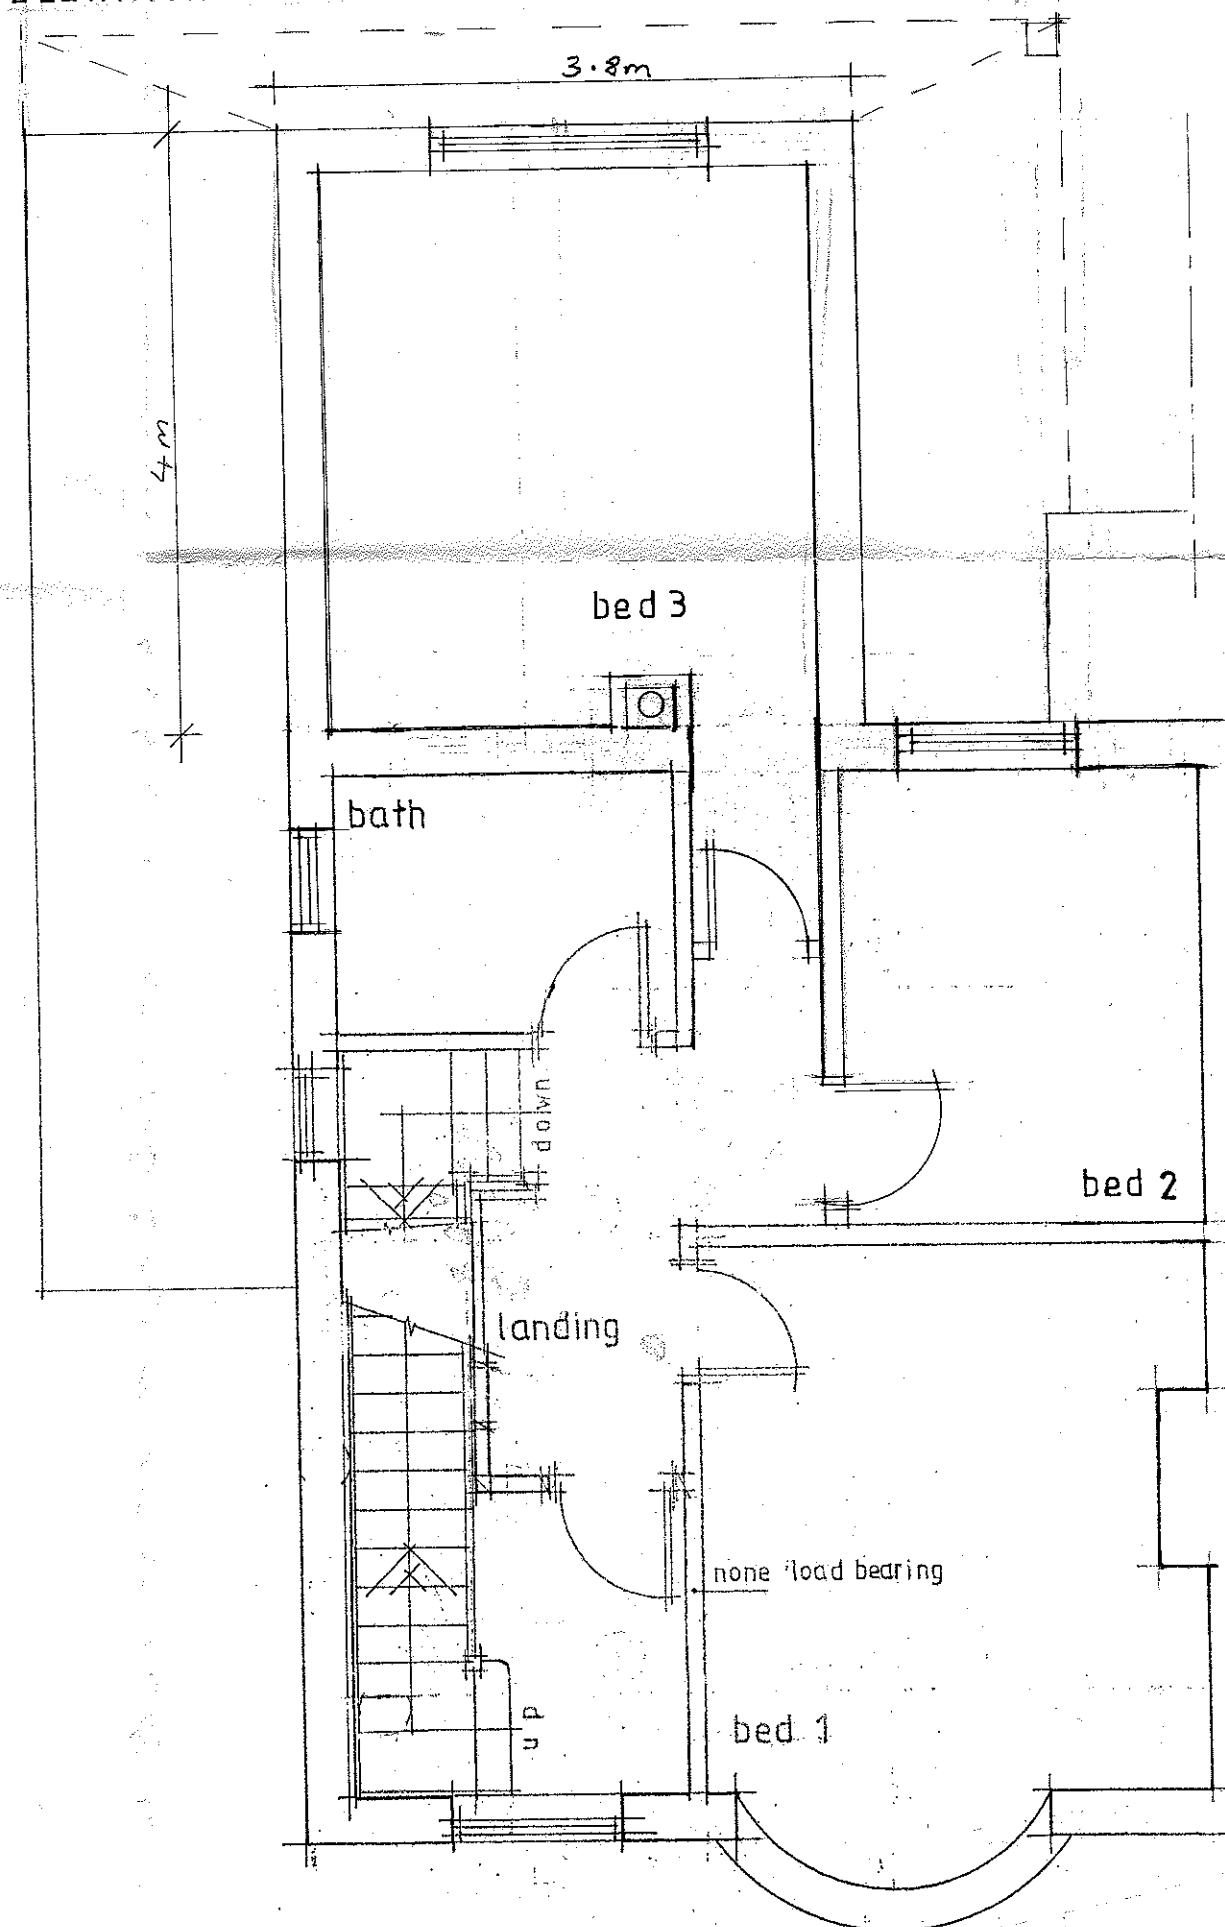

First Floor Plan

DEVELOPMENT	Proposed Rear Extension
LOCATION	68 Mitton Road Whalley BB7 9RY
DRAWING TITLE	Proposed Plans and Elevations
SCALE	1:50 & 1:100 @ A2
DATE	Jan 2013
DRG NO	MRW/2013/02