




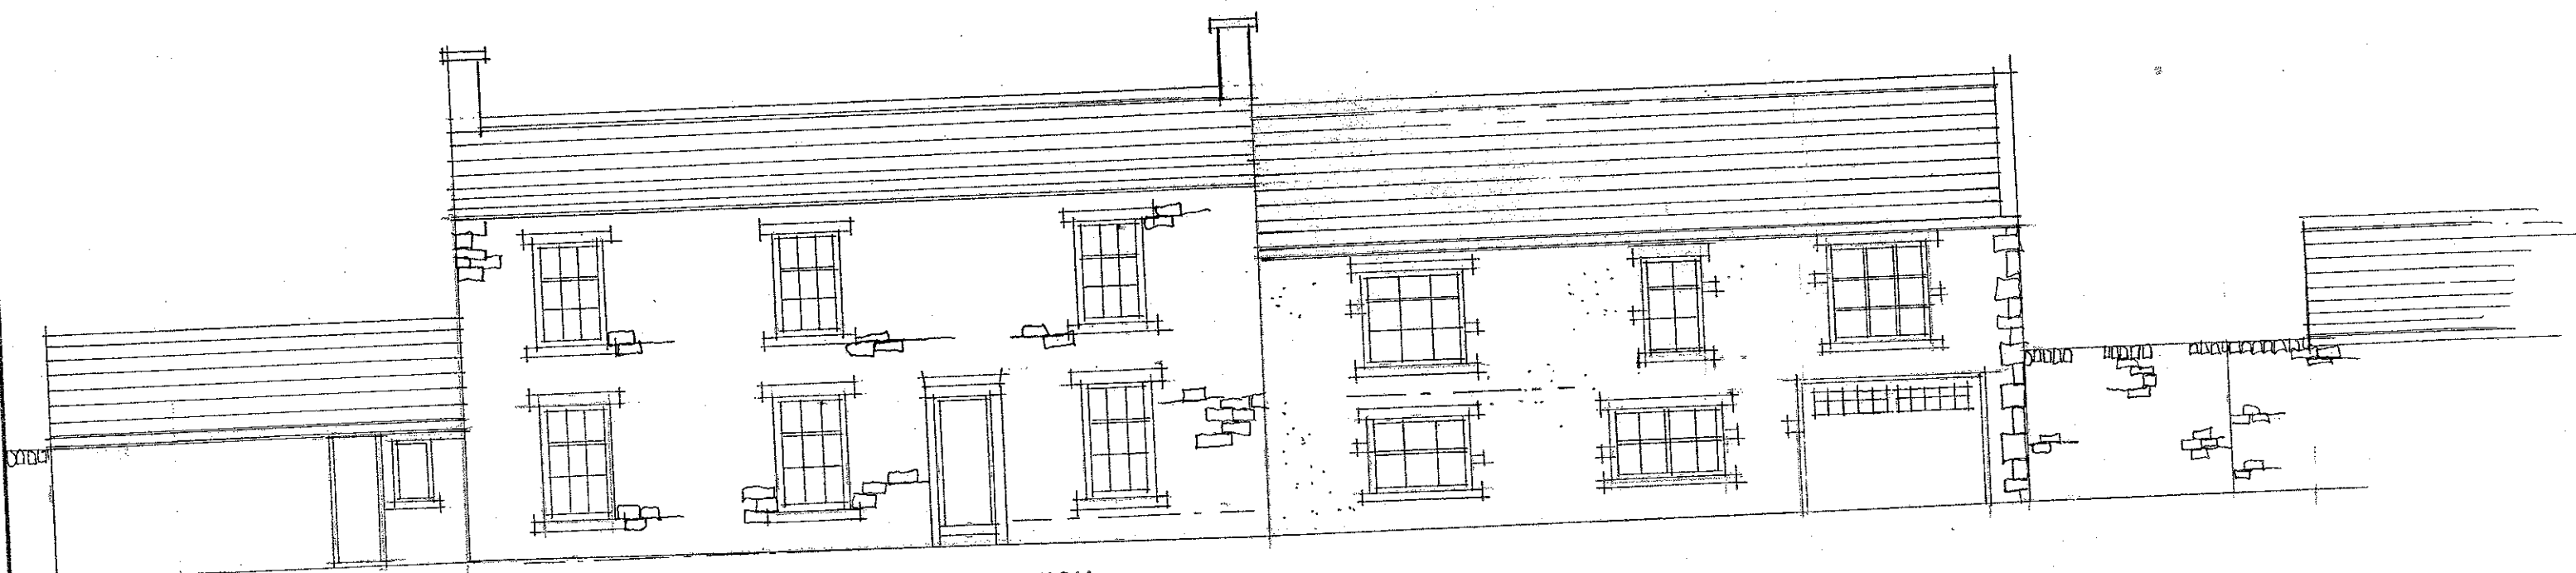

NORTH WEST ELEVATION

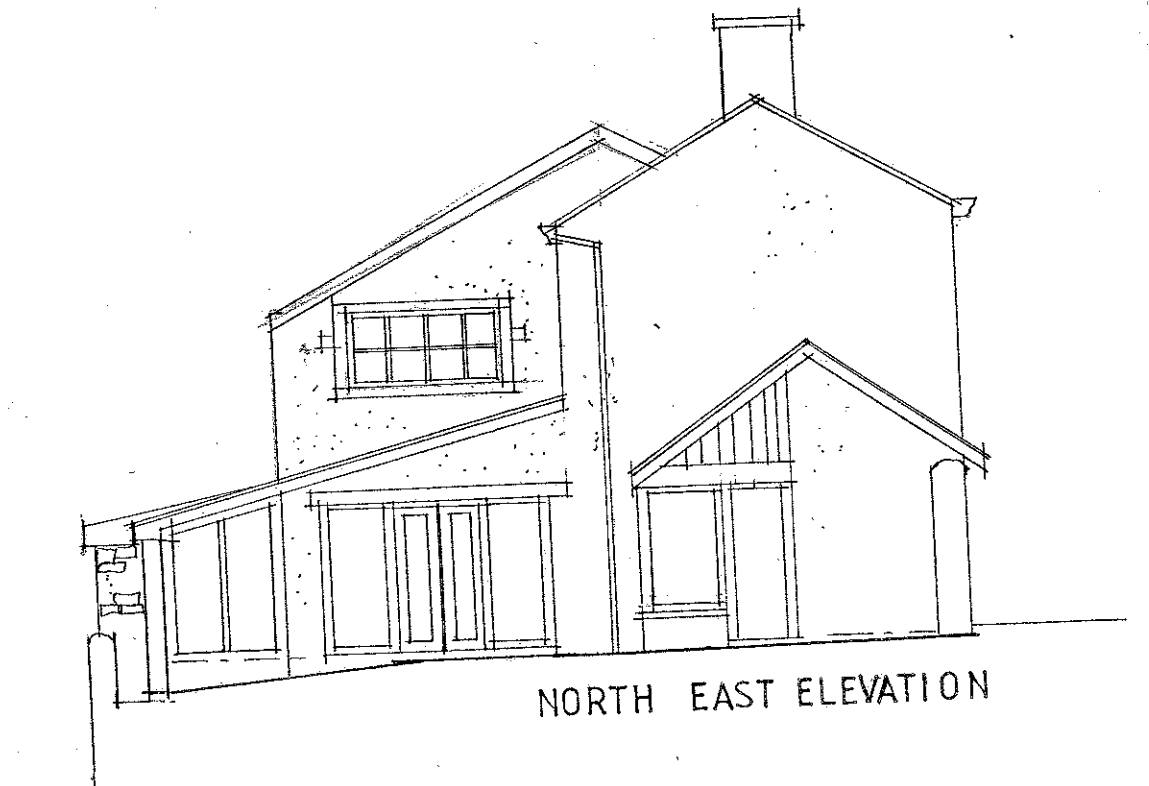

NORTH EAST ELEVATION

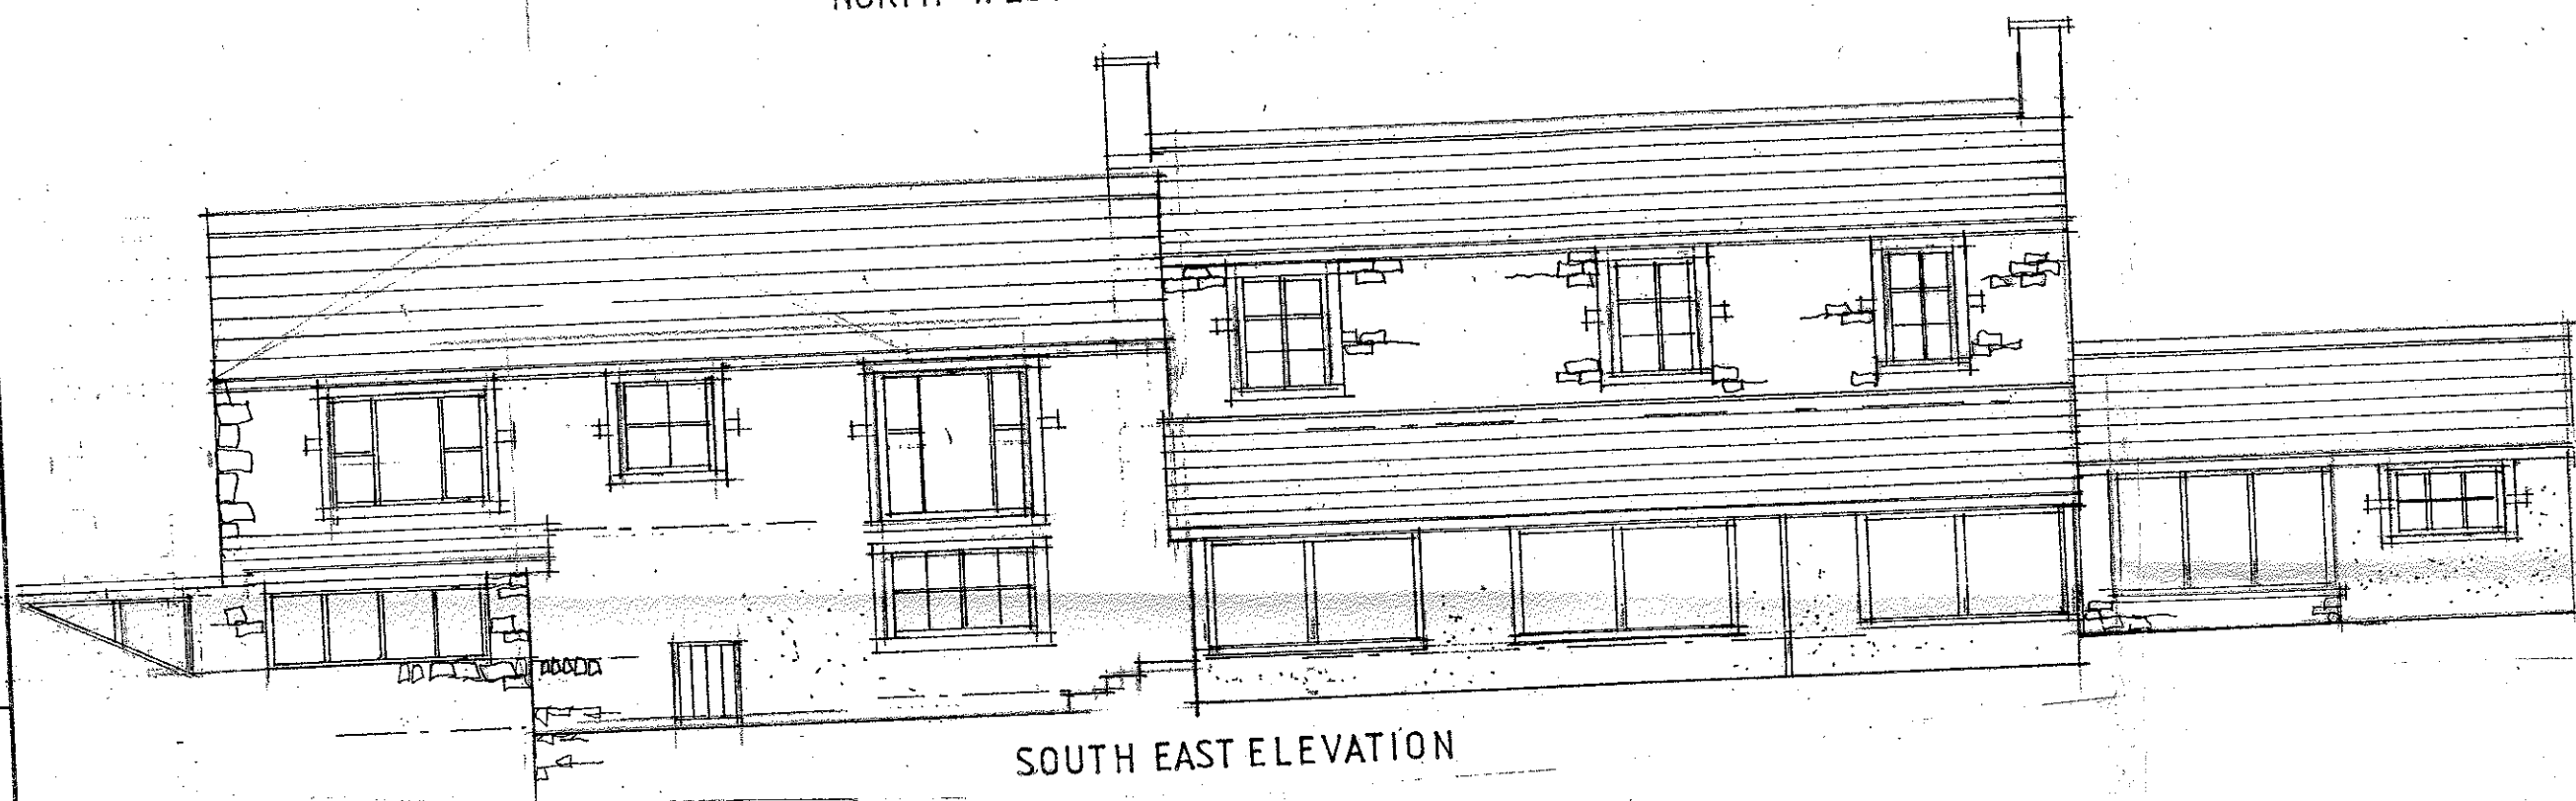

SOUTH EAST ELEVATION

320130166P

Client

Mr S GRANTHAM

Job Title

PROPOSED ALTERATIONS TO
RIVERVIEW
BLACKBURN RD
LITTLETOWN
RIBCHESTER

Drawing Title

EXISTING ELEVATIONS

Scale

1:100

Date

JAN 13

Drawn


LKR

spa
ARCHITECTS


SUNDERLAND PEACOCK
SUNDERLAND PEACOCK & ASSOCIATES LTD.
HAZELMERE, PIMLICO ROAD, CLITHEROE,
LANCASHIRE, BB7 2AG
T 01200 423178 F 01200 427328
E info@sunderlandpeacock.com
www.sunderlandpeacock.com



4321 - 3

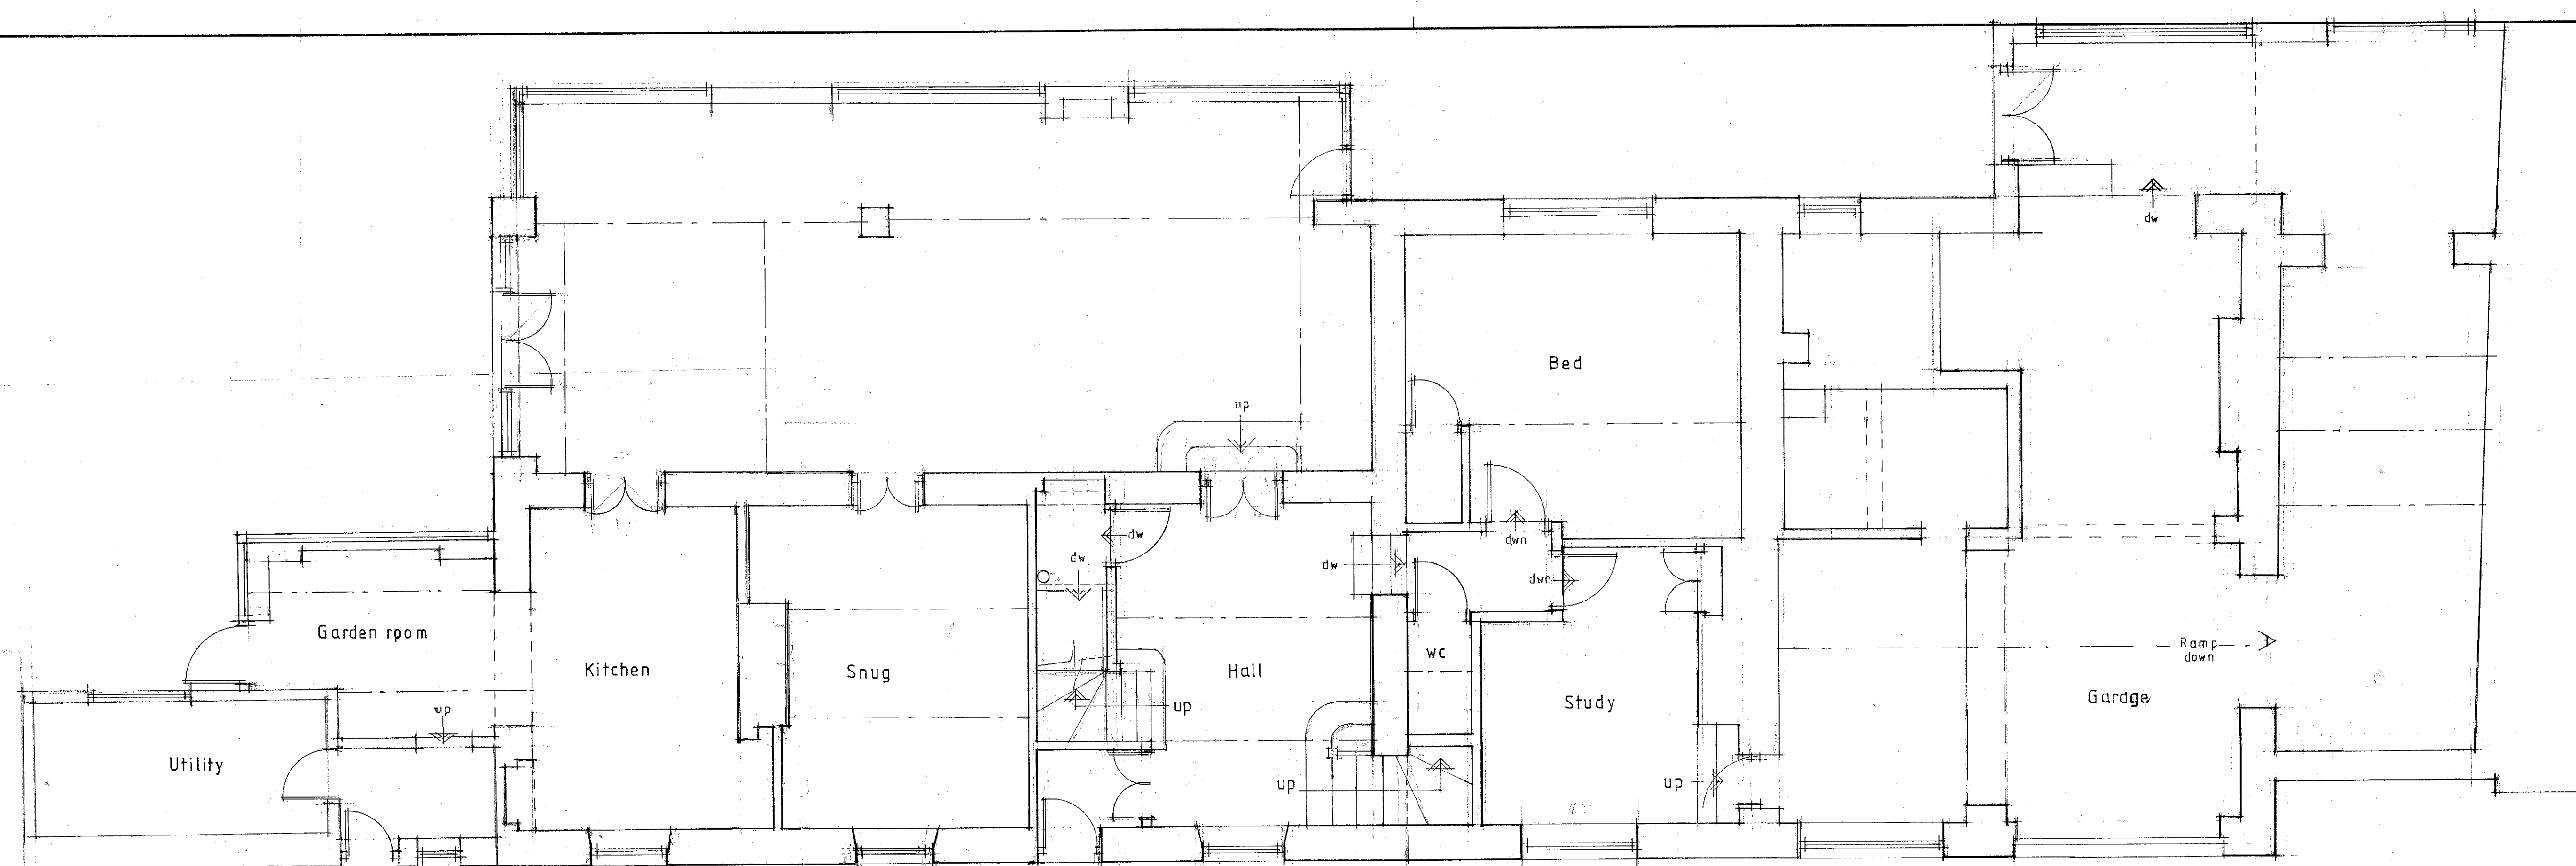

GROUND FLOOR PLAN

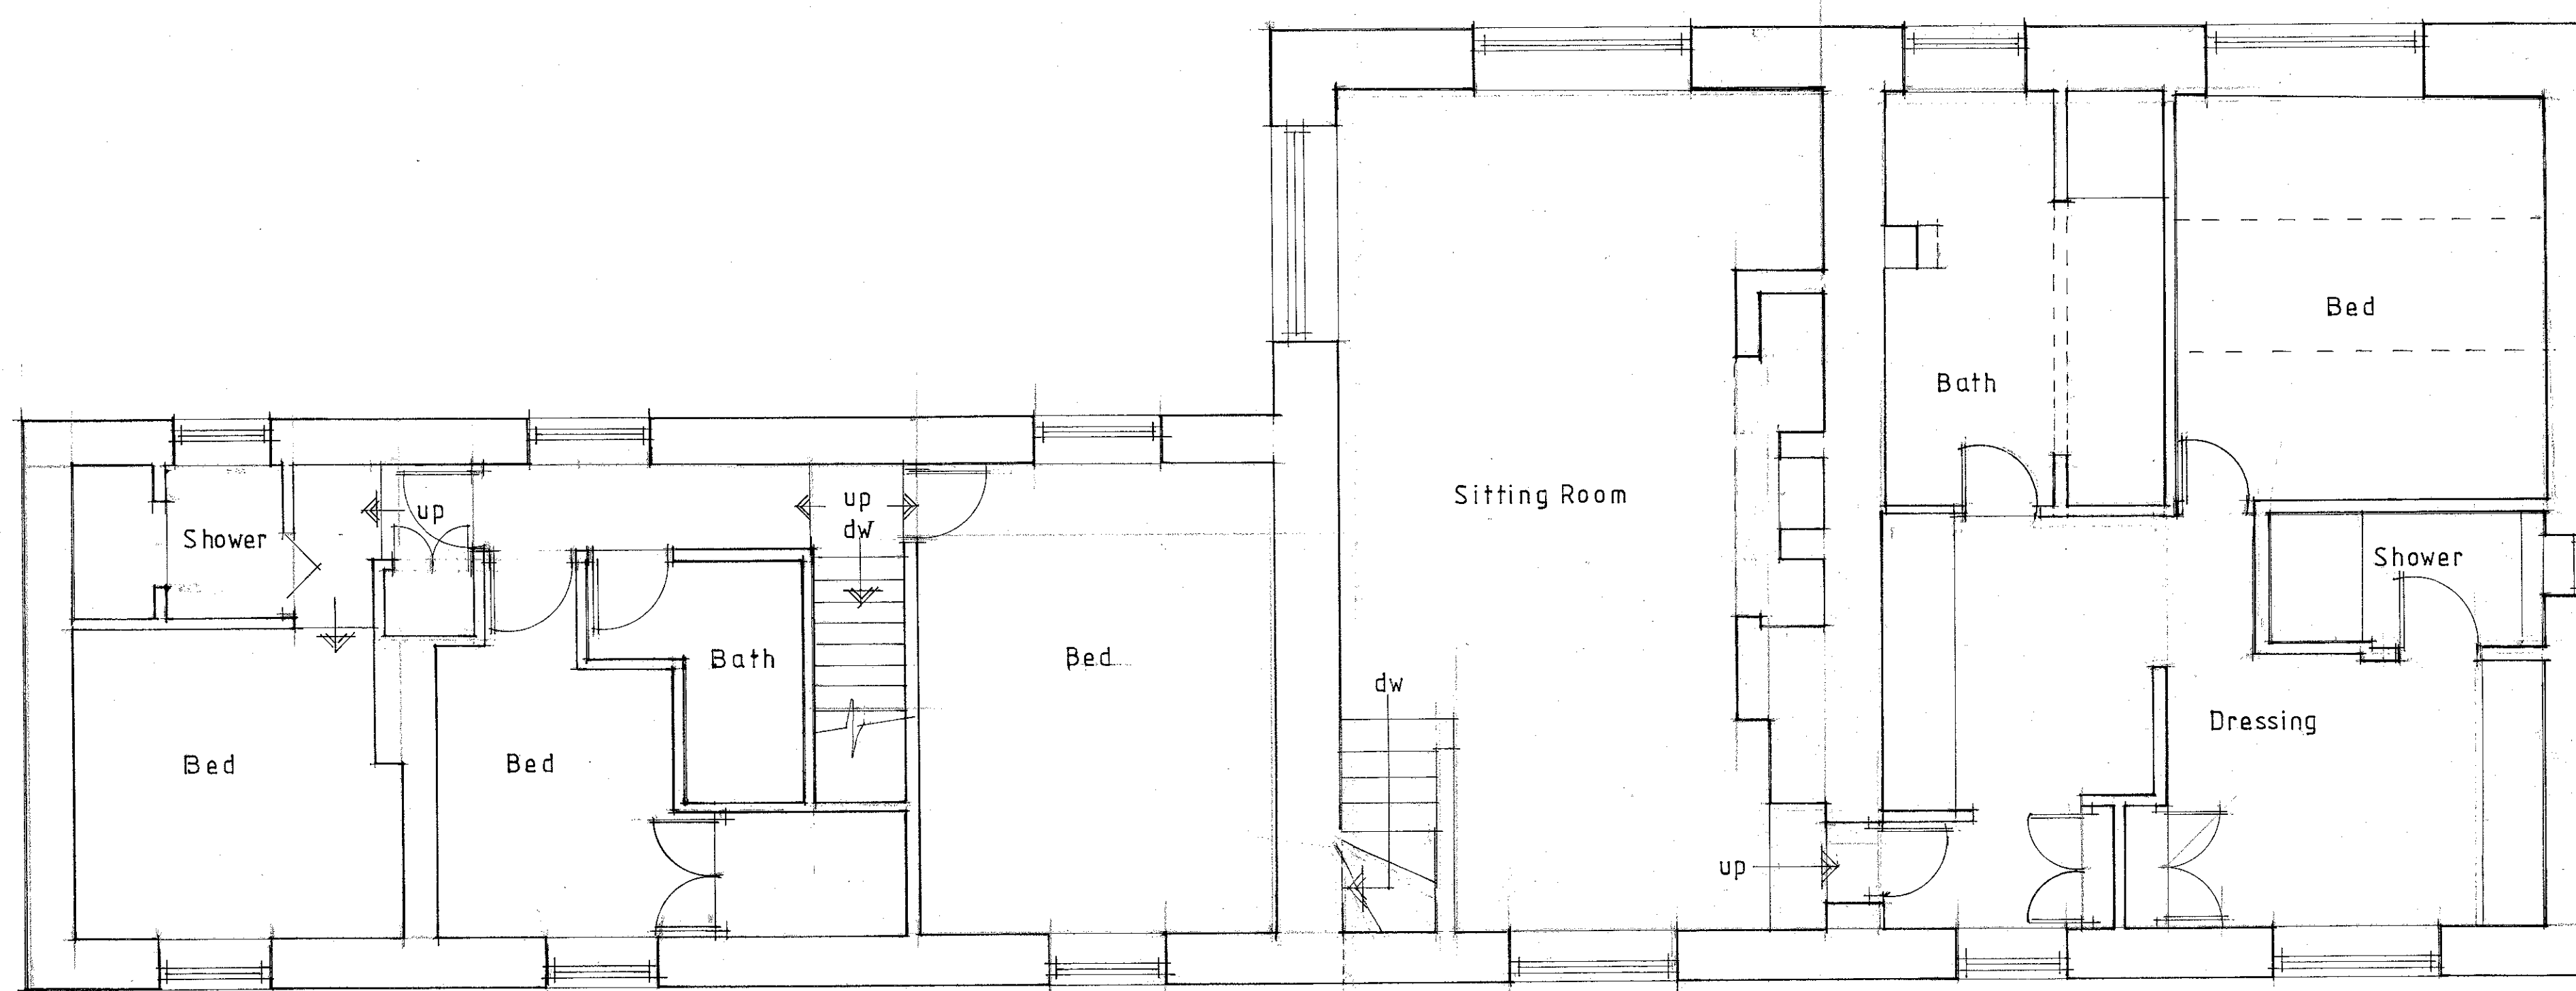

FIRST FLOOR PLAN

320130166P

Client
Mr S GRANTHAM

Job Title
PROPOSED ALTERATIONS TO
RIVERVIEW
BLACKBURN RD
LITTLETOWN
RIBCHESTER

Drawing Title
EXISTING PLANS & ELEVATIONS

Scale
1:50 1:100

Date
DEC 12

Drawn
LKR

spa
ARCHITECTS

SUNDERLAND PEACOCK & ASSOCIATES LTD.
HAZELHIRE, PIMLICO ROAD, CLITHEROE,
LANCASHIRE, BB7 2AG
T 01204 423178 F 01204 427328
E info@sunderlandpeacock.com
www.sunderlandpeacock.com

4321 = 2