




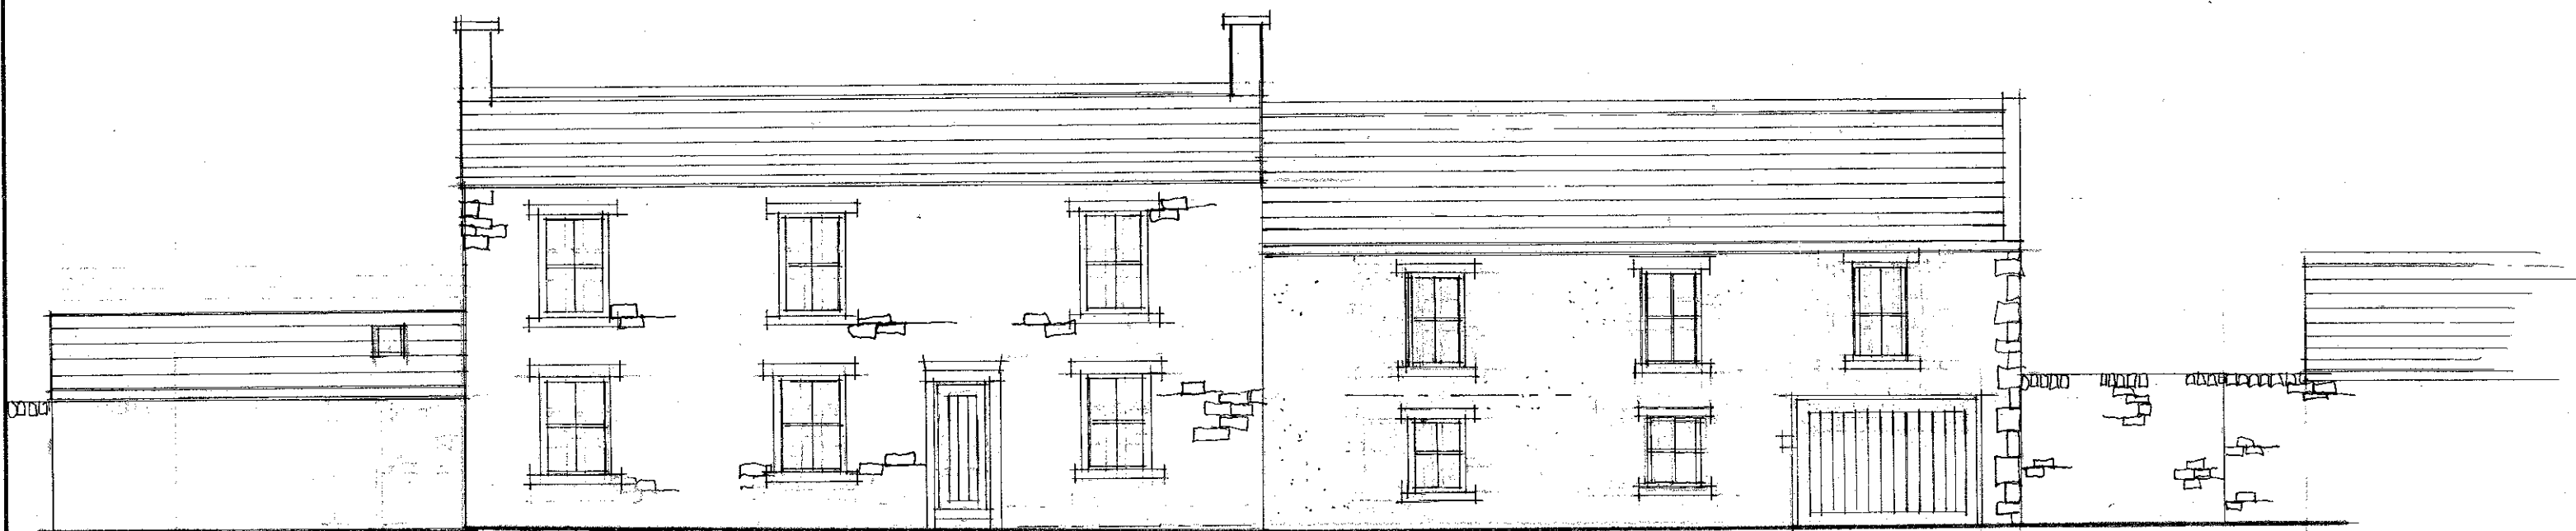

NORTH WEST ELEVATION

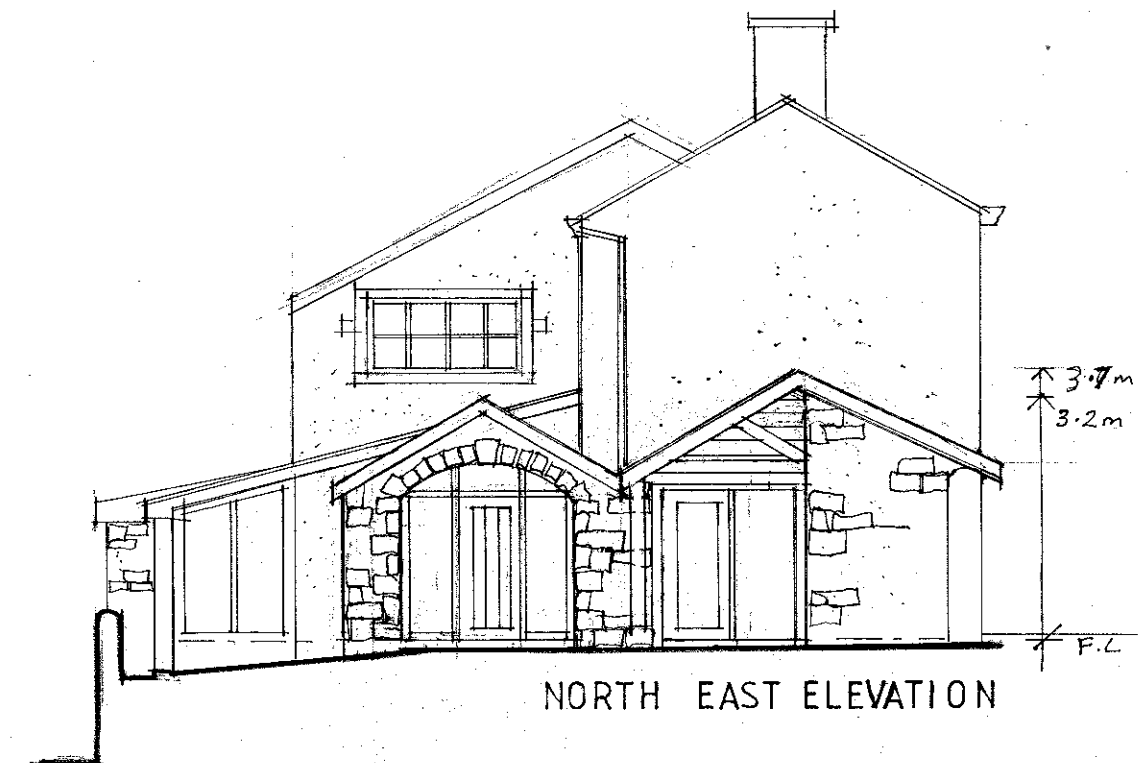

NORTH EAST ELEVATION

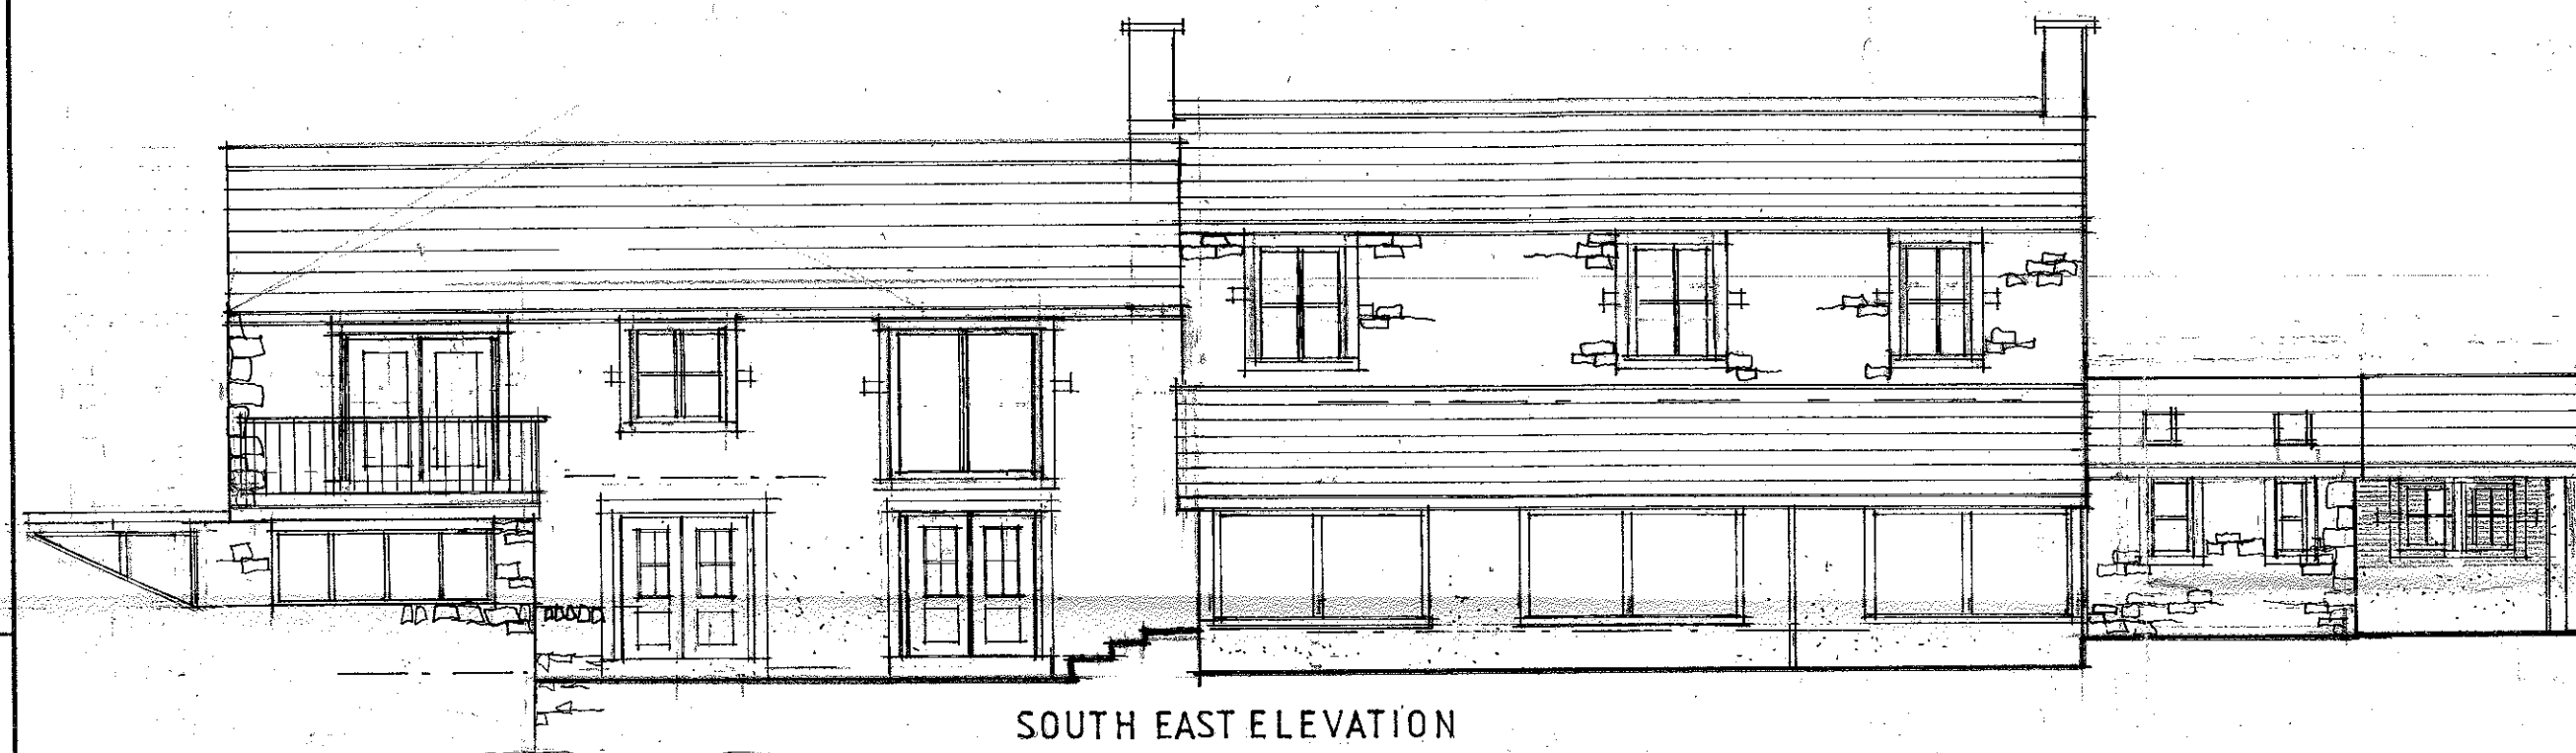

SOUTH EAST ELEVATION

B - WINDOWS AMENDED 4/2/13

A - AMENDED - 28/1/13

Client

Mr S GRANTHAM

Job Title

PROPOSED ALTERATIONS TO
RIVERVIEW
BLACKBURN RD
LITTLETON
RIBCHESTER

Drawing Title

PROPOSED ELEVATIONS

Scale	1:100	Date	JAN 13	Drawn	LKR
-------	-------	------	--------	-------	-----



spa
ARCHITECTS

SUNDERLAND PEACOCK & ASSOCIATES LTD.
HAZEL MERE, PIMLICO ROAD, CLITHEROE,
LANCASHIRE, BB7 2AG
T 01200 423178 F 01200 427328
E info@sunderlandpeacock.com
www.sunderlandpeacock.com



4321 - 4 AB

320130166P

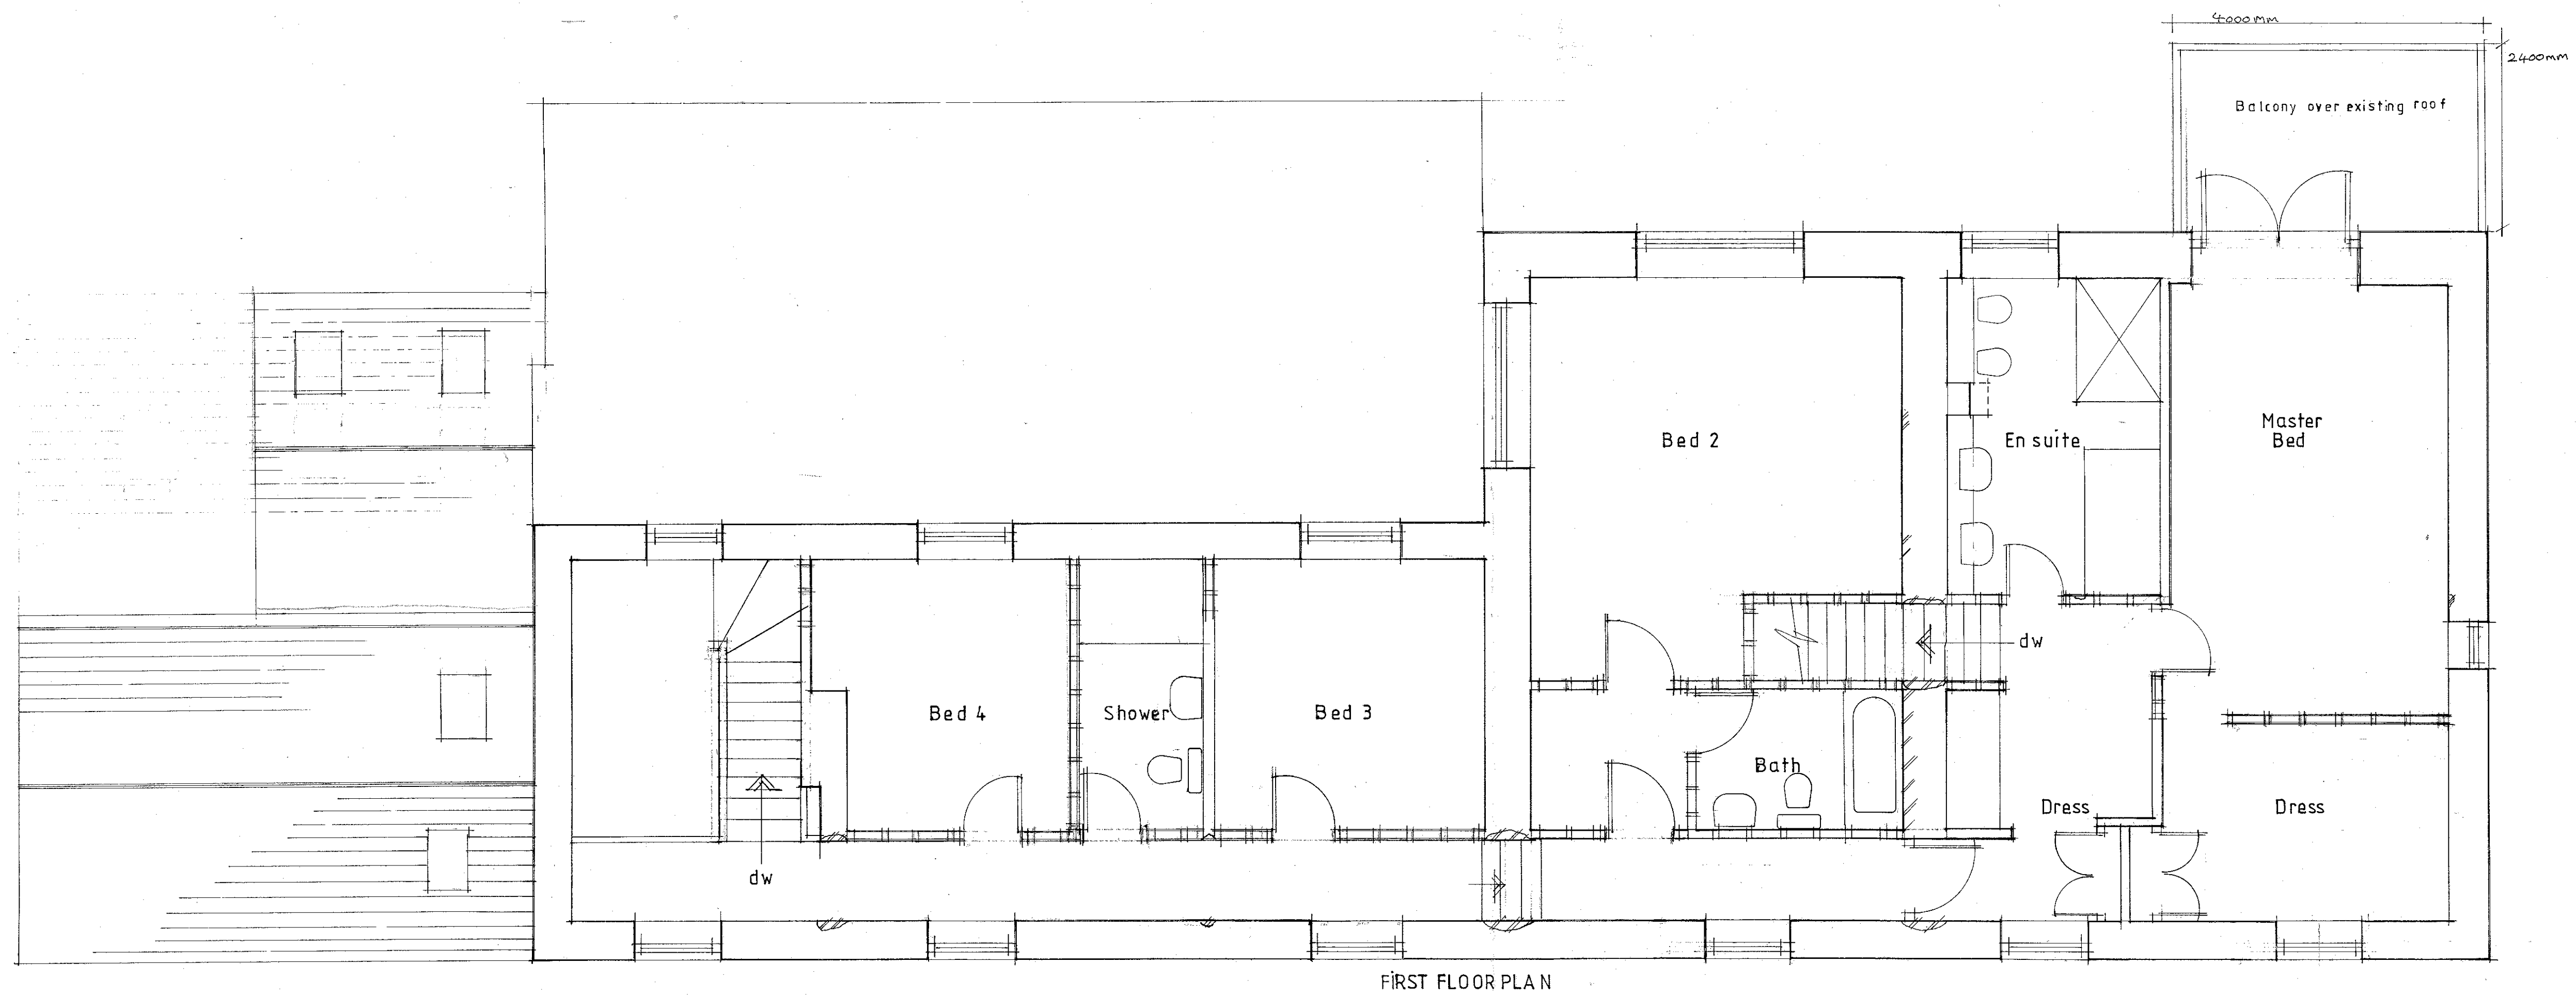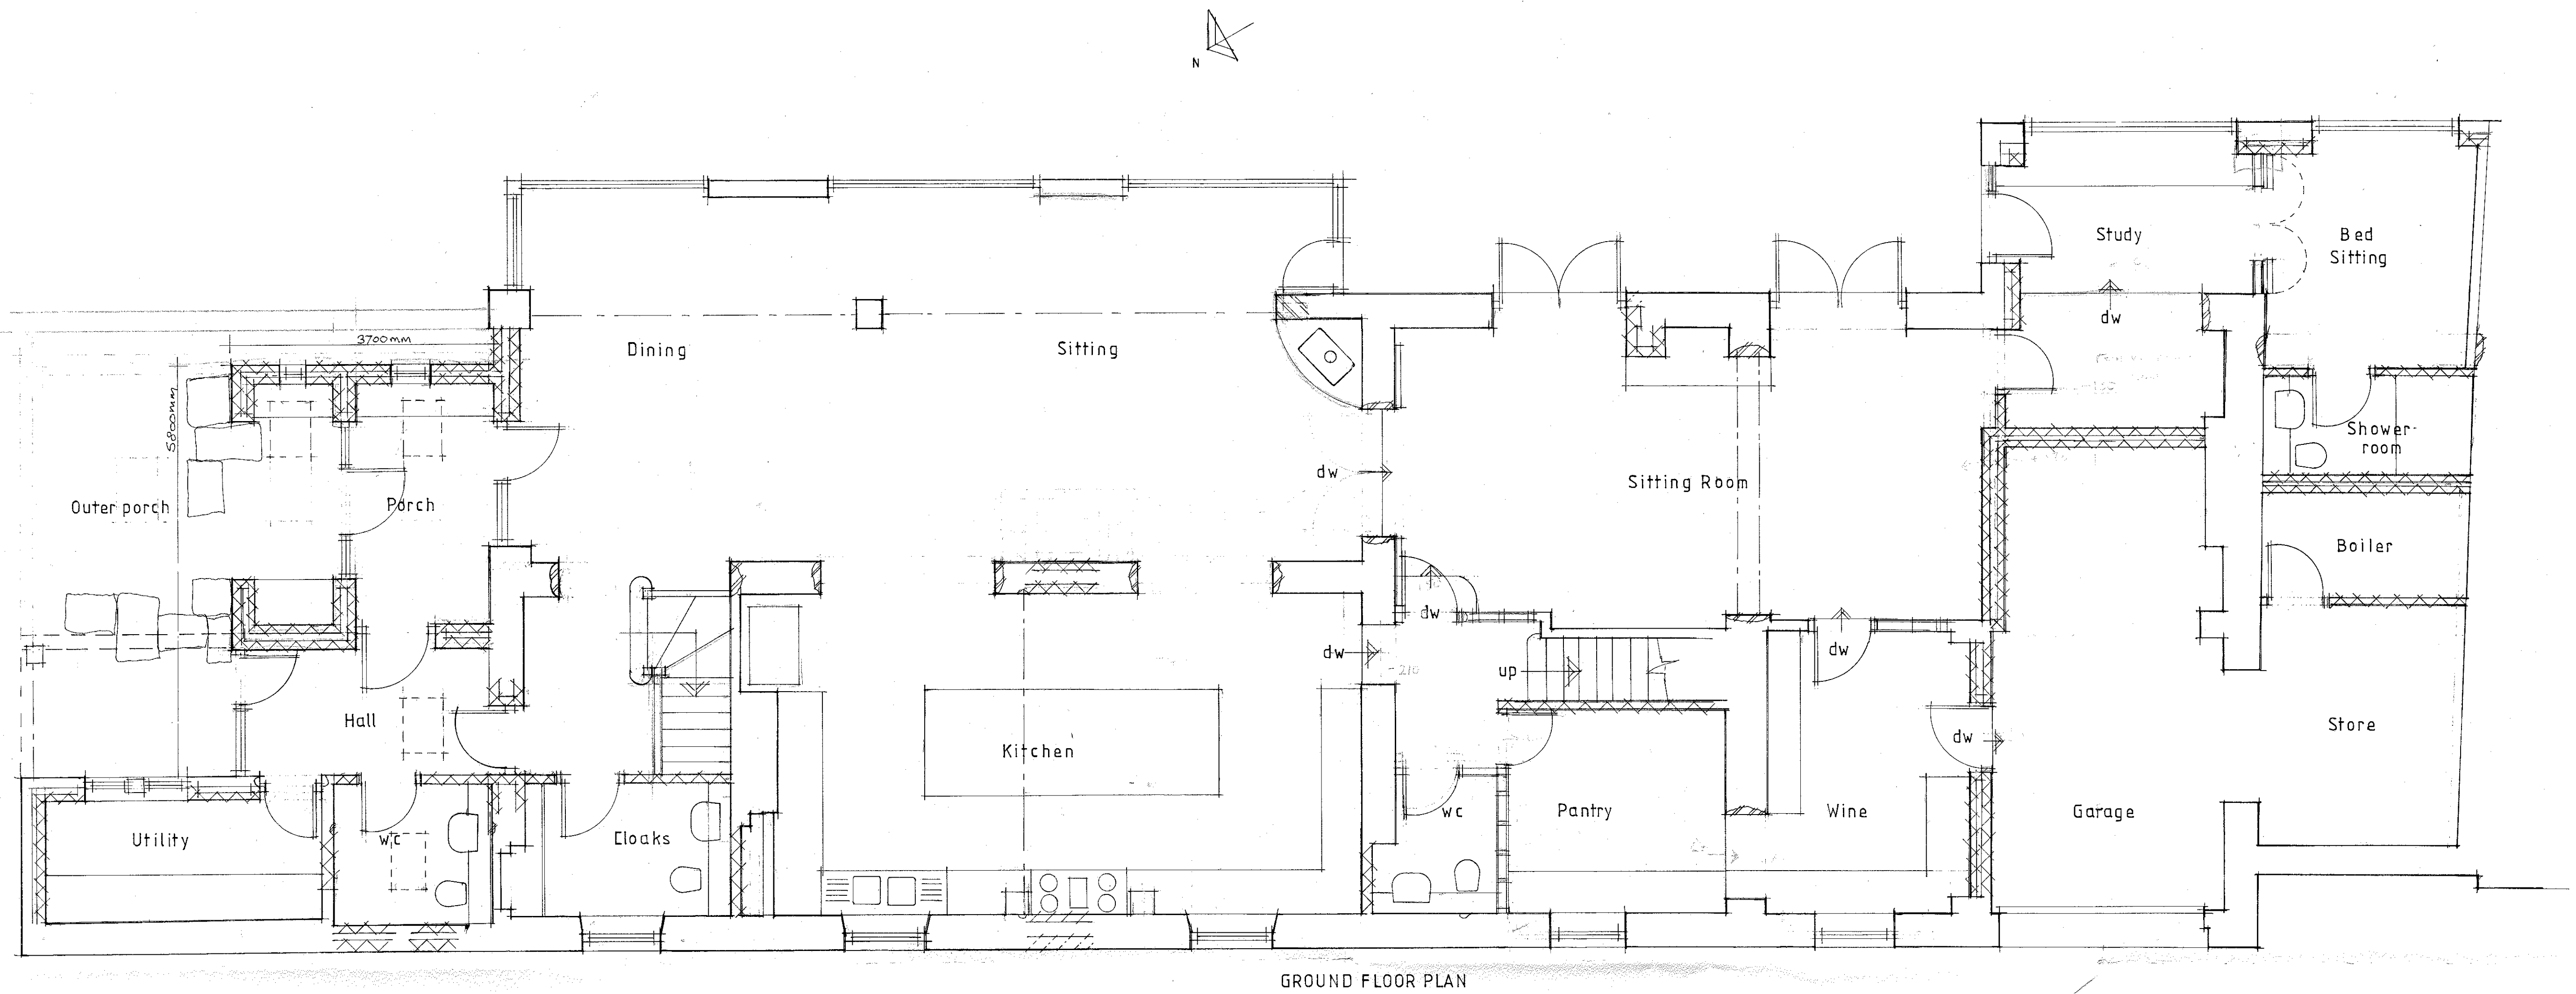

320130166P

AMENDED - 28/1/15

Client
Mr S GRANTHAM

Job Title
PROPOSED ALTERATIONS TO
RIVERVIEW
BLACKBURN RD
LITTLETON
RIBCHESTER

Drawing Title
PROPOSED PLANS

Scale 1:50 Date JAN 13 Drawn LKR

spa ARCHITECTS
SUNDERLAND PEACOCK & ASSOCIATES LTD.
HAZELMESE, PINEWOOD ROAD, CLITHEROE,
LANCASHIRE, BB7 2AG
T 01200 423179 F 01200 427226
E info@sunderlandpeacock.com
www.sunderlandpeacock.com

4321 - 5A