



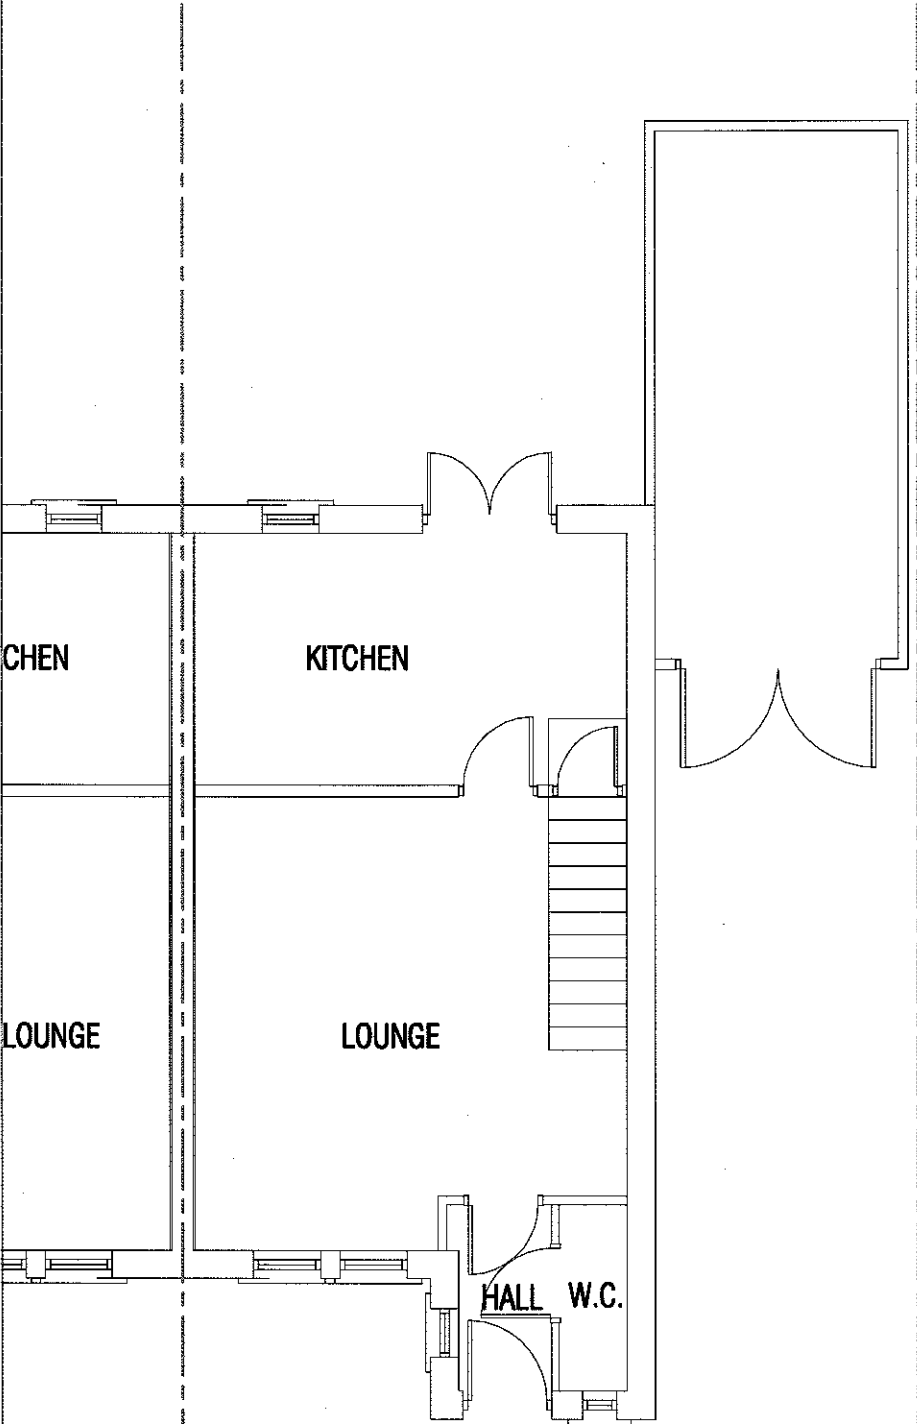

GROUND FLOOR PLAN

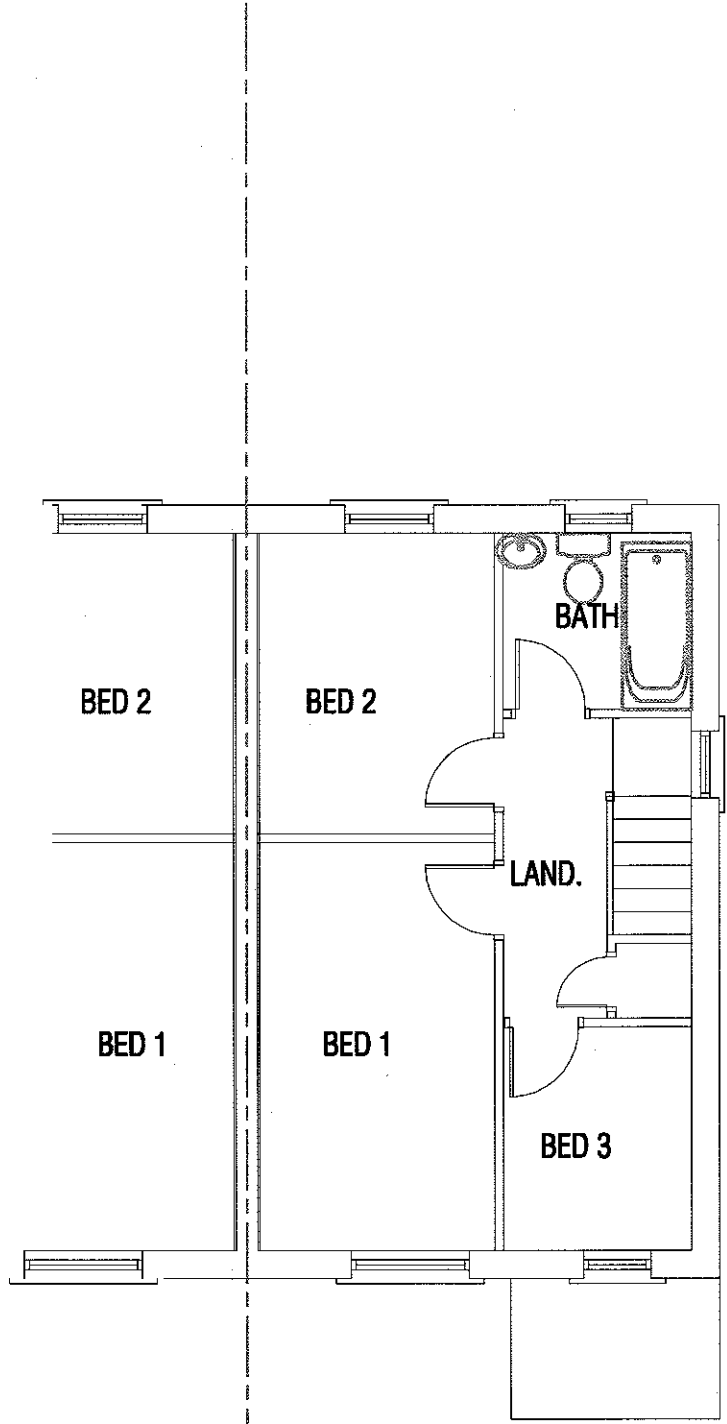

FIRST FLOOR PLAN

NOTES
THIS DRAWING IS TO BE READ IN CONJUNCTION WITH ALL OTHER DRAWINGS FOR THIS PROJECT.
ALL LEVELS AND DIMENSIONS ARE TO BE CHECKED ON SITE BY THE CONTRACTOR, PRIOR TO
PLACING ORDERS OR COMMENCING ANY OF THE RELEVANT WORKS.
ALL DIMENSIONS ARE IN MILLIMETRES UNLESS STATED OTHERWISE.
ANY DISCREPANCIES BETWEEN THE INFORMATION SHOWN ON THE PLAN AND THAT FOUND ON
SITE ARE TO BE REPORTED TO THE DESIGNER IMMEDIATELY.

A 27.02.13 alts to suit planner

Rev.	Date	Description
------	------	-------------

A.L.H. Design Services
Barley Cottage, Brewery Street, Longridge, Lanc
PR3 3NB, Tel & Fax : (01772) 785719

Client
Mr & Mrs D. Keighley,
5 Oakway,
Longridge,
Nr Preston,
Lancs.
Job/Scheme Title

SINGLE STOREY REAR EXTENSION
TO FORM ADDITIONAL LIVING
AREA

Drawing Title

EXISTING FLOOR PLANS


Job/Scheme Number		Drawing Number	
0418/93		Drawing No 01A	
Scale	Date	Drawn	Checked
1/75th	Jan 13	a.t.l-h.	

NOTES

THIS DRAWING IS TO BE READ IN CONJUNCTION WITH ALL OTHER DRAWINGS FOR THIS PROJECT.
ALL LEVELS AND DIMENSIONS ARE TO BE CHECKED ON SITE BY THE CONTRACTOR, PRIOR TO
PLACING ORDERS OR COMMENCING ANY OF THE RELEVANT WORKS.
ALL DIMENSIONS ARE IN MILLIMETRES UNLESS STATED OTHERWISE.
ANY DISCREPANCIES BETWEEN THE INFORMATION SHOWN ON THE PLAN AND THAT FOUND ON
SITE ARE TO BE REPORTED TO THE DESIGNER IMMEDIATELY.




FRONT ELEVATION

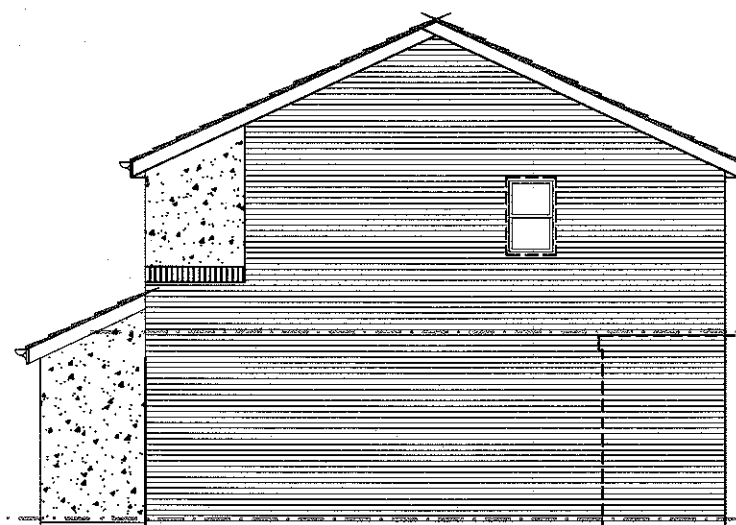

SIDE ELEVATION



REAR ELEVATION

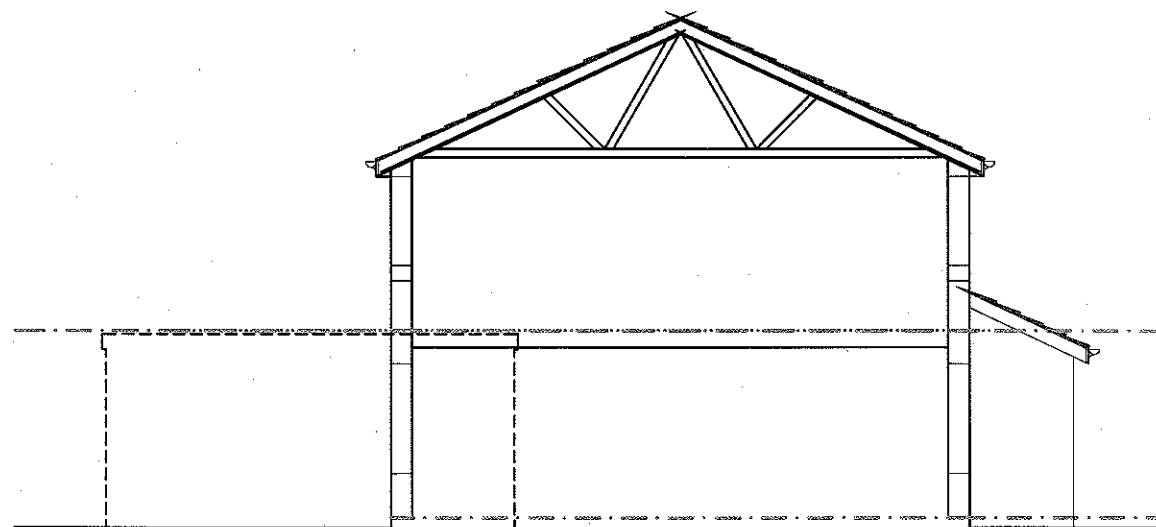

SIDE ELEVATION

A 27.02.13 alts to suit planner

Rev.	Date	Description
------	------	-------------

A.L.H. Design Services
Barley Cottage, Brewery Street, Longridge, Lancs.
PR3 3NB, Tel & Fax : (01772) 785719

Client

Mr & Mrs D. Keighley,
5 Oakway,
Longridge,
Nr Preston,
Lancs.

Job/Scheme Title

SINGLE STOREY REAR EXTENSION
TO FORM ADDITIONAL LIVING
AREA

Drawing Title

EXISTING ELEVATIONS

Job/Scheme Number	Drawing Number
-------------------	----------------

0418/93


Drawing No 02 A

Scale	Date	Drawn	Checked
-------	------	-------	---------


1/100th Jan 13 a.t.l-h.

NOTES

THIS DRAWING IS TO BE READ IN CONJUNCTION WITH ALL OTHER DRAWINGS FOR THIS PROJECT.
ALL LEVELS AND DIMENSIONS ARE TO BE CHECKED ON SITE BY THE CONTRACTOR, PRIOR TO
PLACING ORDERS OR COMMENCING ANY OF THE RELEVANT WORKS.
ALL DIMENSIONS ARE IN MILLIMETRES UNLESS STATED OTHERWISE.
ANY DISCREPANCIES BETWEEN THE INFORMATION SHOWN ON THE PLAN AND THAT FOUND ON
SITE ARE TO BE REPORTED TO THE DESIGNER IMMEDIATELY.

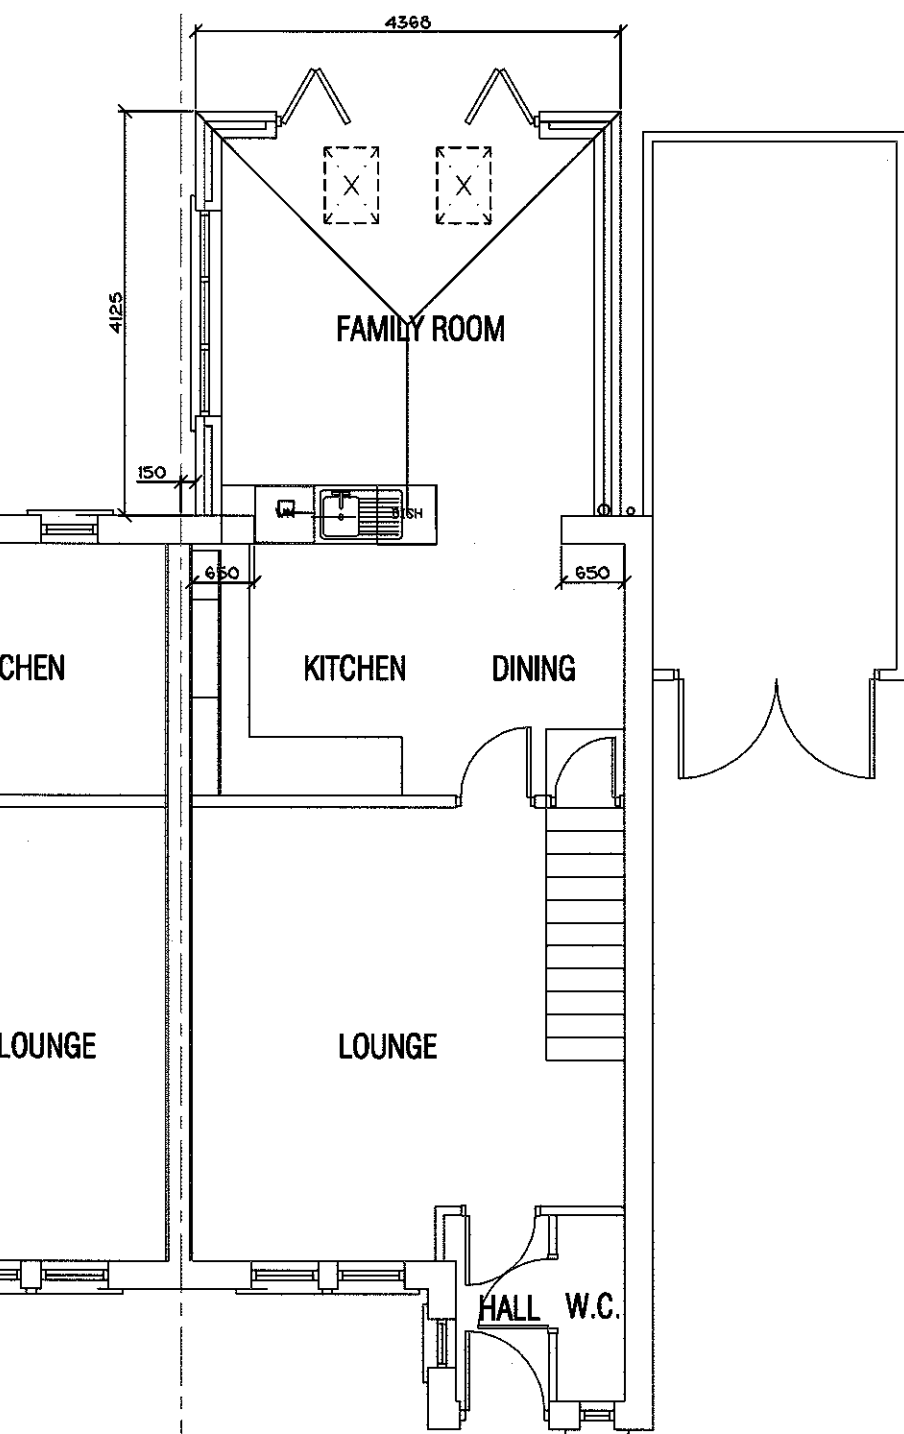

GROUND FLOOR PLAN

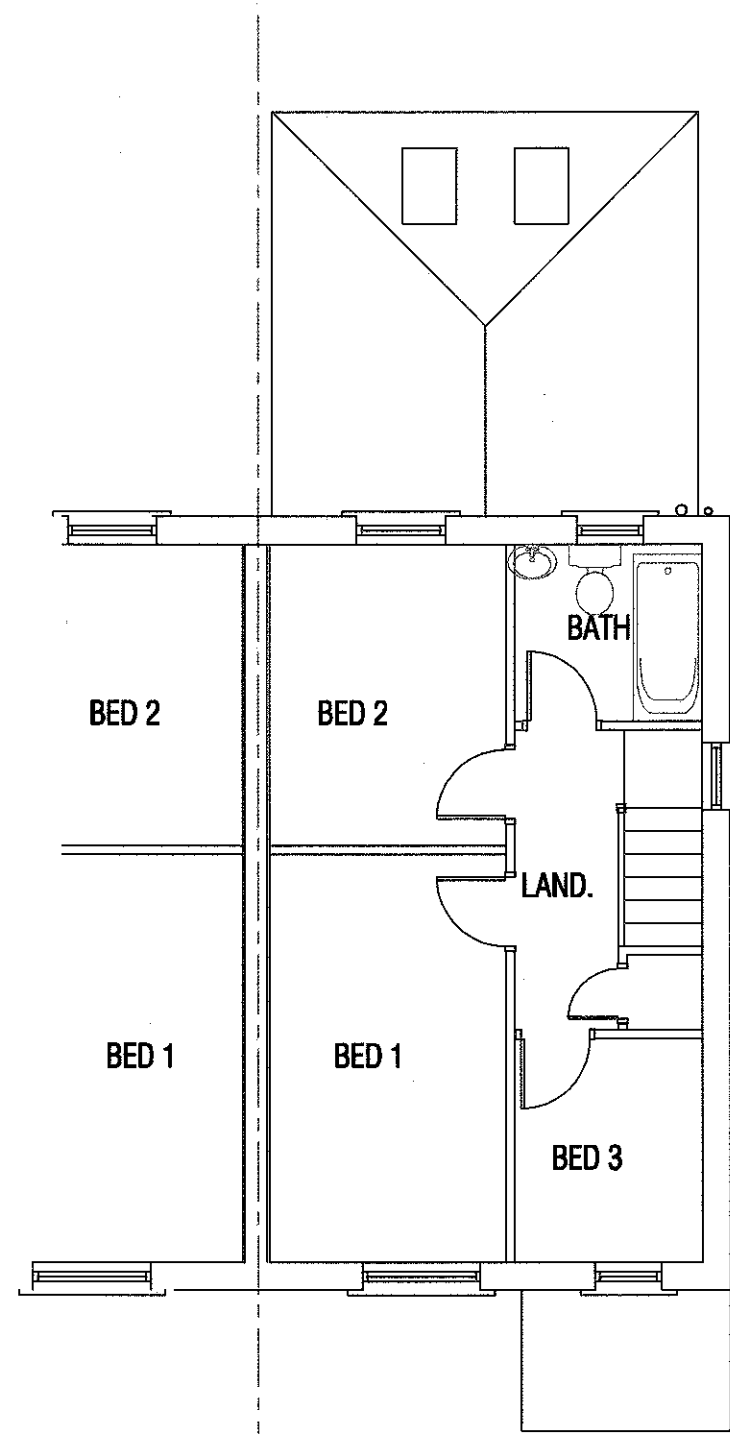

FIRST FLOOR PLAN

B 27.02.13 alts for planner

A 30.01.13 rooflights added and high level window

Rev.	Date	Description

A.L.H. Design Services
Barley Cottage, Brewery Street, Longridge, Lancs.
PR3 3NB, Tel & Fax : (01772) 785719

Client

Mr & Mrs D. Keighley,
5 Oakway,
Longridge,
Nr Preston,
Lancs.

Job/Scheme Title

**SINGLE STOREY REAR EXTENSION
TO FORM ADDITIONAL LIVING
AREA**


Drawing Title			
PROPOSED FLOOR PLANS			
Job/Scheme Number		Drawing Number	
0418/93		Drawing No 10B	
Scale	Date	Drawn	Checked
1/75th	Jan 13	a.t.l-h.	

NOTES

THIS DRAWING IS TO BE READ IN CONJUNCTION WITH ALL OTHER DRAWINGS FOR THIS PROJECT. ALL LEVELS AND DIMENSIONS ARE TO BE CHECKED ON SITE BY THE CONTRACTOR, PRIOR TO PLACING ORDERS OR COMMENCING ANY OF THE RELEVANT WORKS. ALL DIMENSIONS ARE IN MILLIMETRES UNLESS STATED OTHERWISE. ANY DISCREPANCIES BETWEEN THE INFORMATION SHOWN ON THE PLAN AND THAT FOUND ON SITE ARE TO BE REPORTED TO THE DESIGNER IMMEDIATELY.



FRONT ELEVATION

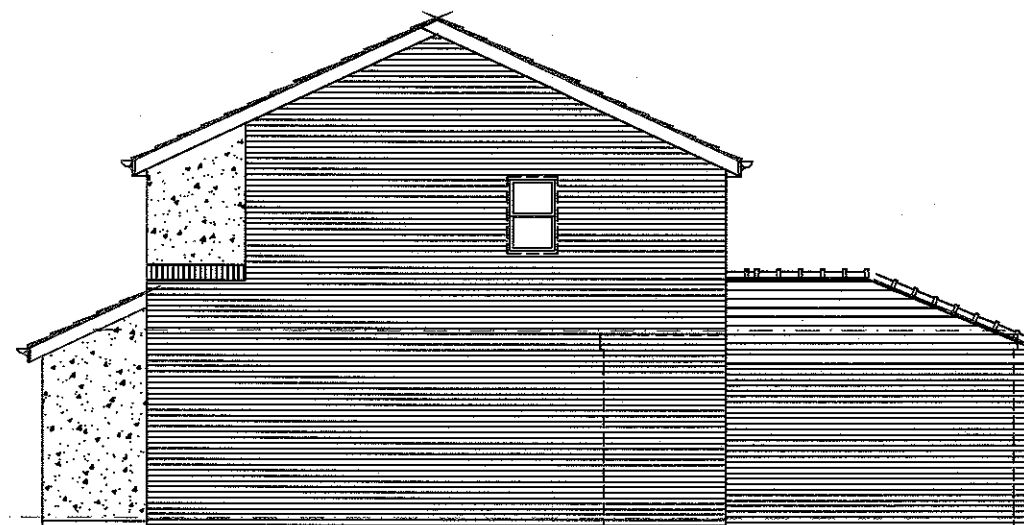

SIDE ELEVATION



REAR ELEVATION

4368

A 27.02.13 alts to suit planner

Rev.	Date	Description
------	------	-------------

A.L.H. Design Services
Barley Cottage, Brewery Street, Longridge, Lancs.
PR3 3NB, Tel & Fax : (01772) 785719

Client

Mr & Mrs D. Keighley,
5 Oakway,
Longridge,
Nr Preston,
Lancs.

Job/Scheme Title

**SINGLE STOREY REAR EXTENSION
TO FORM ADDITIONAL LIVING
AREA**

Drawing Title

PROPOSED ELEVATIONS


Job/Scheme Number	Drawing Number
-------------------	----------------

0418/93

Drawing No 15A

Scale	Date	Drawn	Checked
-------	------	-------	---------

1/100th Jan 13 a.t.l-h.

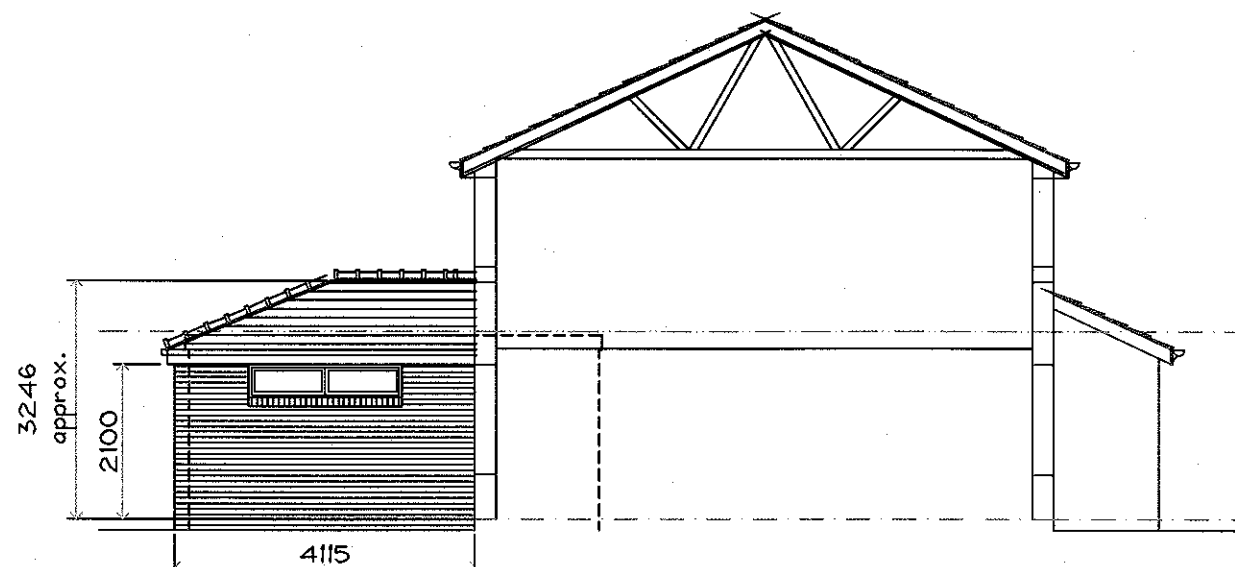

SIDE ELEVATION