



Notes

Jennings Design Associates take no responsibility for any dimensions obtained by scaling from this drawing. If no dimension is shown the recipient must ascertain the dimension specifically from the Architect or by site measurement. Supplying this drawing in digital form is solely for convenience and no reliance may be placed on digital data. All data must be checked against hard copy. Dimensions must be checked on site. Any discrepancies must be reported to the Architect immediately. This drawing is copyright of Jennings Design Associates.

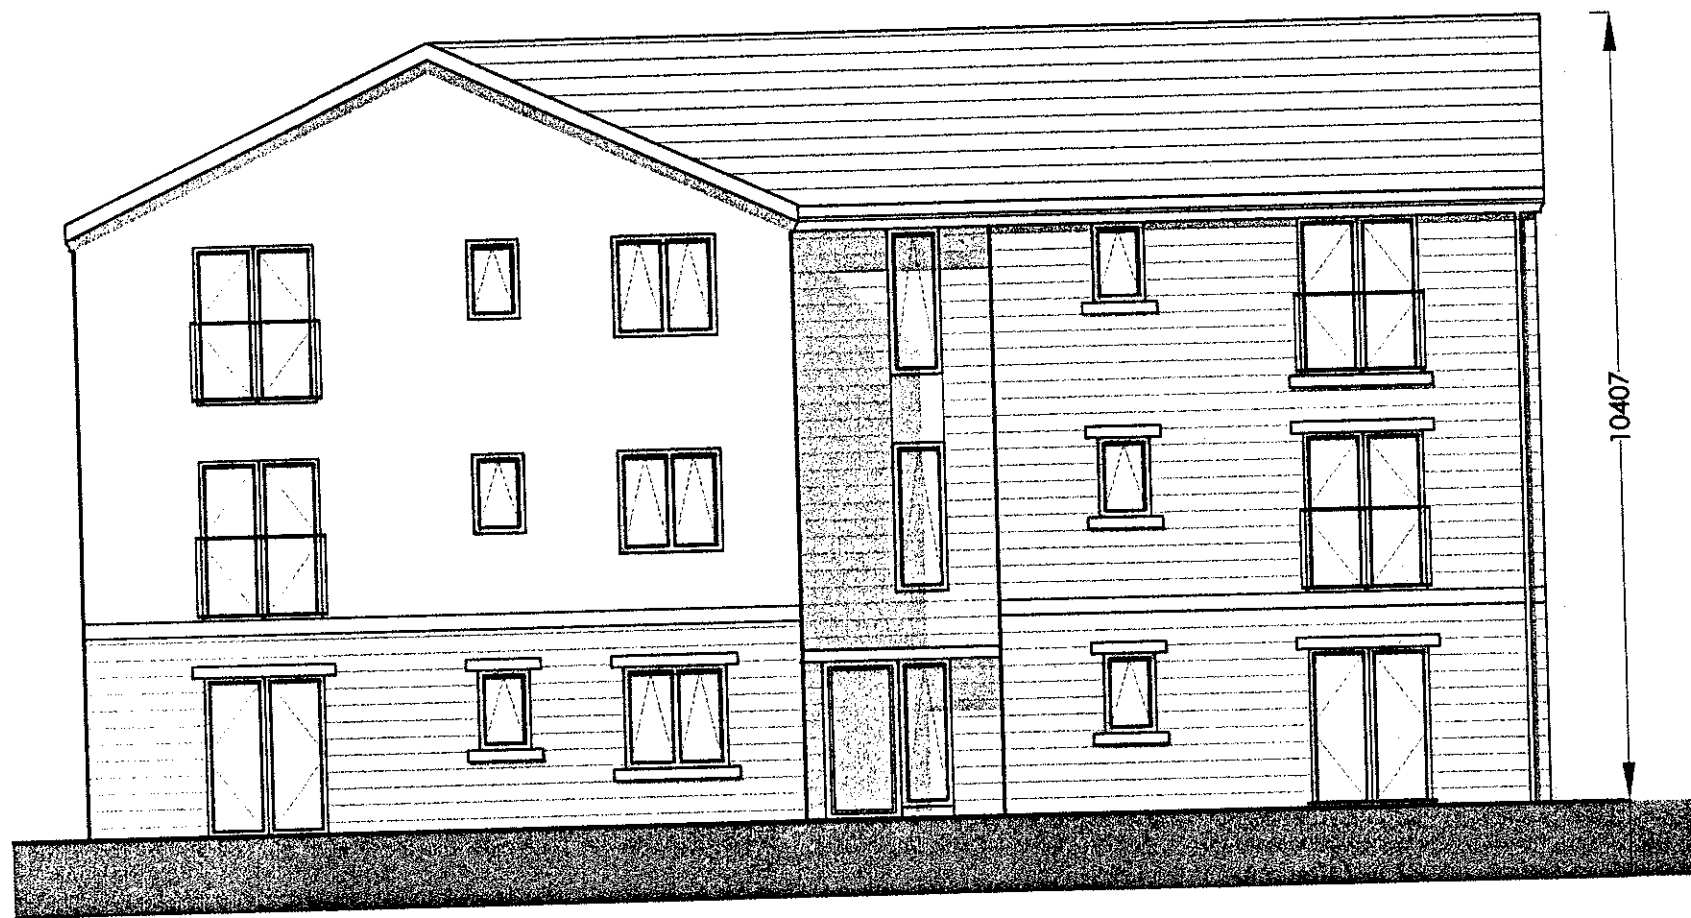


Front Elevation


ELEVATIONS 1:100

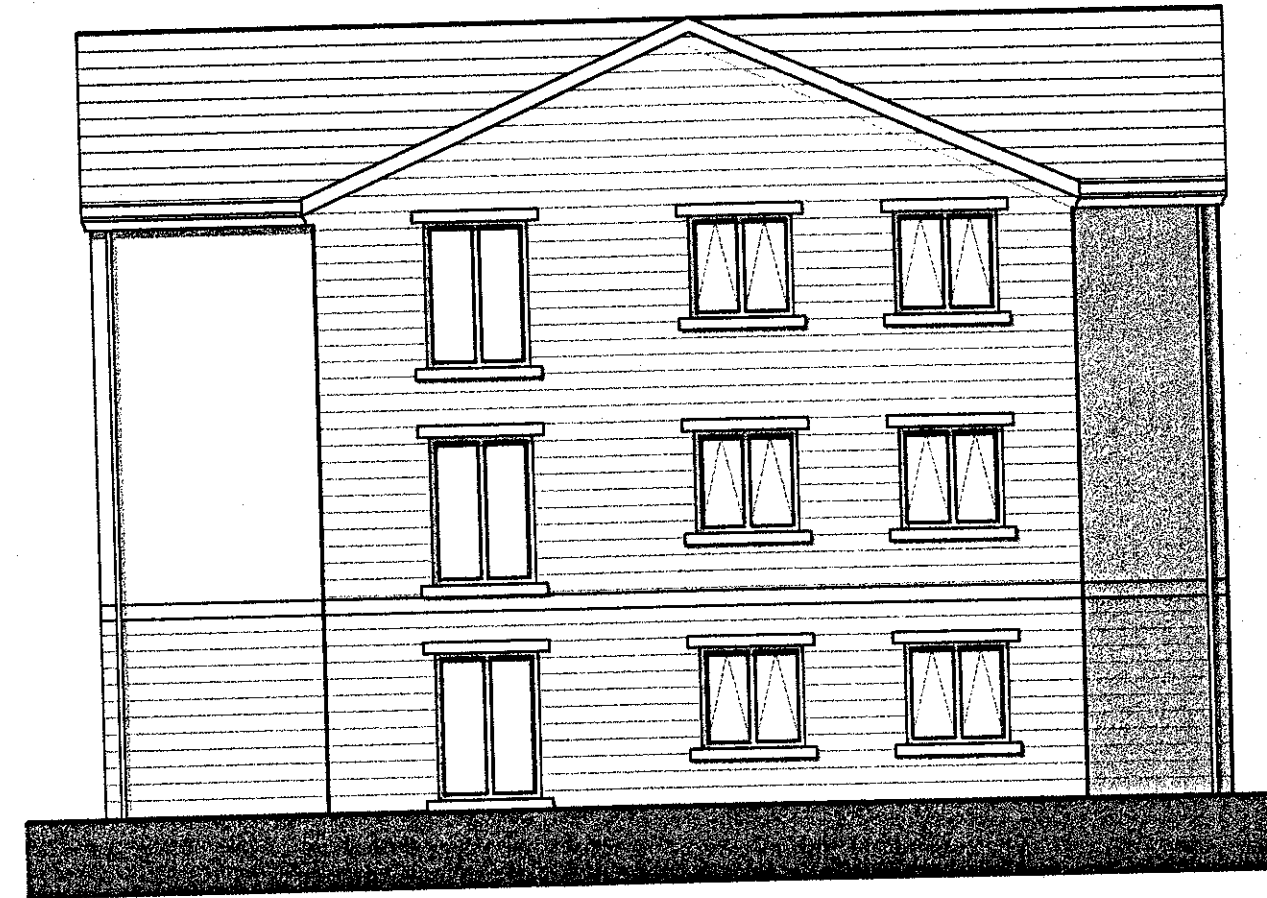


Side Elevation

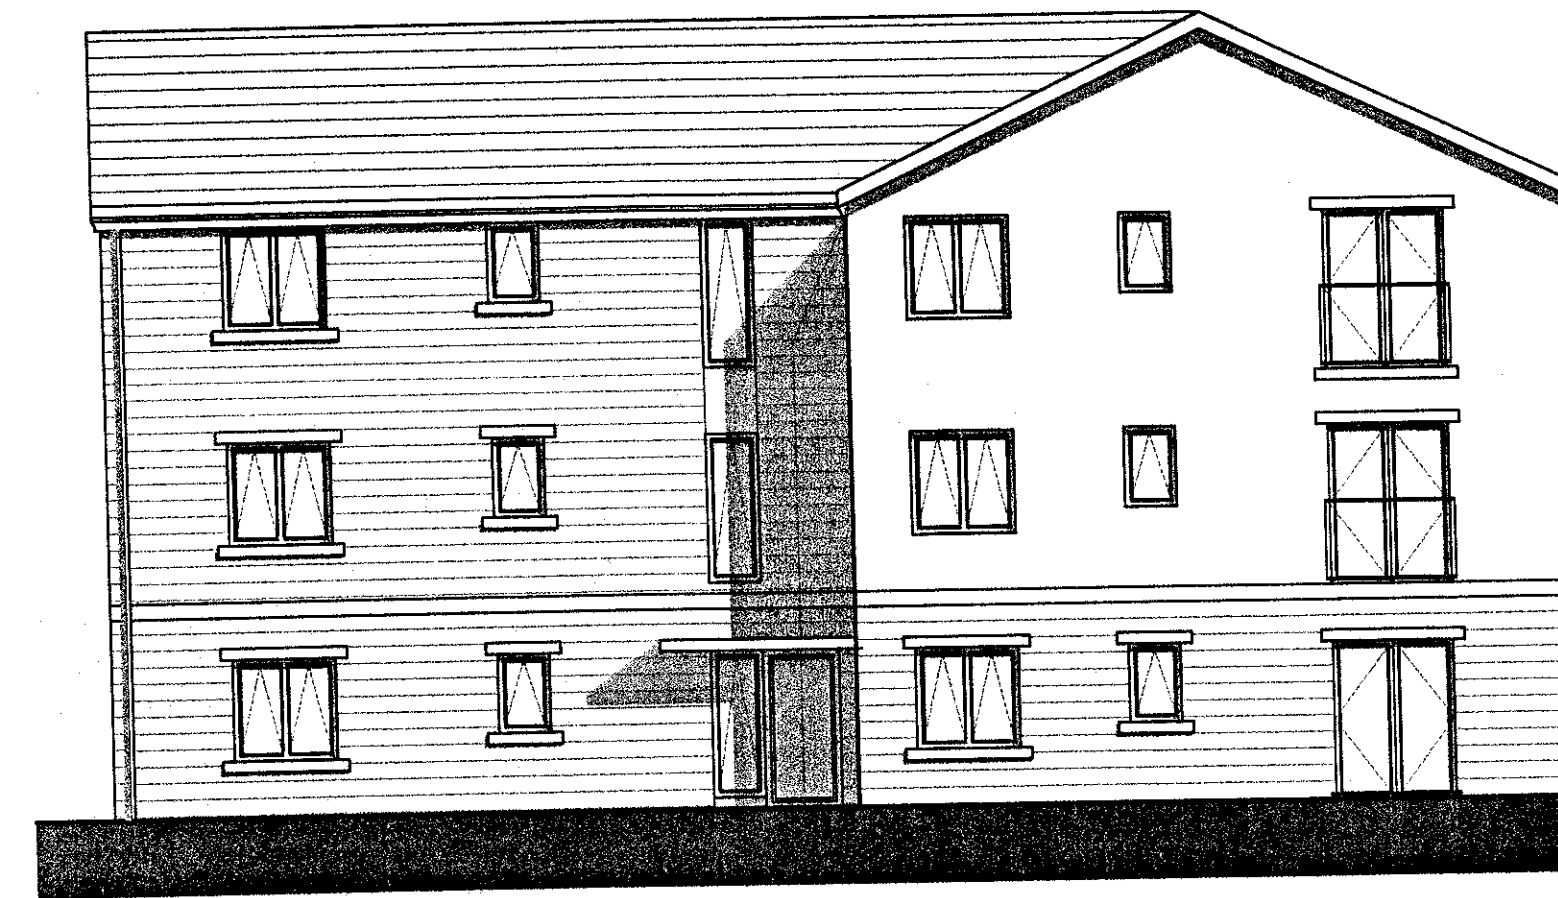


Rear Elevation

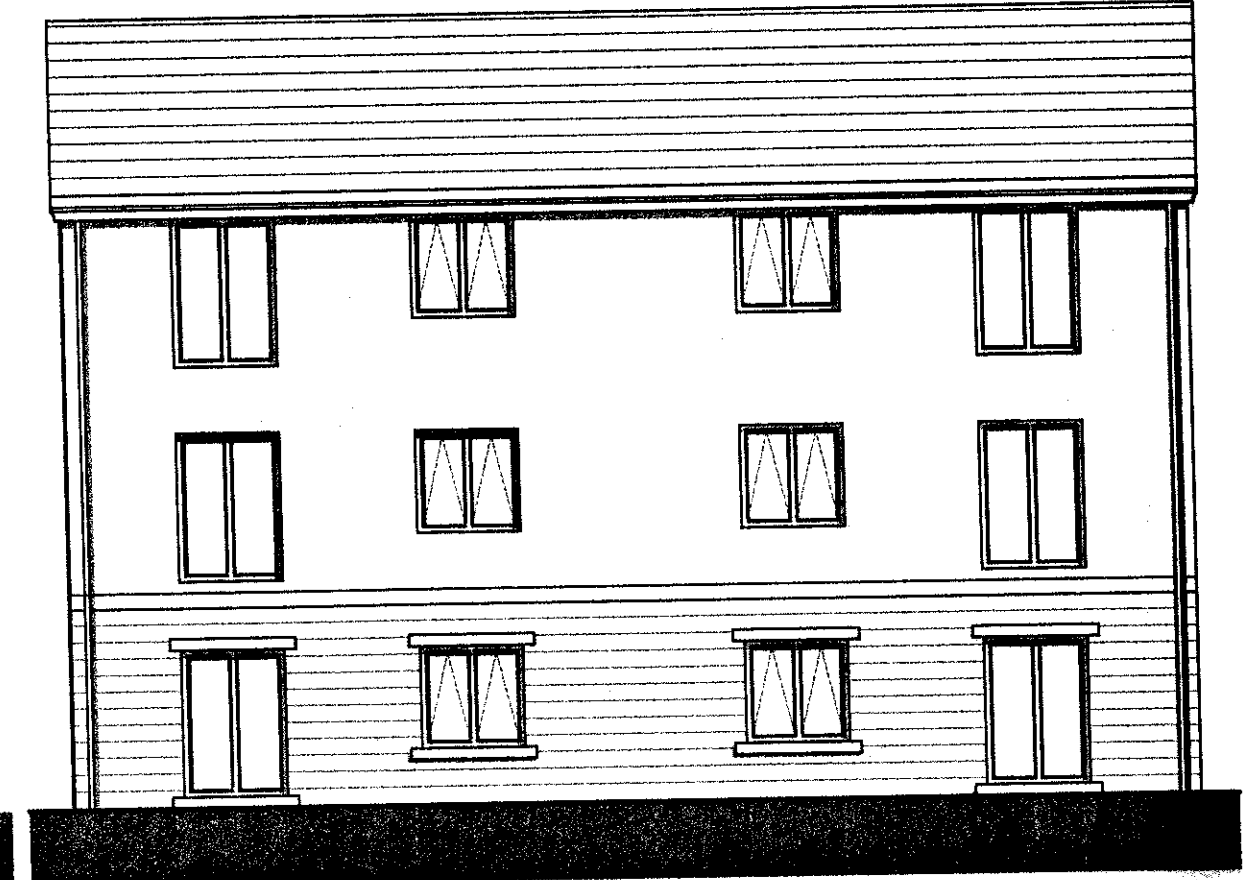

Side Elevation

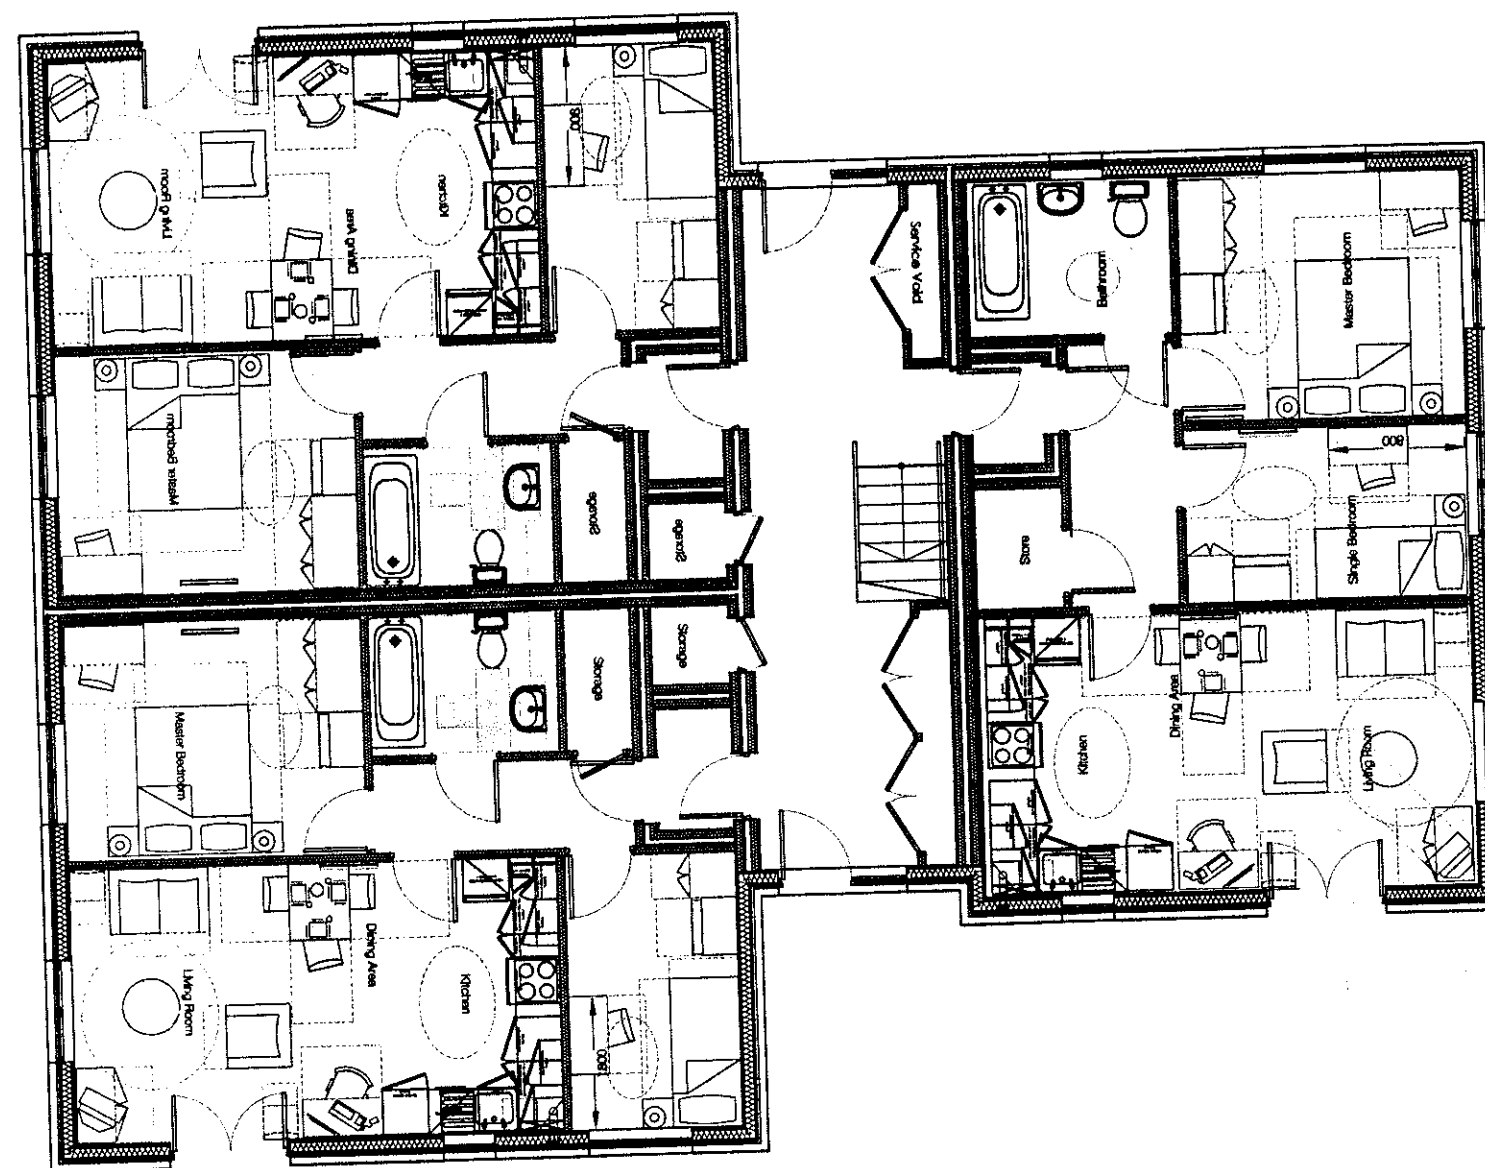

Ground Floor

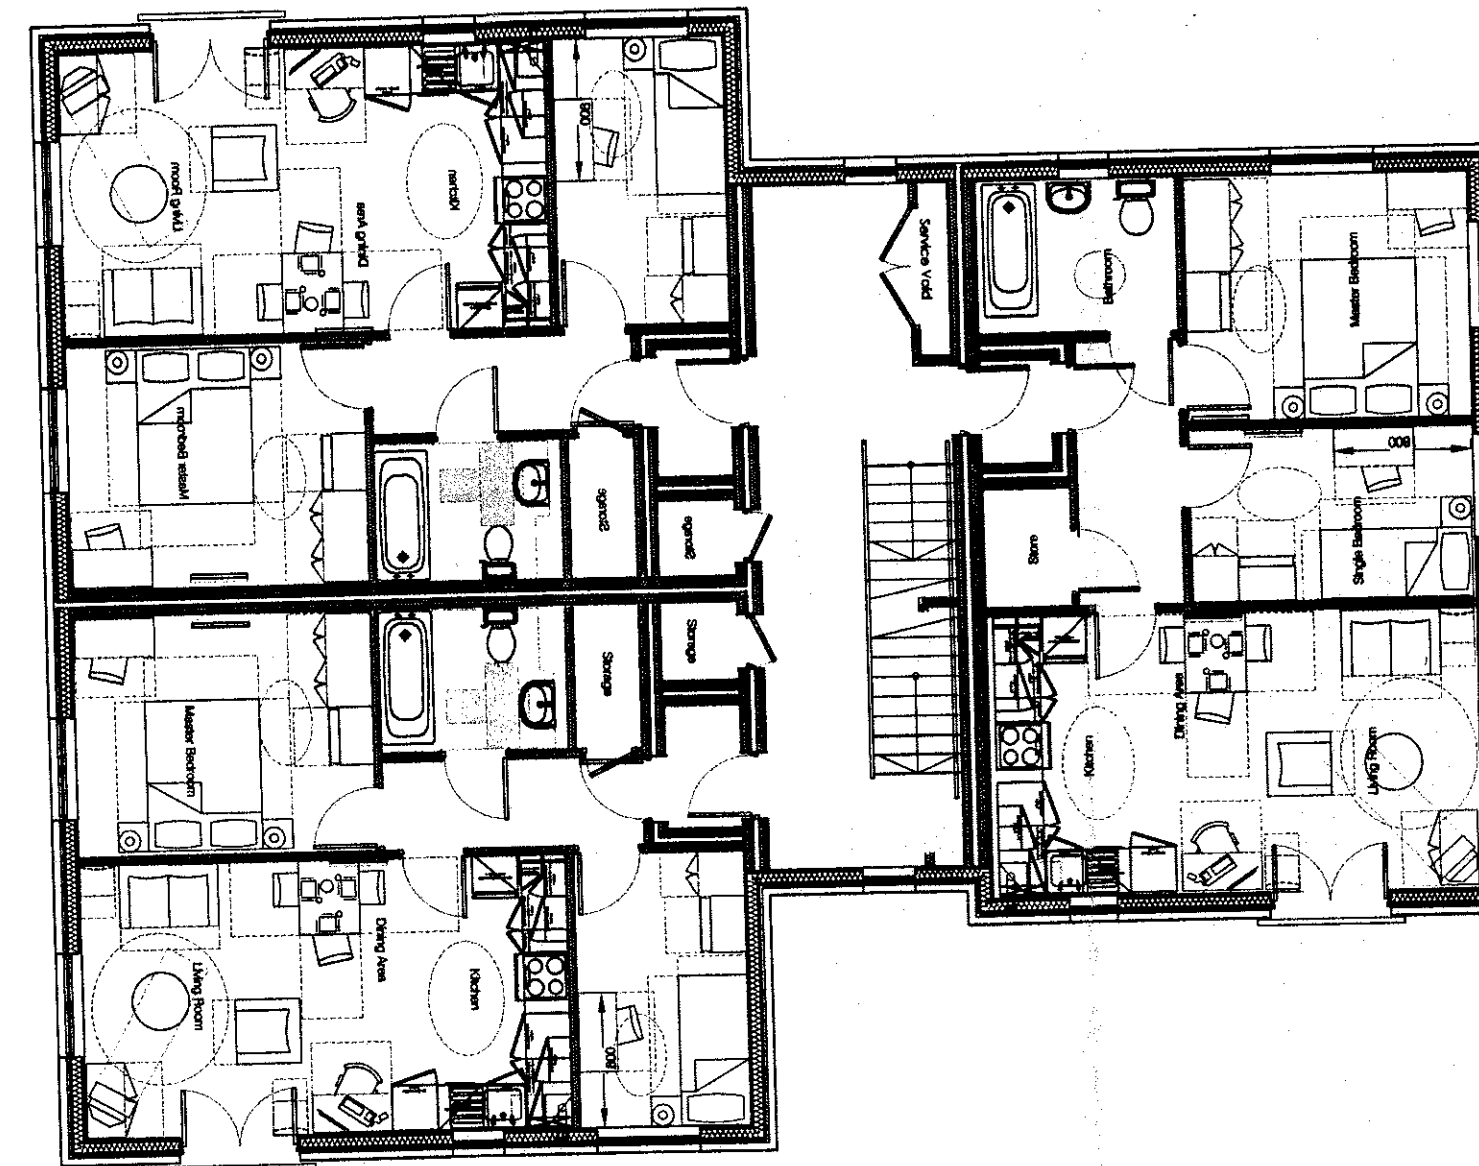

First Floor



Second Floor

320130169P

Rev	Description	Date	By
B	AMENDED TO SUIT PLANNING AND BOWSALL REQUIREMENTS	08-02-13	KOR
A	ELEVATIONS REVISED	13-11-12	TK

Jennings Design Associates
Architects

C	Concept	G	Tender
D	Planning	J	Construction
E	Building Regs	L	As Built
F	Production	SK	Sketch

Architects Designers Project Managers

The Warehouse, Saxon Street, Denton, Manchester M34 3DS

T: 0161 336 5011 F: 0161 320 0512 E: jda@jda-architects.com

Client: Bowsall Limited

Project: Pendle Garage, Clitheroe Road

Scale: 1:100 A1 07/11/12 KOR Checked by:

Job Number	Description	Rev
718	A 005 283Apartments	B

Scale 1:100

Z:\718 - Pendle Garage, Clitheroe Road\Drawings\Live\718 A005 - Apartment.dwg