


**Notes**  
Jennings Design Associates take no responsibility for any dimensions obtained by scaling from this drawing. If no dimension is shown the recipient must ascertain the dimension specifically from the Architect or by site measurement. Supplying this drawing in digital form is solely for convenience and no reliance may be placed on digital data. All data must be checked against hard copy. Dimensions must be checked on site. Any discrepancies must be reported to the Architect immediately. This drawing is copyright of Jennings Design Associates

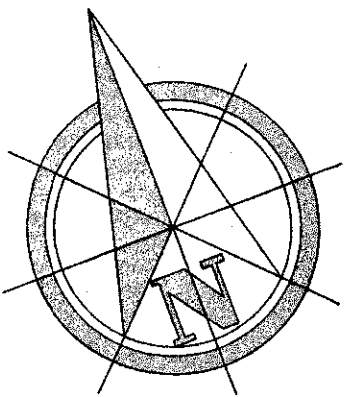


| Schedule Of Accommodation               |  |
|-----------------------------------------|--|
| 28 3P Apartments 60m <sup>2</sup> - 9no |  |
| 28 3P Bungalow 64m <sup>2</sup> - 3no   |  |
| 28 4P House 72m <sup>2</sup> - 5no      |  |
| 38 5P House 83m <sup>2</sup> - 9no      |  |
| Total Units 29                          |  |

The Eagle At Barrow

Clitheroe road

Ribble Valley  
Concrete

Whalley Motor

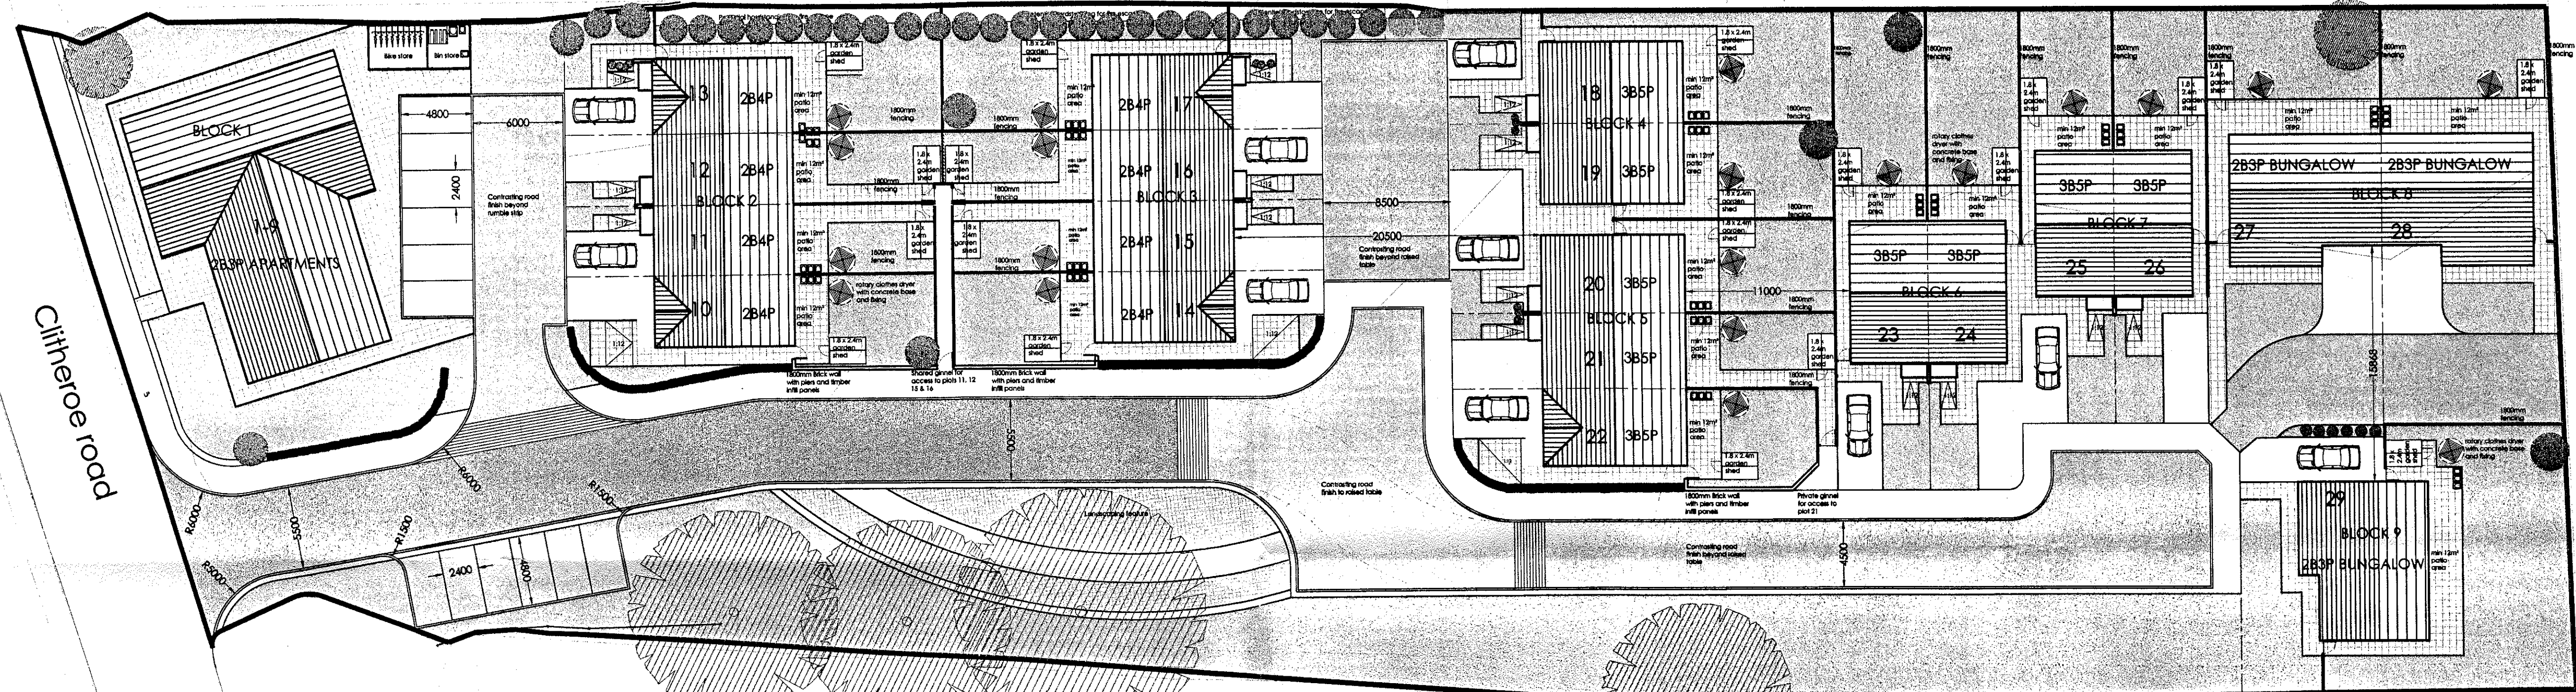

Nursery

PROPOSED SITE PLAN (1:250)

| Rev | Description                                                            | Date     | By  |
|-----|------------------------------------------------------------------------|----------|-----|
| A   | Revised to suit new apartment layout amended to suit planners comments | 06/02/13 | KOR |

320130169P  
Jennings Design Associates  
Architects

|   |               |    |              |
|---|---------------|----|--------------|
| C | Concept       | G  | Tender       |
| D | Planning      | J  | Construction |
| E | Building Regs | L  | As Built     |
| F | Production    | Sk | Sketch       |

Architects Designers Project Managers  
The Warehouse, Saxon Street, Denton,  
Manchester M34 3DS  
T: 0161 336 5011 F: 0161 320 0512 E: jda@jda-architects.com  
Client: Bowsall limited  
Project: Pendle garages, Clitheroe road, Clitheroe  
Scale: 1:250 A1 Date: 13 Nov 12 Drawn by: MG Checked by: TK

| Rev  | Description              | Rev |
|------|--------------------------|-----|
| 0718 | A 001 Proposed Site Plan | A   |

Z:\718 - Pendle Garage, Clitheroe Drawings\Live\Plans\0718 A001\_ProposedSitePlan.dwg