




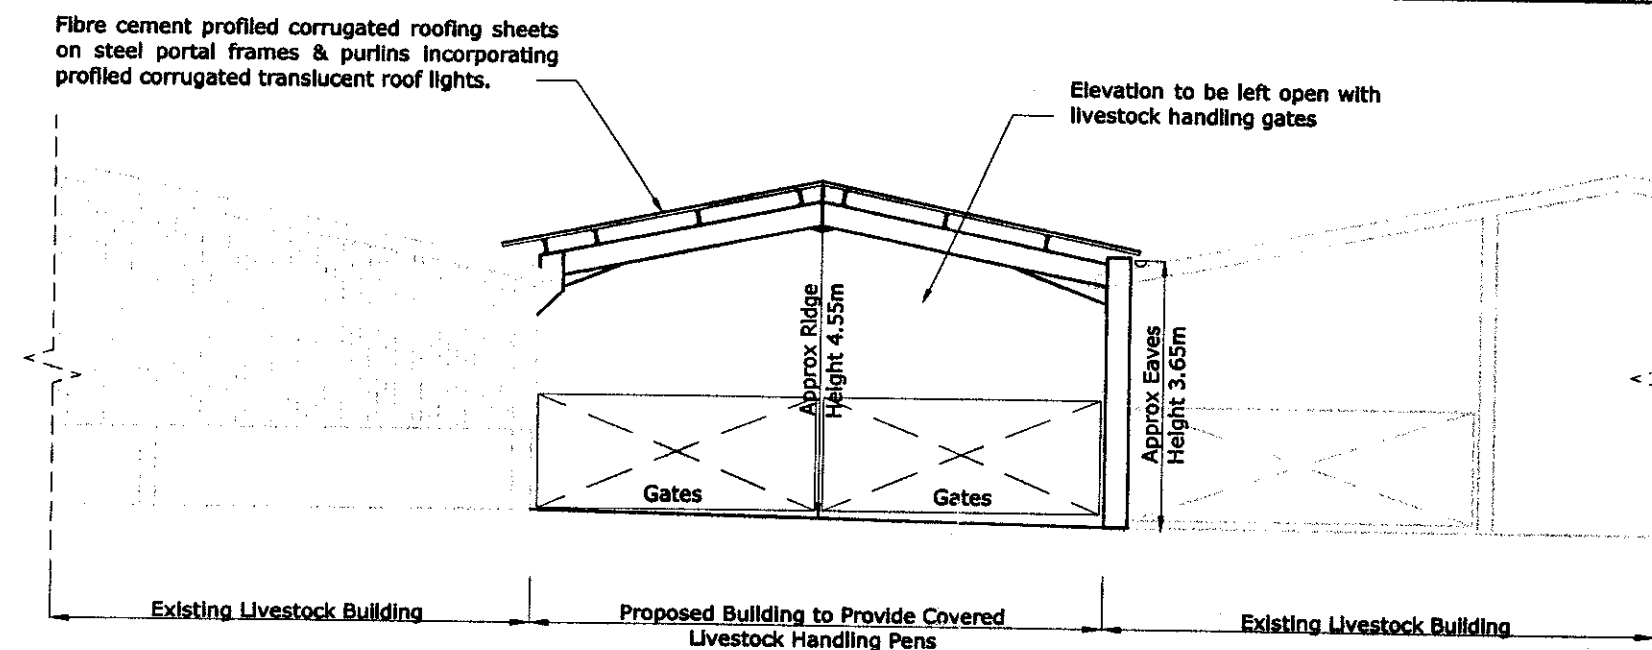

Proposed North Elevation

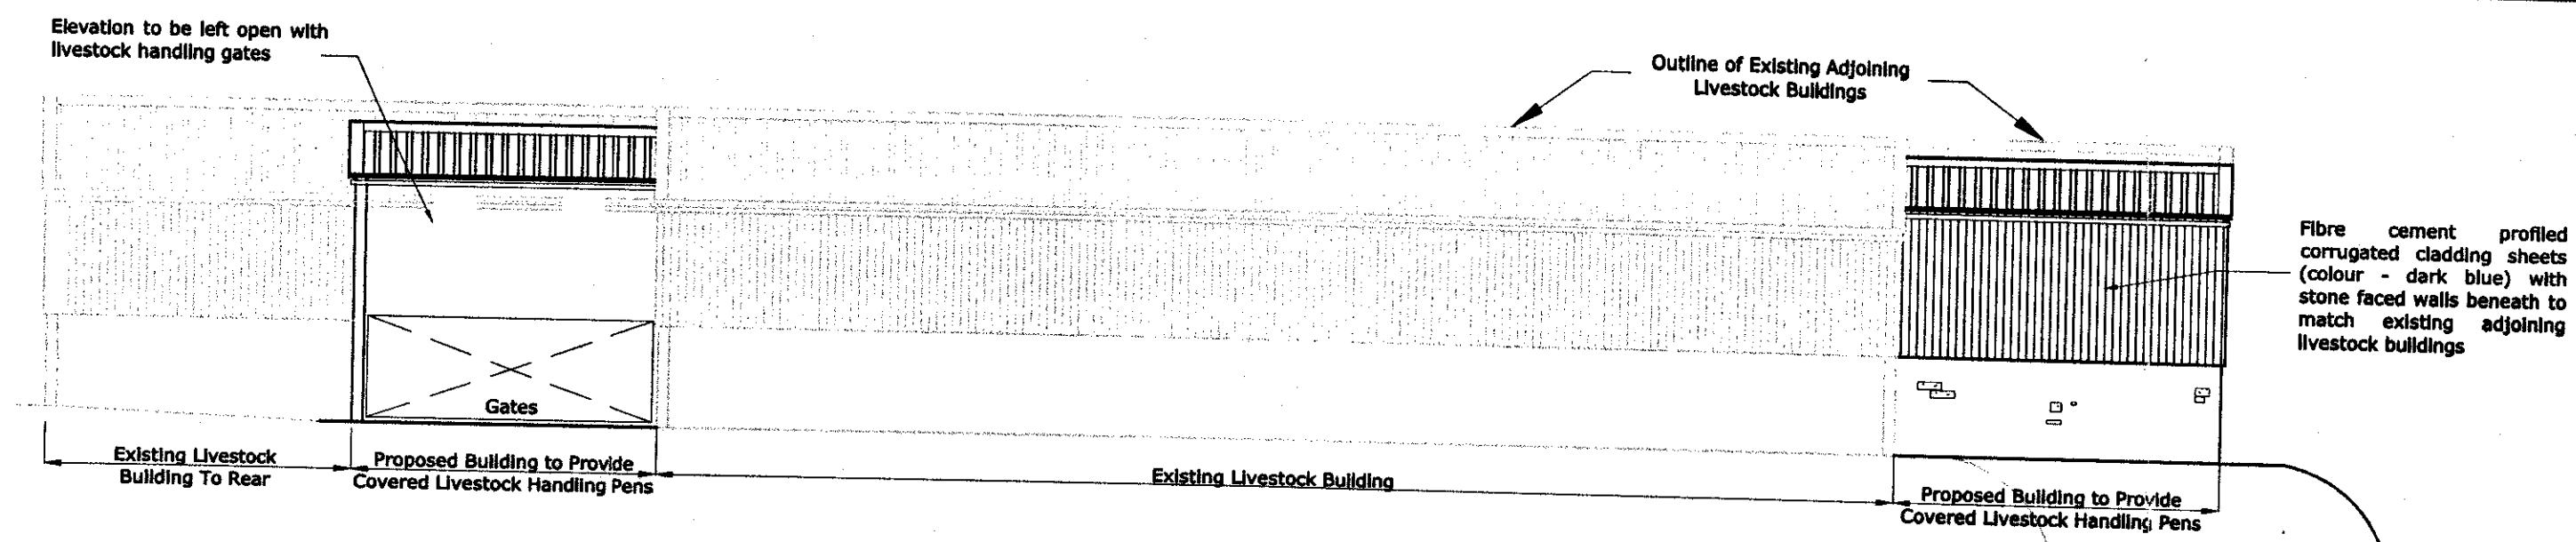

Proposed West Elevation

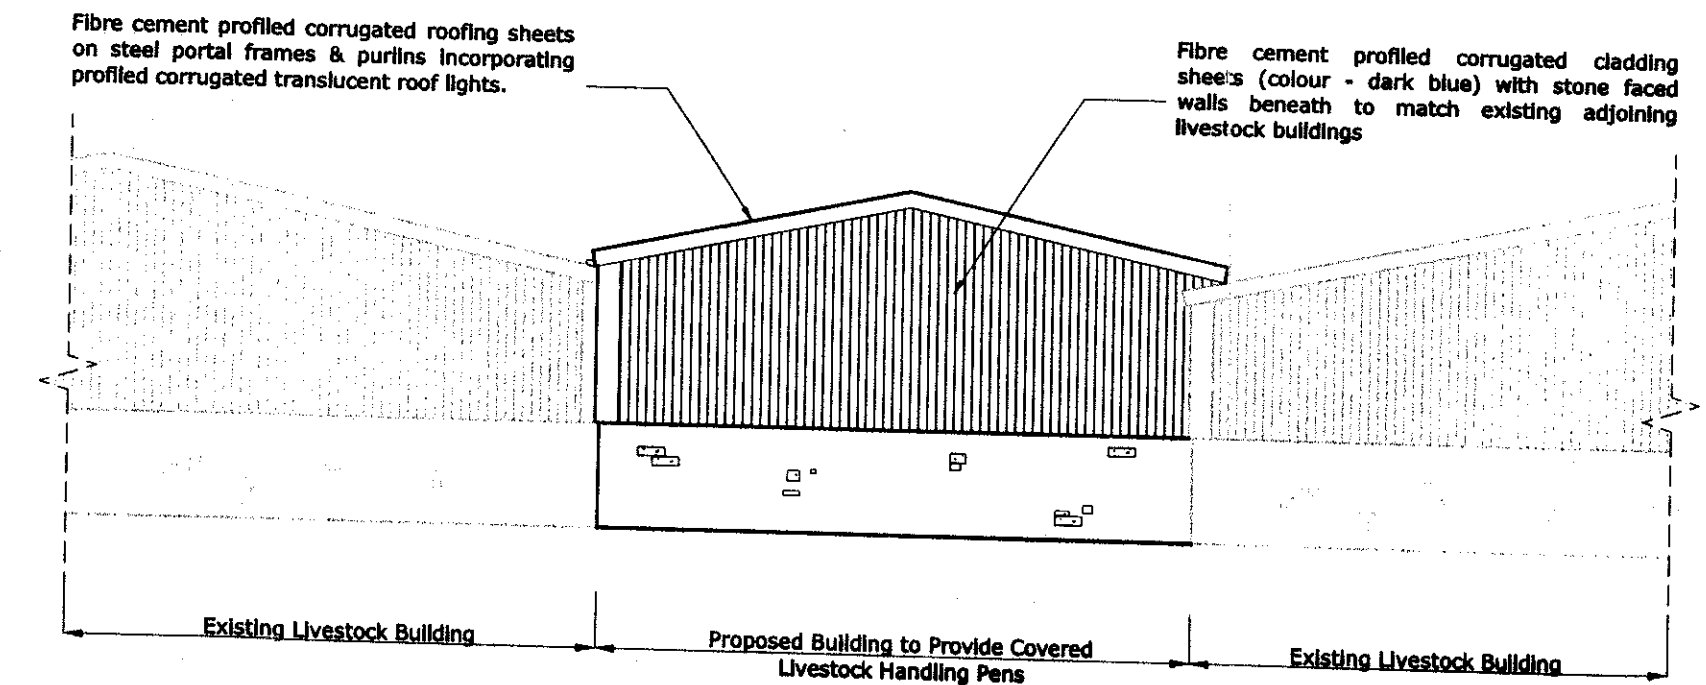

Proposed South Elevation

NOTES:			
Do not scale from this drawing. All dimensions must be checked and verified by the contractor prior to works commencing on site.			
REVISIONS			
REV	DESCRIPTION	DATE	APPROVED



Proposed Building Plan Layout

320130173P

CLIENT:		Mr & Mrs R Wilson Parsonage Farm York Road Blackburn BB1 4AE
PROJECT ADDRESS:		Parsonage Farm York Road Blackburn BB1 4AE
PROJECT TITLE:		Proposed Building To Cover Existing Midden & Provide Covered Livestock Handling Pens
DRAWING TITLE:		Proposed Plan & Elevation of Livestock Handling Pens
PAPER SIZE:	DRAWING NUMBER:	REV
A1	GM.2013-PF/05	-