



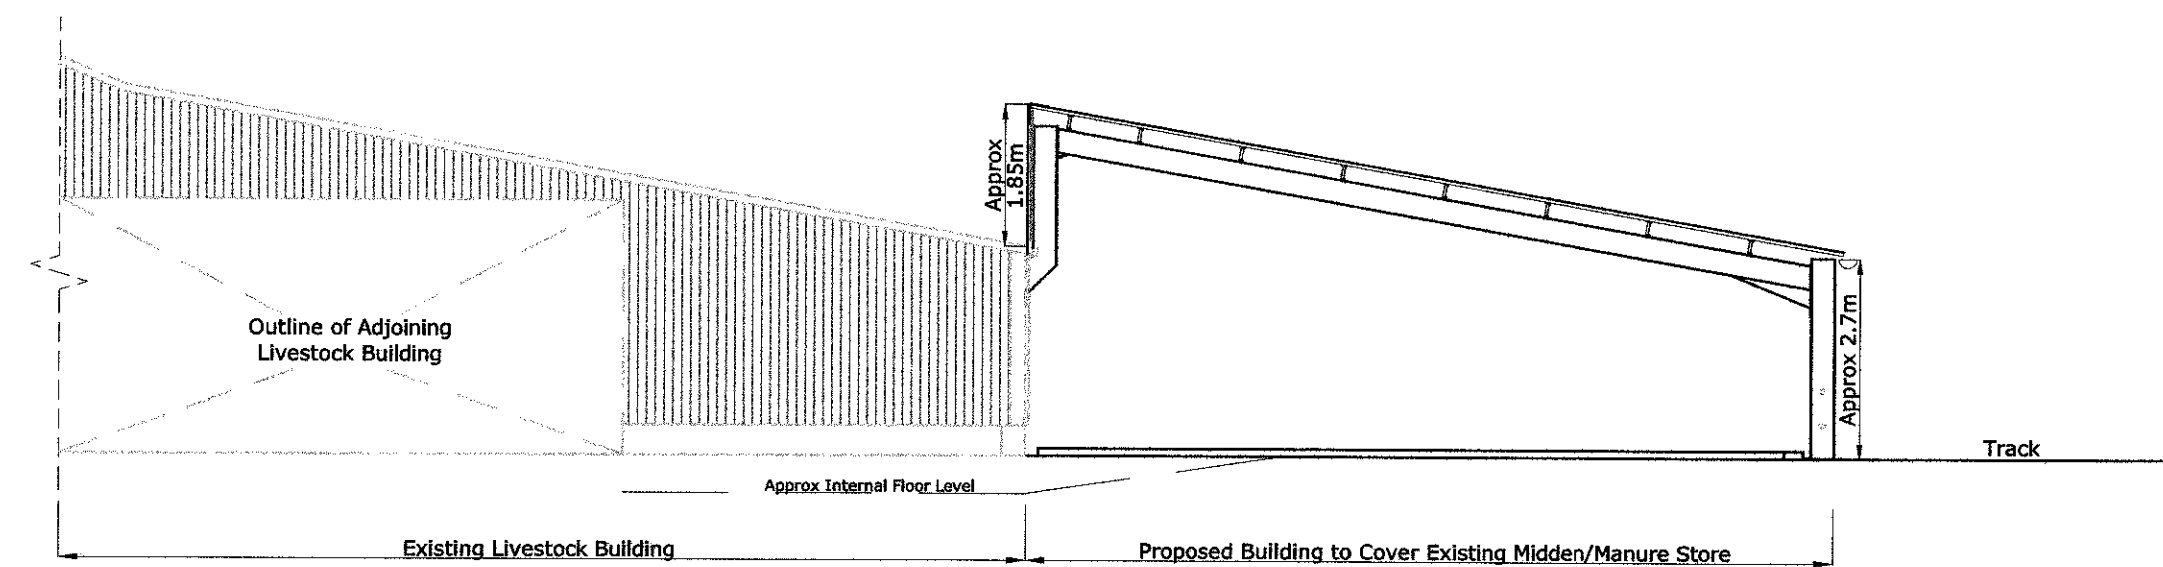


Proposed North Elevation

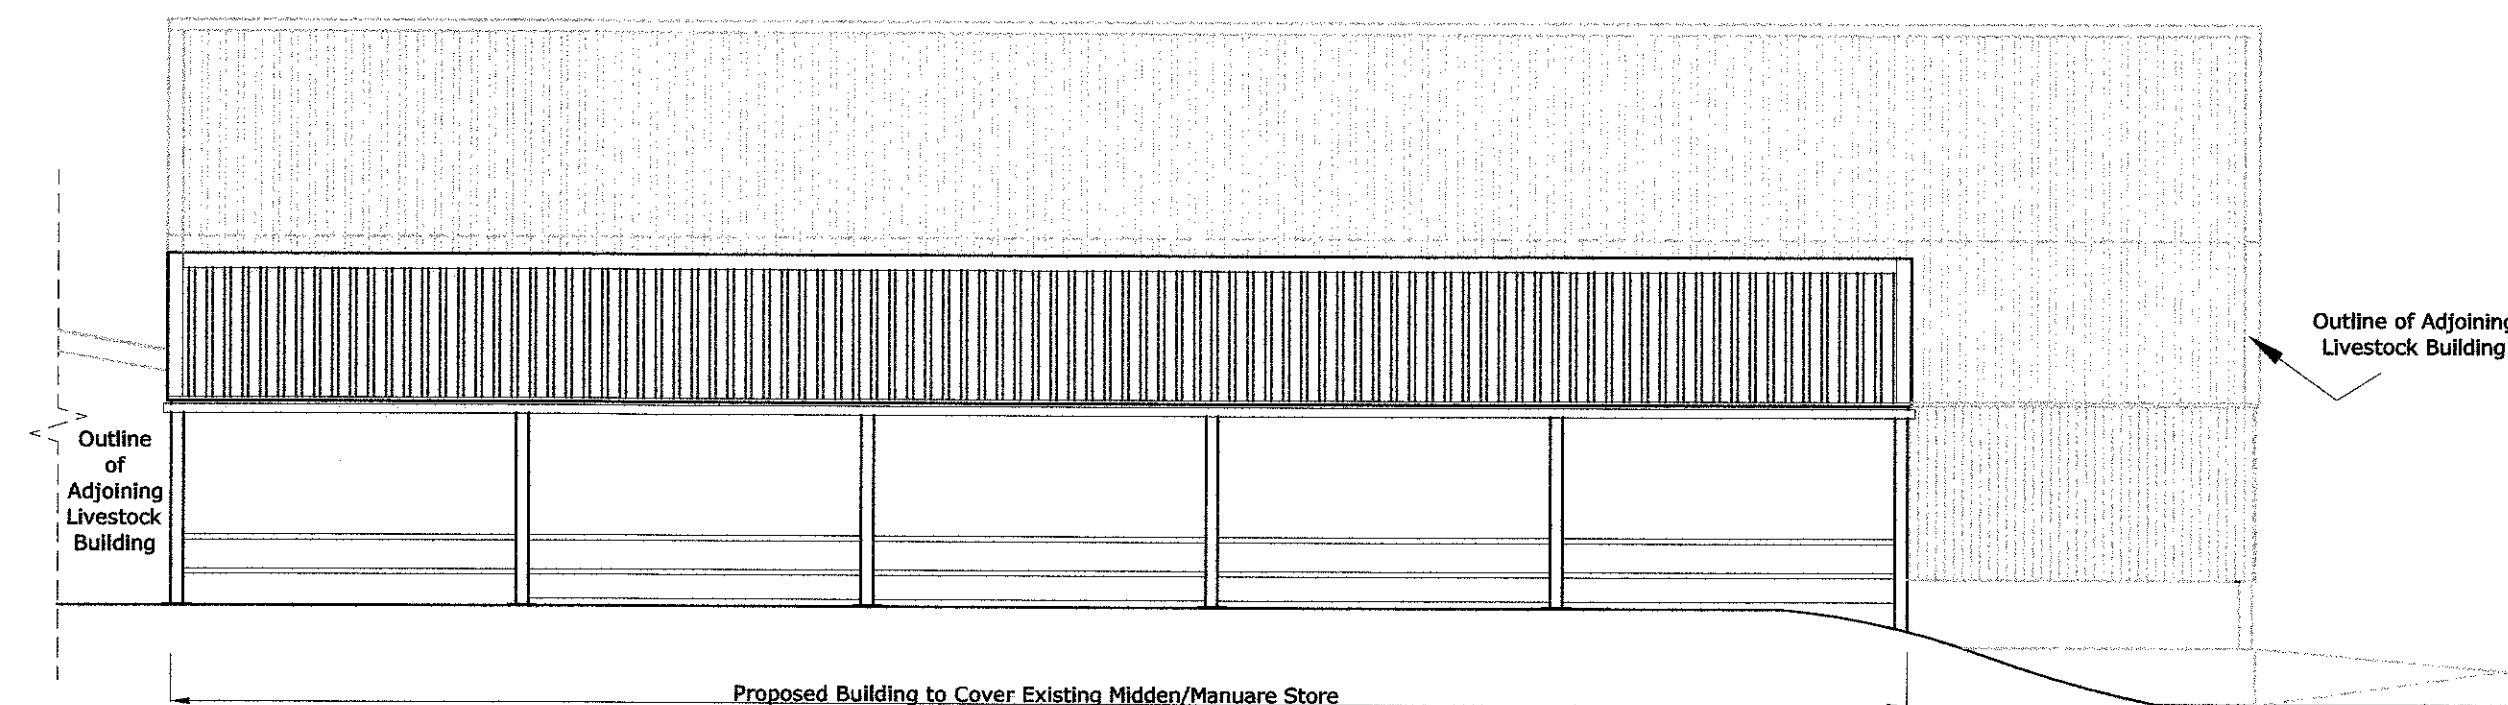

Proposed West Elevation



Proposed Building Plan Layout

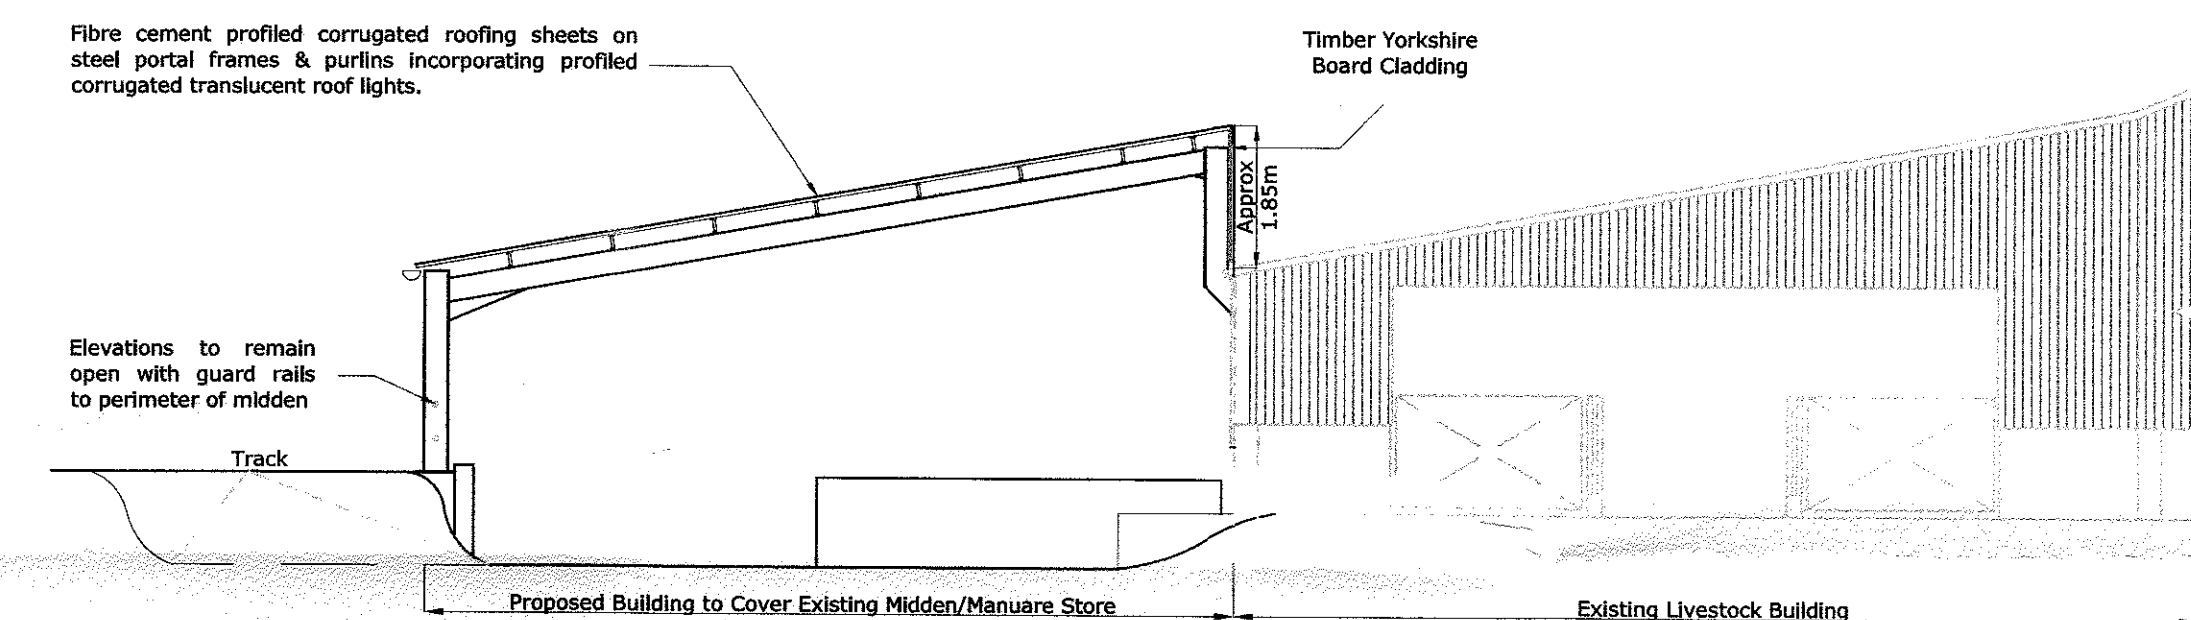

Proposed South Elevation

320130173P

NOTES
Do not scale from this drawing. All dimensions must be checked and verified by the contractor prior to works commencing on site.

REVISIONS			
REV	DESCRIPTION	DATE	APPROVED

CLIENT:	Mr & Mrs R Wilson Parsonage Farm York Road Blackburn BB1 4AE		
PROJECT ADDRESS:	Parsonage Farm York Road Blackburn BB1 4AE		
PROJECT TITLE:	Proposed Buildings To Cover Existing Midden & Provide Covered Livestock Handling Pens		
DRAWING TITLE:	Proposed Plan & Elevation of Midden Building		
PAPER SIZE: A1	DRAWING NUMBER: GM.2013-PF/04	REV	-
SCALE: 1:100	DATE: January 2013	DRAWN BY	GM