




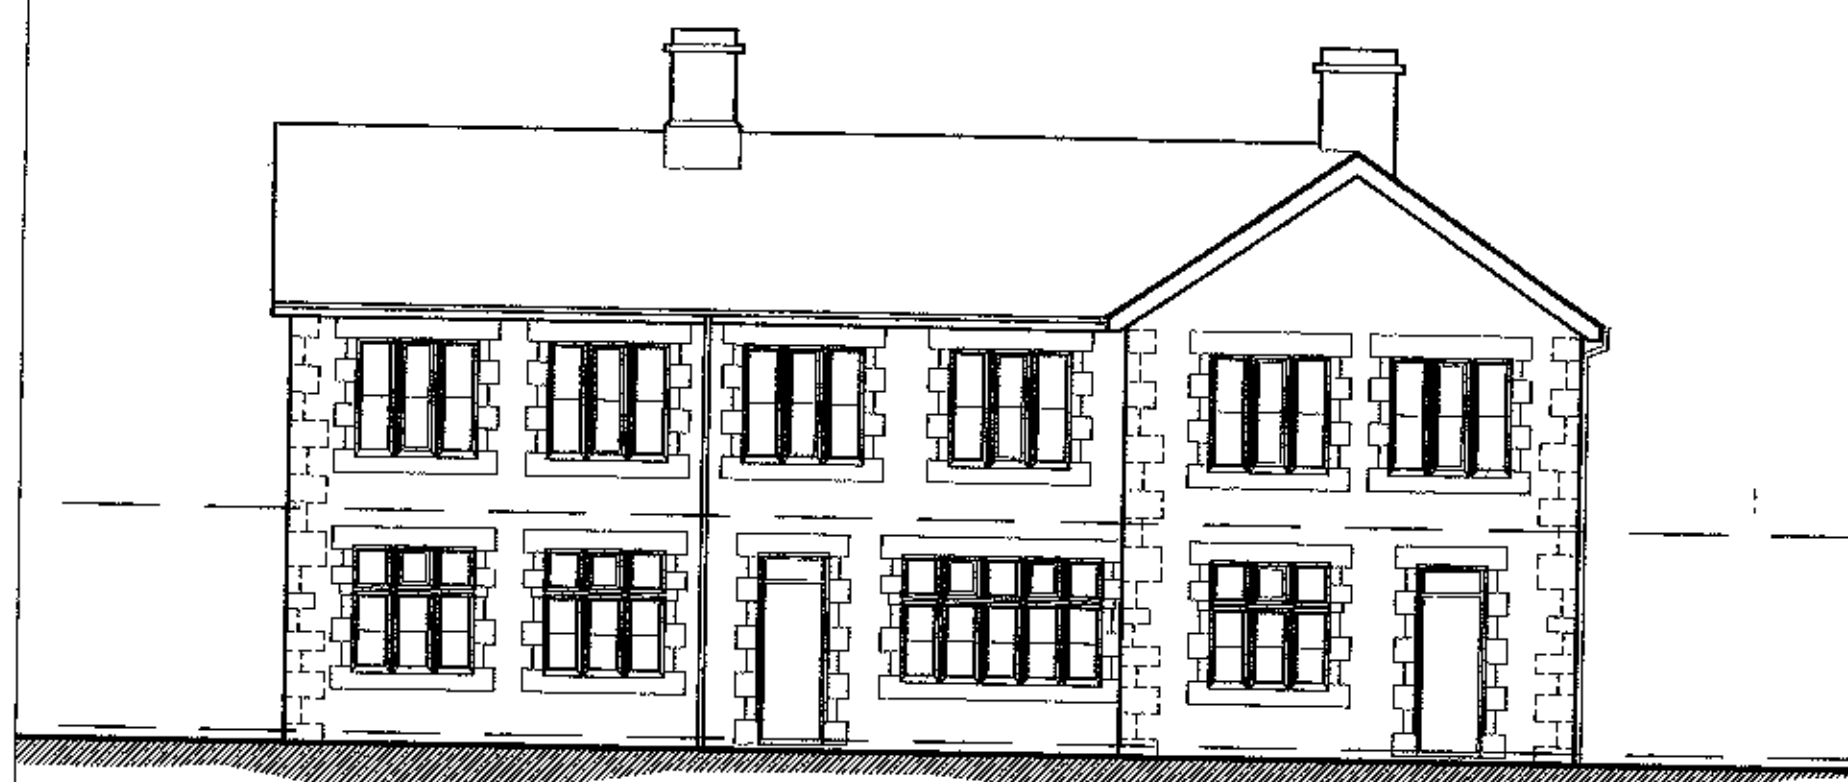


Front Elevation

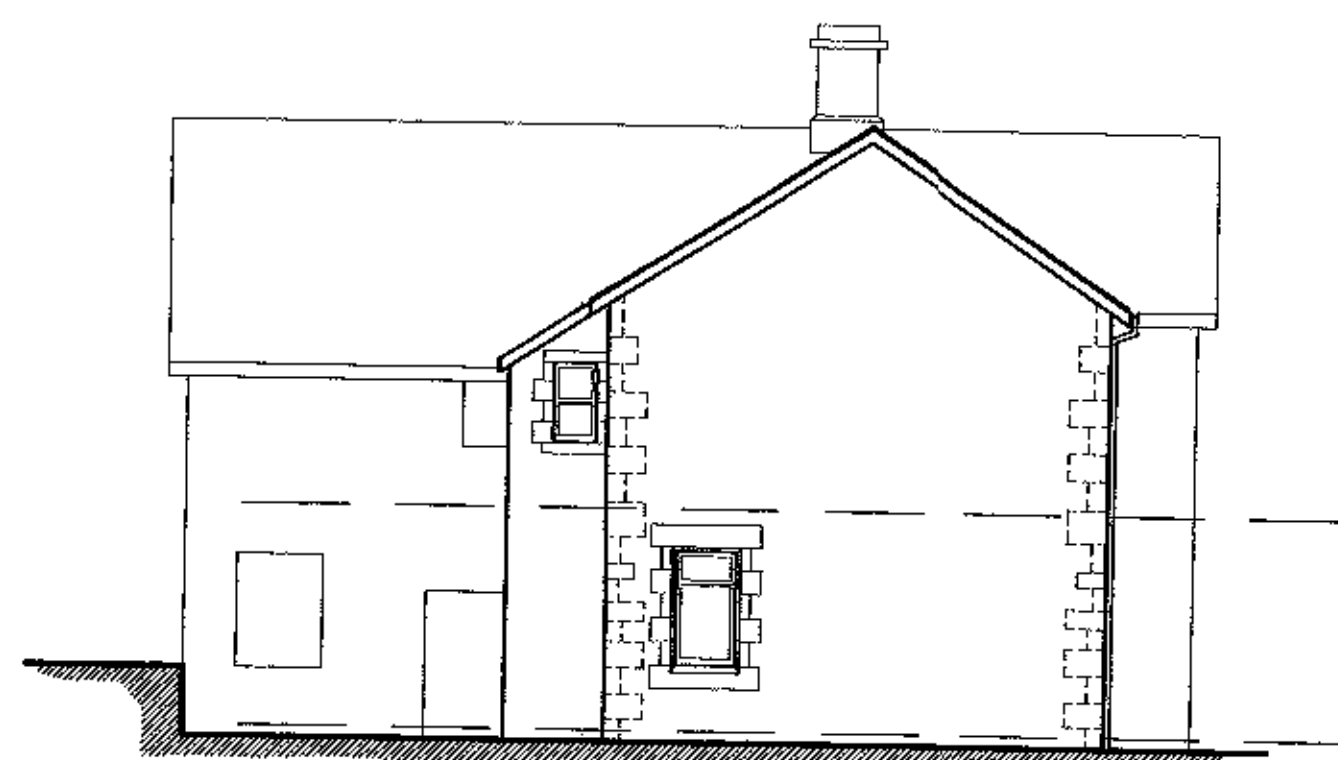


Side Elevation

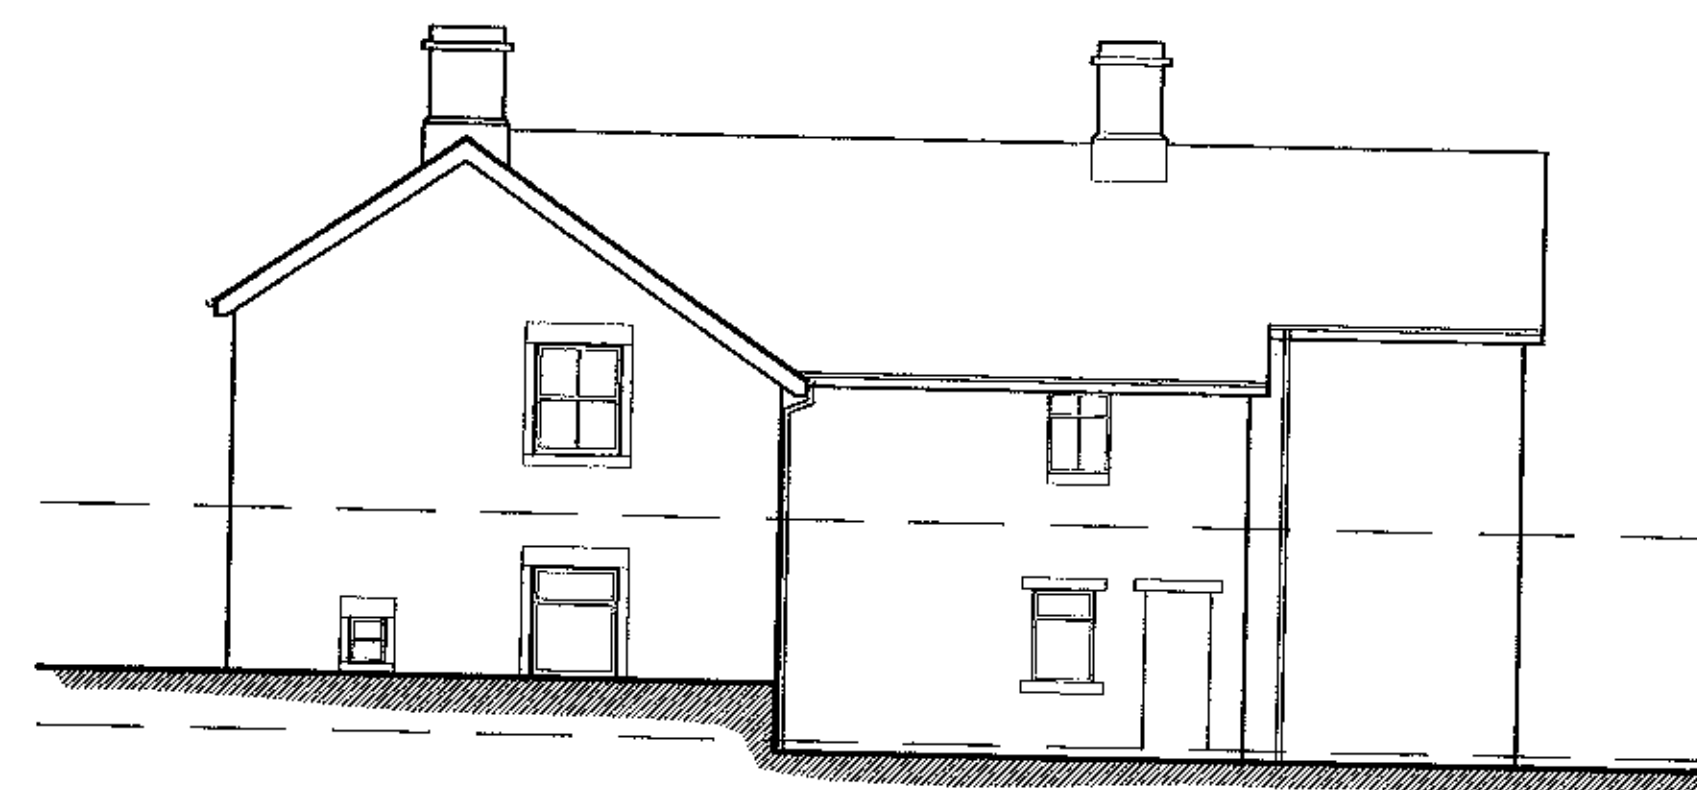


Rear Elevation

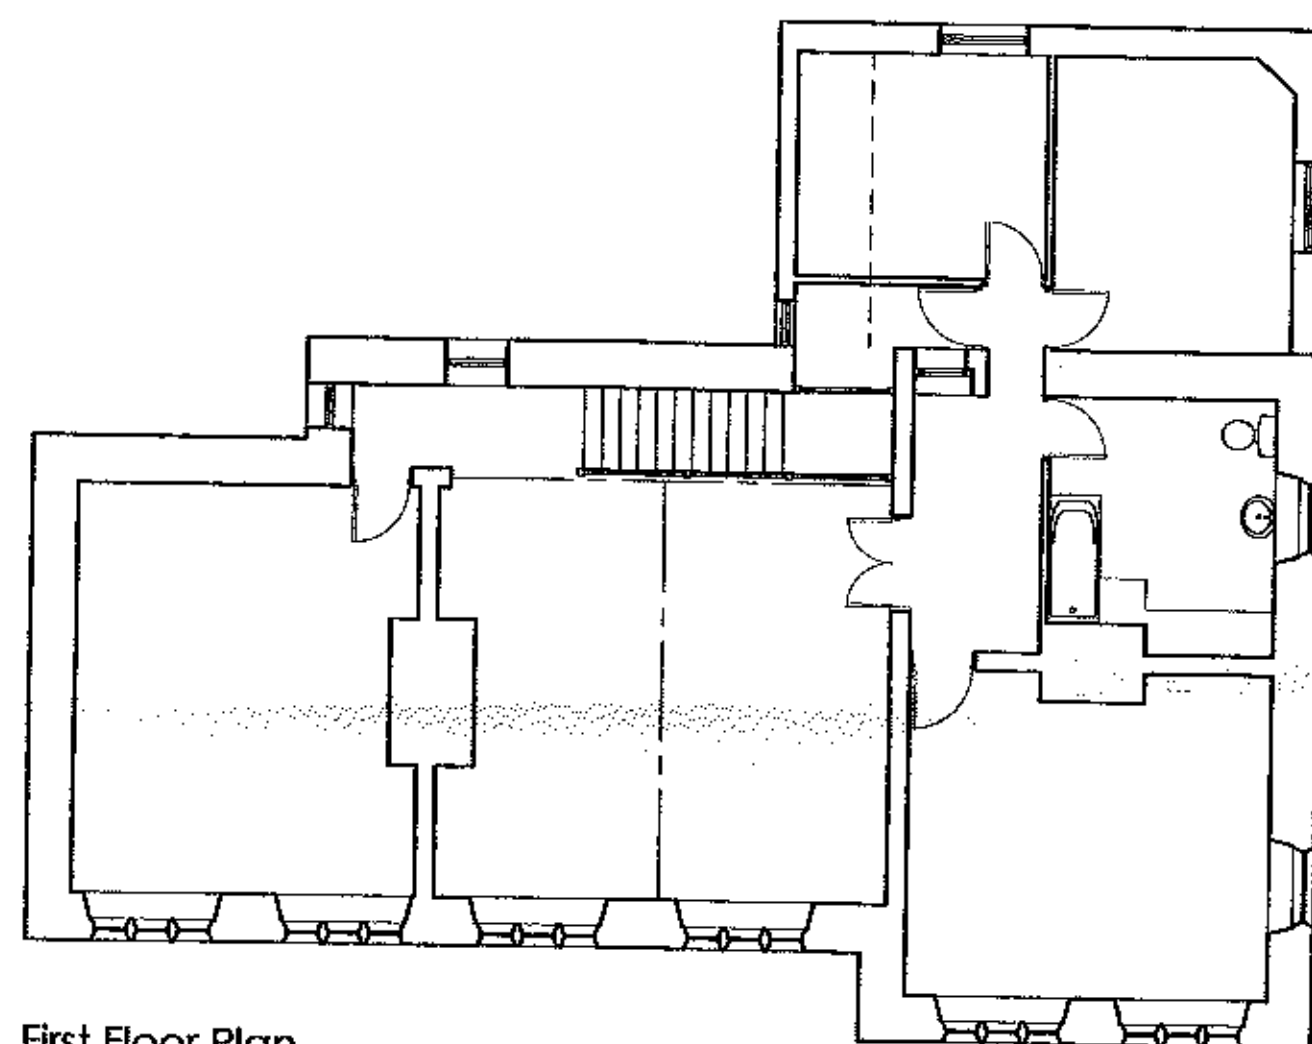


First Floor Plan

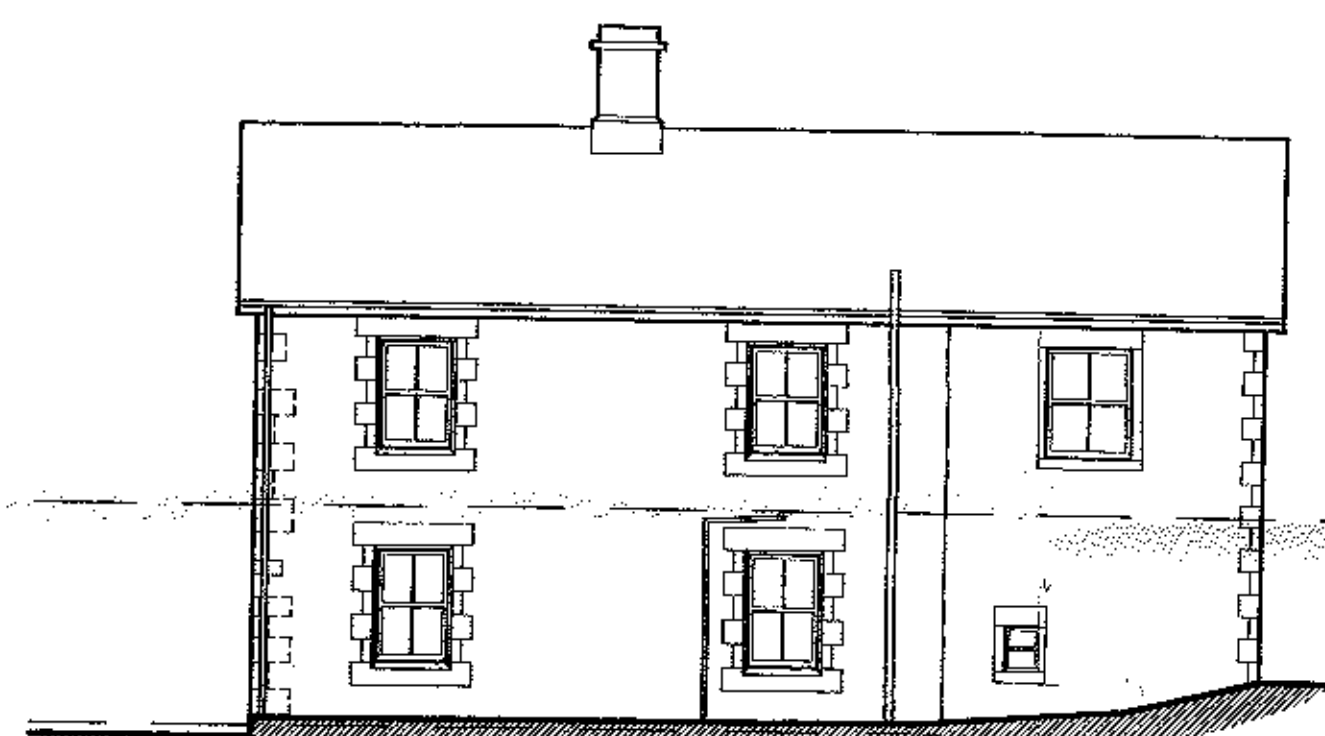


Side Elevation

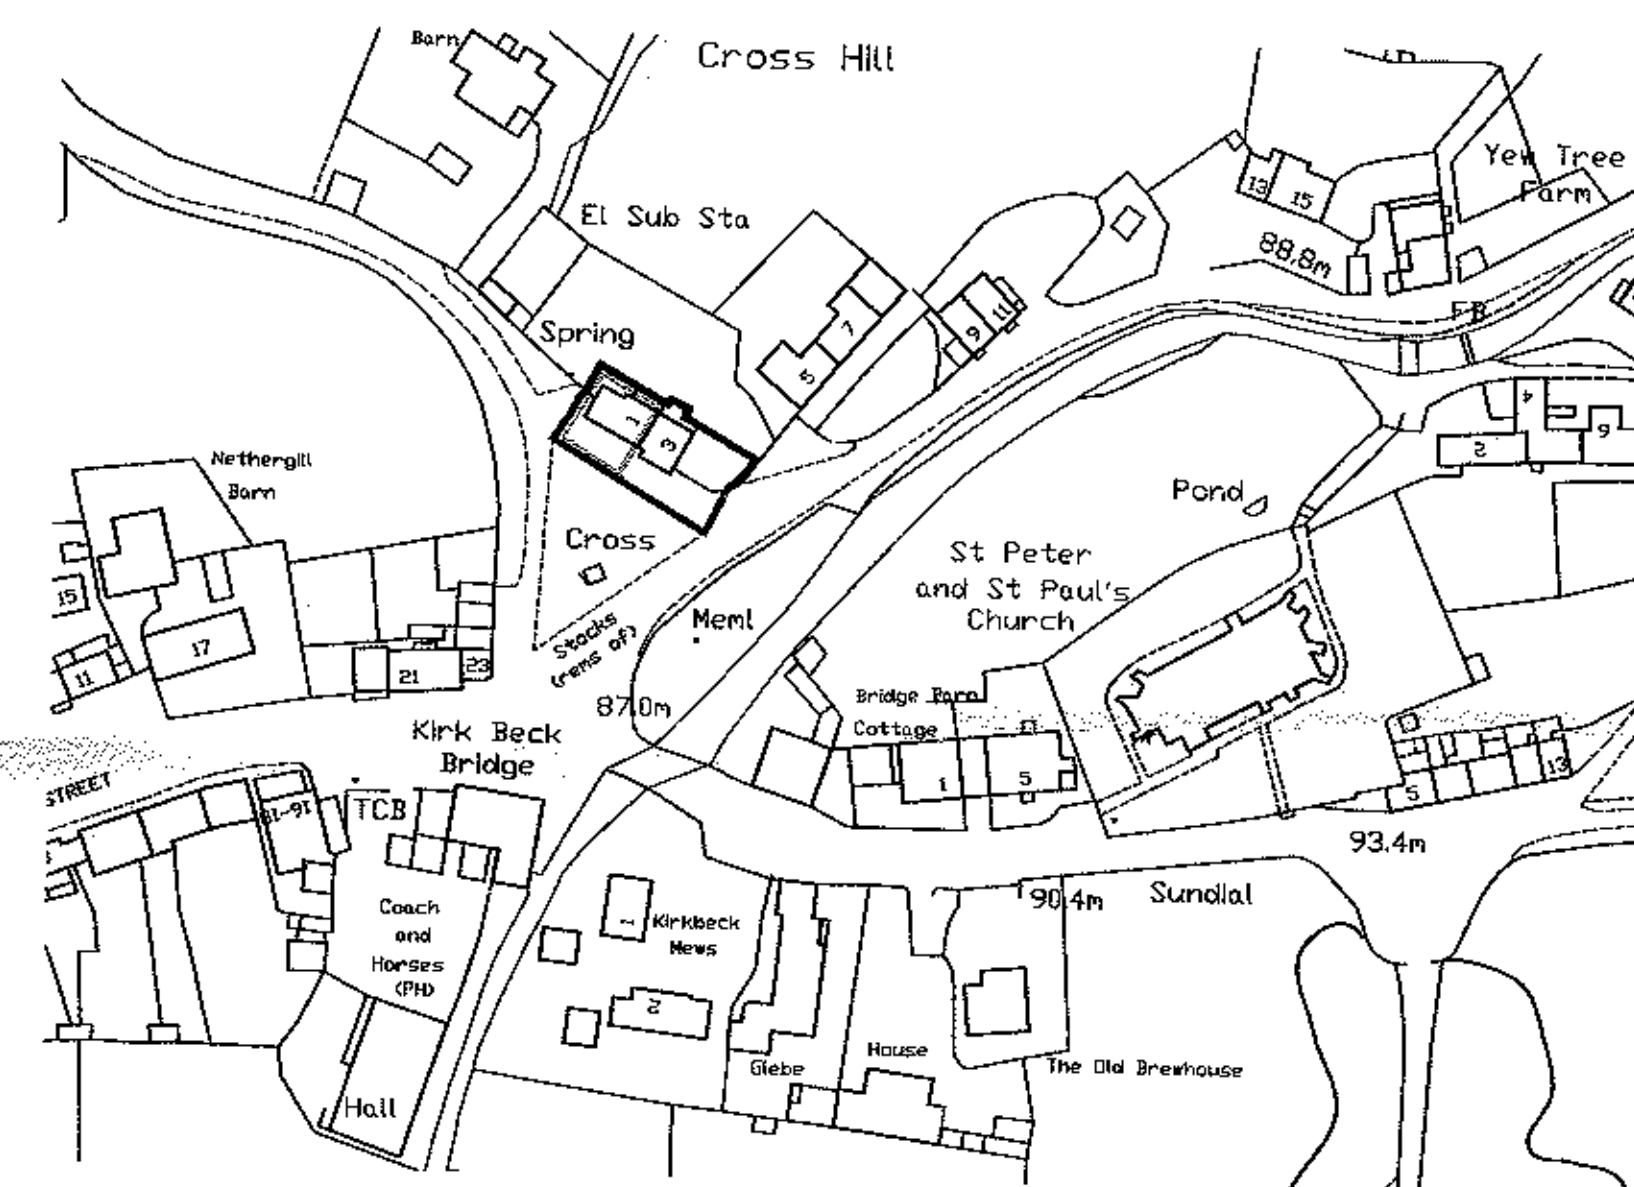


Location Plan 1:1250

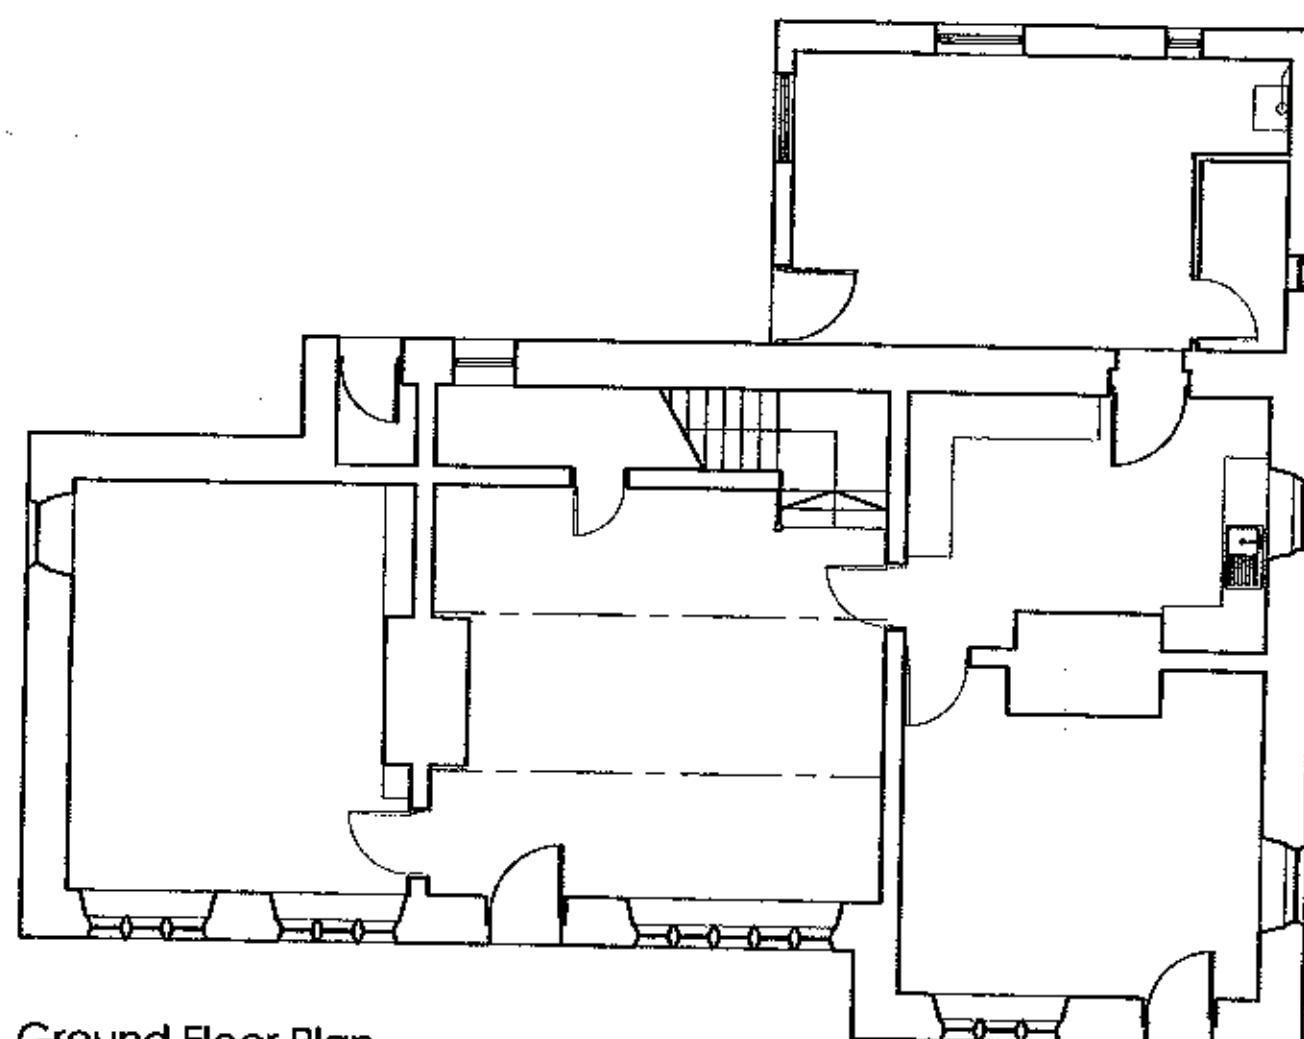

Ground Floor Plan

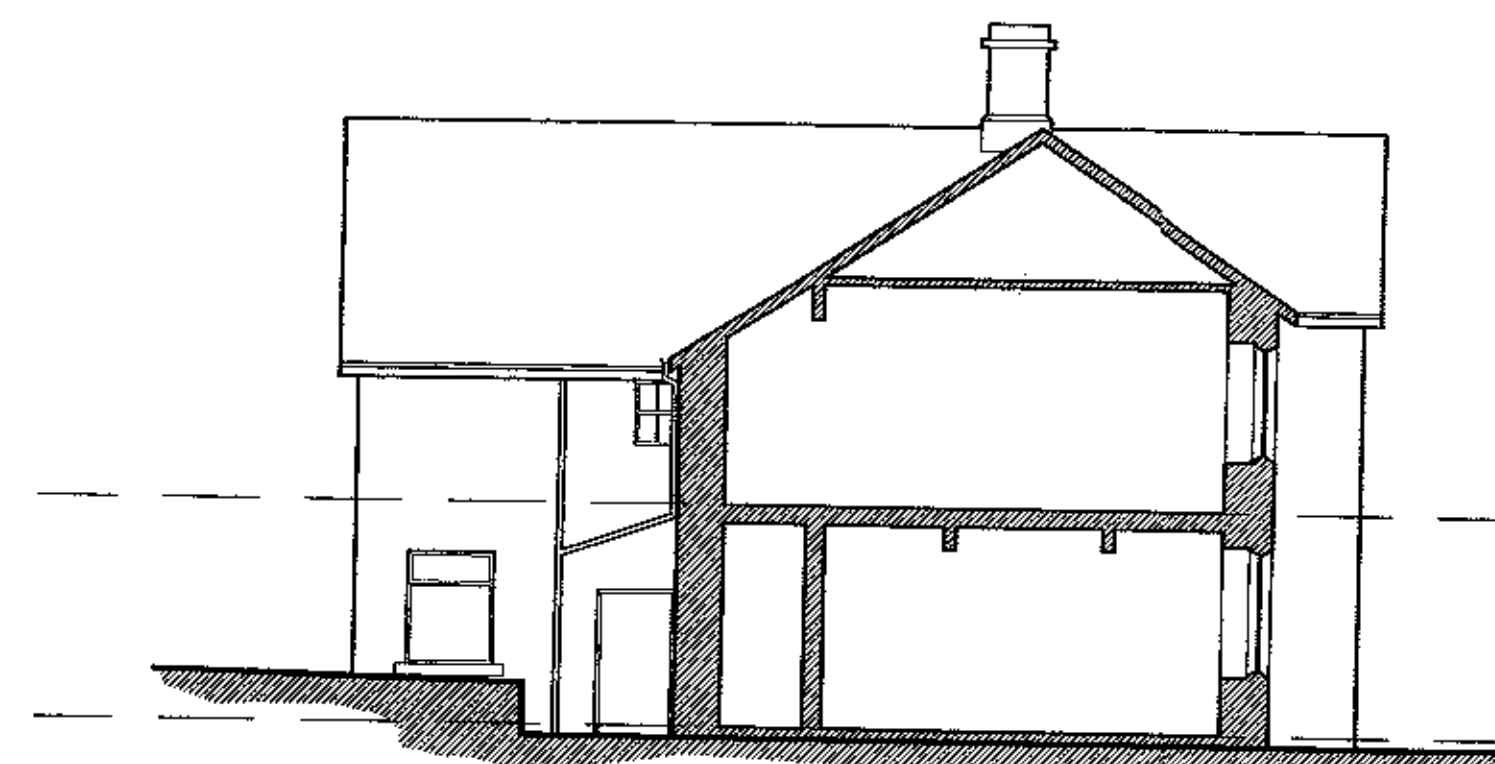

Cross Section

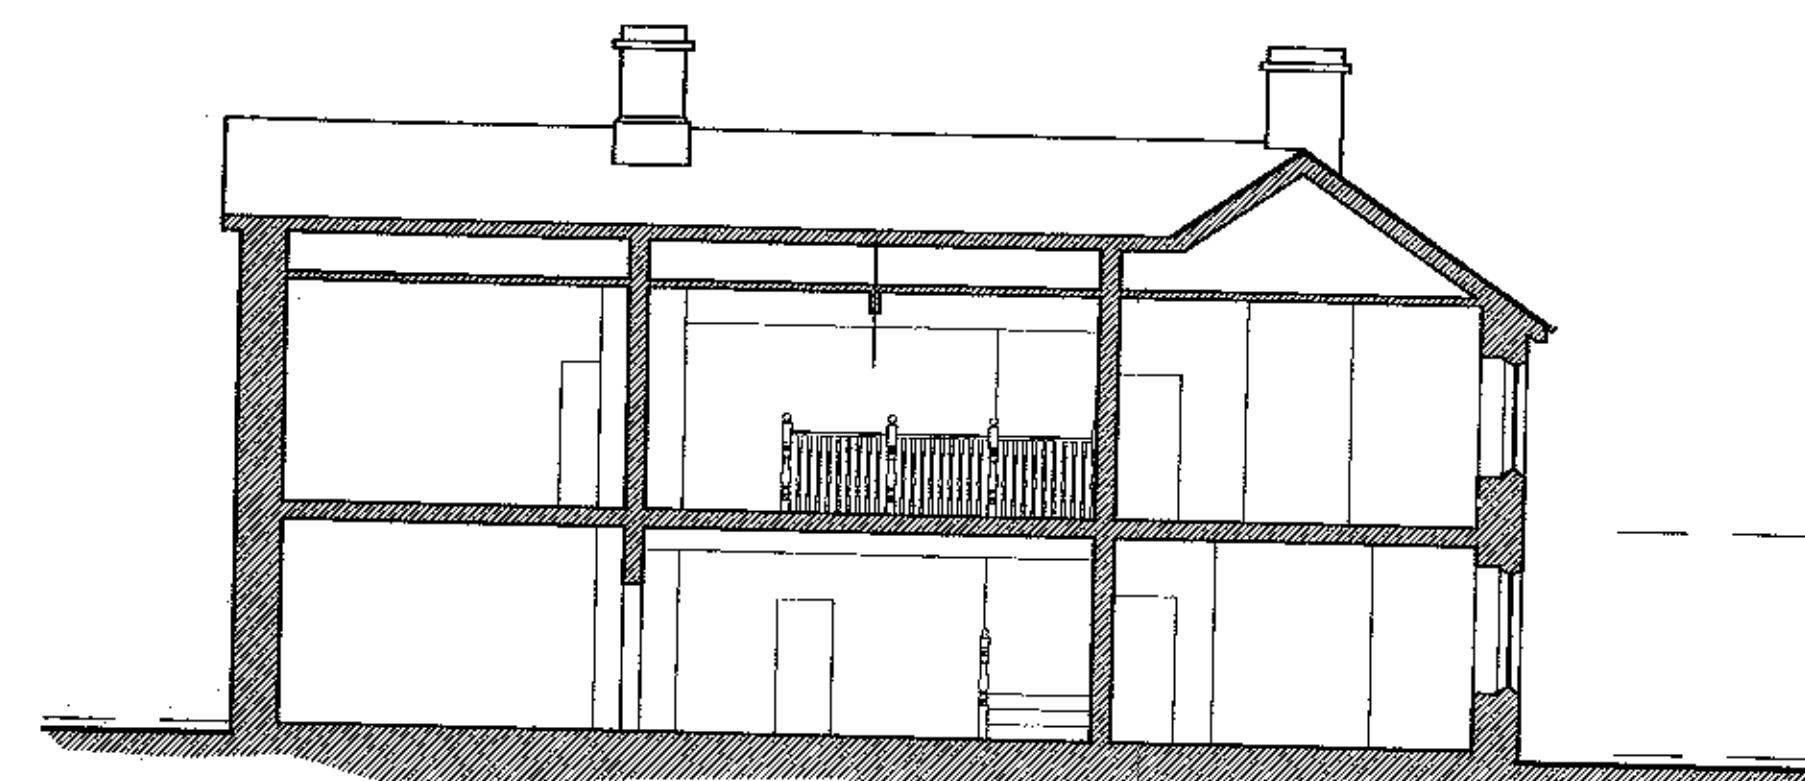

Long Section

320130191P

job:
Alterations to Stocks House
Bolton by Bowland

client:

drawing:
Plans and Elevations
as Existing

scale: (@A1)
1:100
checked:
job no:
drawn:
date:
dwg no:
rev: