




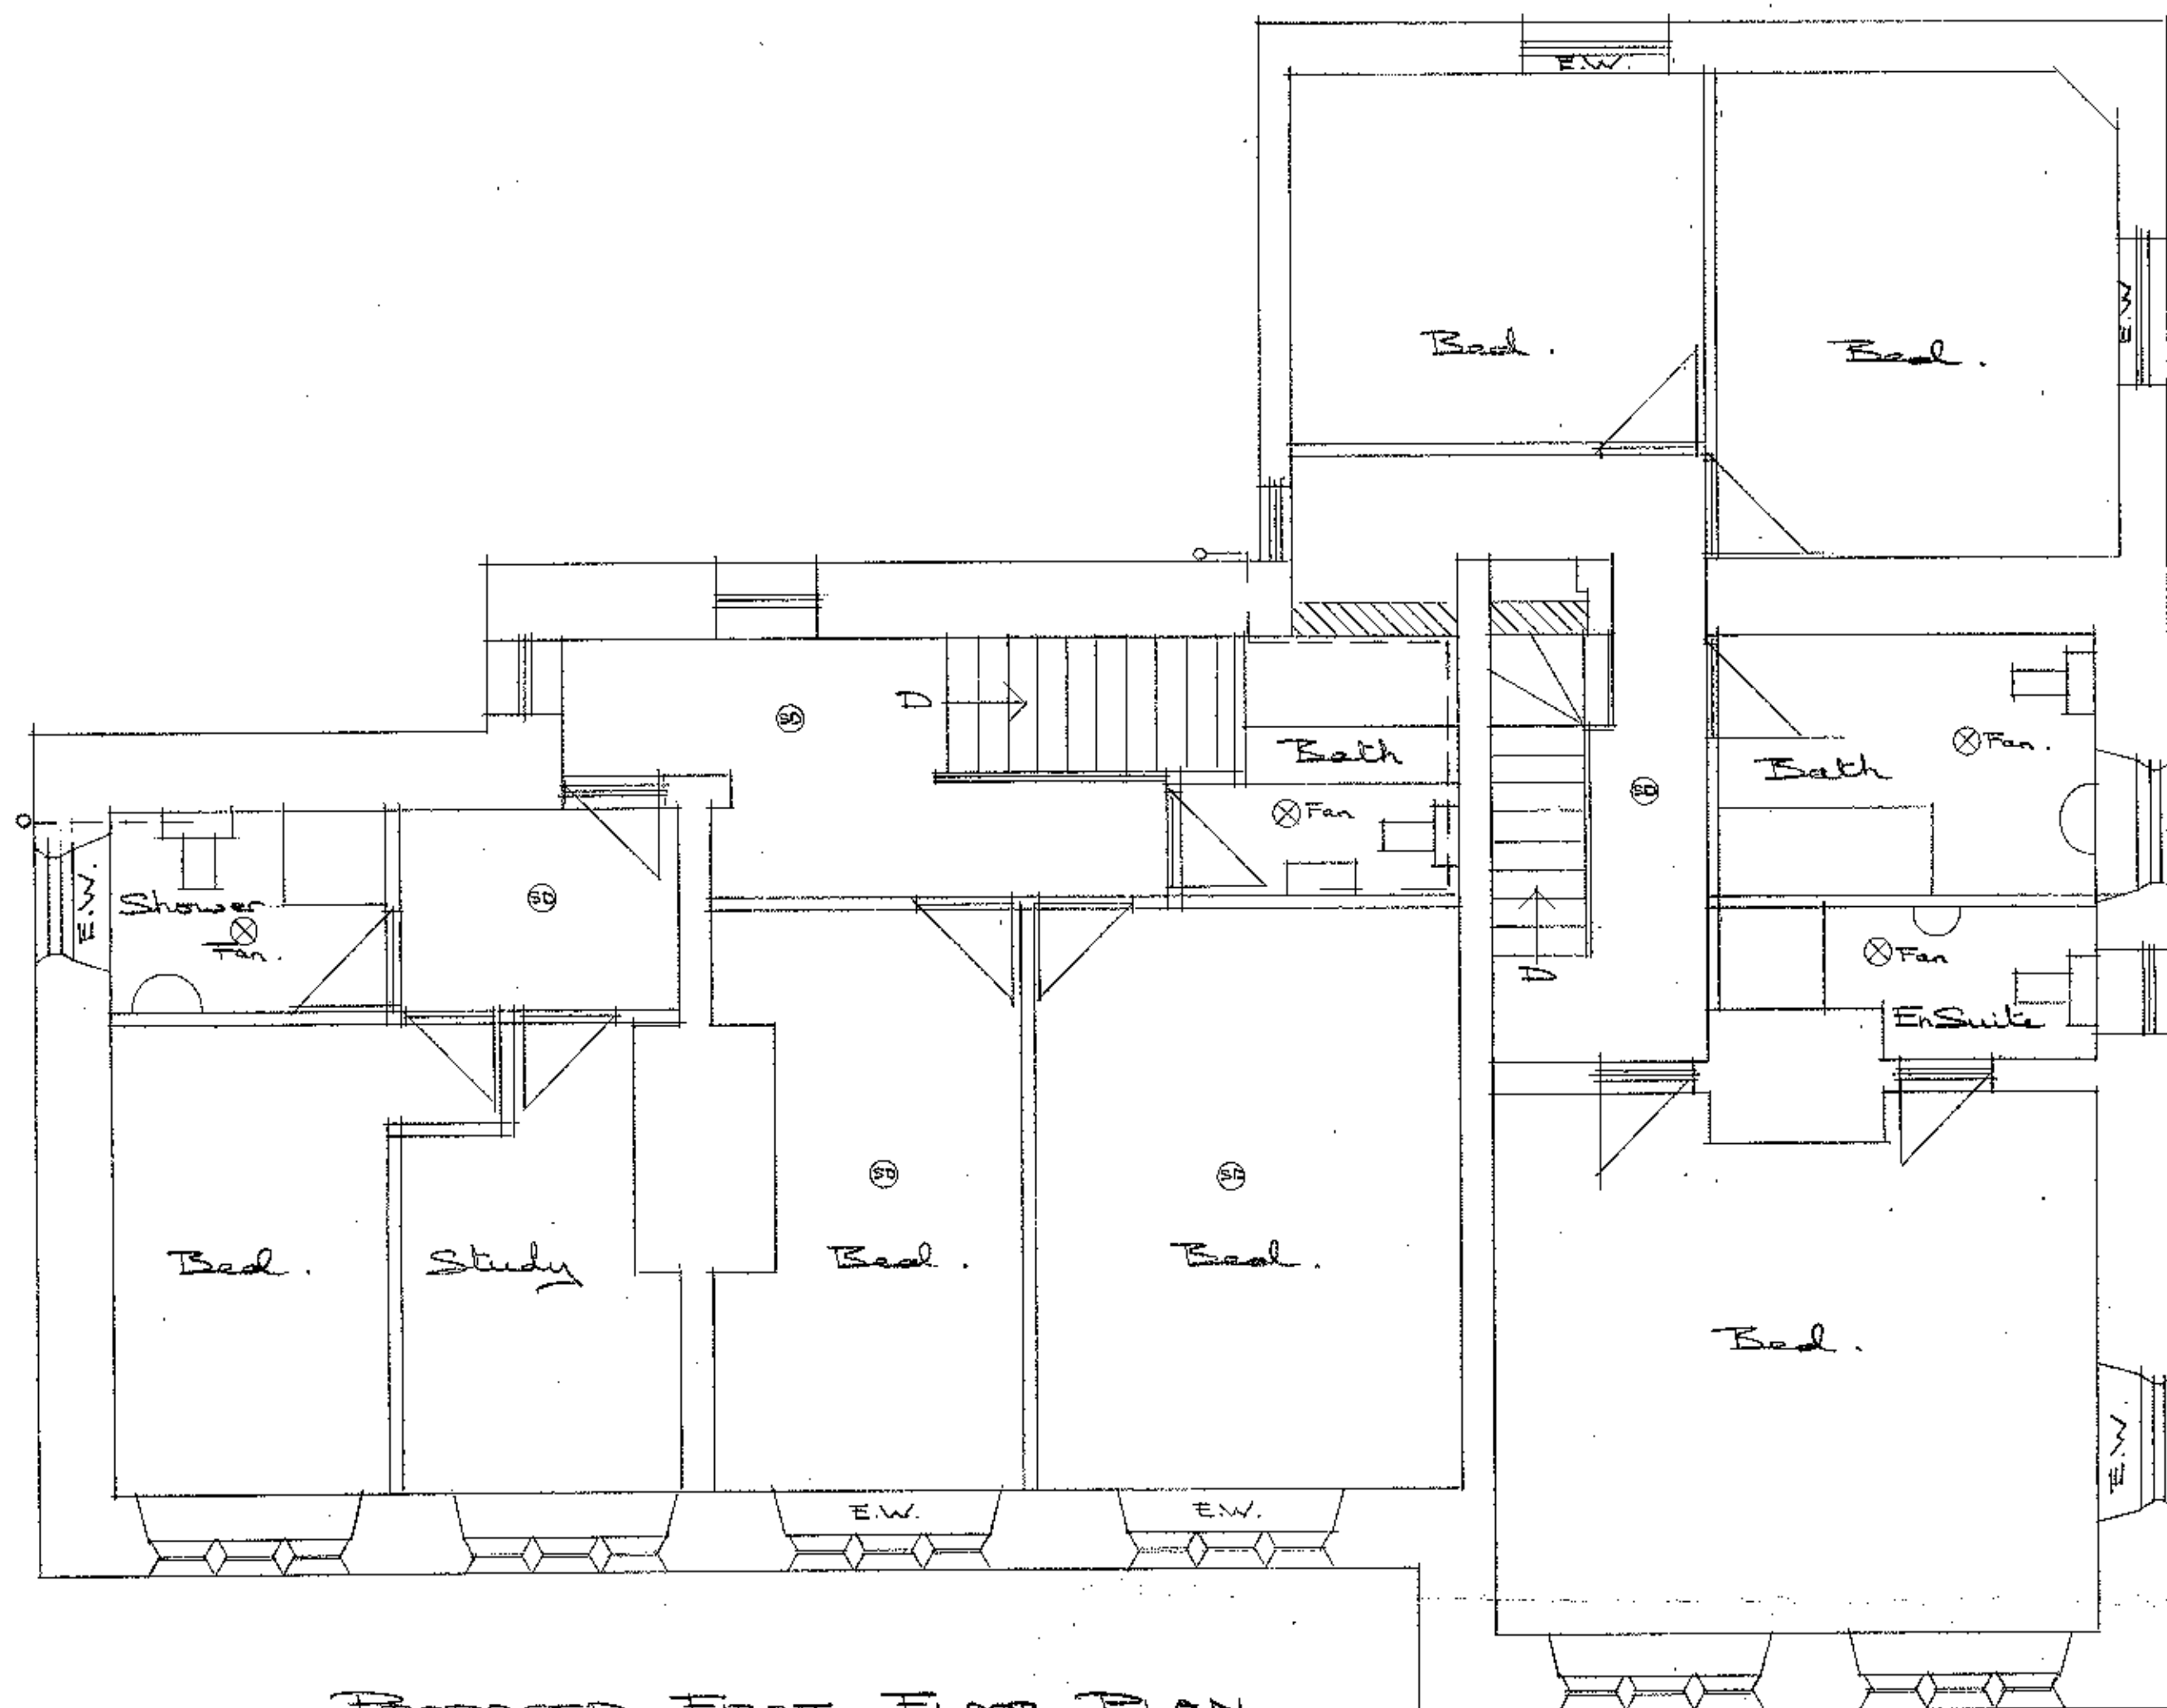


PROPOSED FIRST FLOOR PLAN

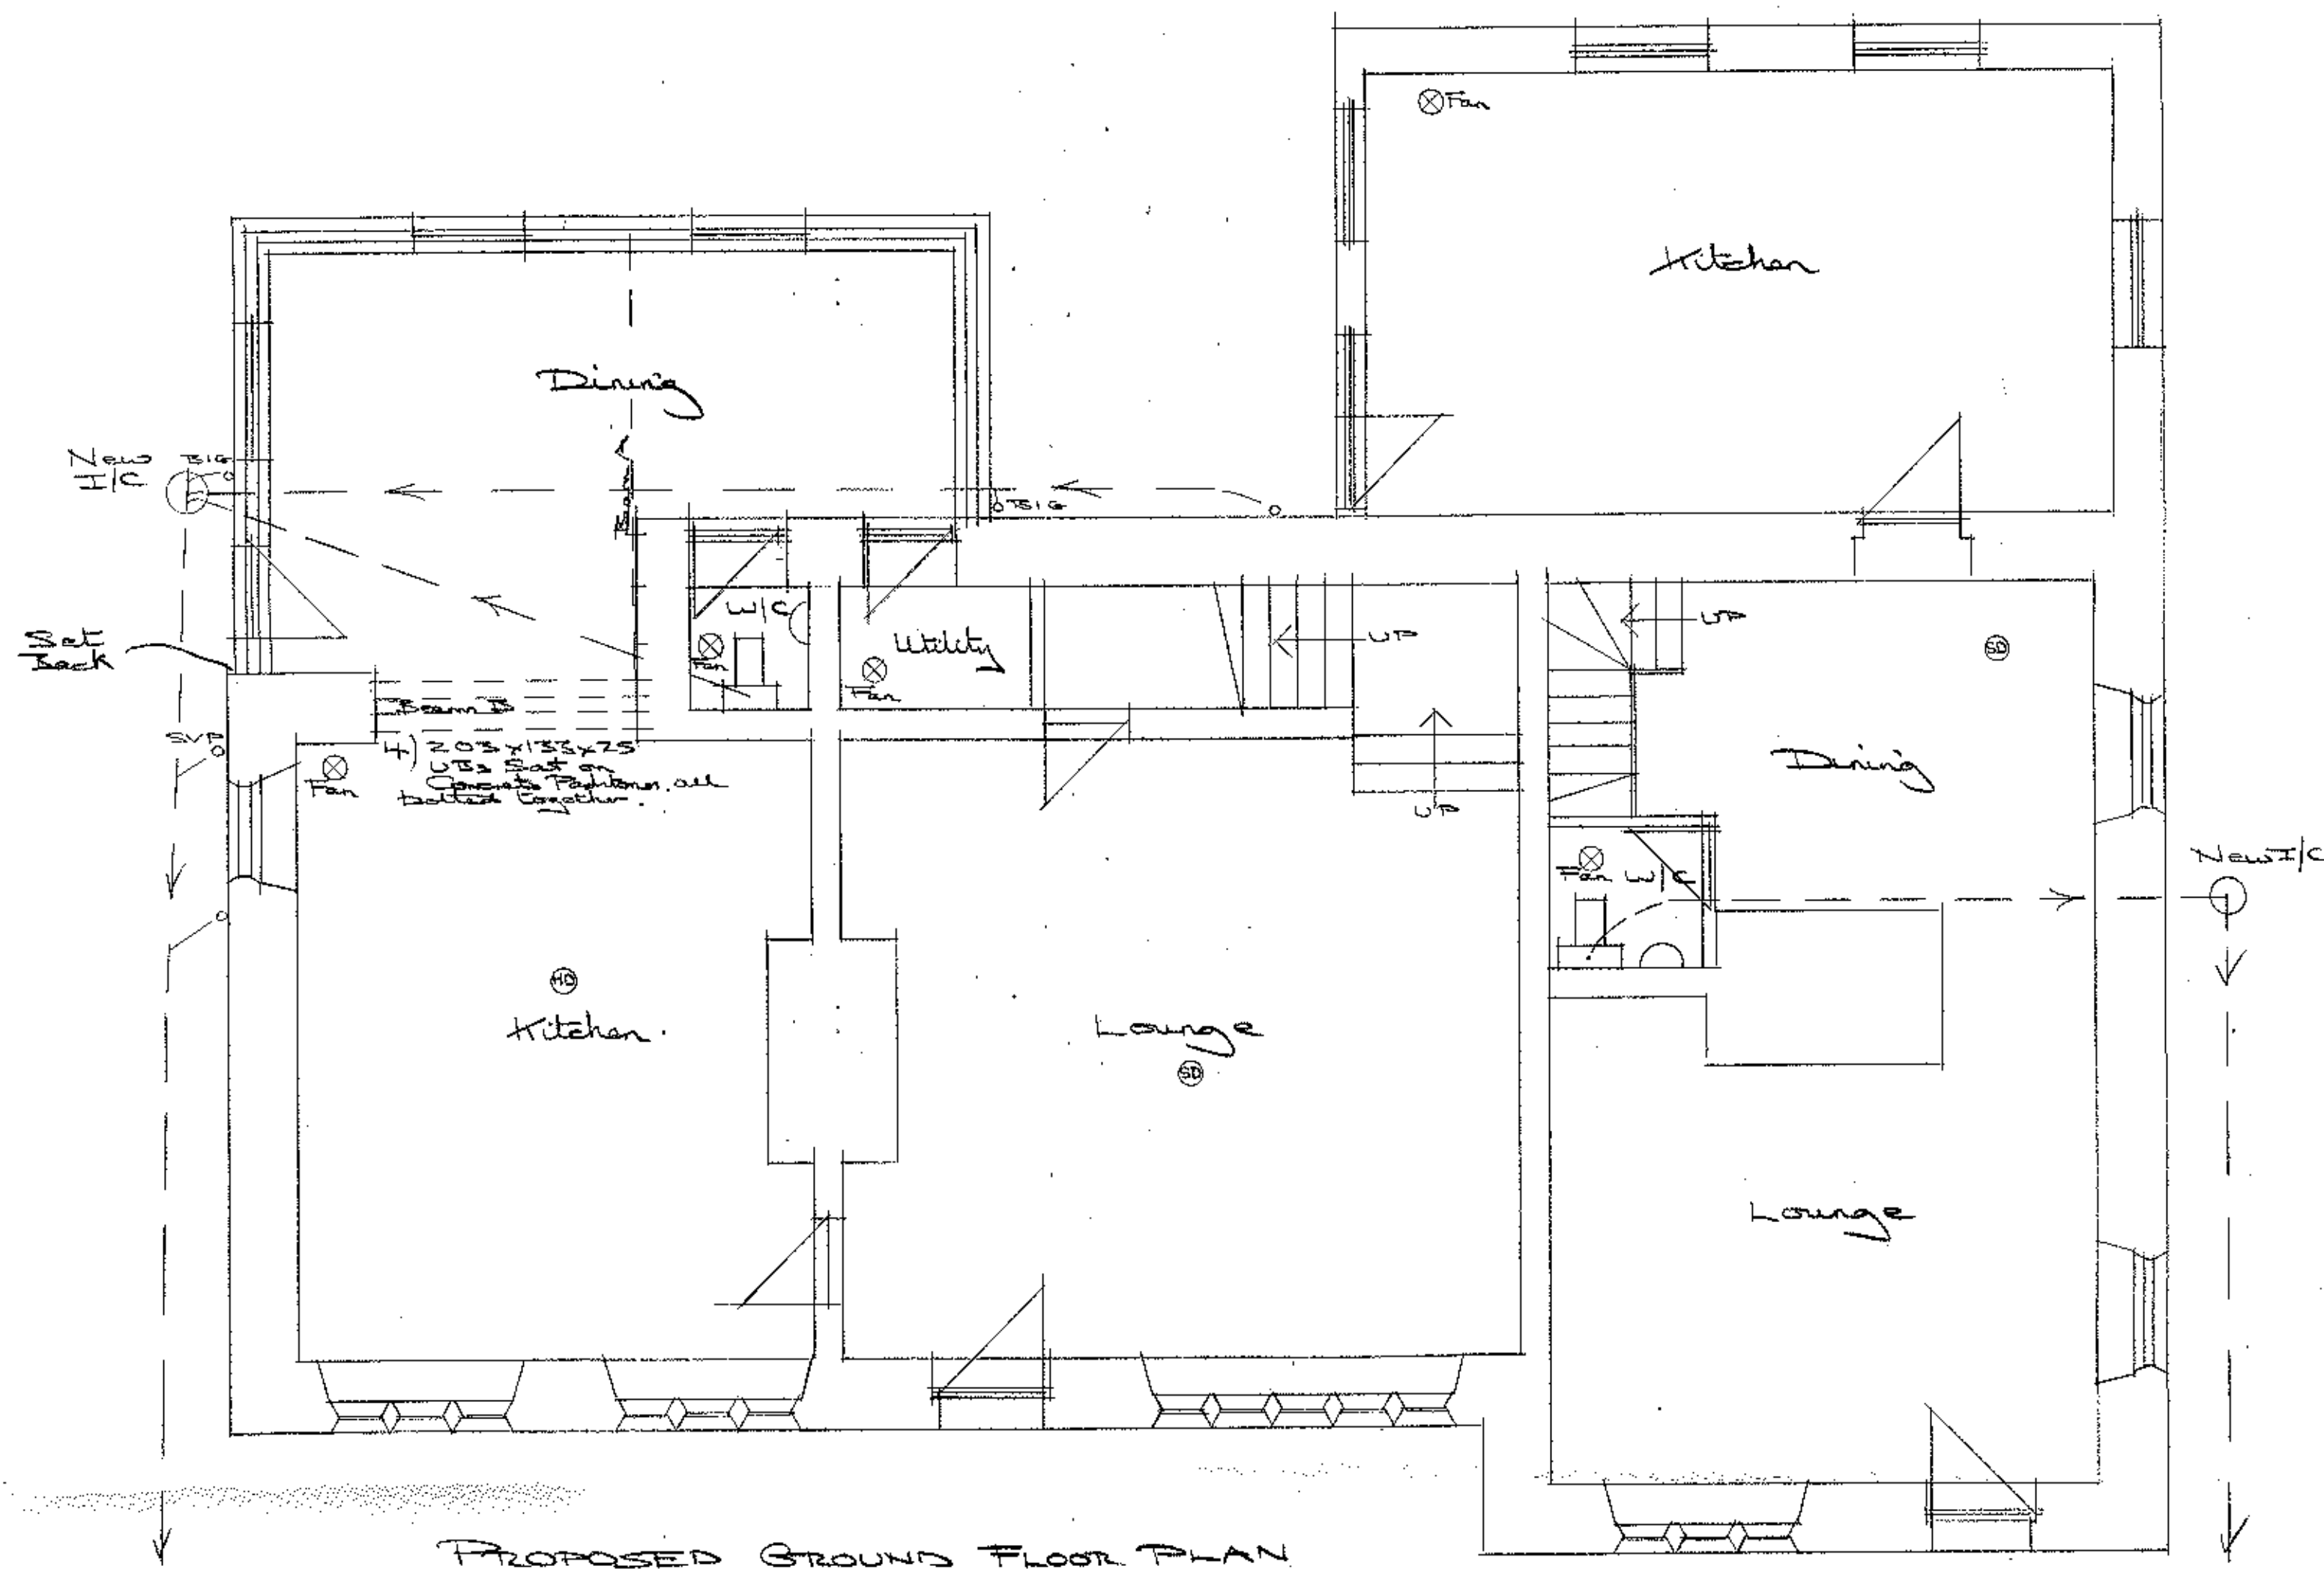


PROPOSED GROUND FLOOR PLAN

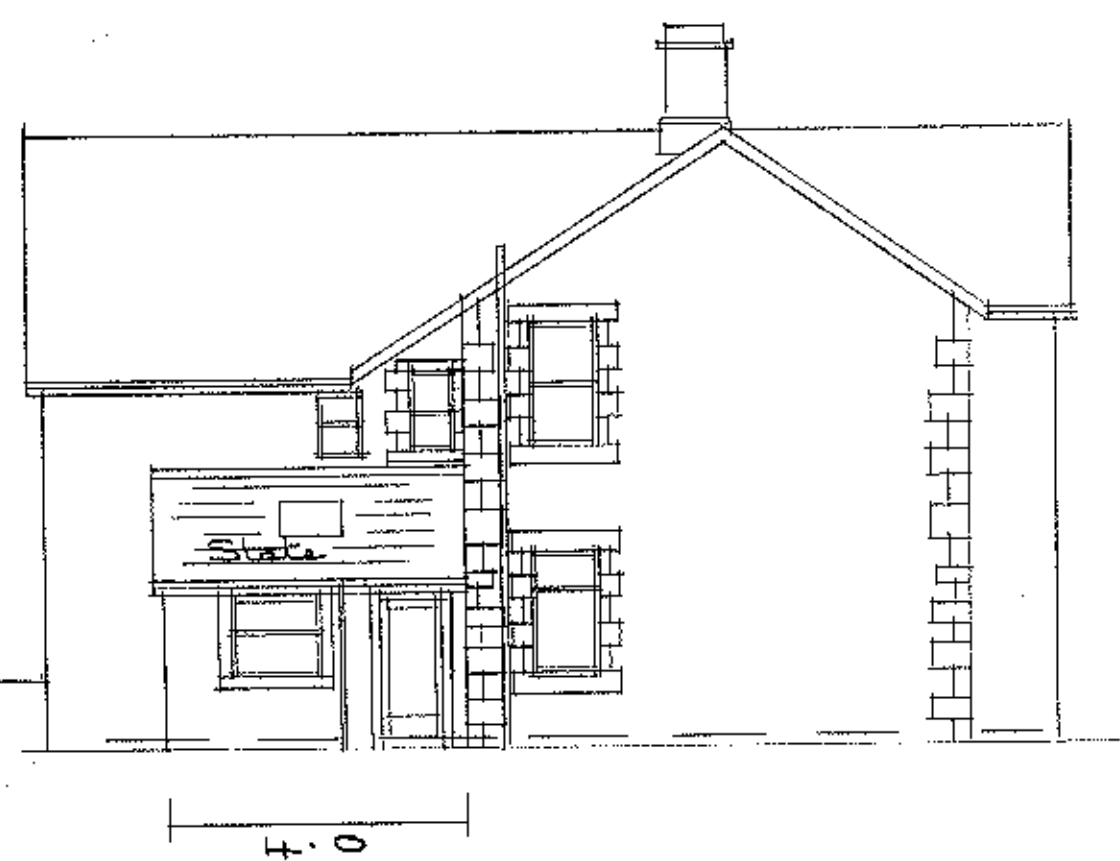


PROPOSED SIDE ELEVATION

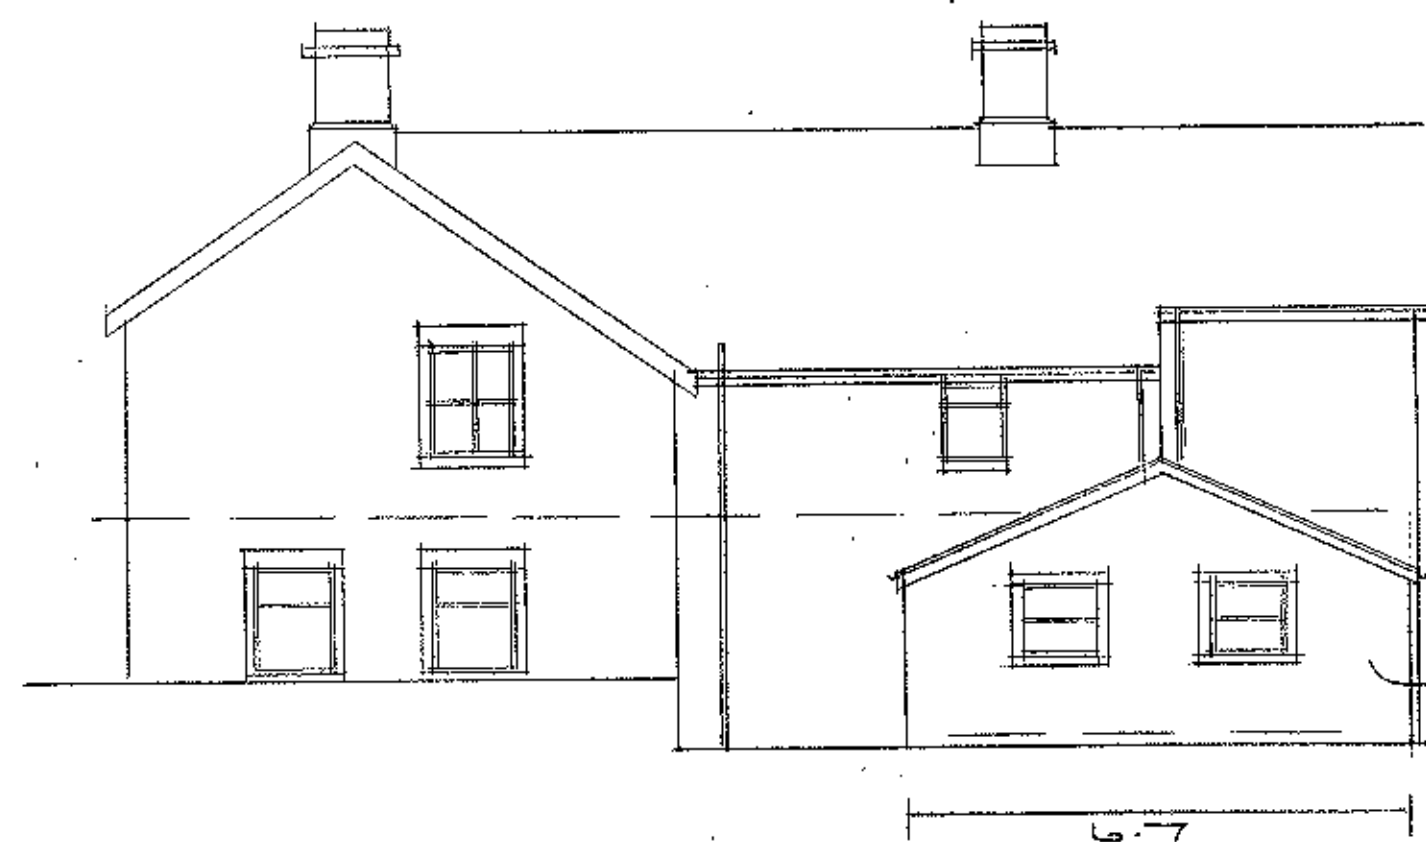

PROPOSED REAR ELEVATION

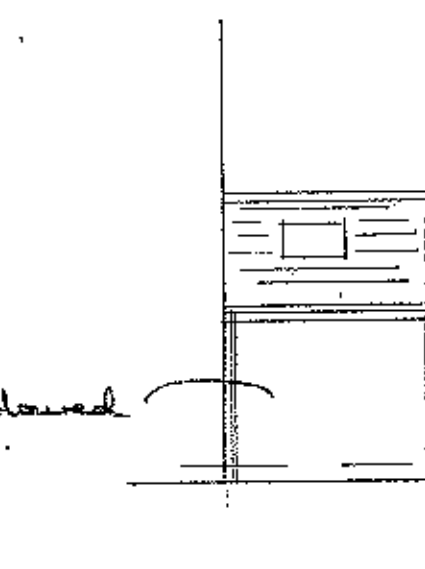

PROPOSED SIDE ELEVATION

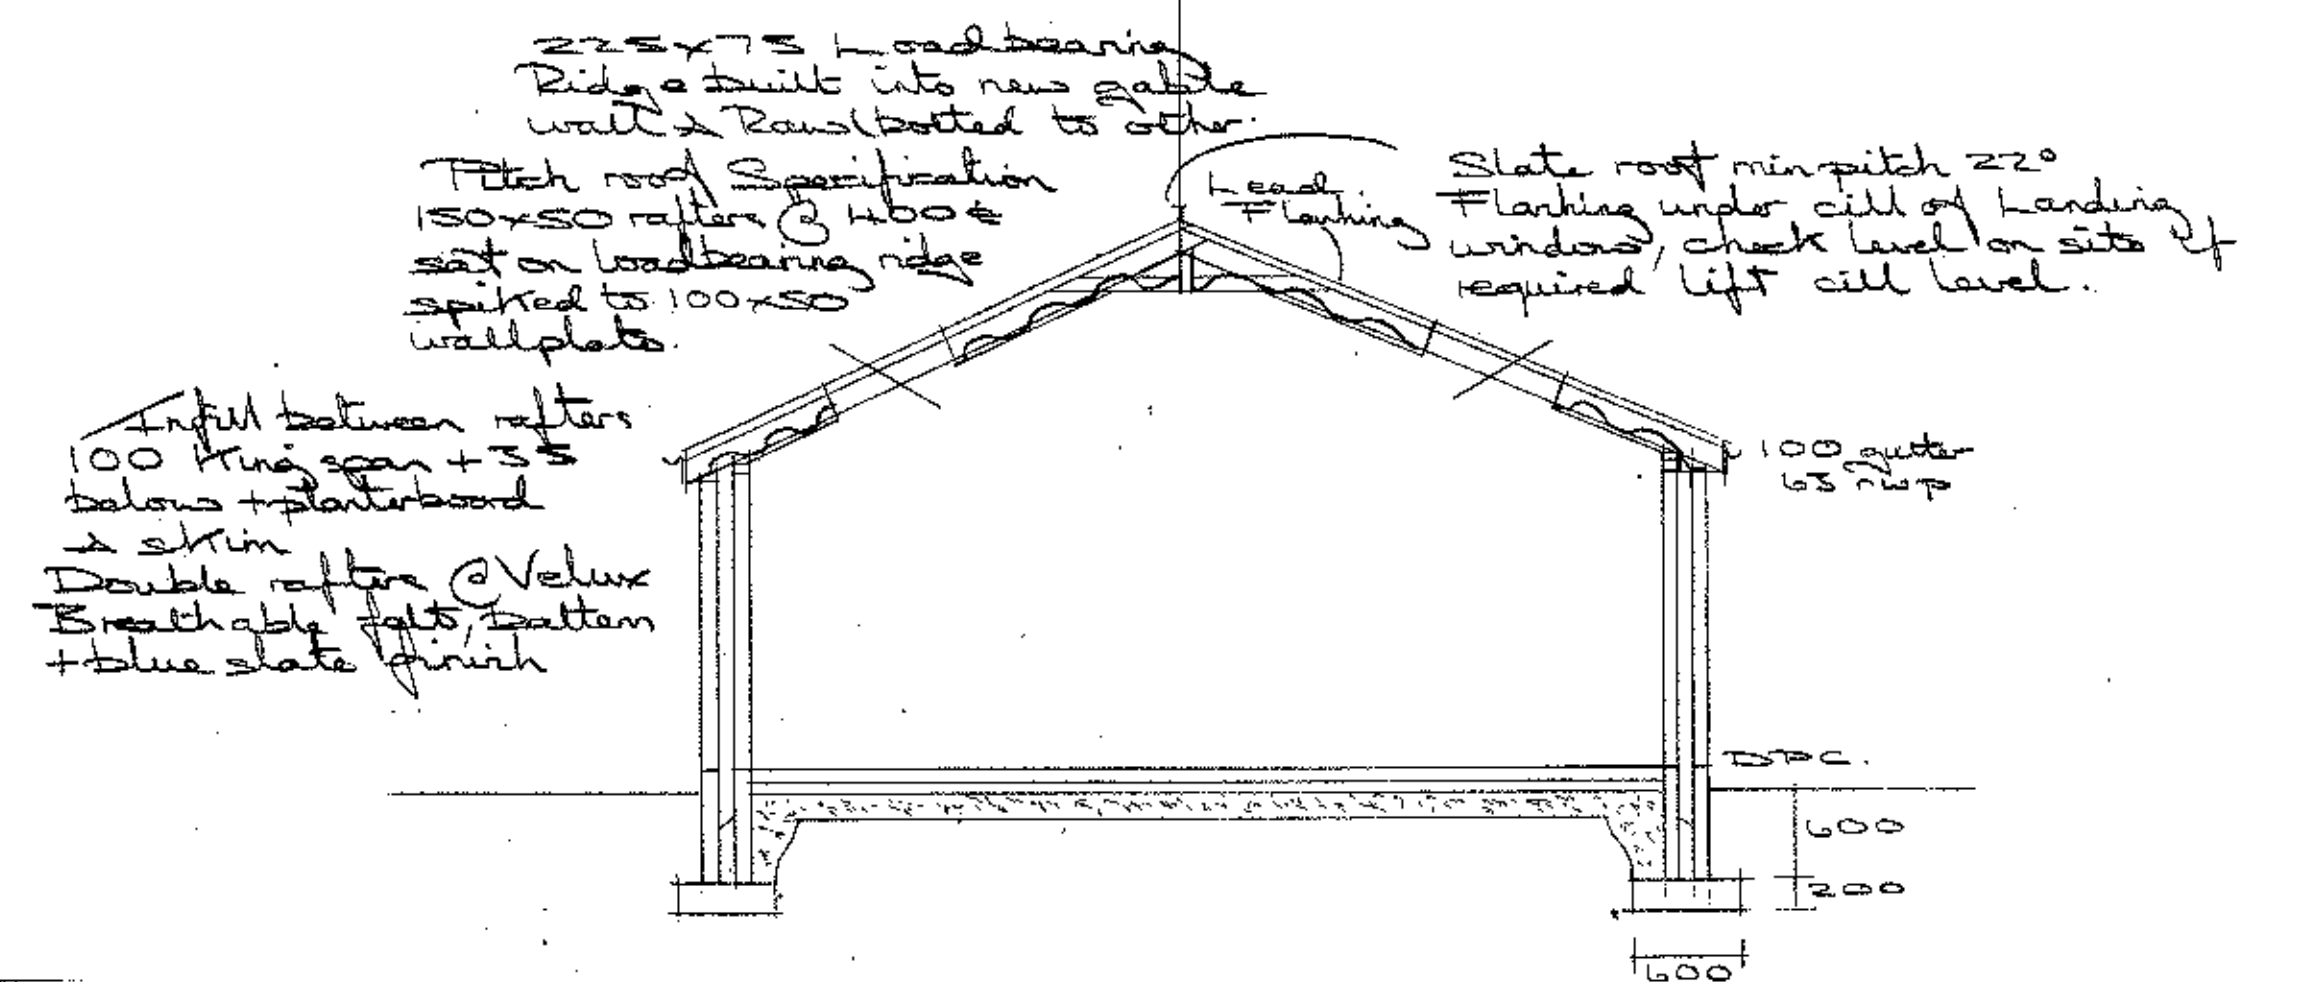


PROPOSED SECTION

320130191P


PROPOSED SINGLE STOREY REAR EXTENSION 1 STOCKS HOUSE


SCALE 1:50
1:100

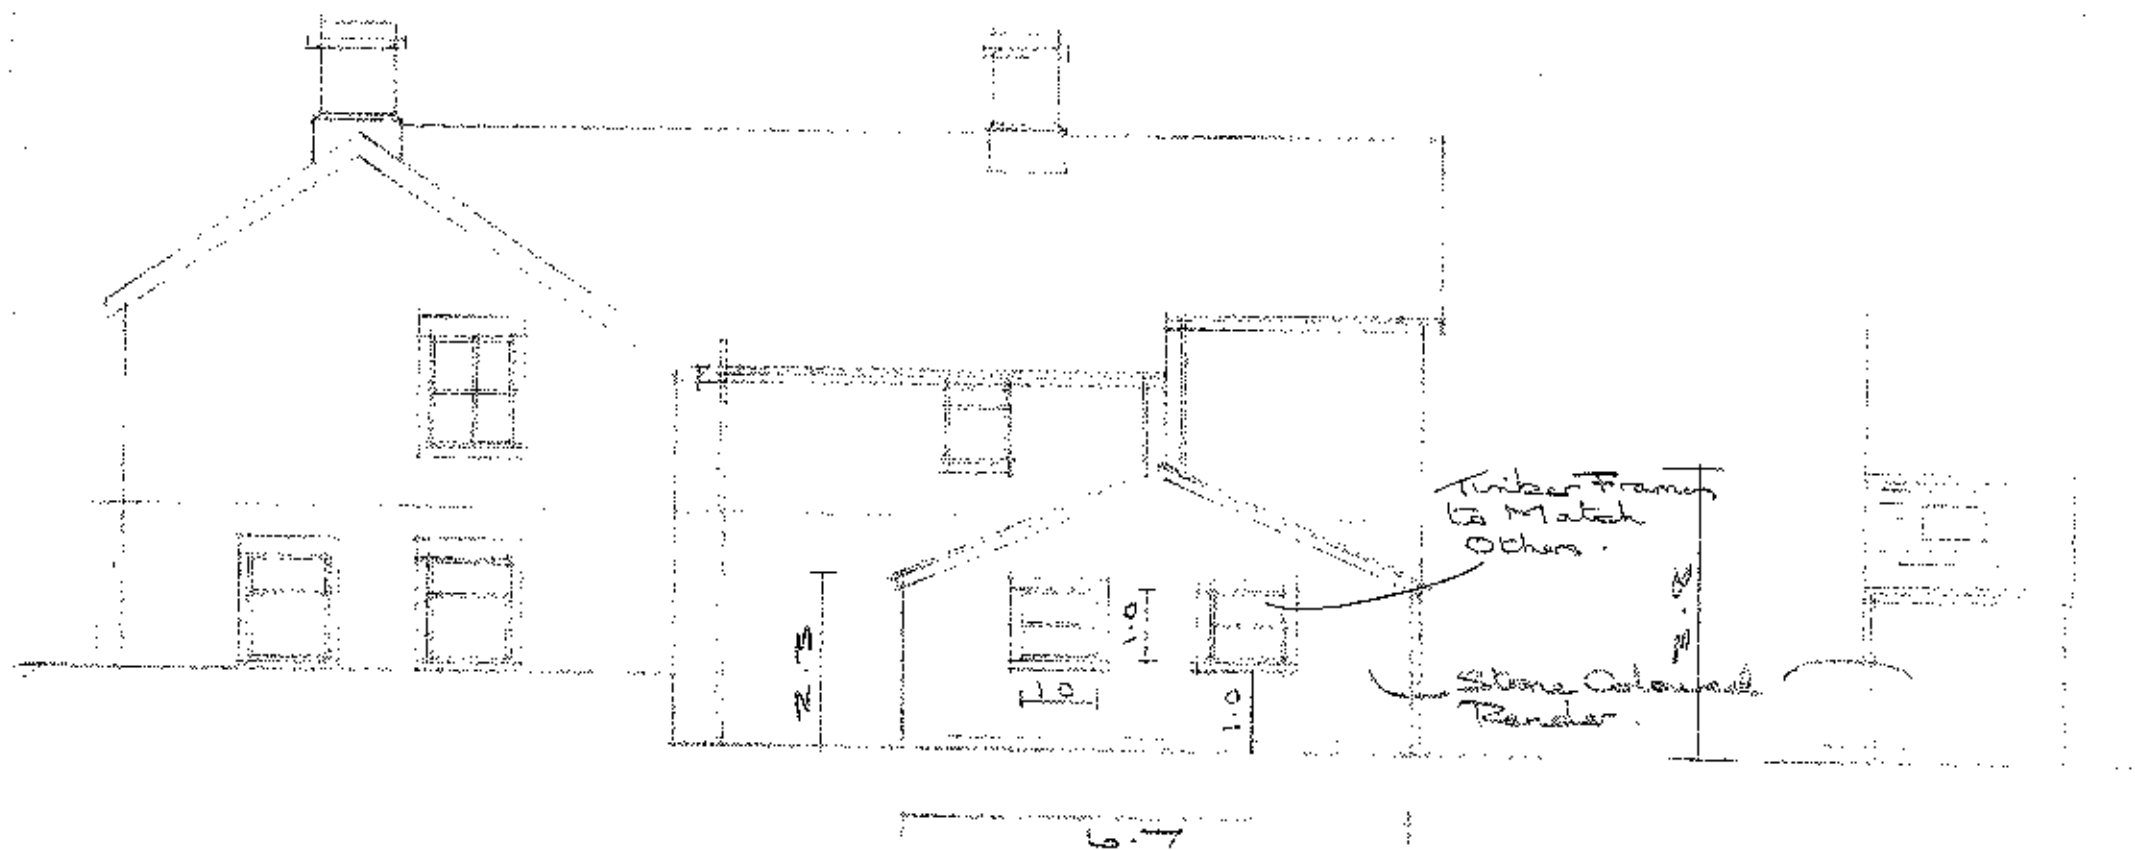

PROPOSED REAR ELEVATION


PROPOSED SIDE

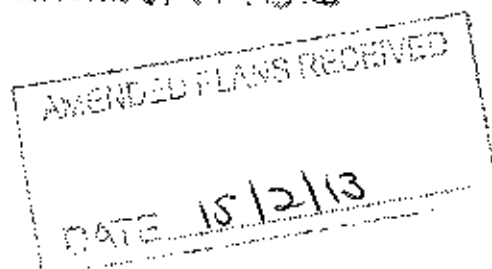

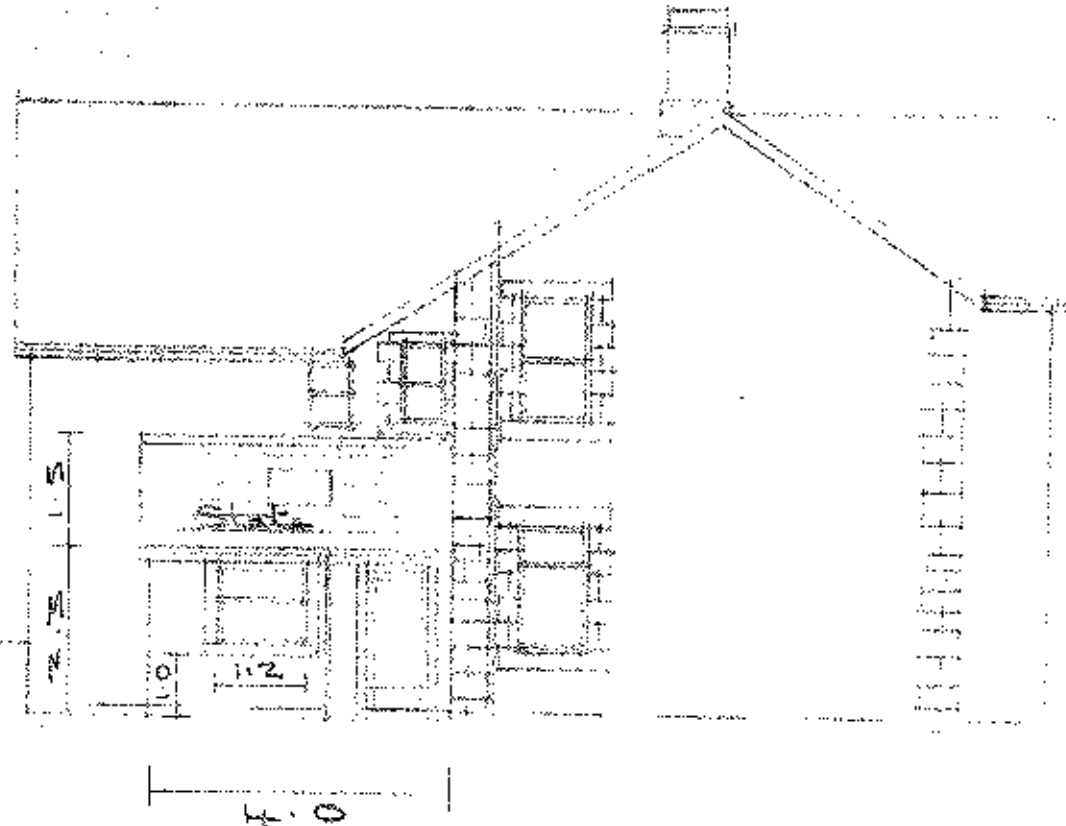

PROPOSED SIDE ELEVATION

AMENDED PLANS RECEIVED
DATE 15/2/13

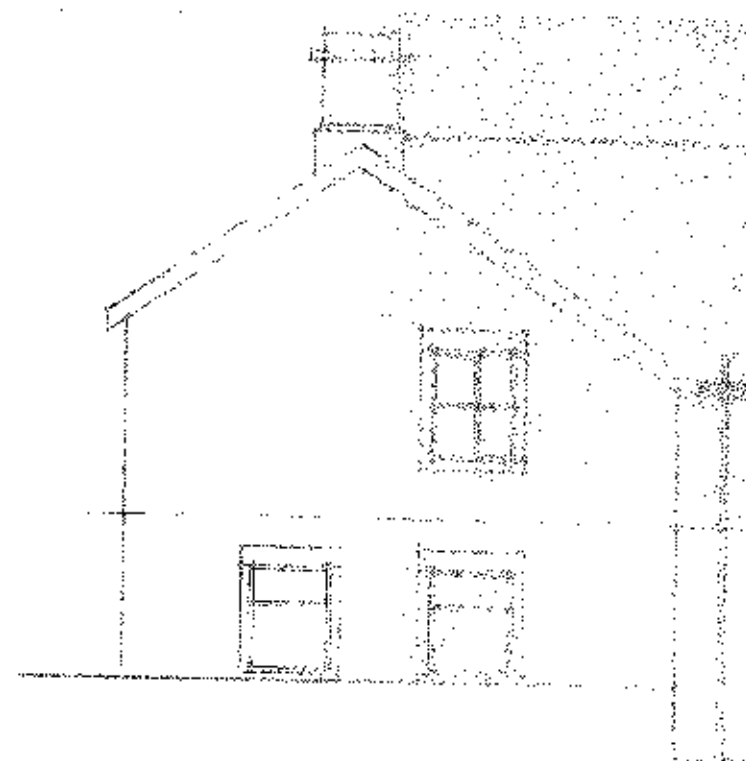

PROPOSED FRONT ELEVATION