




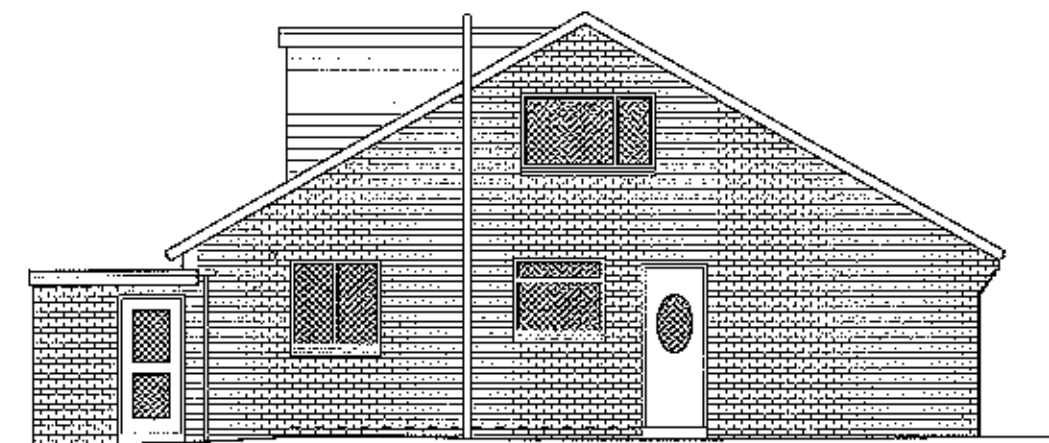


East Elevation

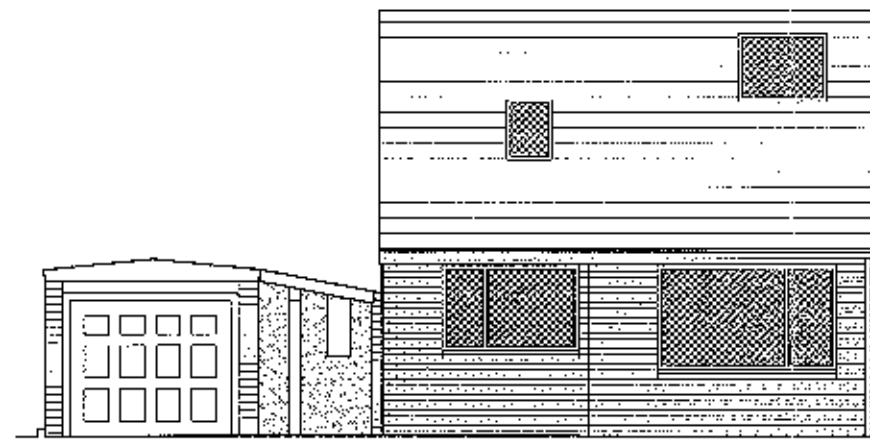


North Elevation

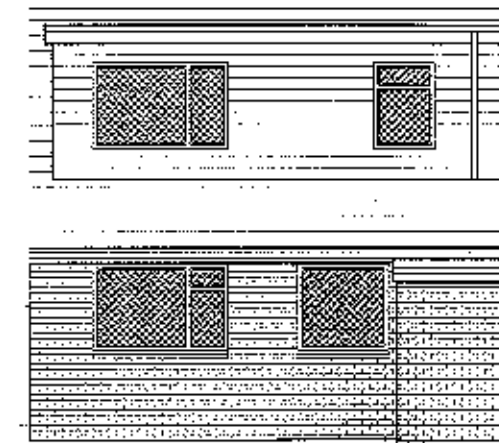


South Elevation

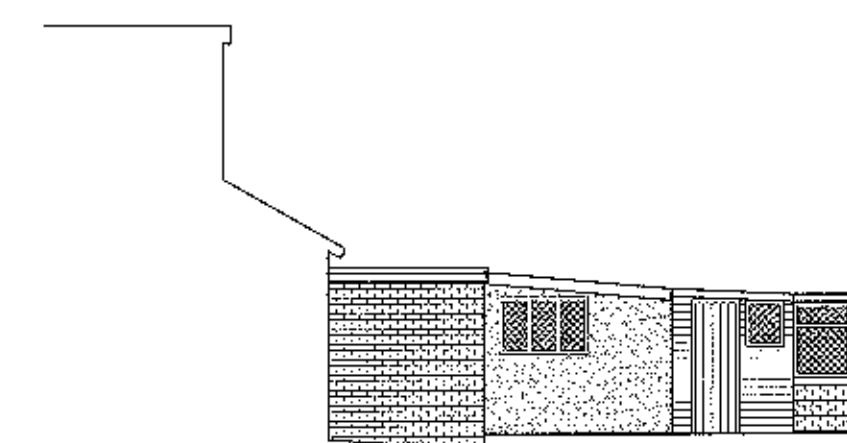

West Elevation to Garage

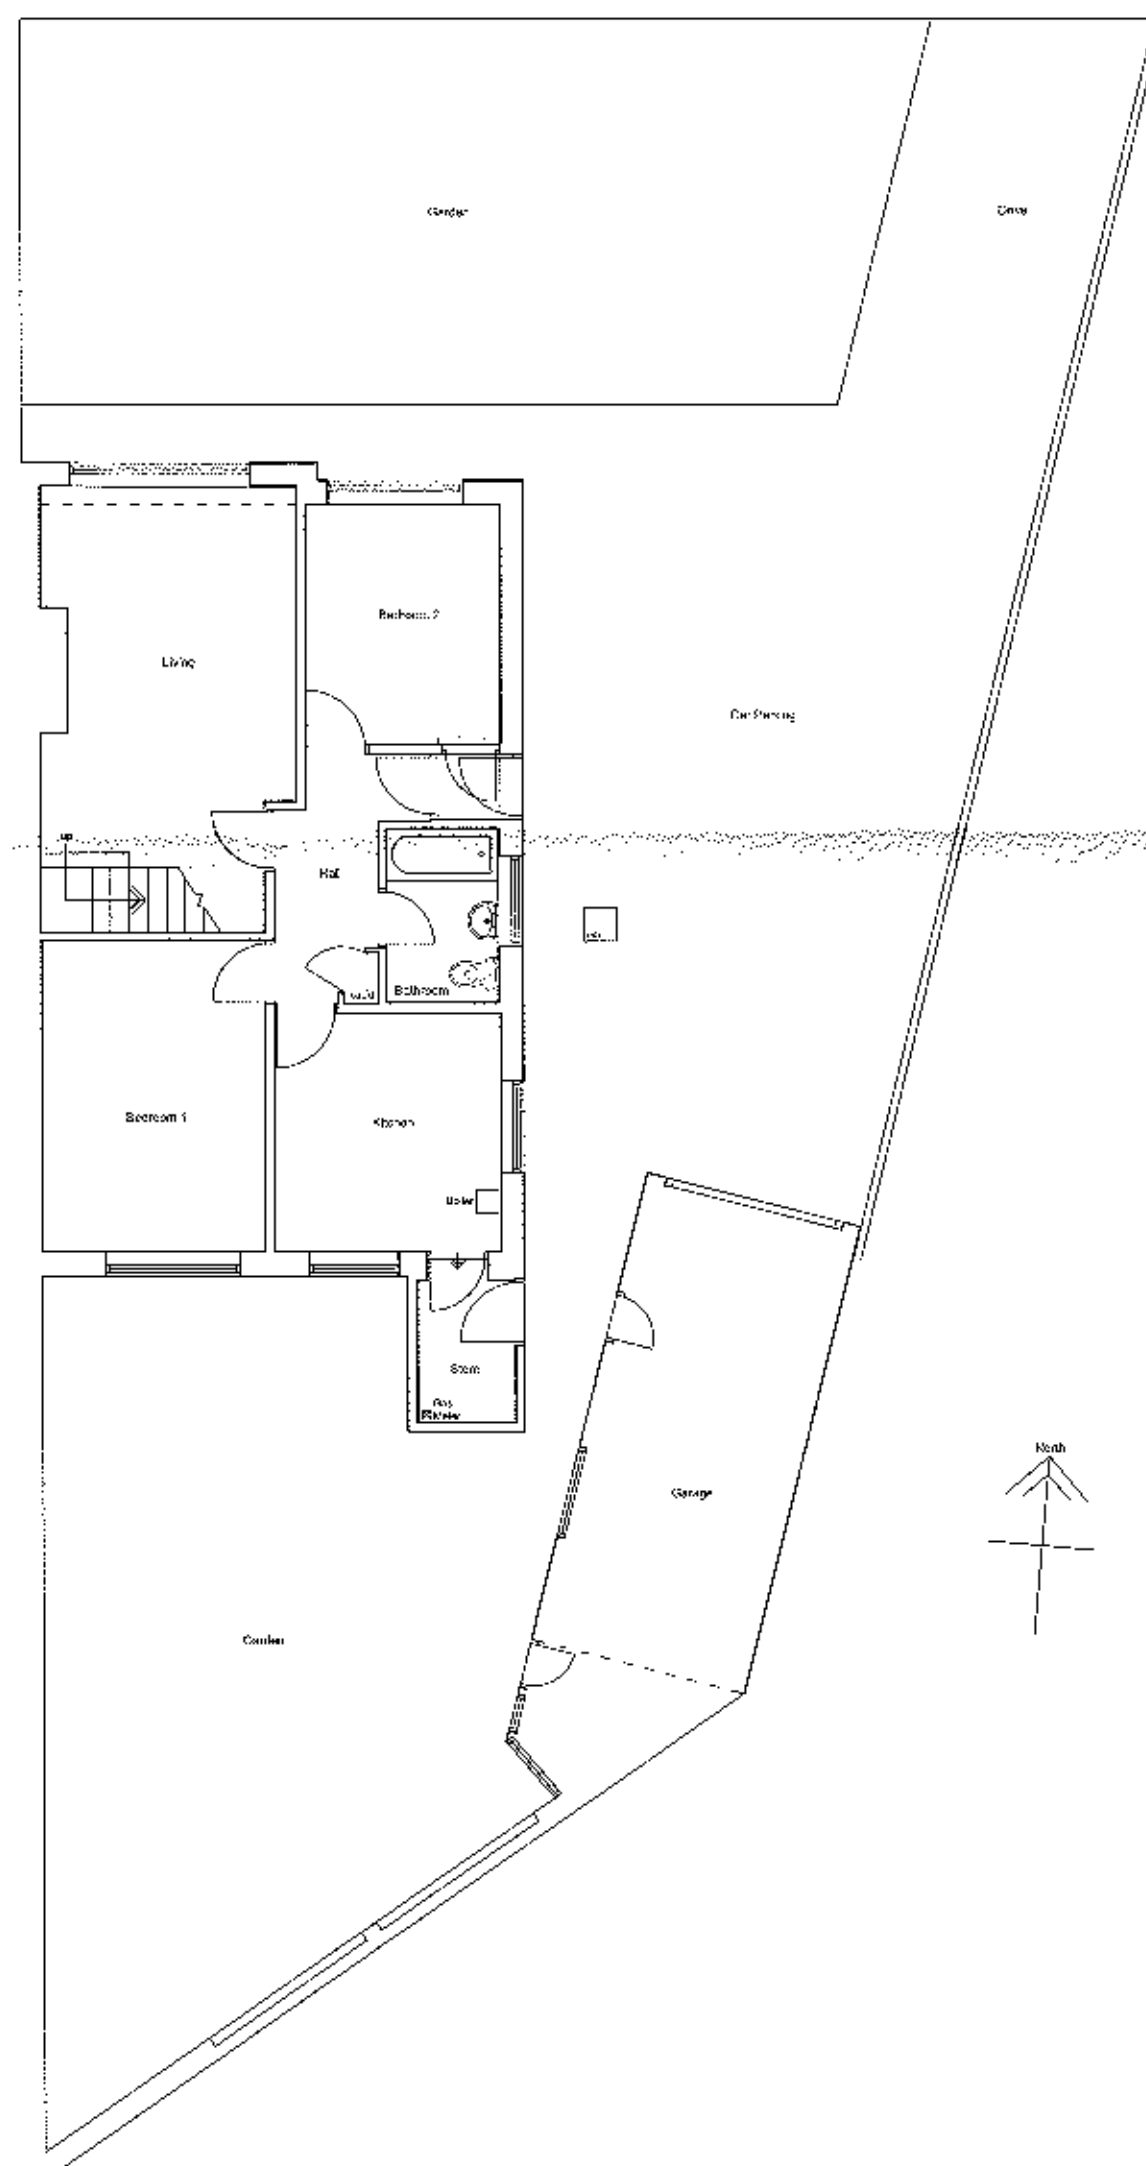

Site Plan 1:100

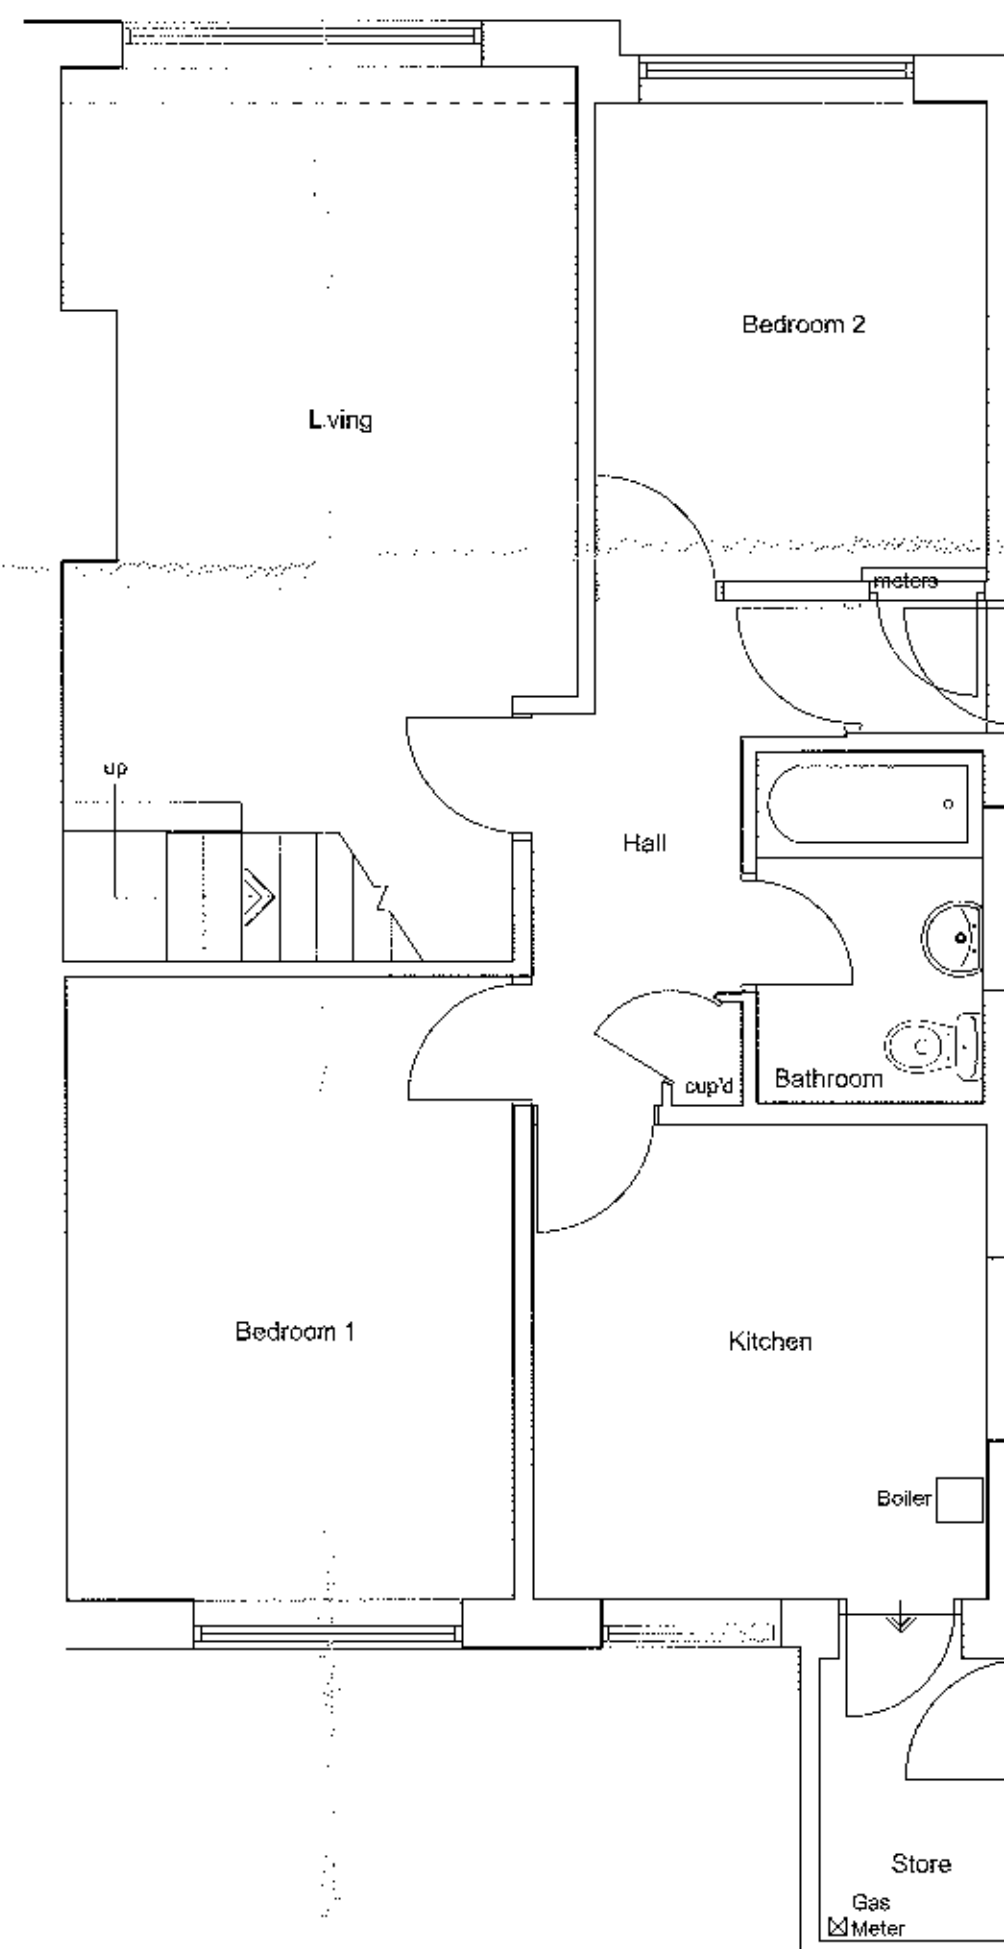


Ground Floor Plan

Client Miss Hargreaves		
Job Title Proposed Extension to 13 Langdale Avenue Clitheroe Lancashire		
320130198P		
Drawing Title Existing Plans and Elevations		
Scale 1:50 1:100@A2	Date Oct 2012	Drawn LFG


spa
SUNDERLAND PEACOCK ARCHITECTS
SUNDERLAND PEACOCK & ASSOCIATES LTD.
HAZELHIRE, PHILIPPO ROAD, CLITHEROE
LANCASHIRE, BB6 3AG
T 01205 42351/5 F 01205 423338
E info@sunderlandpeacock.com
www.sunderlandpeacock.com




4302 -01

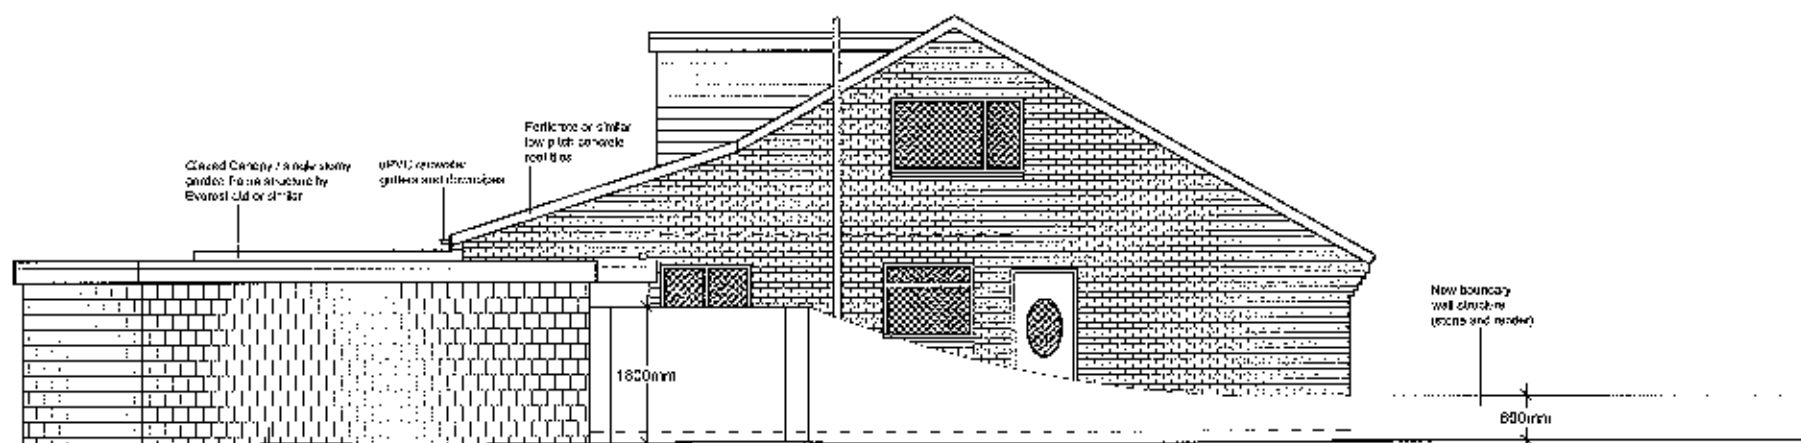


East Elevation

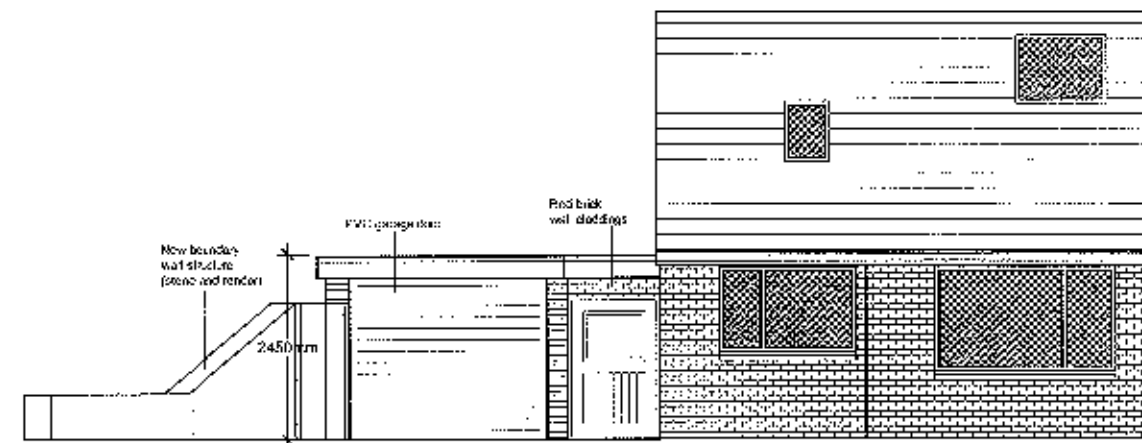

North Elevation

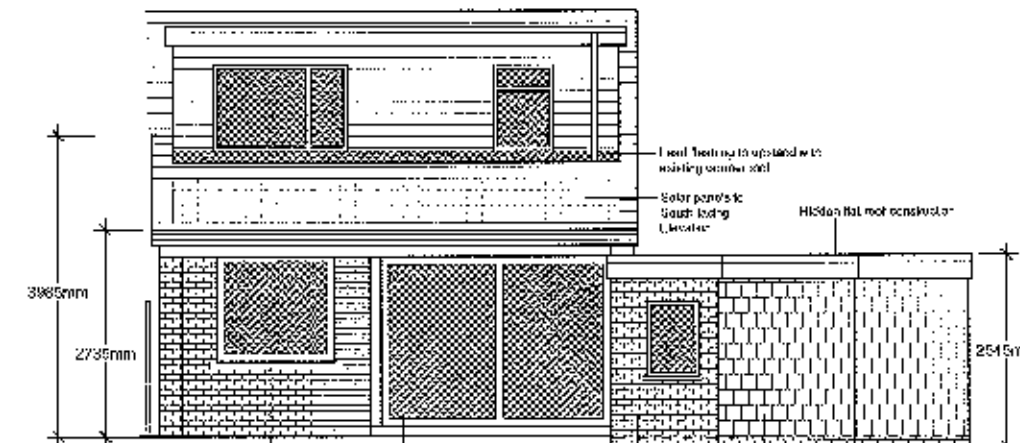

South Elevation

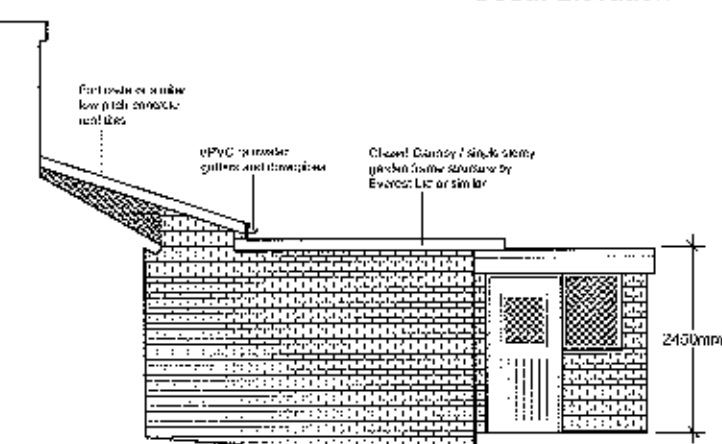

West Elevation

Rev E - Drawing revised following email from Client 11.02.13 - 15.02.2013
 Rev D - Drawing revised following meeting with Client 24.01.12 - 28.01.2013
 Rev C - Drawing revised following email from Client 16.01.13 - 17.01.2013
 Rev B - Drawing revised following email from Client 09.01.13 - 14.01.2013
 Rev A - Drawing revised following meeting with Client December 2012 - 04.01.2013

Client
 Miss Hargreaves

Job Title
 Proposed Extension to
 13 Langdale Avenue
 Clitheroe
 Lancashire

320130198P

Drawing Title
 Proposed Plans and Elevations

Scale
 1:50/100@A2

Date
 Nov 2012

Drawn
 POC



spa

SUNDERLAND PEACOCK ARCHITECTS

SUNDERLAND PEACOCK & ASSOCIATES LTD.
 HAZELMERE, PINLICO ROAD, CLITHEROE
 LANCASHIRE, BB7 2AG
 T 01700 423178 F 01700 427328
 E info@sunderlandpeacock.com
 www.sunderlandpeacock.co.uk



4302 -02E

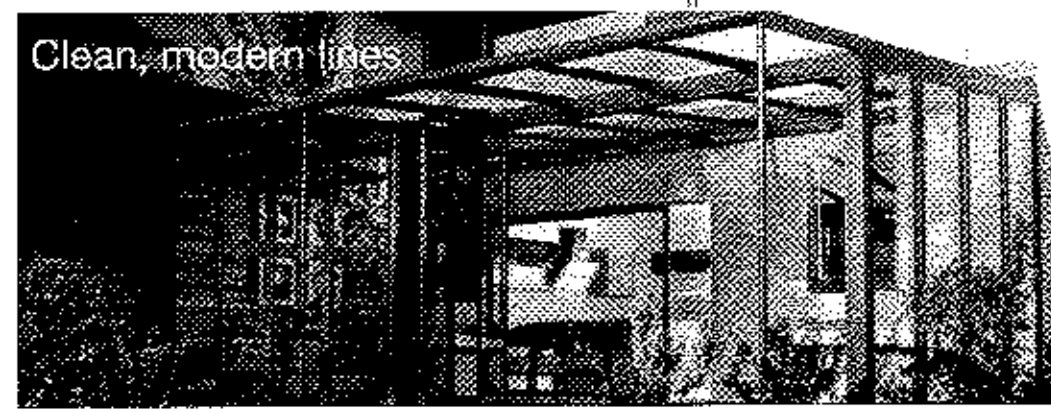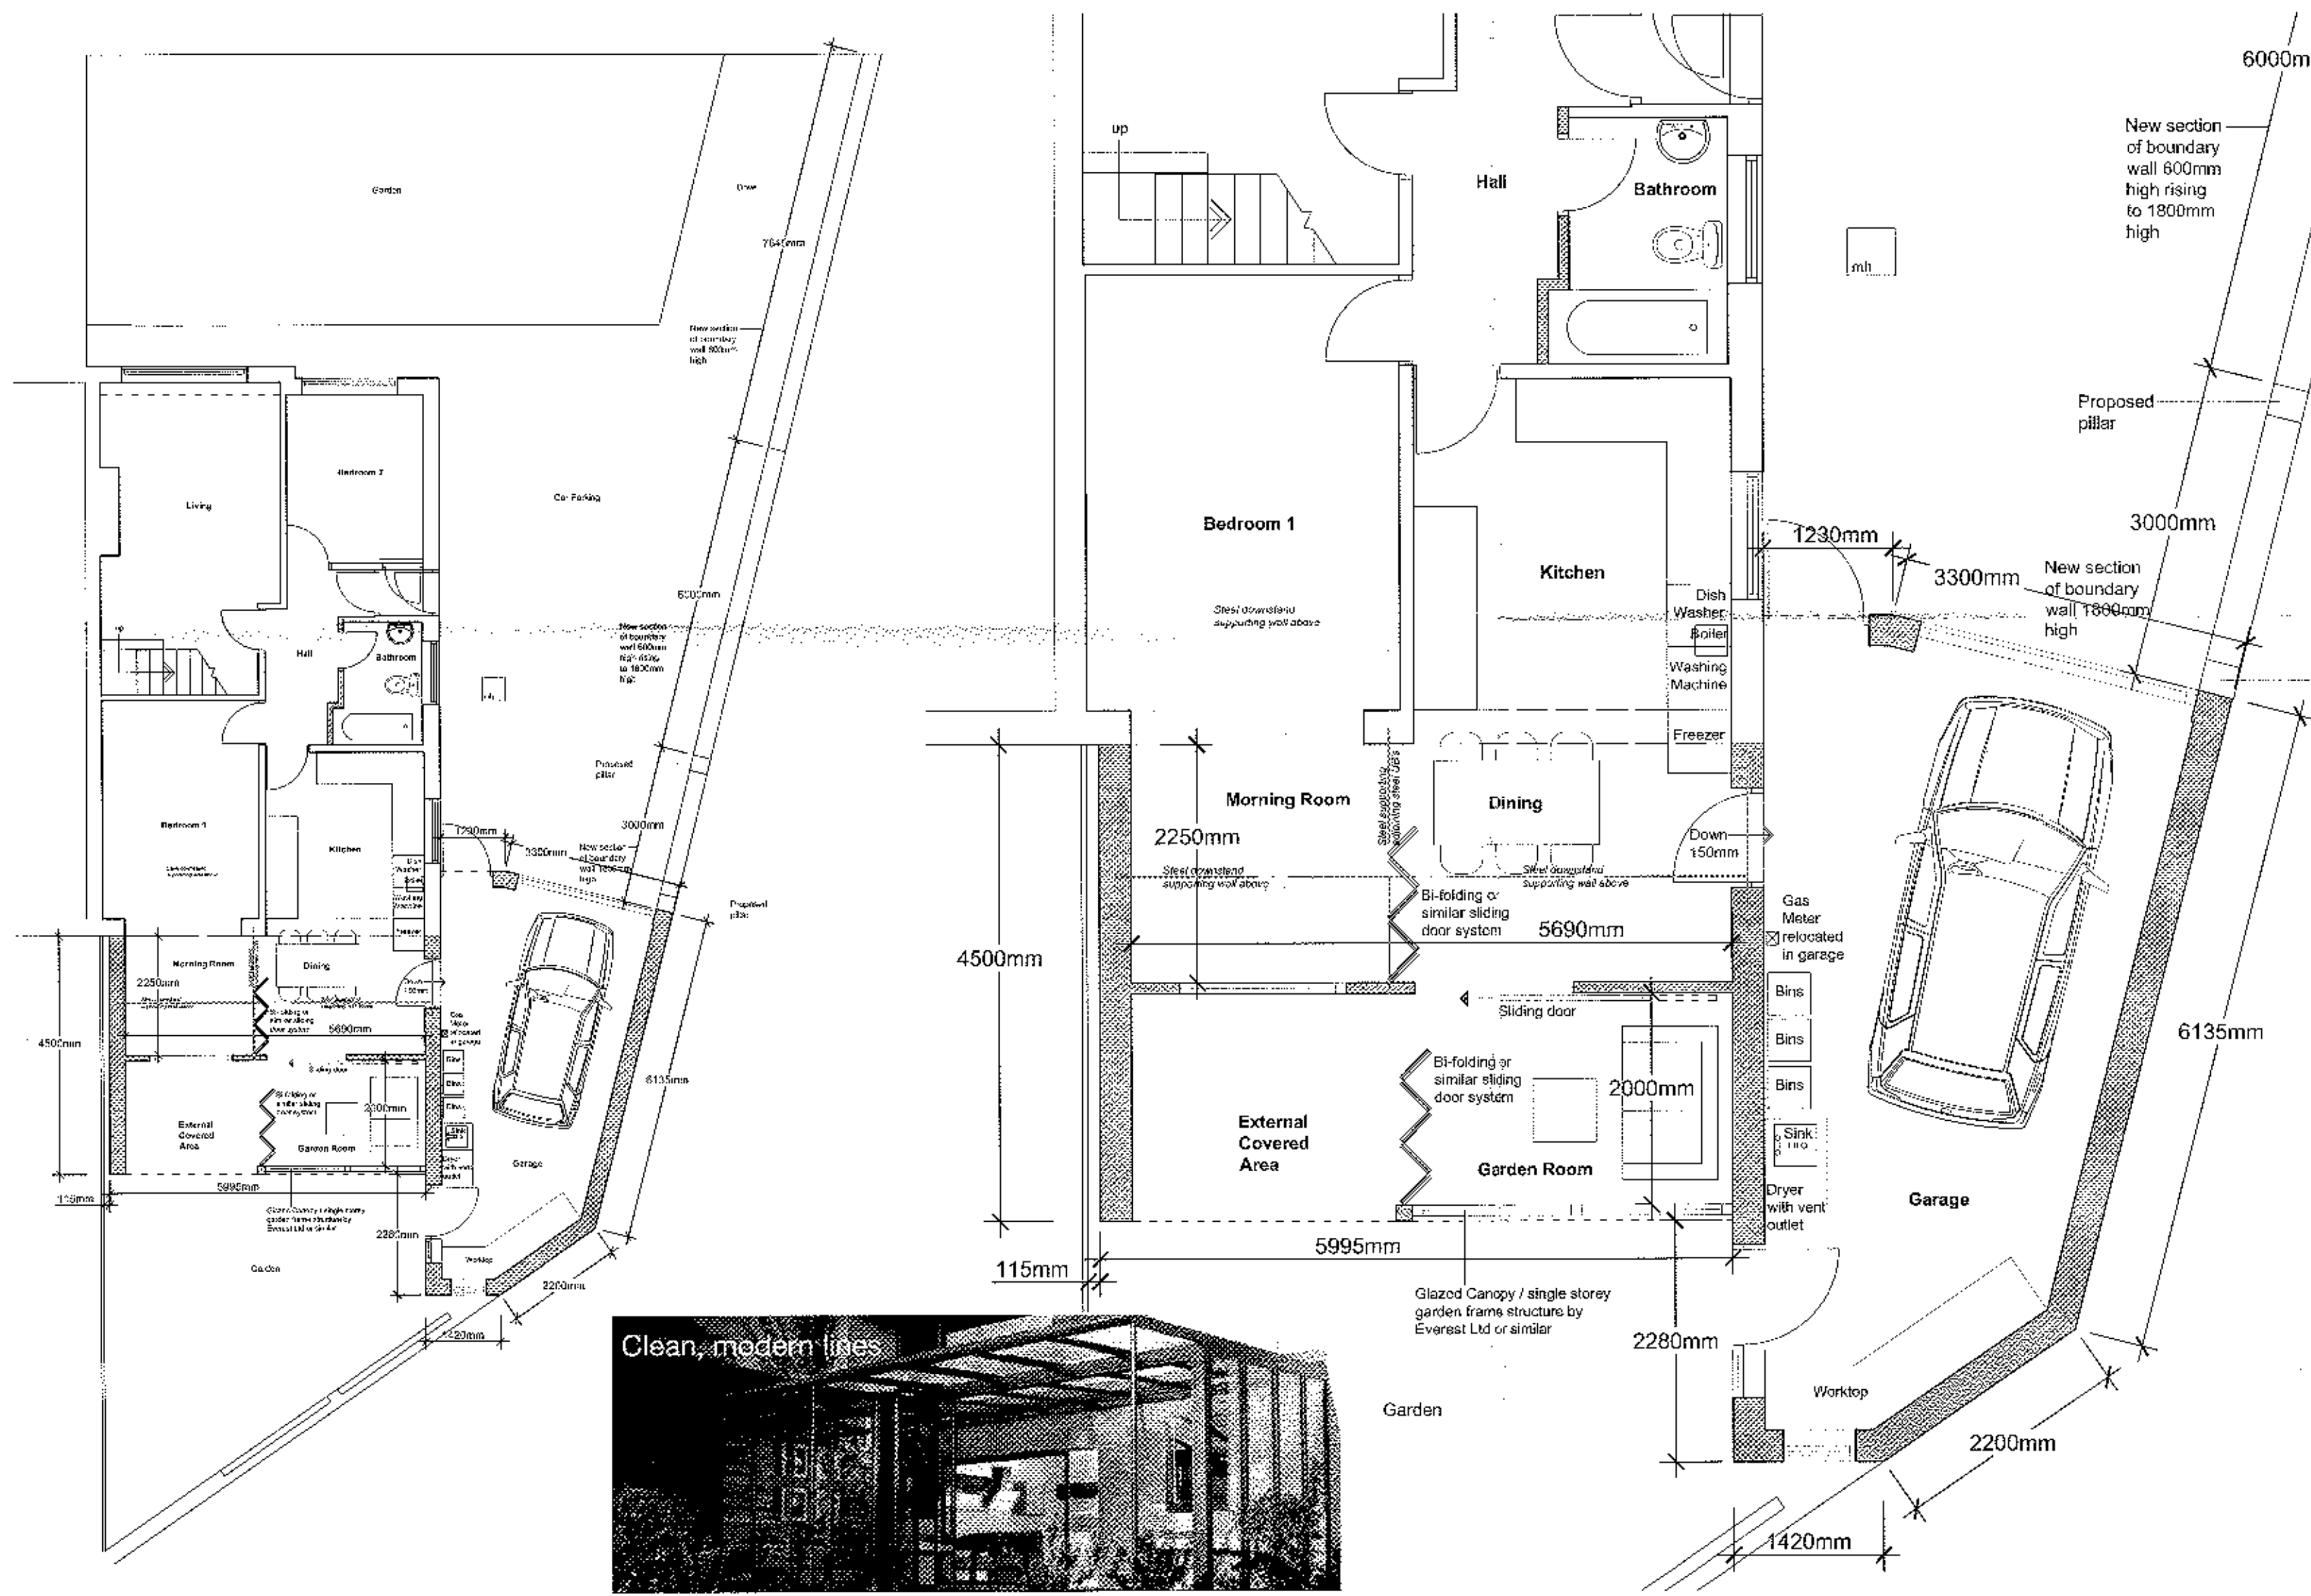

[Taken from Everest]

Ground Floor Plan

Site Plan 1:100