


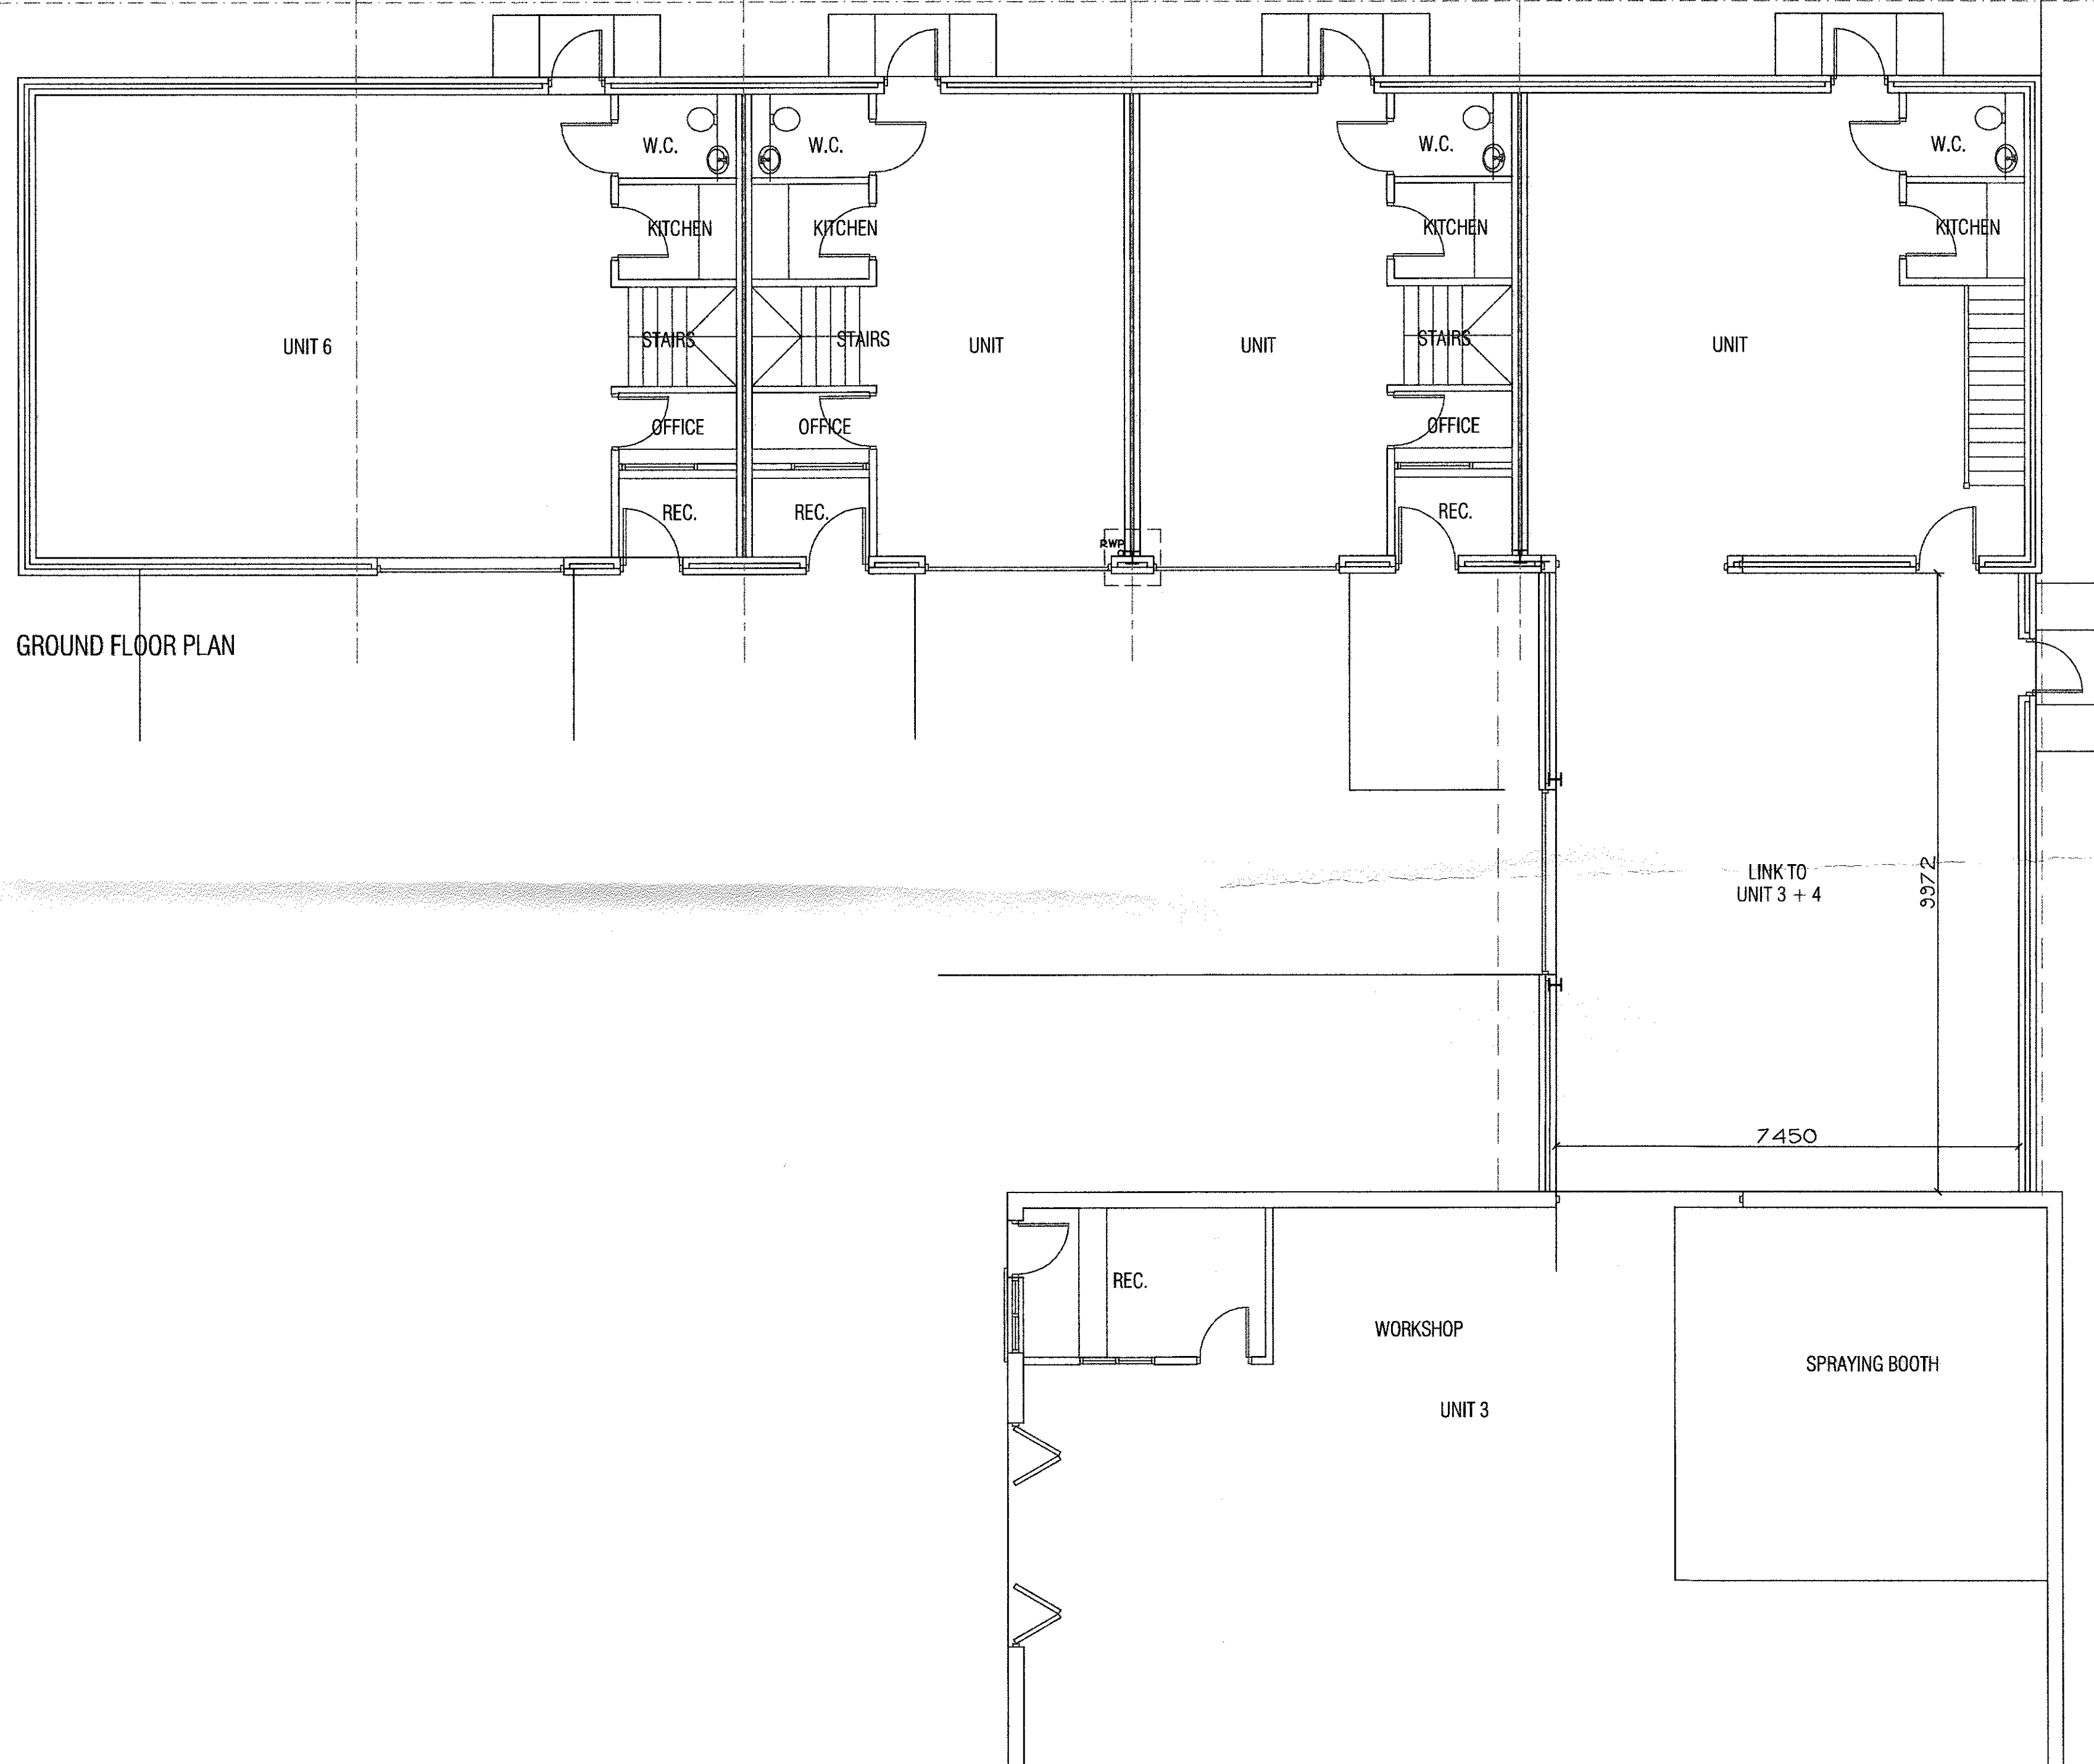

GROUND FLOOR PLAN

NOTES
THIS DRAWING IS TO BE READ IN CONJUNCTION WITH ALL OTHER DRAWINGS FOR THIS PROJECT.
ALL LEVELS AND DIMENSIONS ARE TO BE CHECKED ON SITE BY THE CONTRACTOR, PRIOR TO
PLACING CRUSHERS OR COMMENCING ANY OF THE RELEVANT WORKS.
ALL DIMENSIONS ARE IN MILLIMETRES UNLESS STATED OTHERWISE.
ANY DISCREPANCIES BETWEEN THE INFORMATION SHOWN ON THE PLAN AND THAT FOUND ON
SITE ARE TO BE REPORTED TO THE DESIGNER IMMEDIATELY.

32013 0209P

A 22.02.13 Title block amended

Rev.	Date	Description
------	------	-------------

A.L.H. Design Services
Barley Cottage, Brewery Street, Longridge, Lancs.
PR3 3NB, Tel & Fax : (01772) 785719

Client

Miss L. Townsend,
Mary Townley Fold,
Burnley,
Lancs. BB10 4LU

Job/Scheme Title

CHANGE OF USE AT UNIT 6
INDUSTRIAL UNITS AT LAND TO
THE REAR OF 90 BERRY LANE,
LONGRIDGE,
FROM B1 TO D2

Drawing Title

EXISTING & PROPOSED FLOOR
PLANS

Job/Scheme Number	Drawing Number
-------------------	----------------

0422/93	Drawing No 10A
---------	----------------

Scale	Date	Drawn	Checked
-------	------	-------	---------

1/75th	Feb 13	a.t.l.h.	
--------	--------	----------	--