



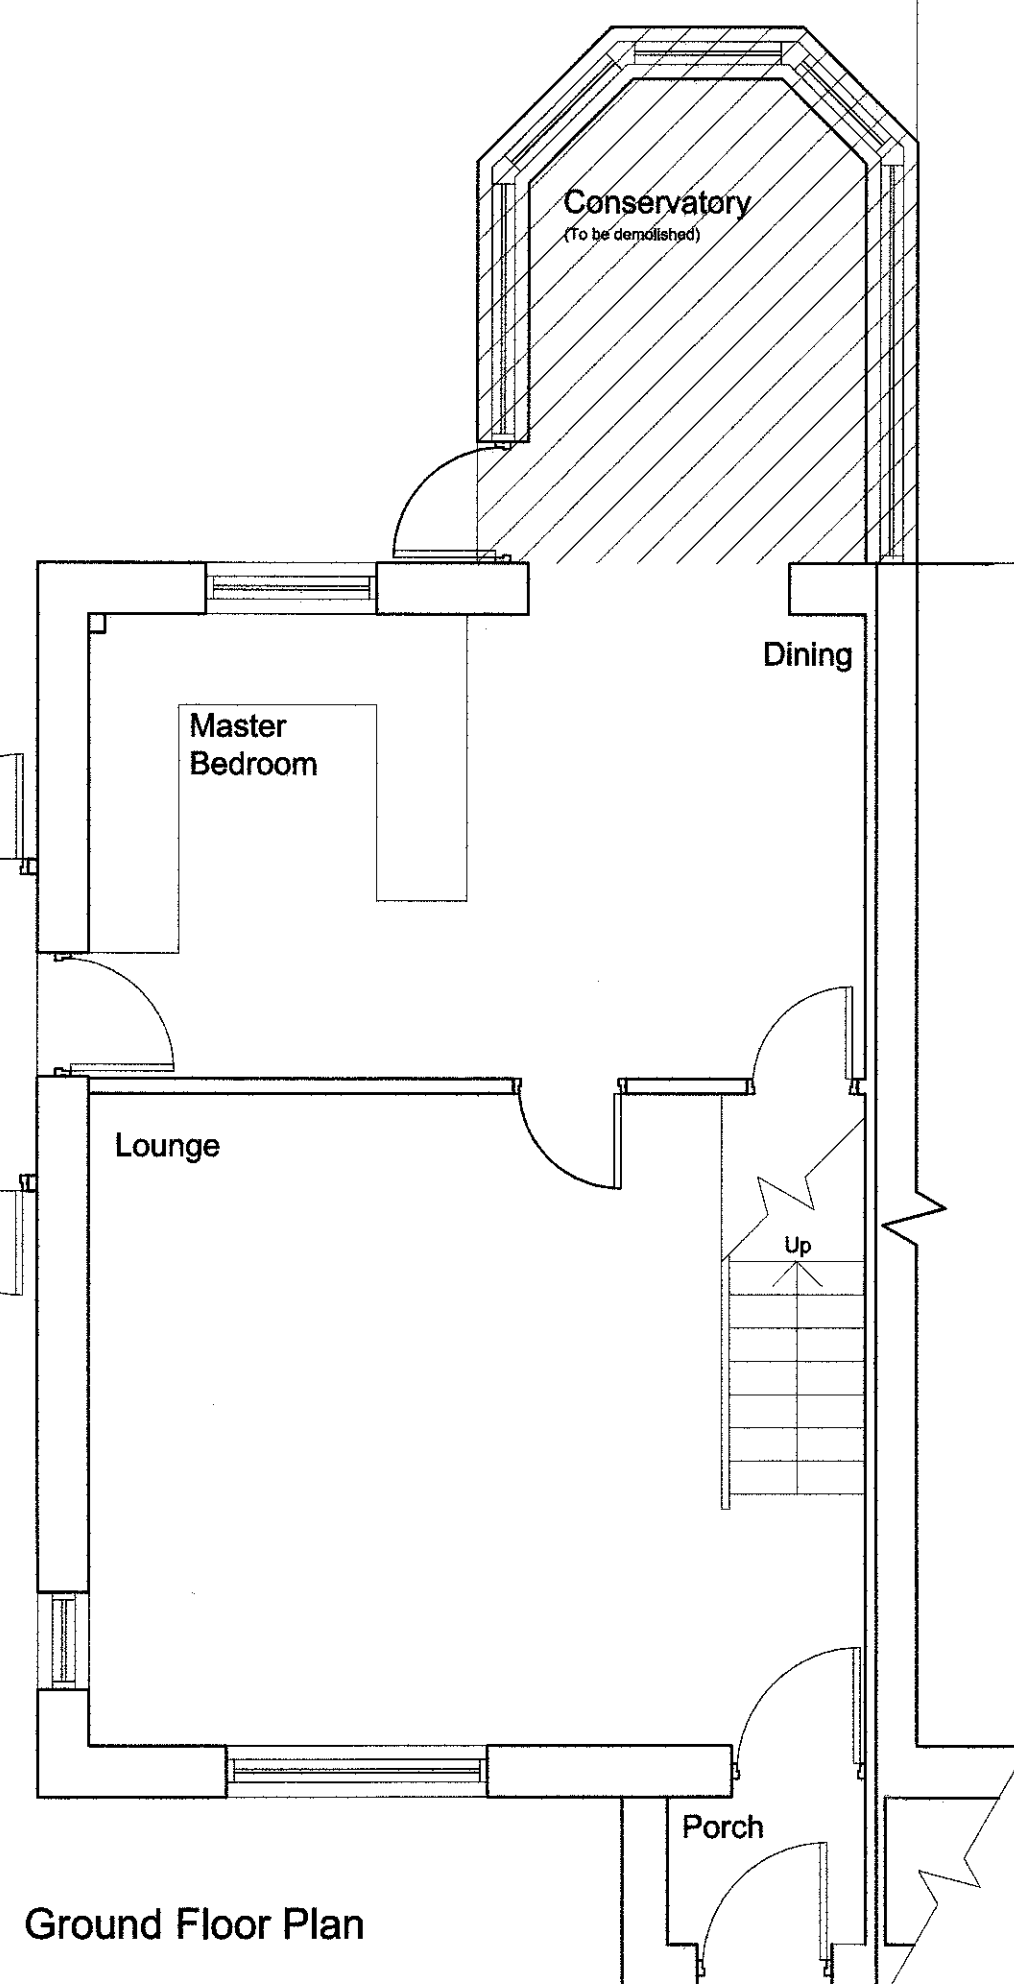


Ground Floor Plan

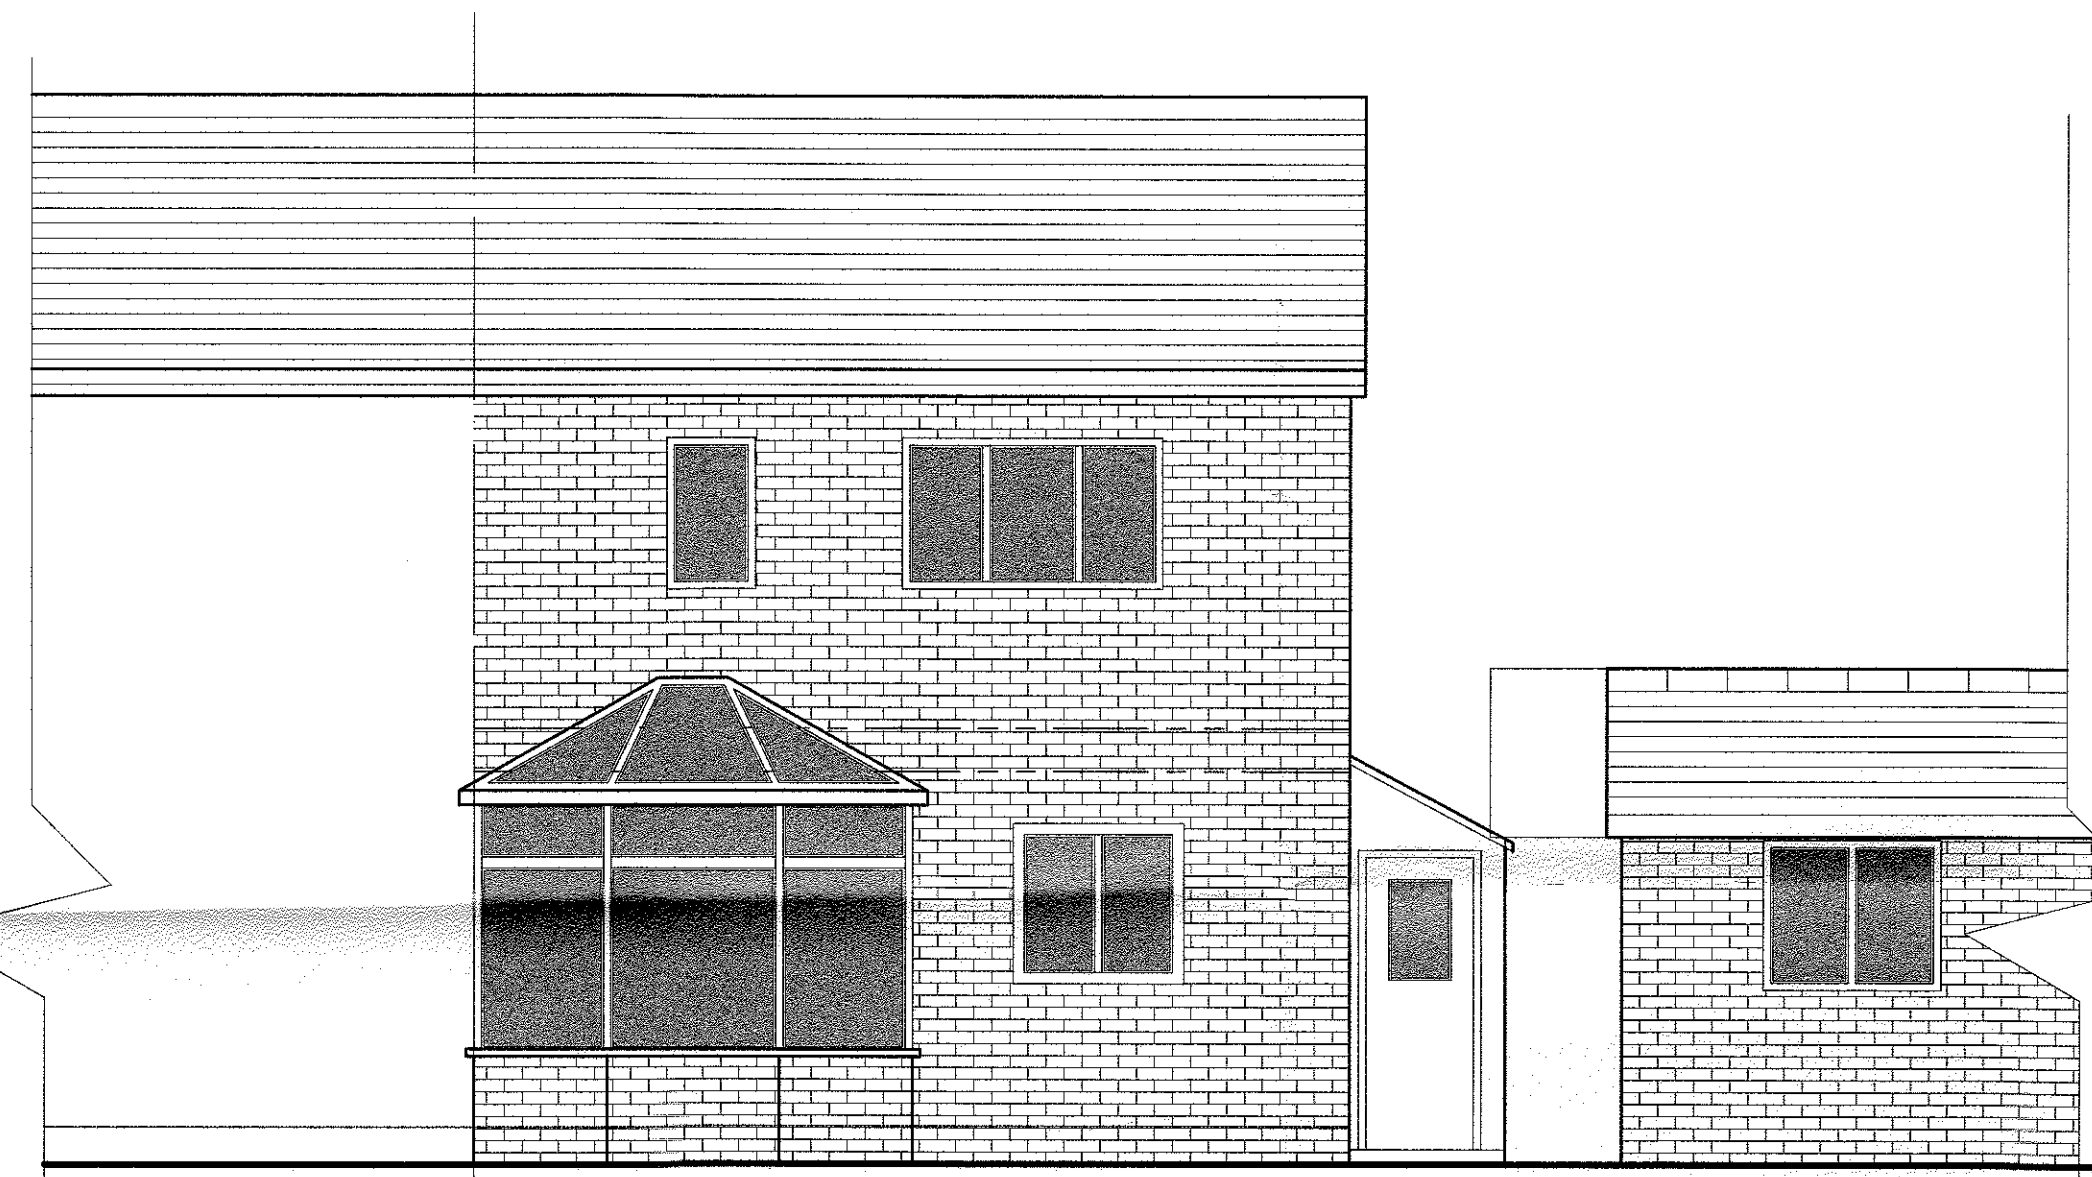

South West Elevation




North East Elevation

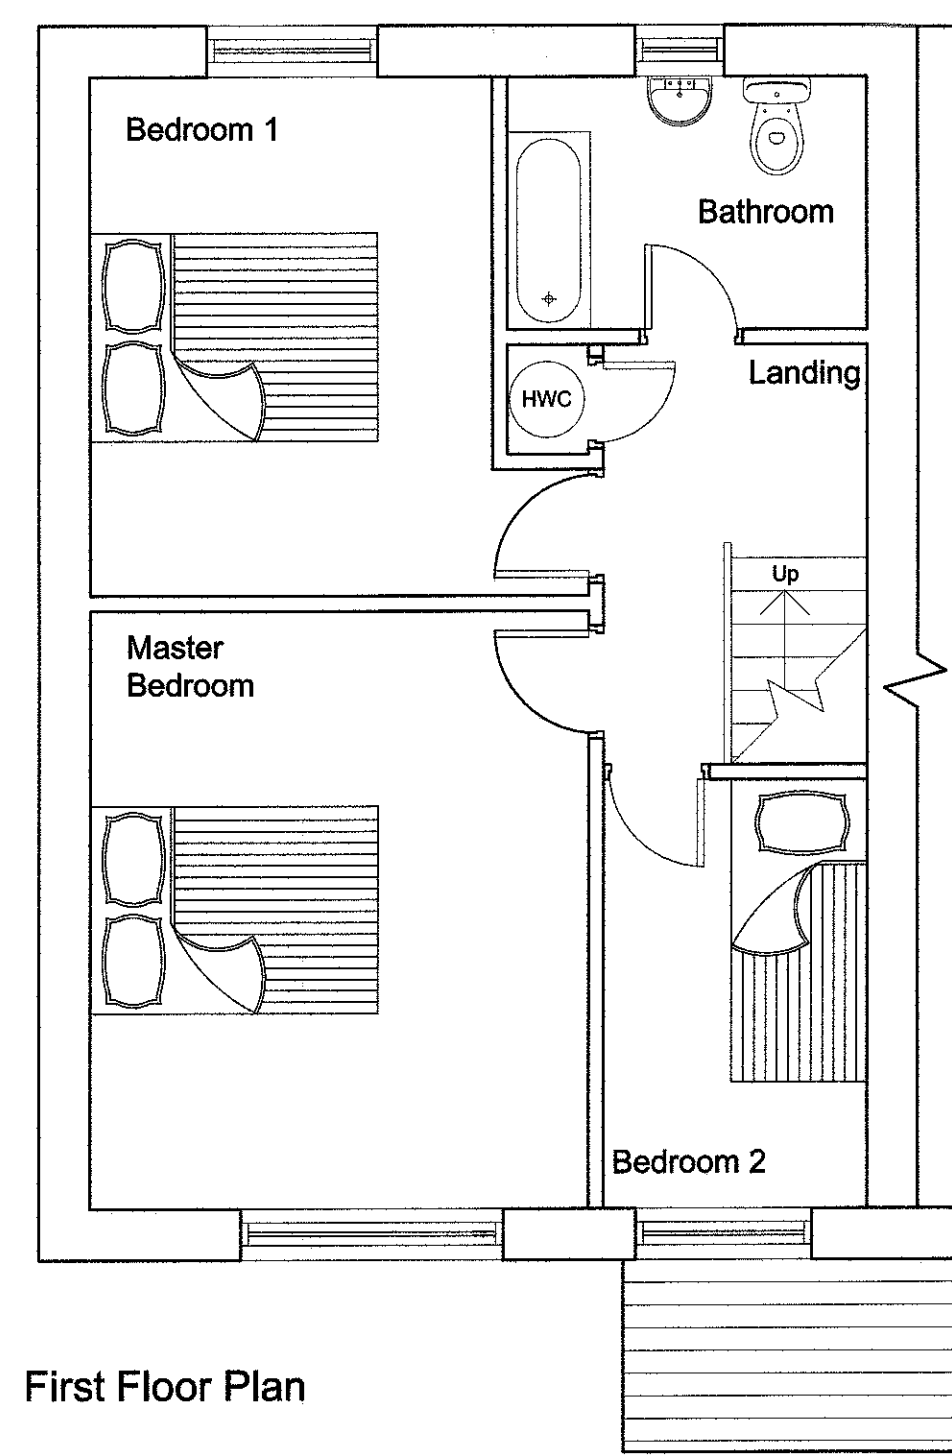


First Floor Plan



North West Elevation

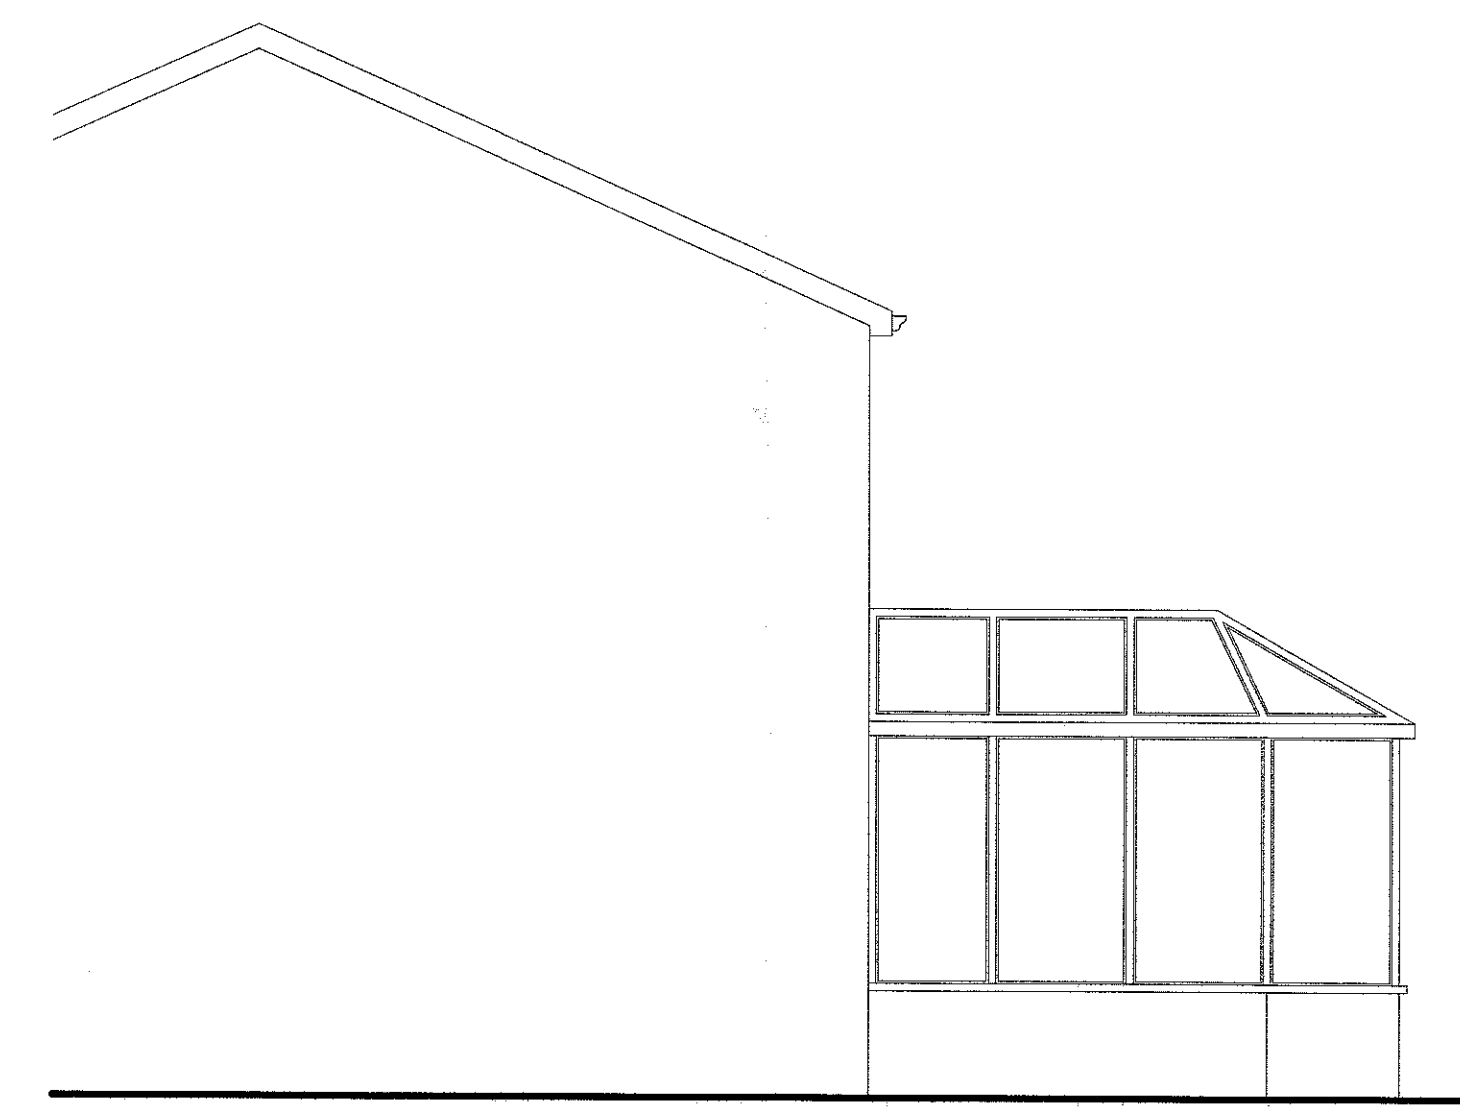

Part South East Elevation

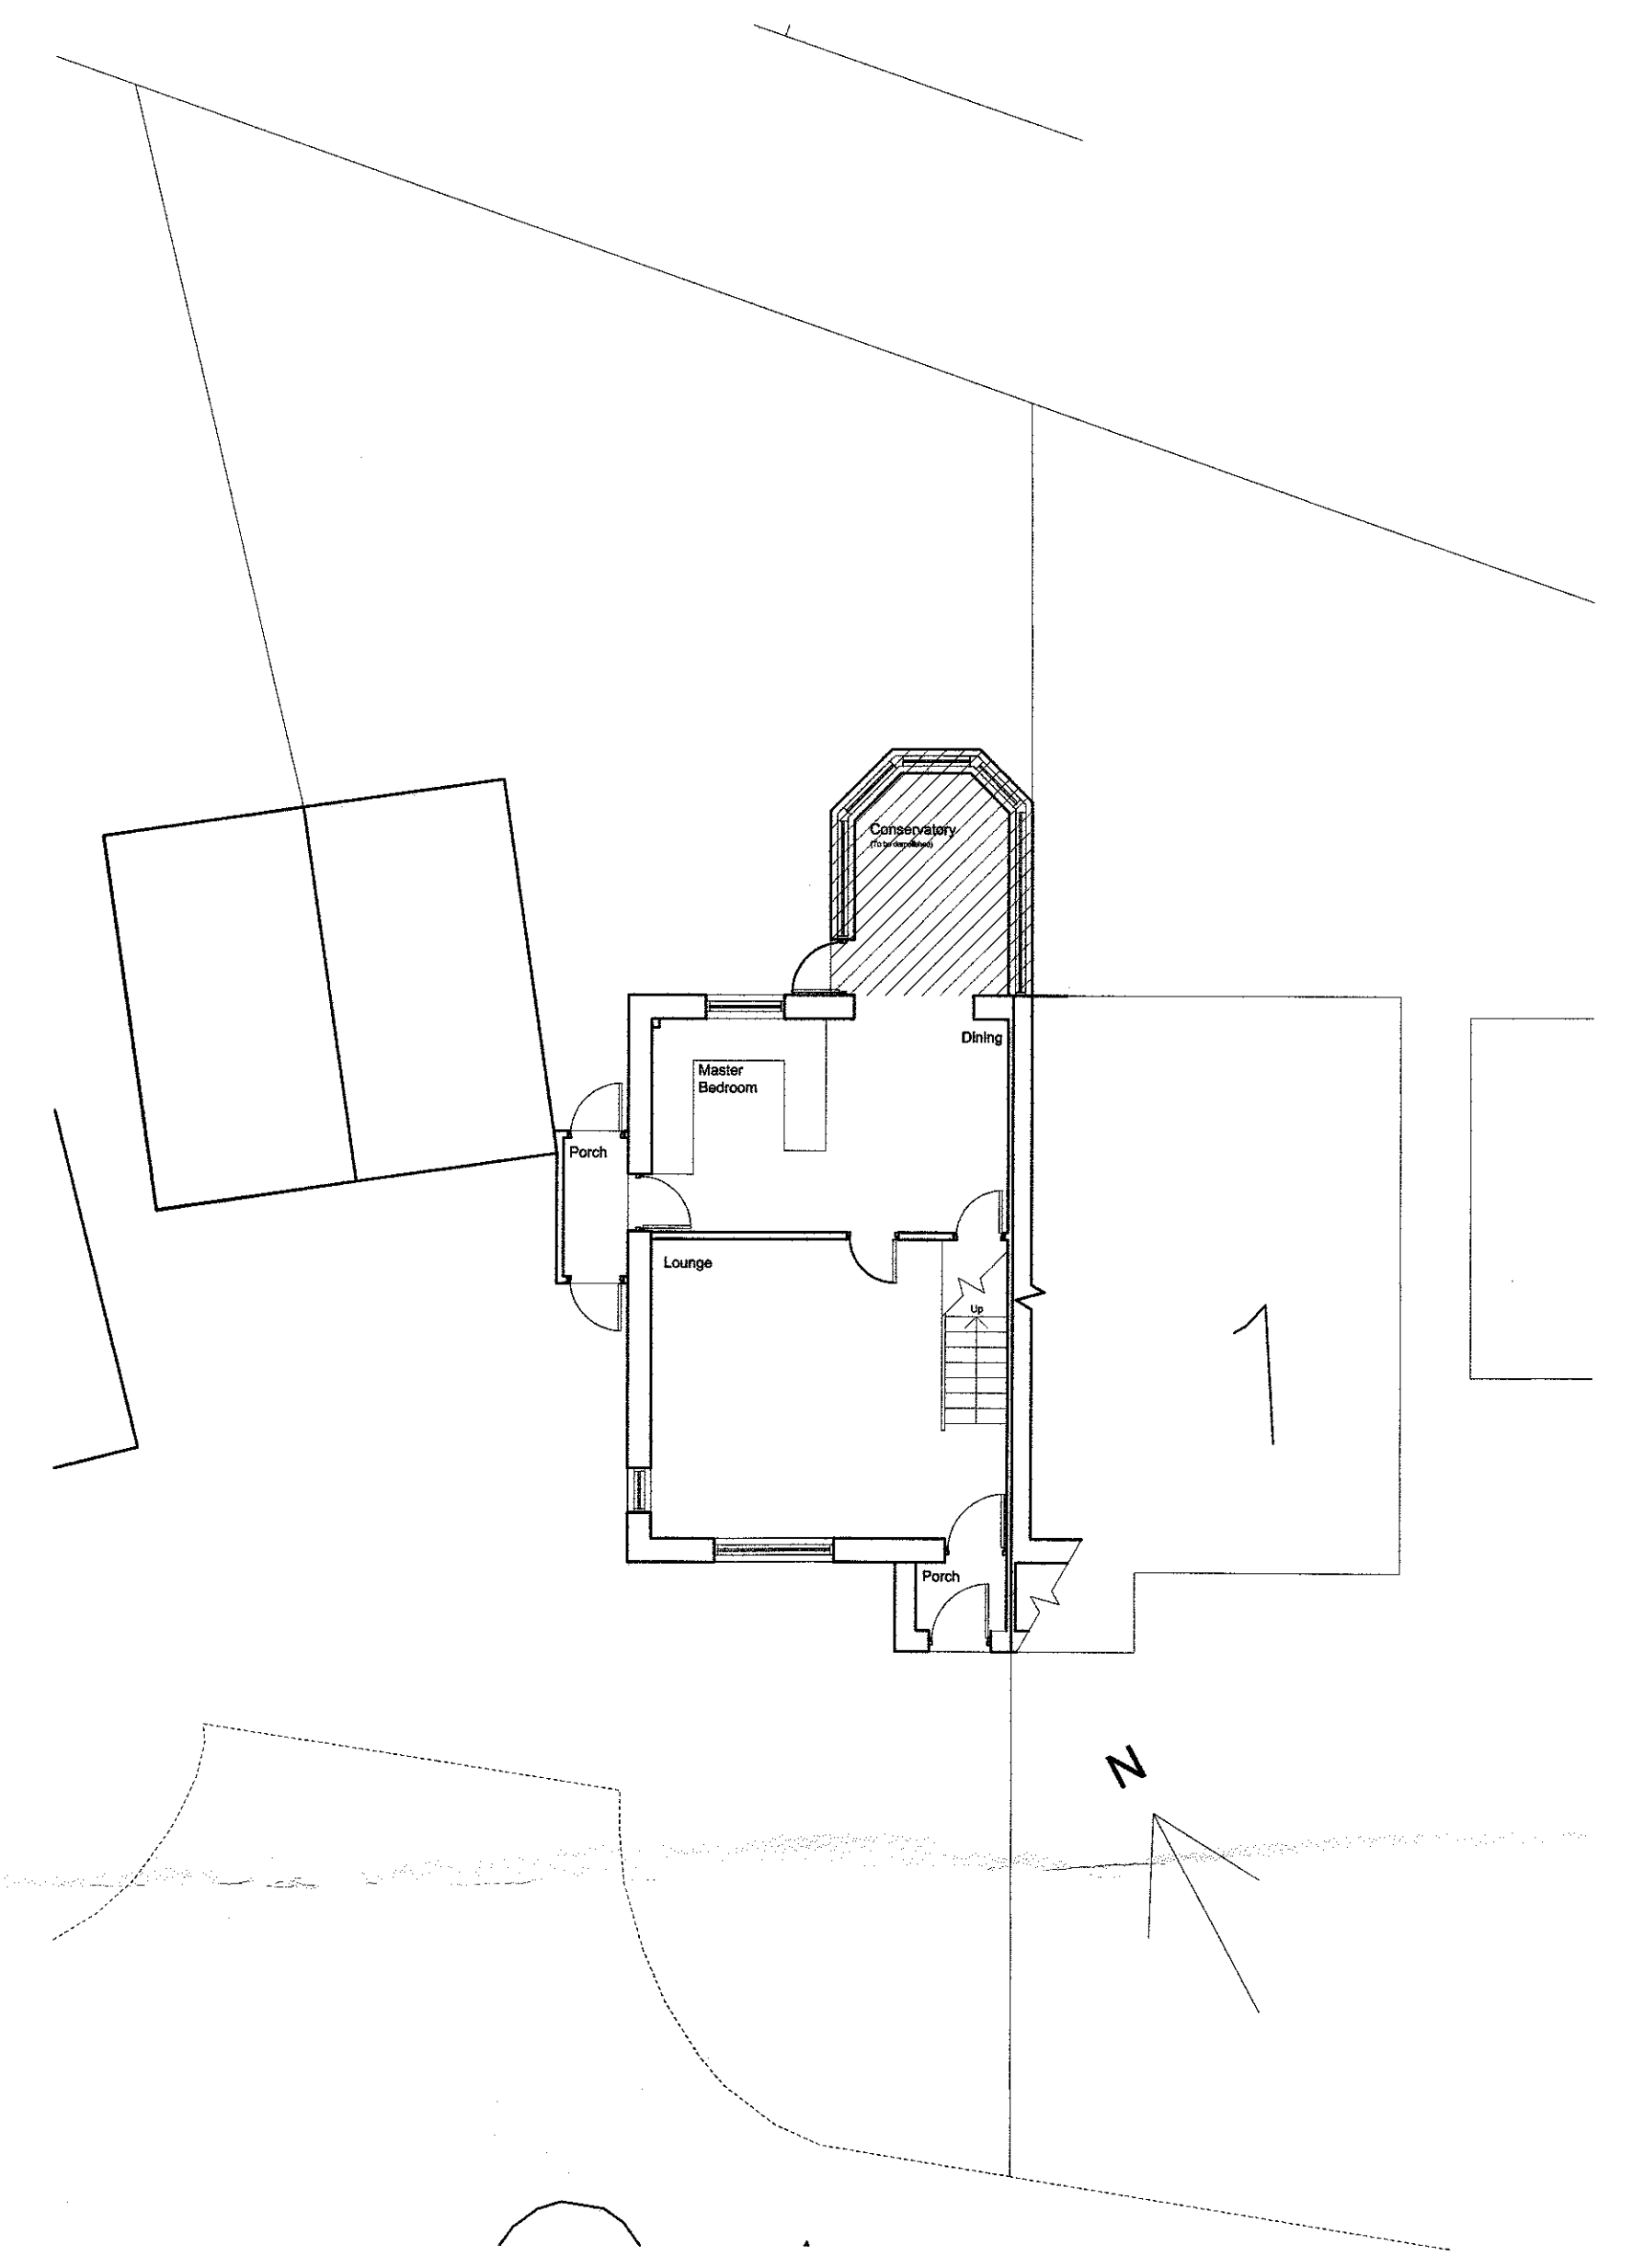

Site Plan Scale 1:100

Rev. A. Demolitions indicated as requested by planning.
05.11.2012 JB

Client
Mr and Mrs Earnshaw

Job Title
Proposed Extension to
No. 2 Cardigan Close
Clitheroe
BB7 2DR

32013 0211

Drawing Title
Existing Plans and Elevations and Site Plan

Scale
1:50/100@A1

Date
Sept 2012

Drawn
J Bowden

spa
SUNDERLAND PEACOCK & ASSOCIATES LTD.
HAZELMERE, PIMLICO ROAD, CLITHEROE
LANCASHIRE, BB7 2AD
T 01209 423176 F 01209 427328
E info@sunderlandpeacock.com
www.sunderlandpeacock.com

4283-01A