




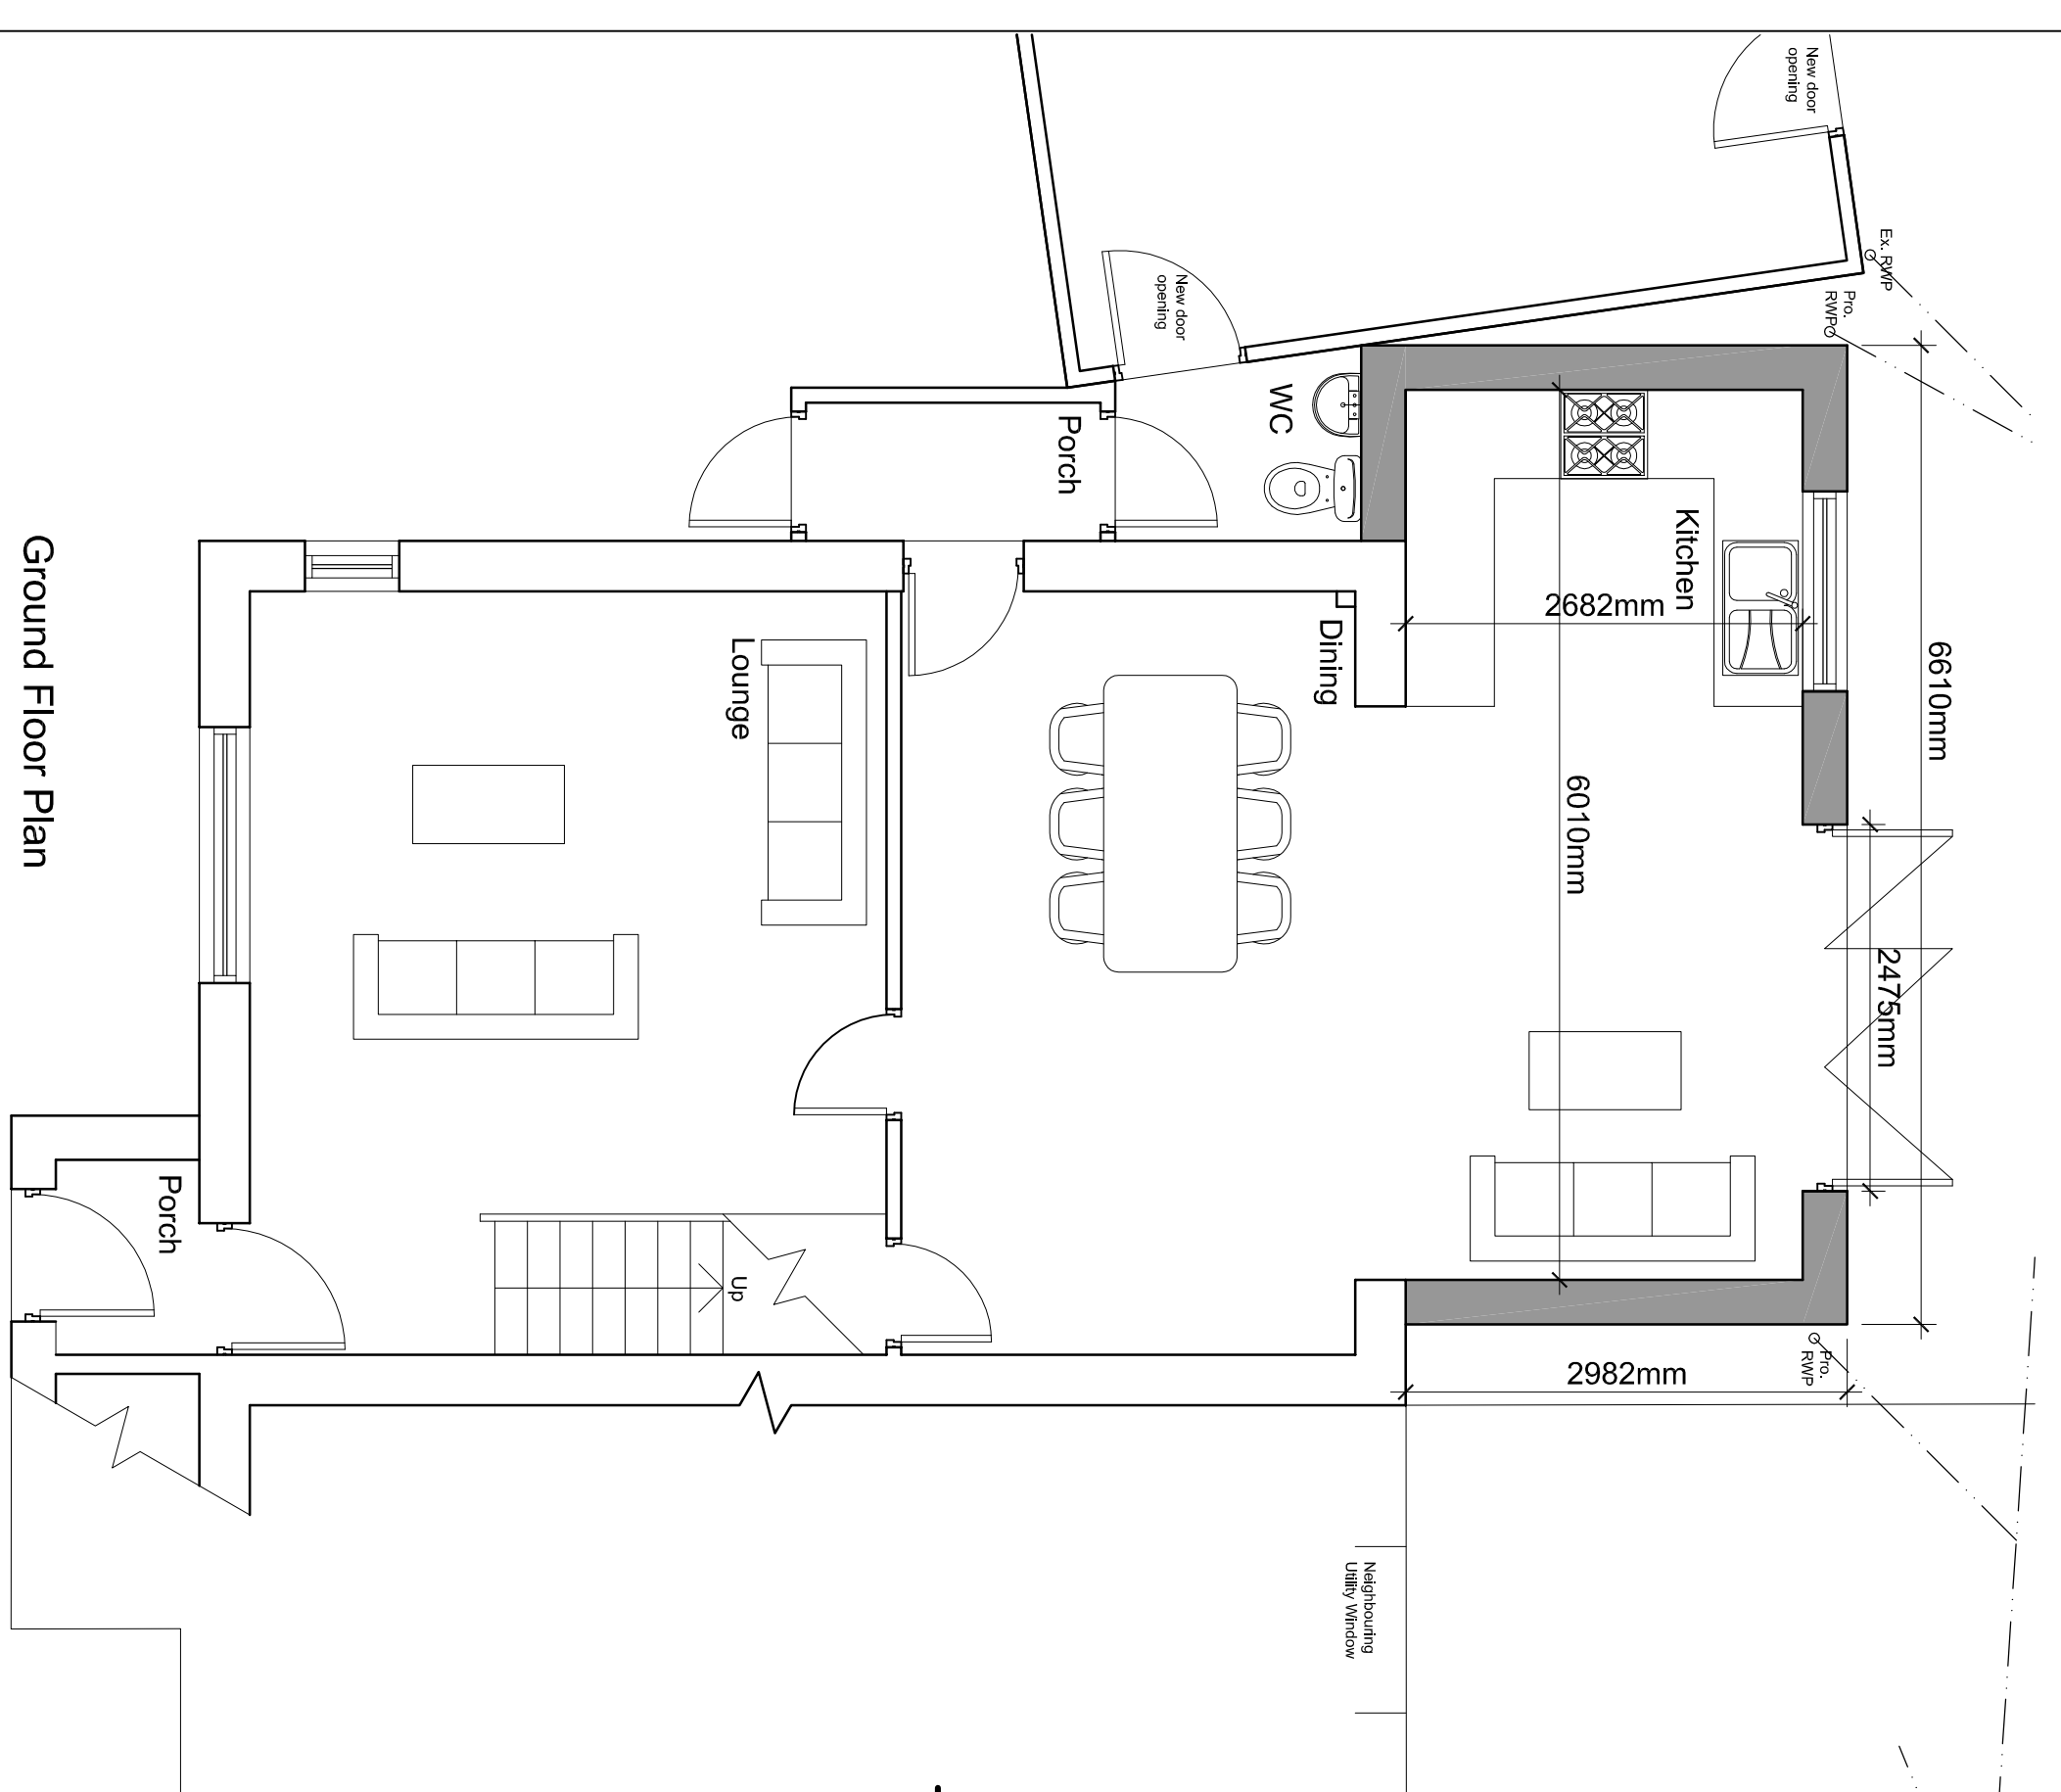


Ground Floor Plan

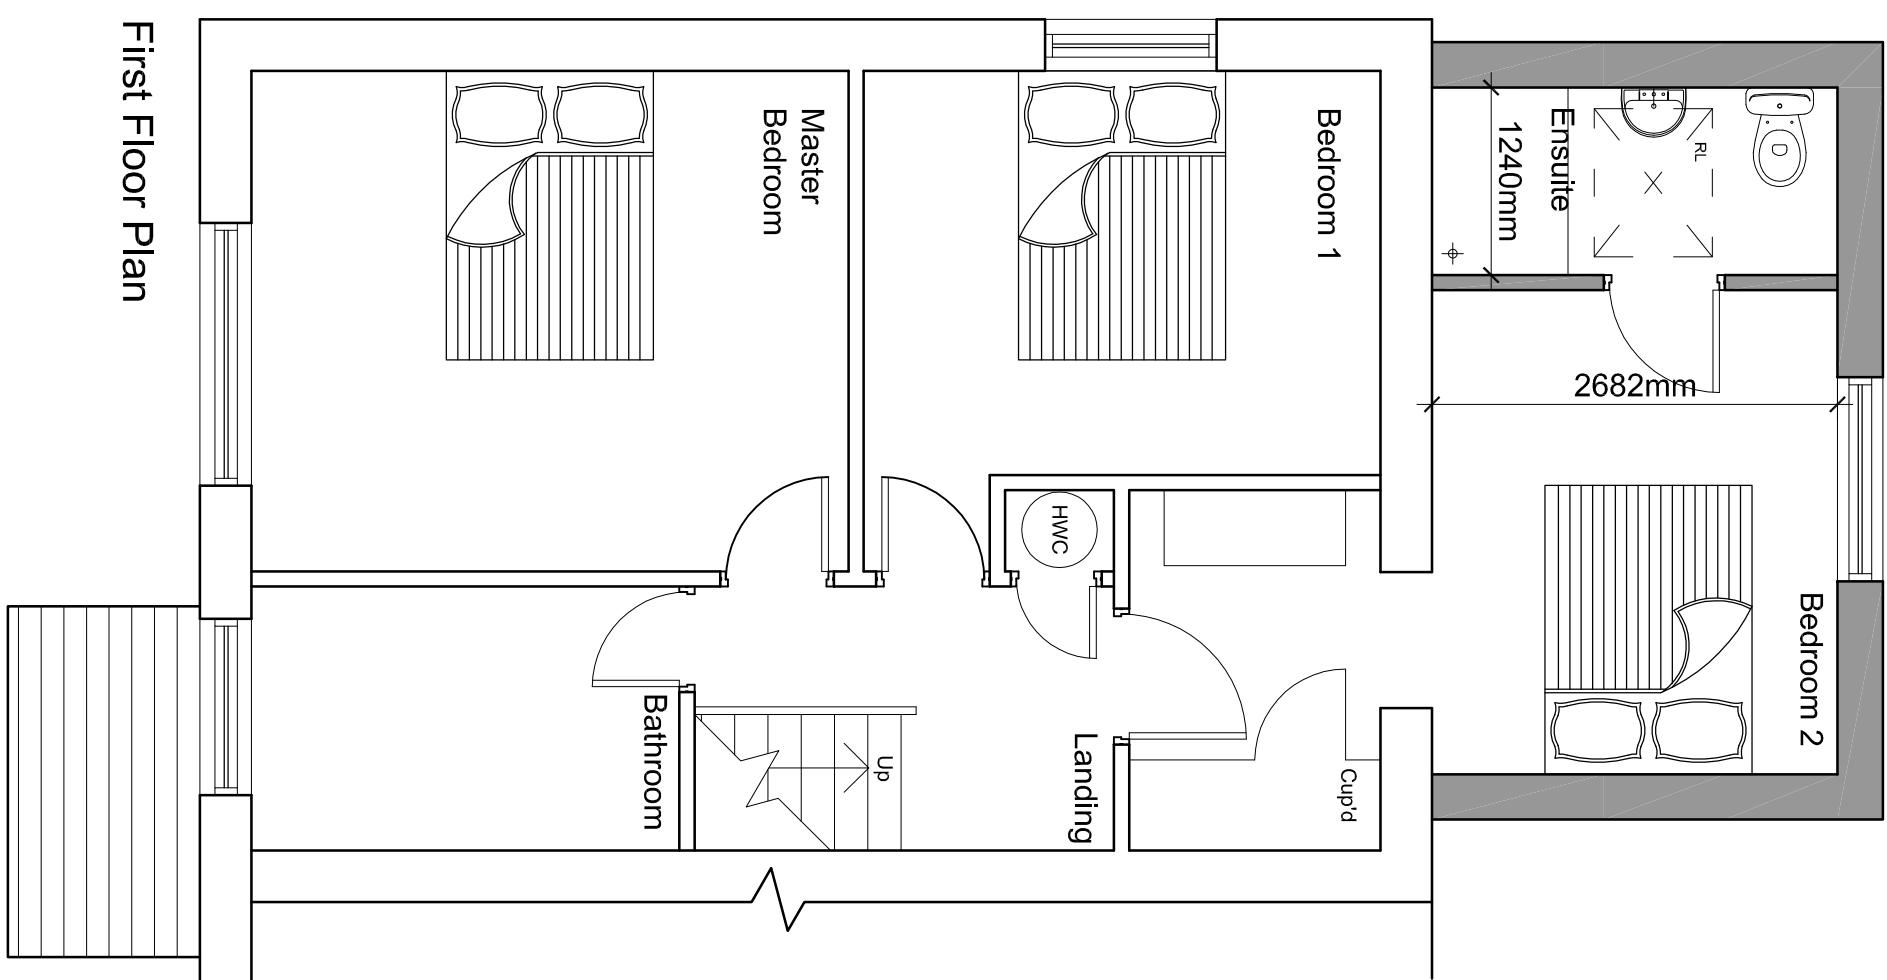


First Floor Plan

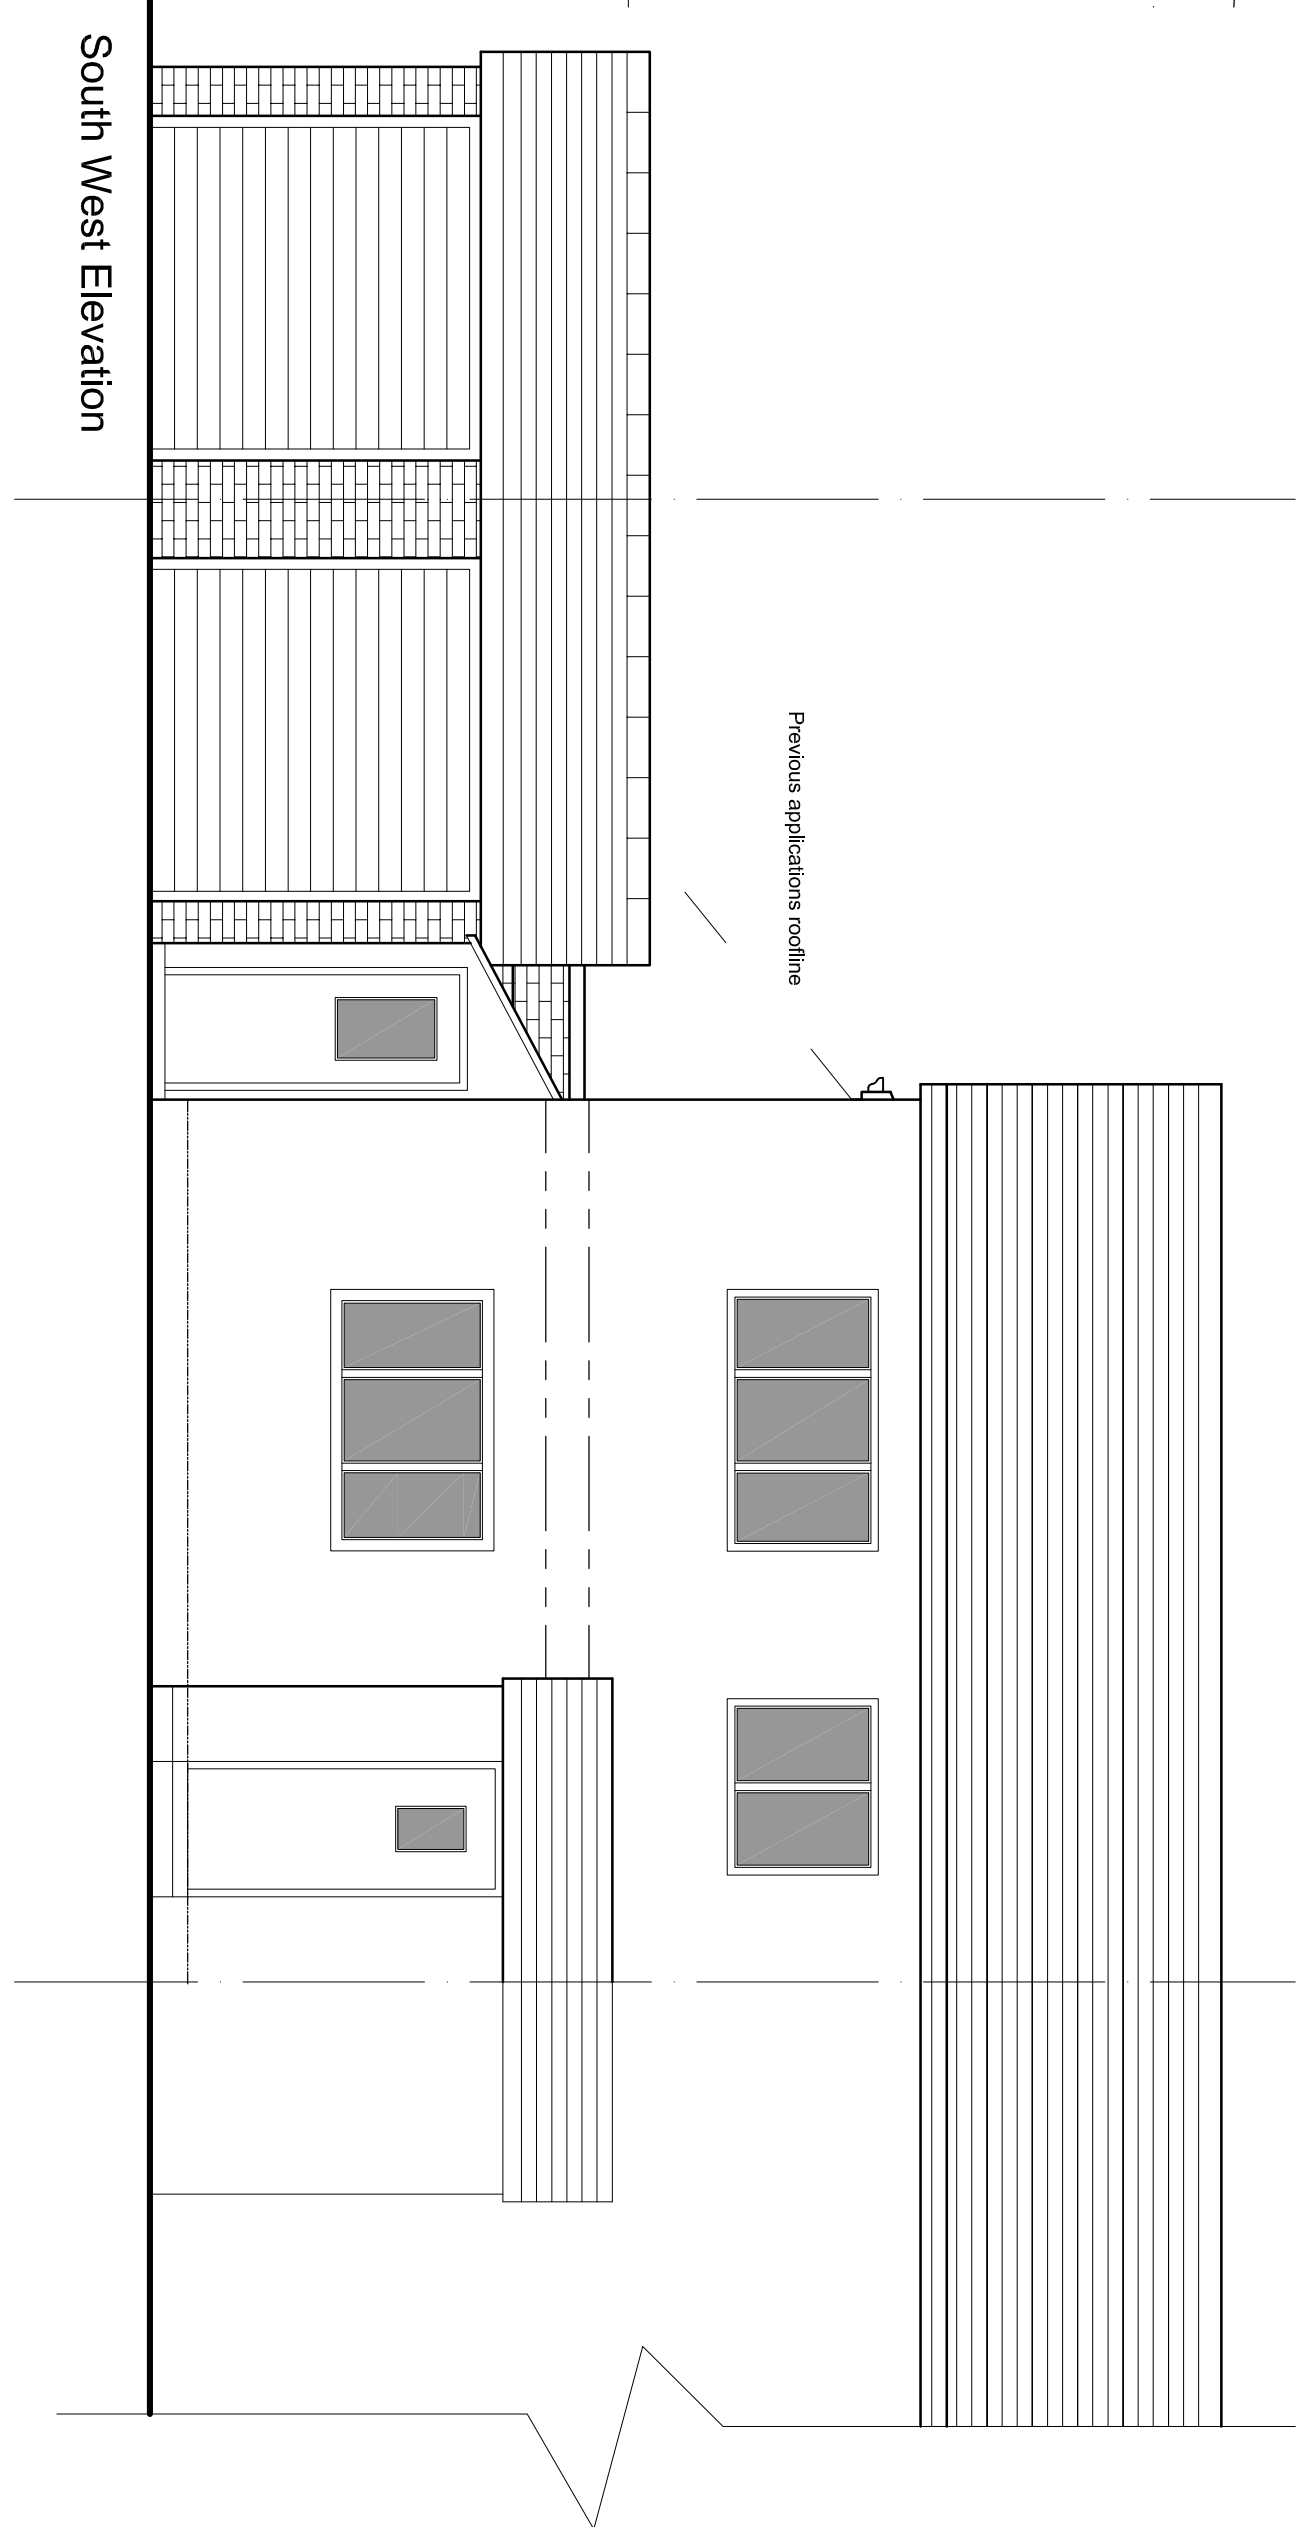


South West Elevation

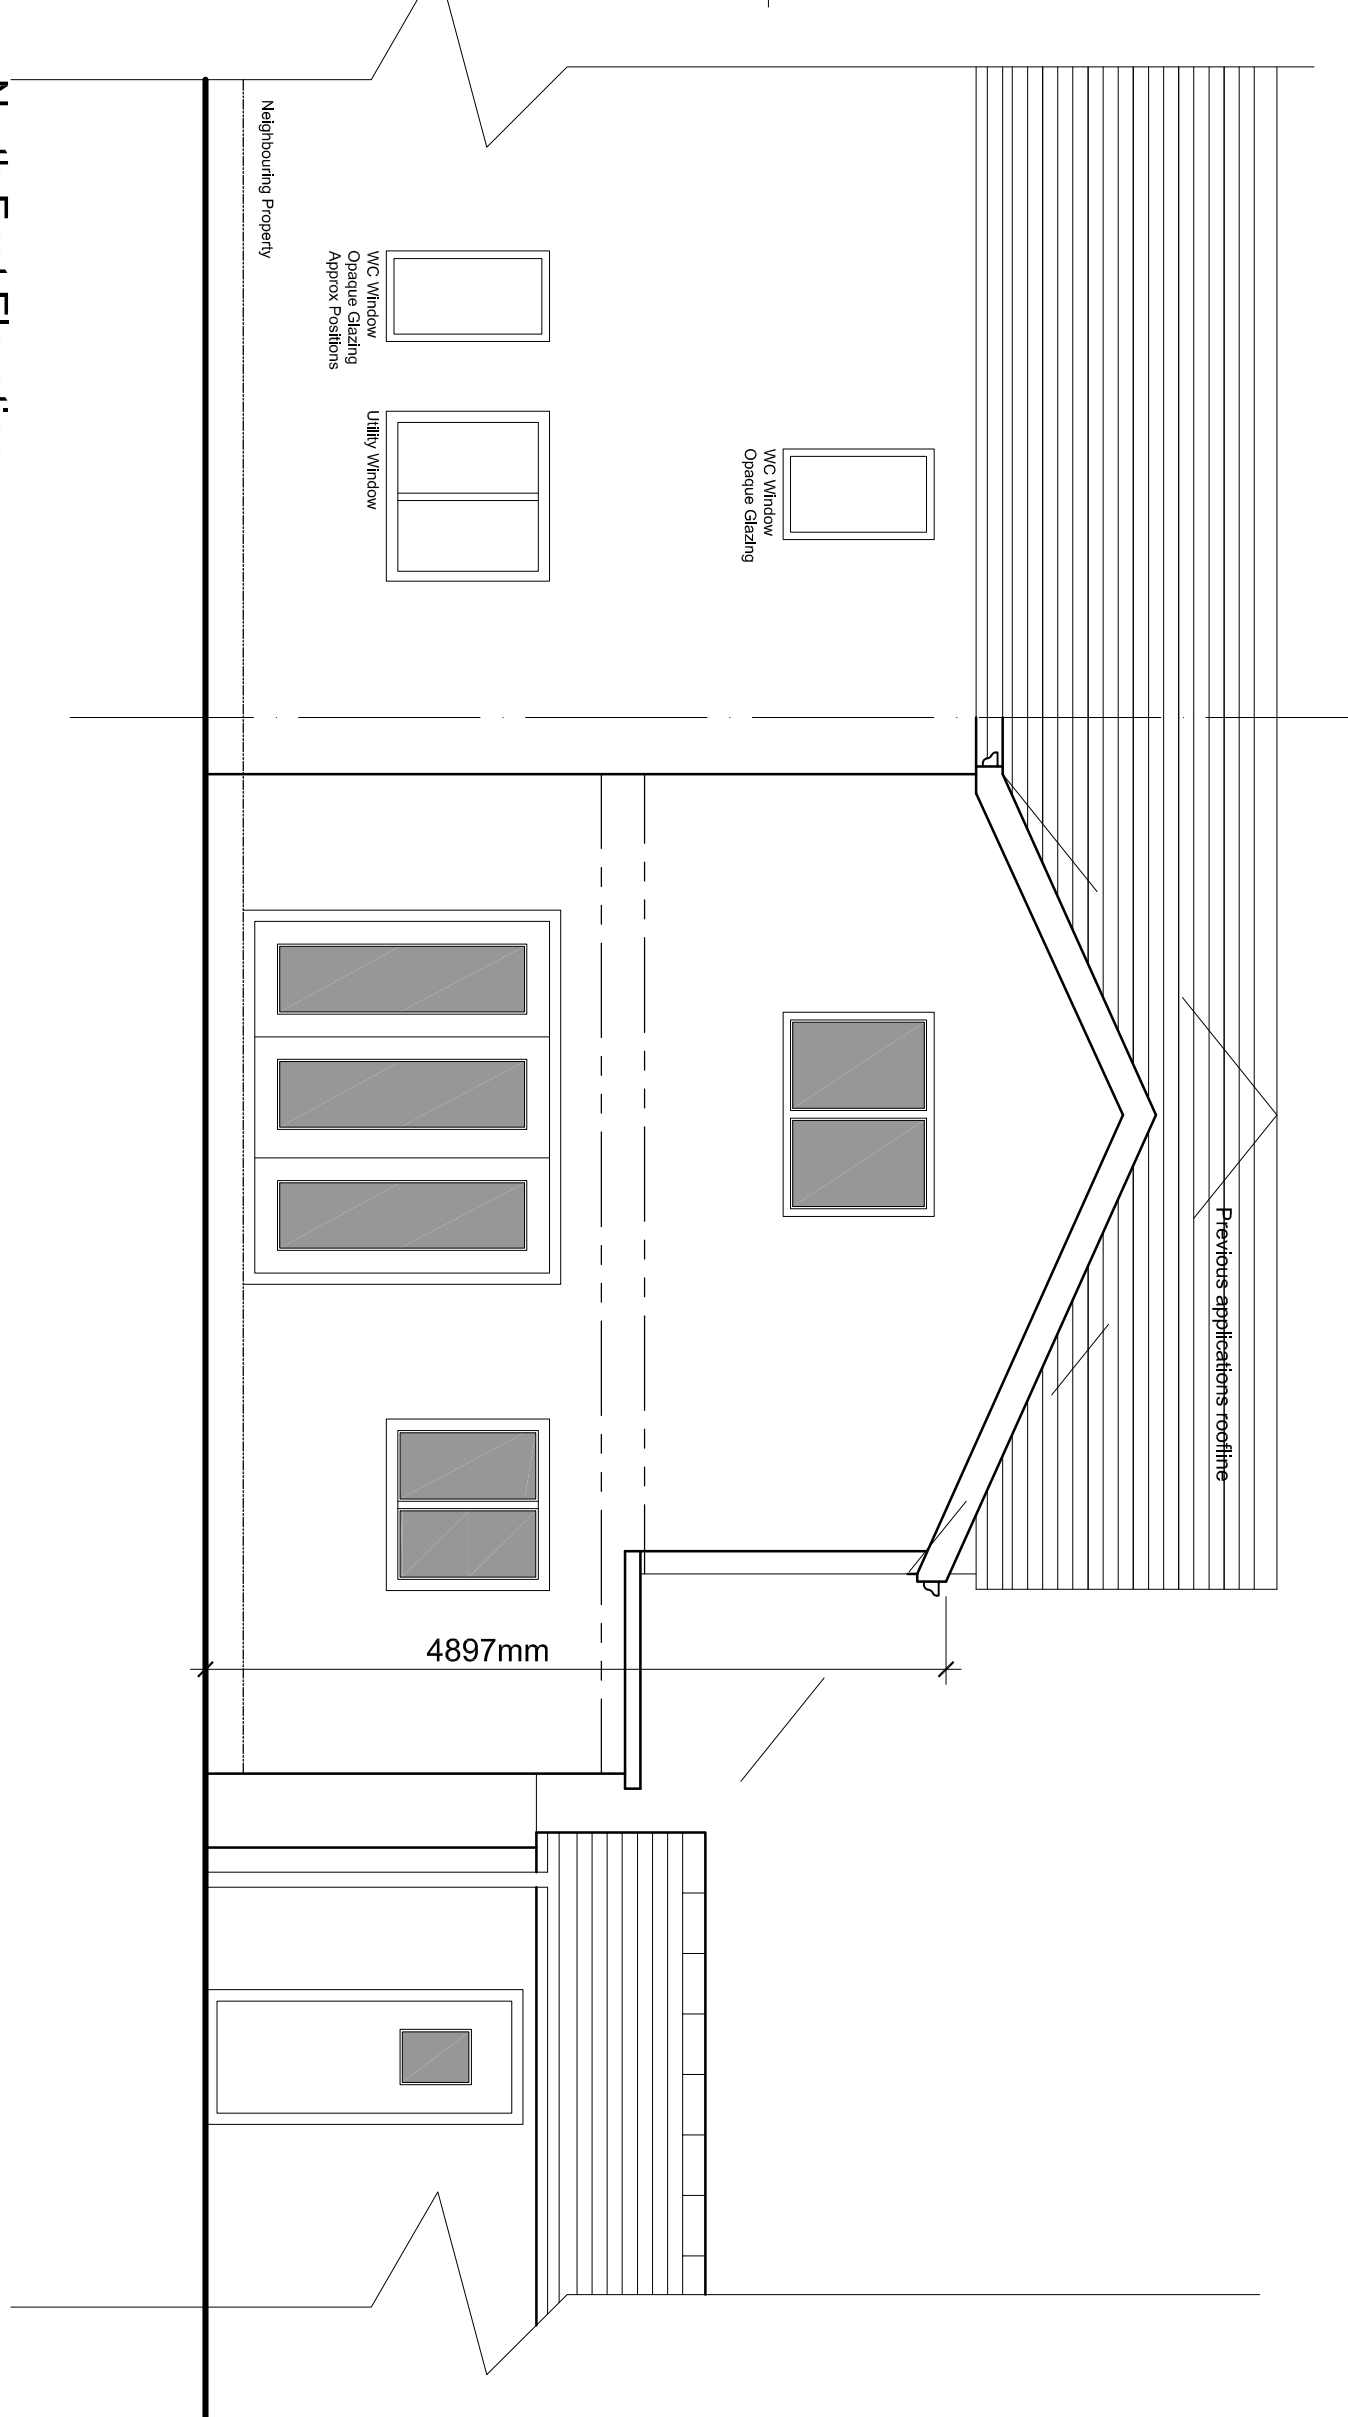


North East Elevation

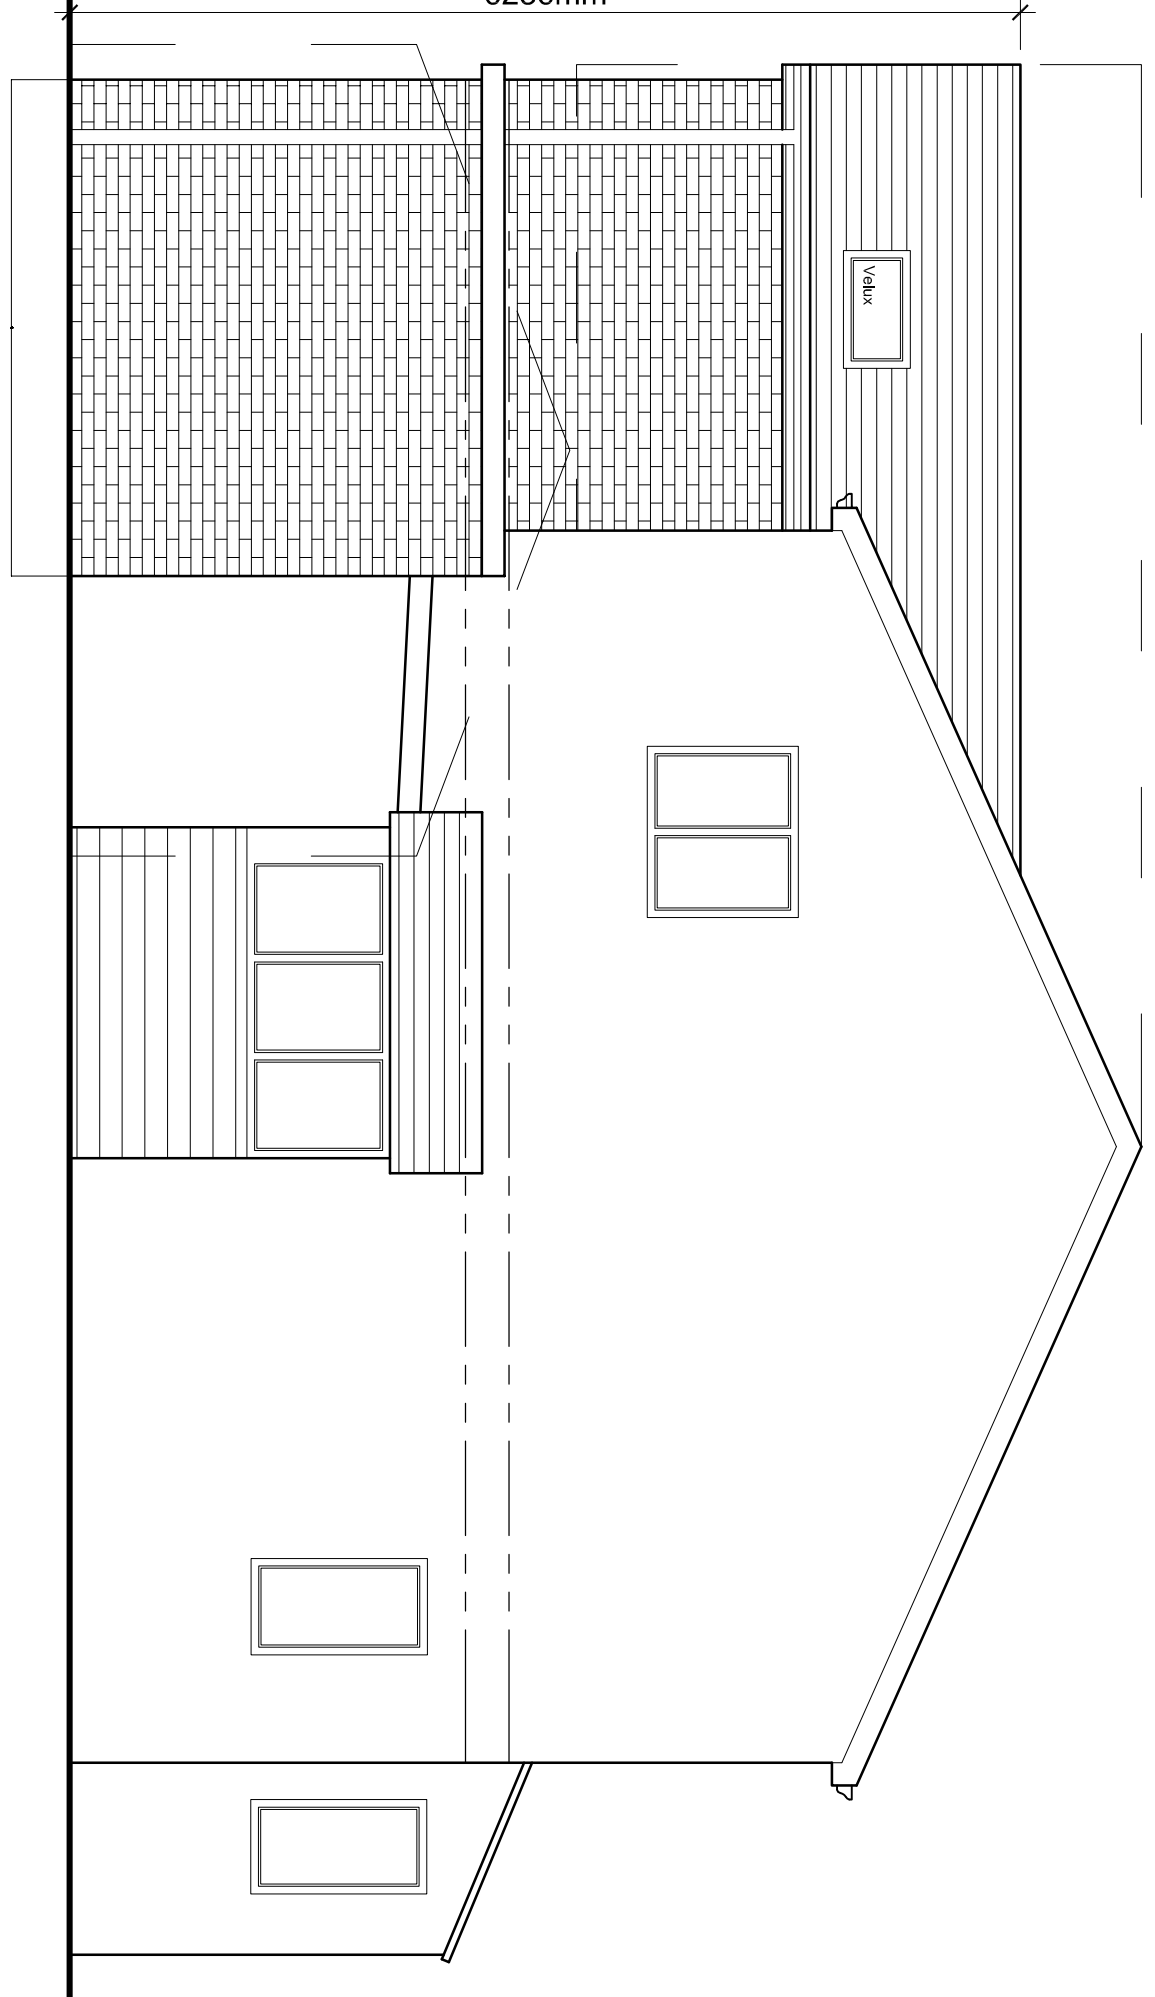

North West Elevation

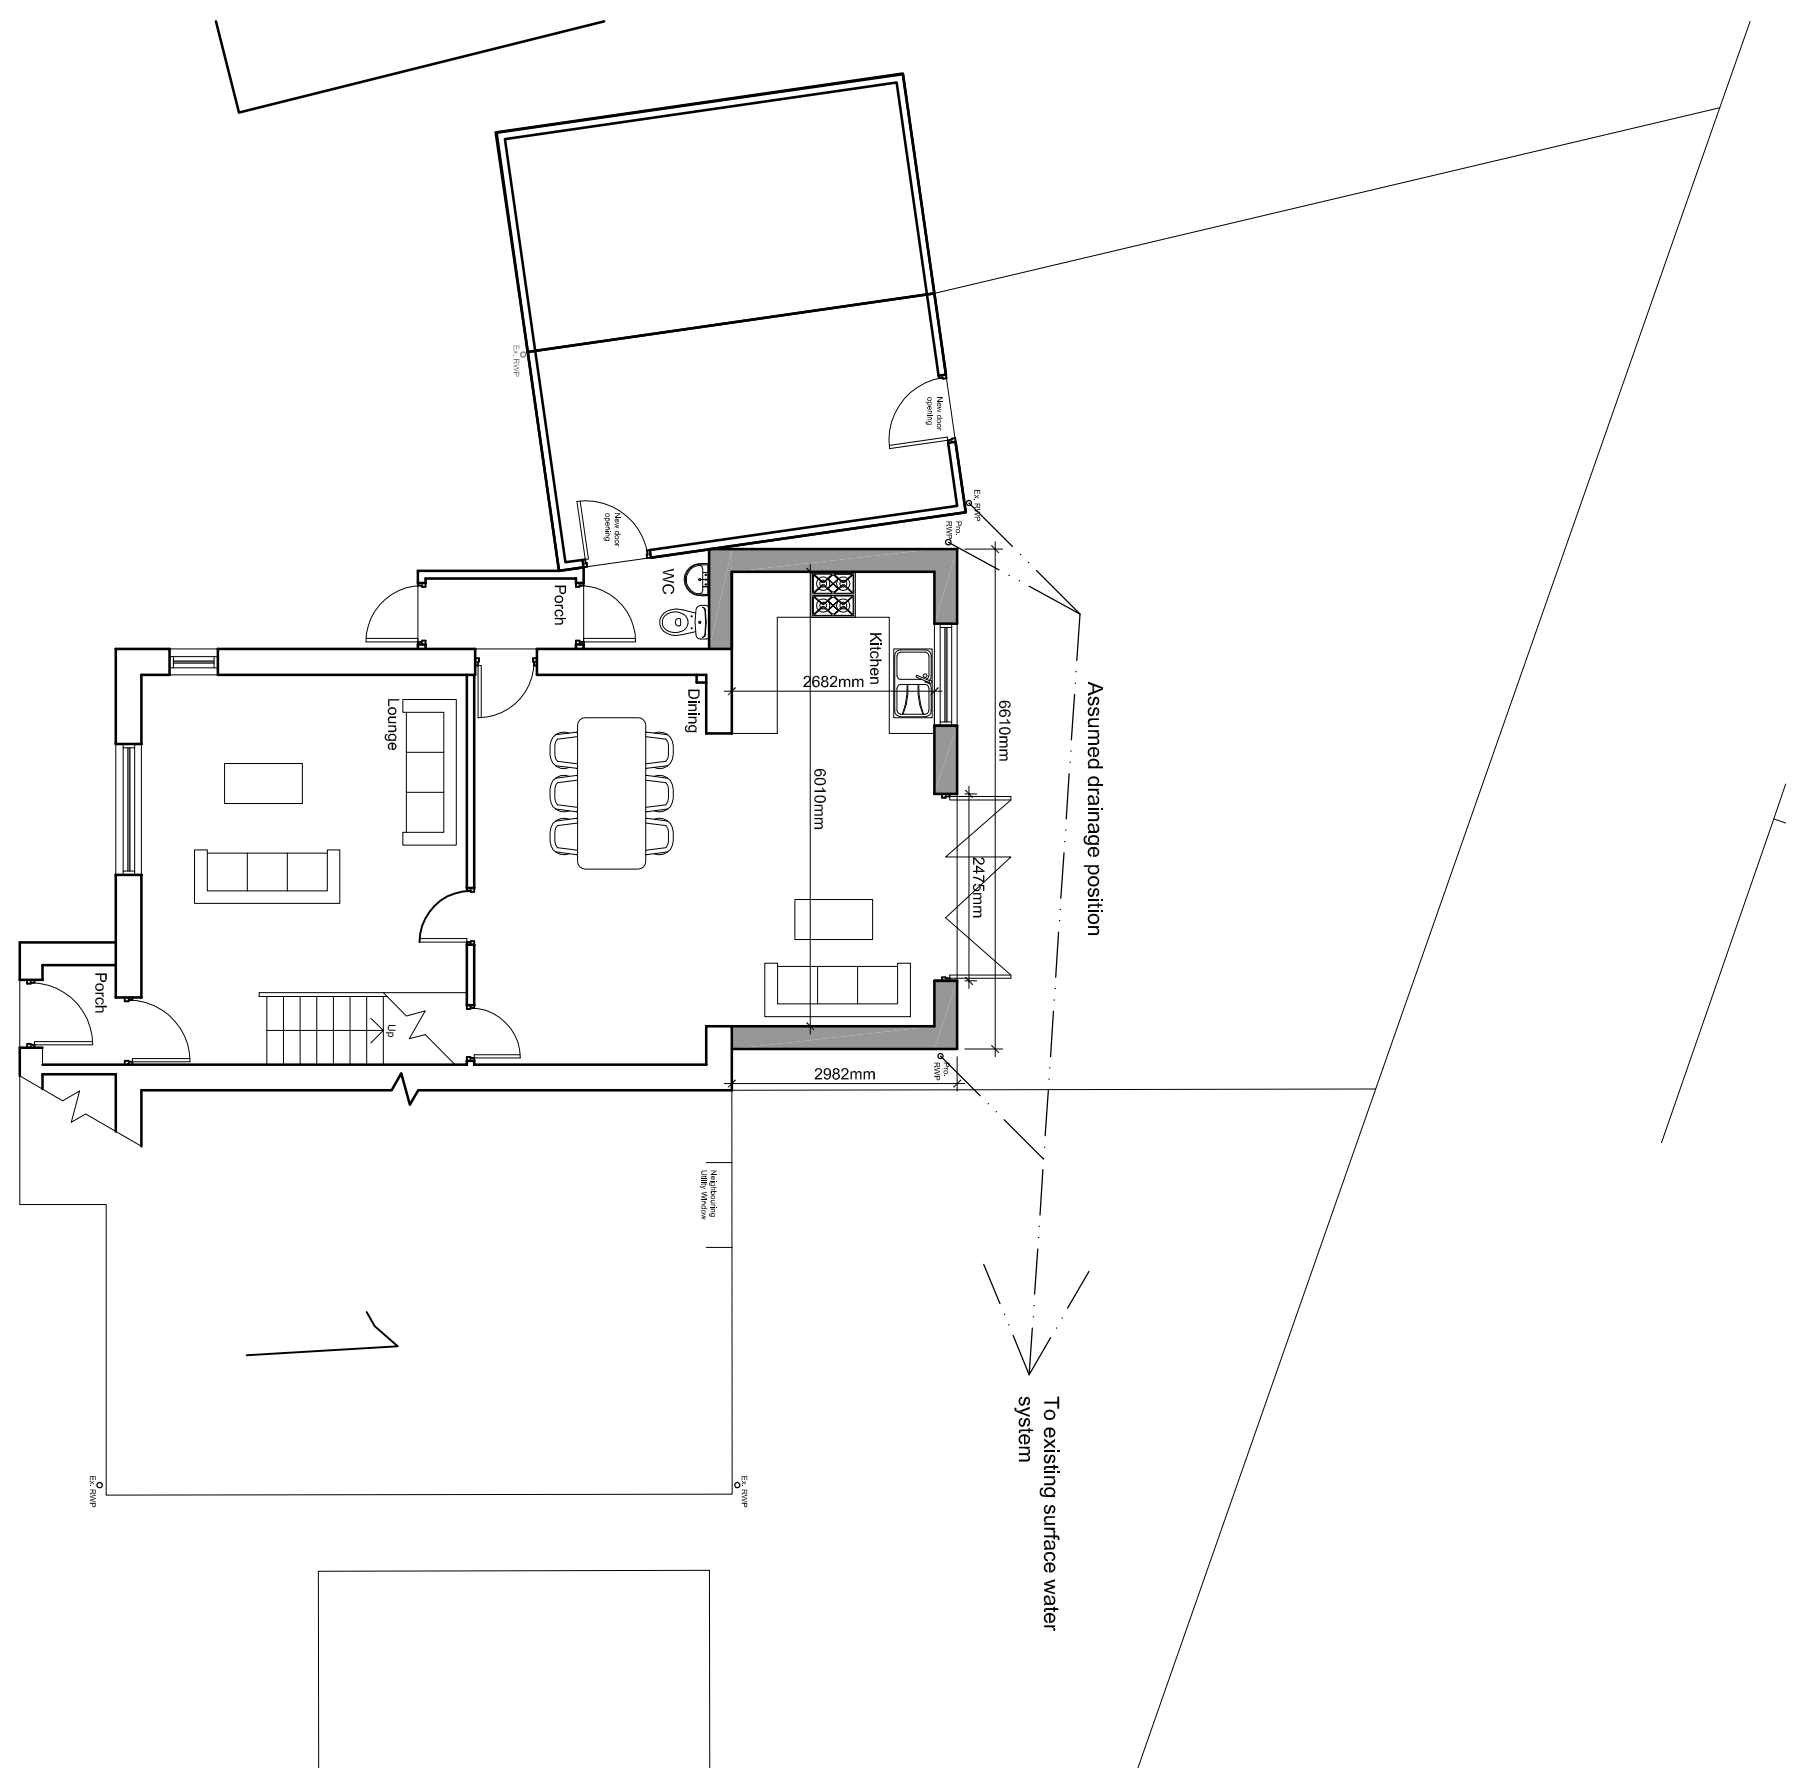

Site Plan Scale 1:100

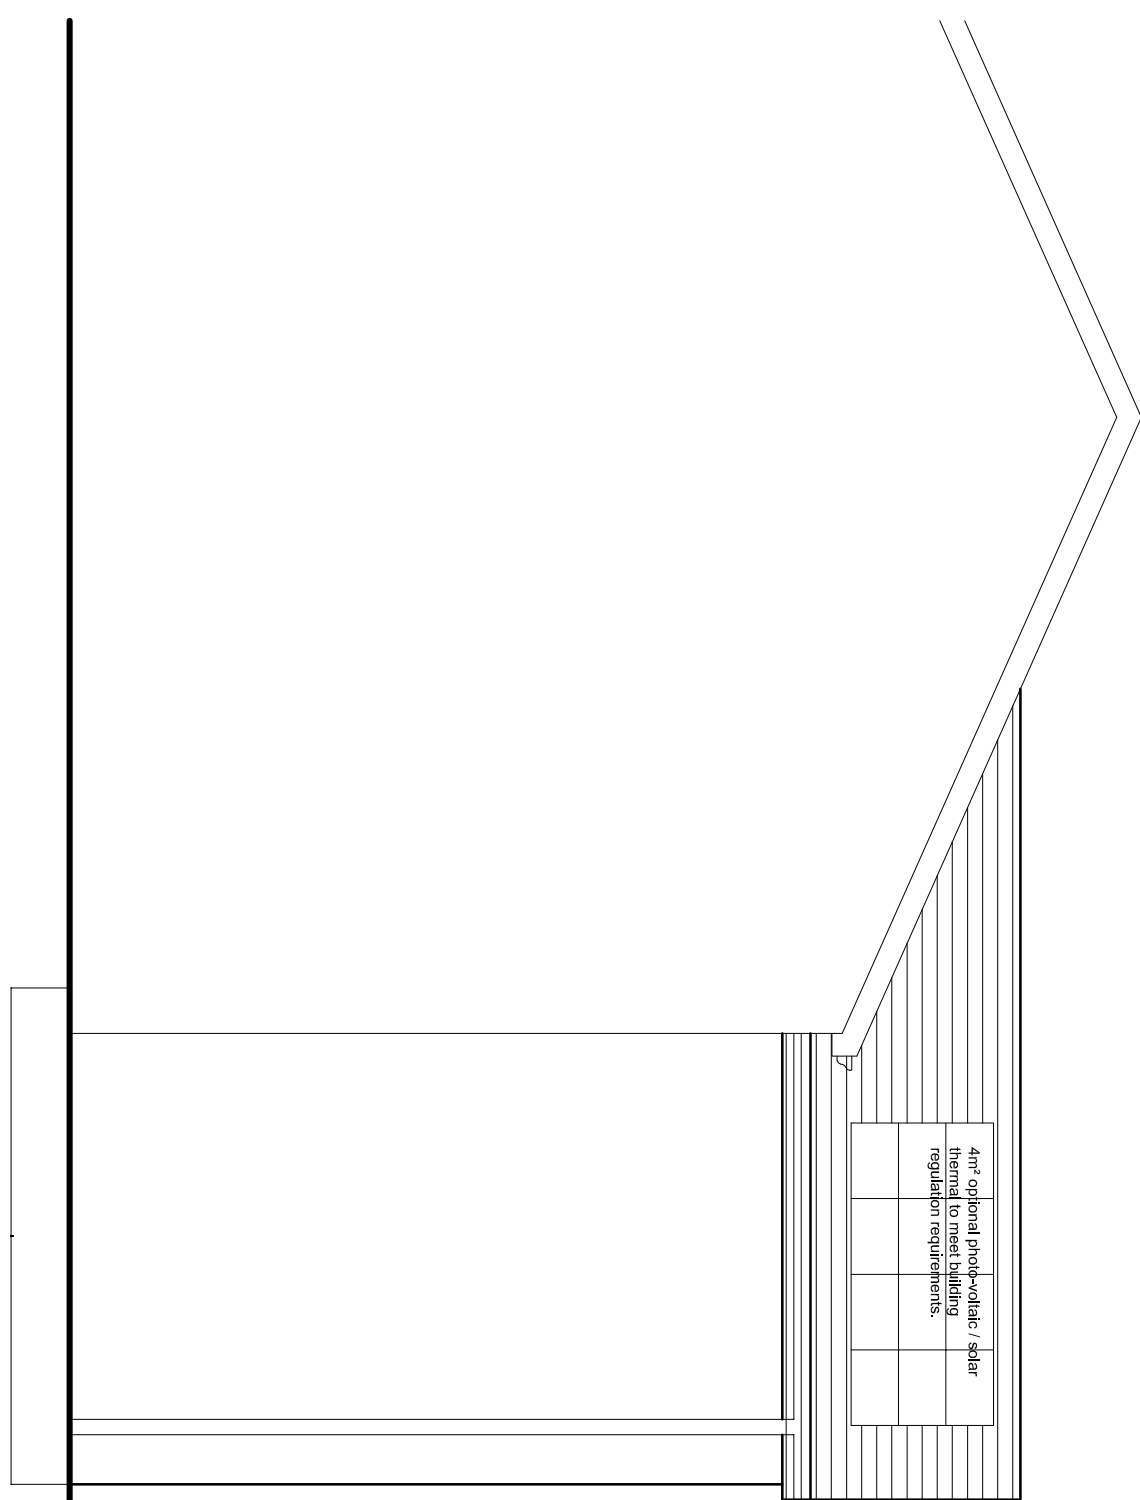

Part South East Elevation

Note:
Dimensions shown on drawings prepared for planning purposes are indicative only and can vary.

Rev. A, Roof pitch and height altered as per planning officers comments, 07/22/2015 JB

Client
Mr and Mrs Eamshaw

Job Title
Proposed Extension to No 2 Cardigan Close Clitheroe BB7 2DR

Drawing Title
Proposed Plans and Elevations and Site Plan

Scale
1:50/100@A1
Date
Sept 2012
Drawn
J Bowden

SUNDERLAND PEACOCK
ARCHITECTS
100-102, 104-106, 108-110, 4324-4326, 4328-4330