


DO NOT SCALE FROM THIS DRAWING.
Use written dimensions only, if in doubt ASK
This drawing is protected under the copyright of 3D.G design

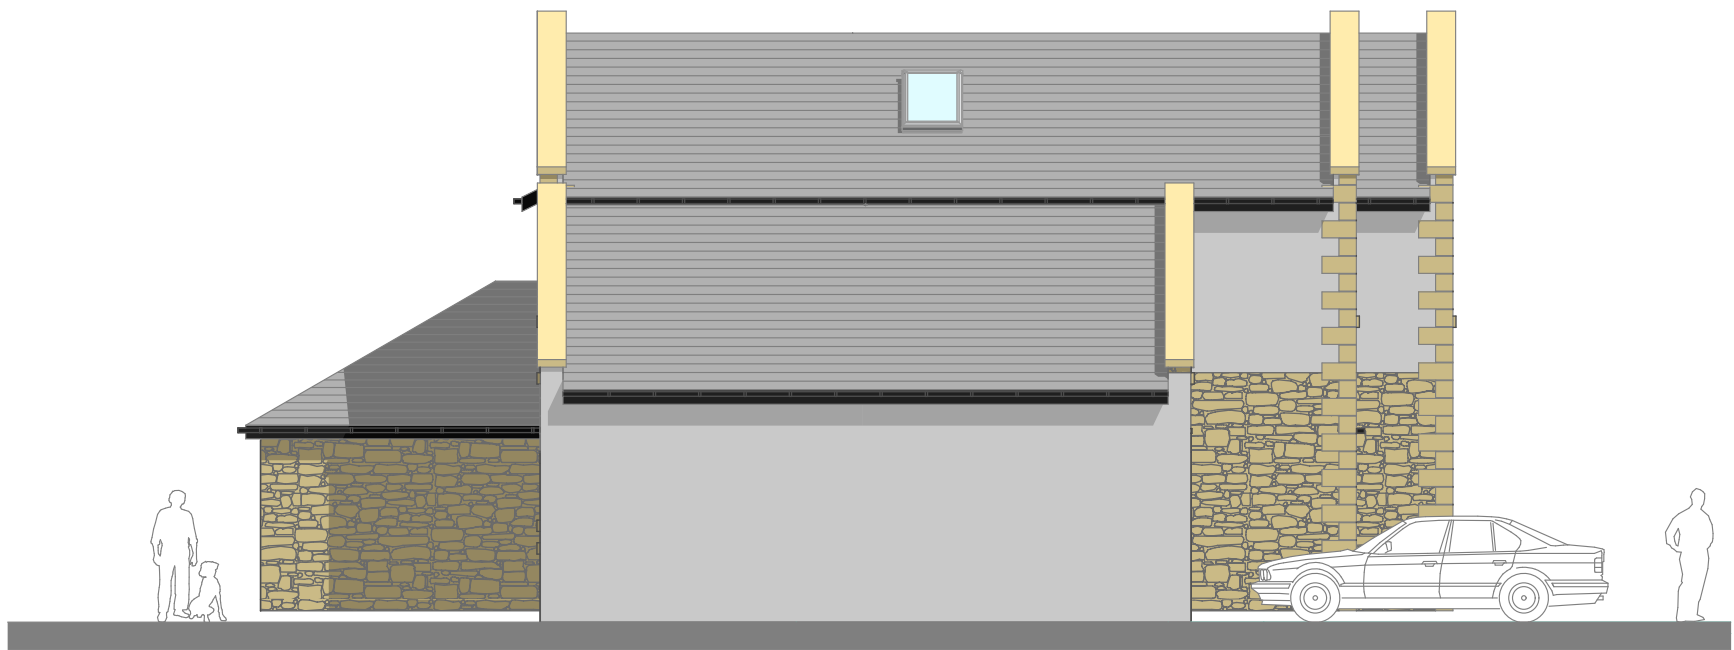


Proposed Front Elevation (Facing South)

- Materials
- Blue Grey Slates
 - Black UPVC rainwater goods
 - Black fascias and soffits
 - White Render
 - Natural stone walling
 - Natural stone detailing
 - White window frames



Proposed Side Elevation (Facing West)

 

Rev	Description	Date
Project: Shay Cross, Wiswell		
Status: Planning Application		
Client: Westbridge Developments		
Drawing Title: Elevations Sheet 1 of 2		
Project No: 010-230		
Drg No: 05	Rev: A	
Scale: 1:100 @ A3		
3D.Gdesign architectural consultants 11 Leyland House Lancashire Business Park Centurion Way Leyland Lancashire PR26 6TY t: 01772 367 150 e: studio@3dgdesign.co.uk w: www.3dgdesign.co.uk		