

Notes:

All work is to be carried out to the latest current British standards Codes of Practice and recognised working practices


All work and materials should comply with Health and Safety legislation and to be approved by the Local Authority Planning / Building Control Officer

All dimensions are in millimetres unless where explicitly shown otherwise


The contractor should check and clarify all dimensions as work proceeds and notify the design team of any discrepancies

Do not scale off the drawings. If in doubt ask


Avalon Chartered Town Planning are not liable for work undertaken prior to Full Planning Consent and/or Building Regulations Approval

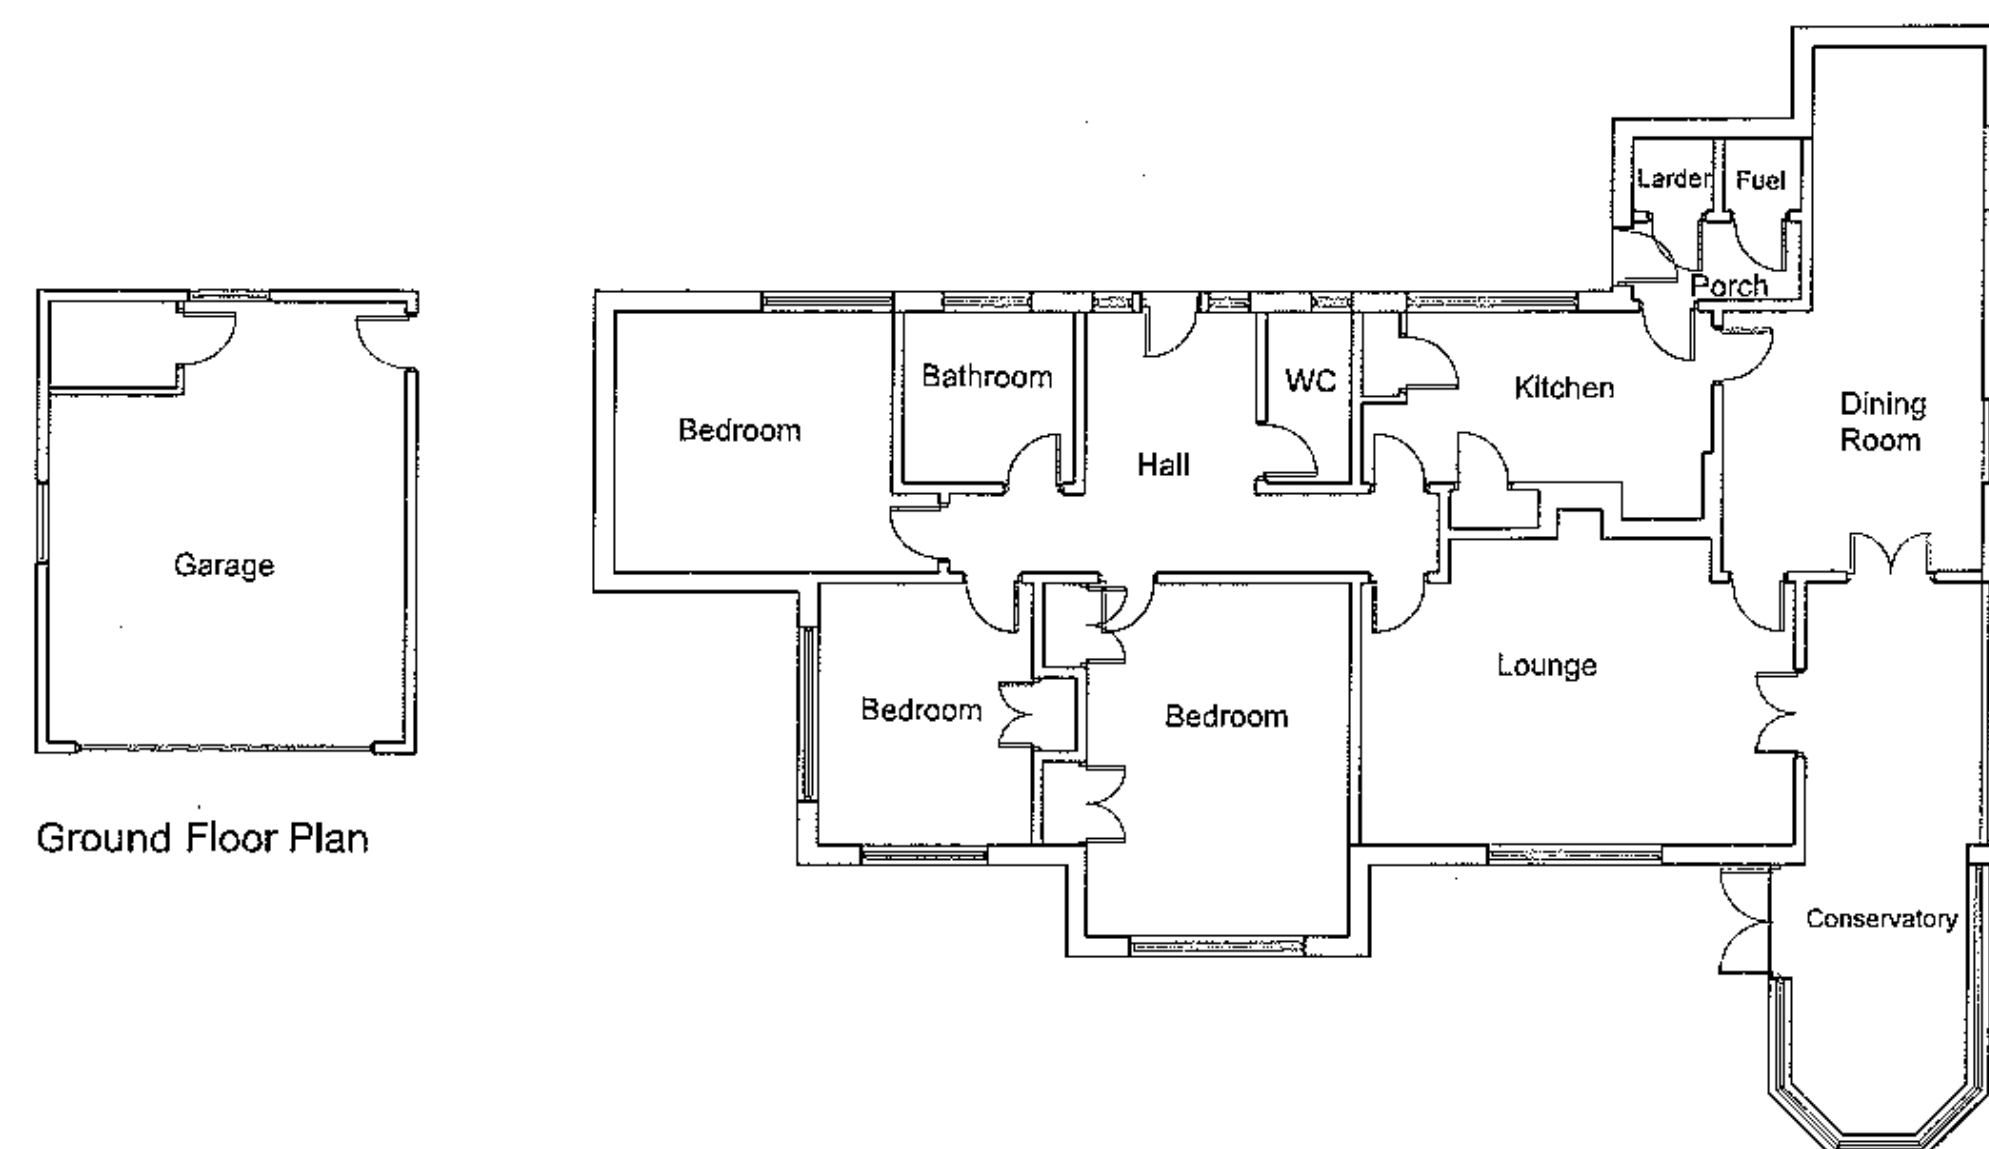


Ground Floor Plan

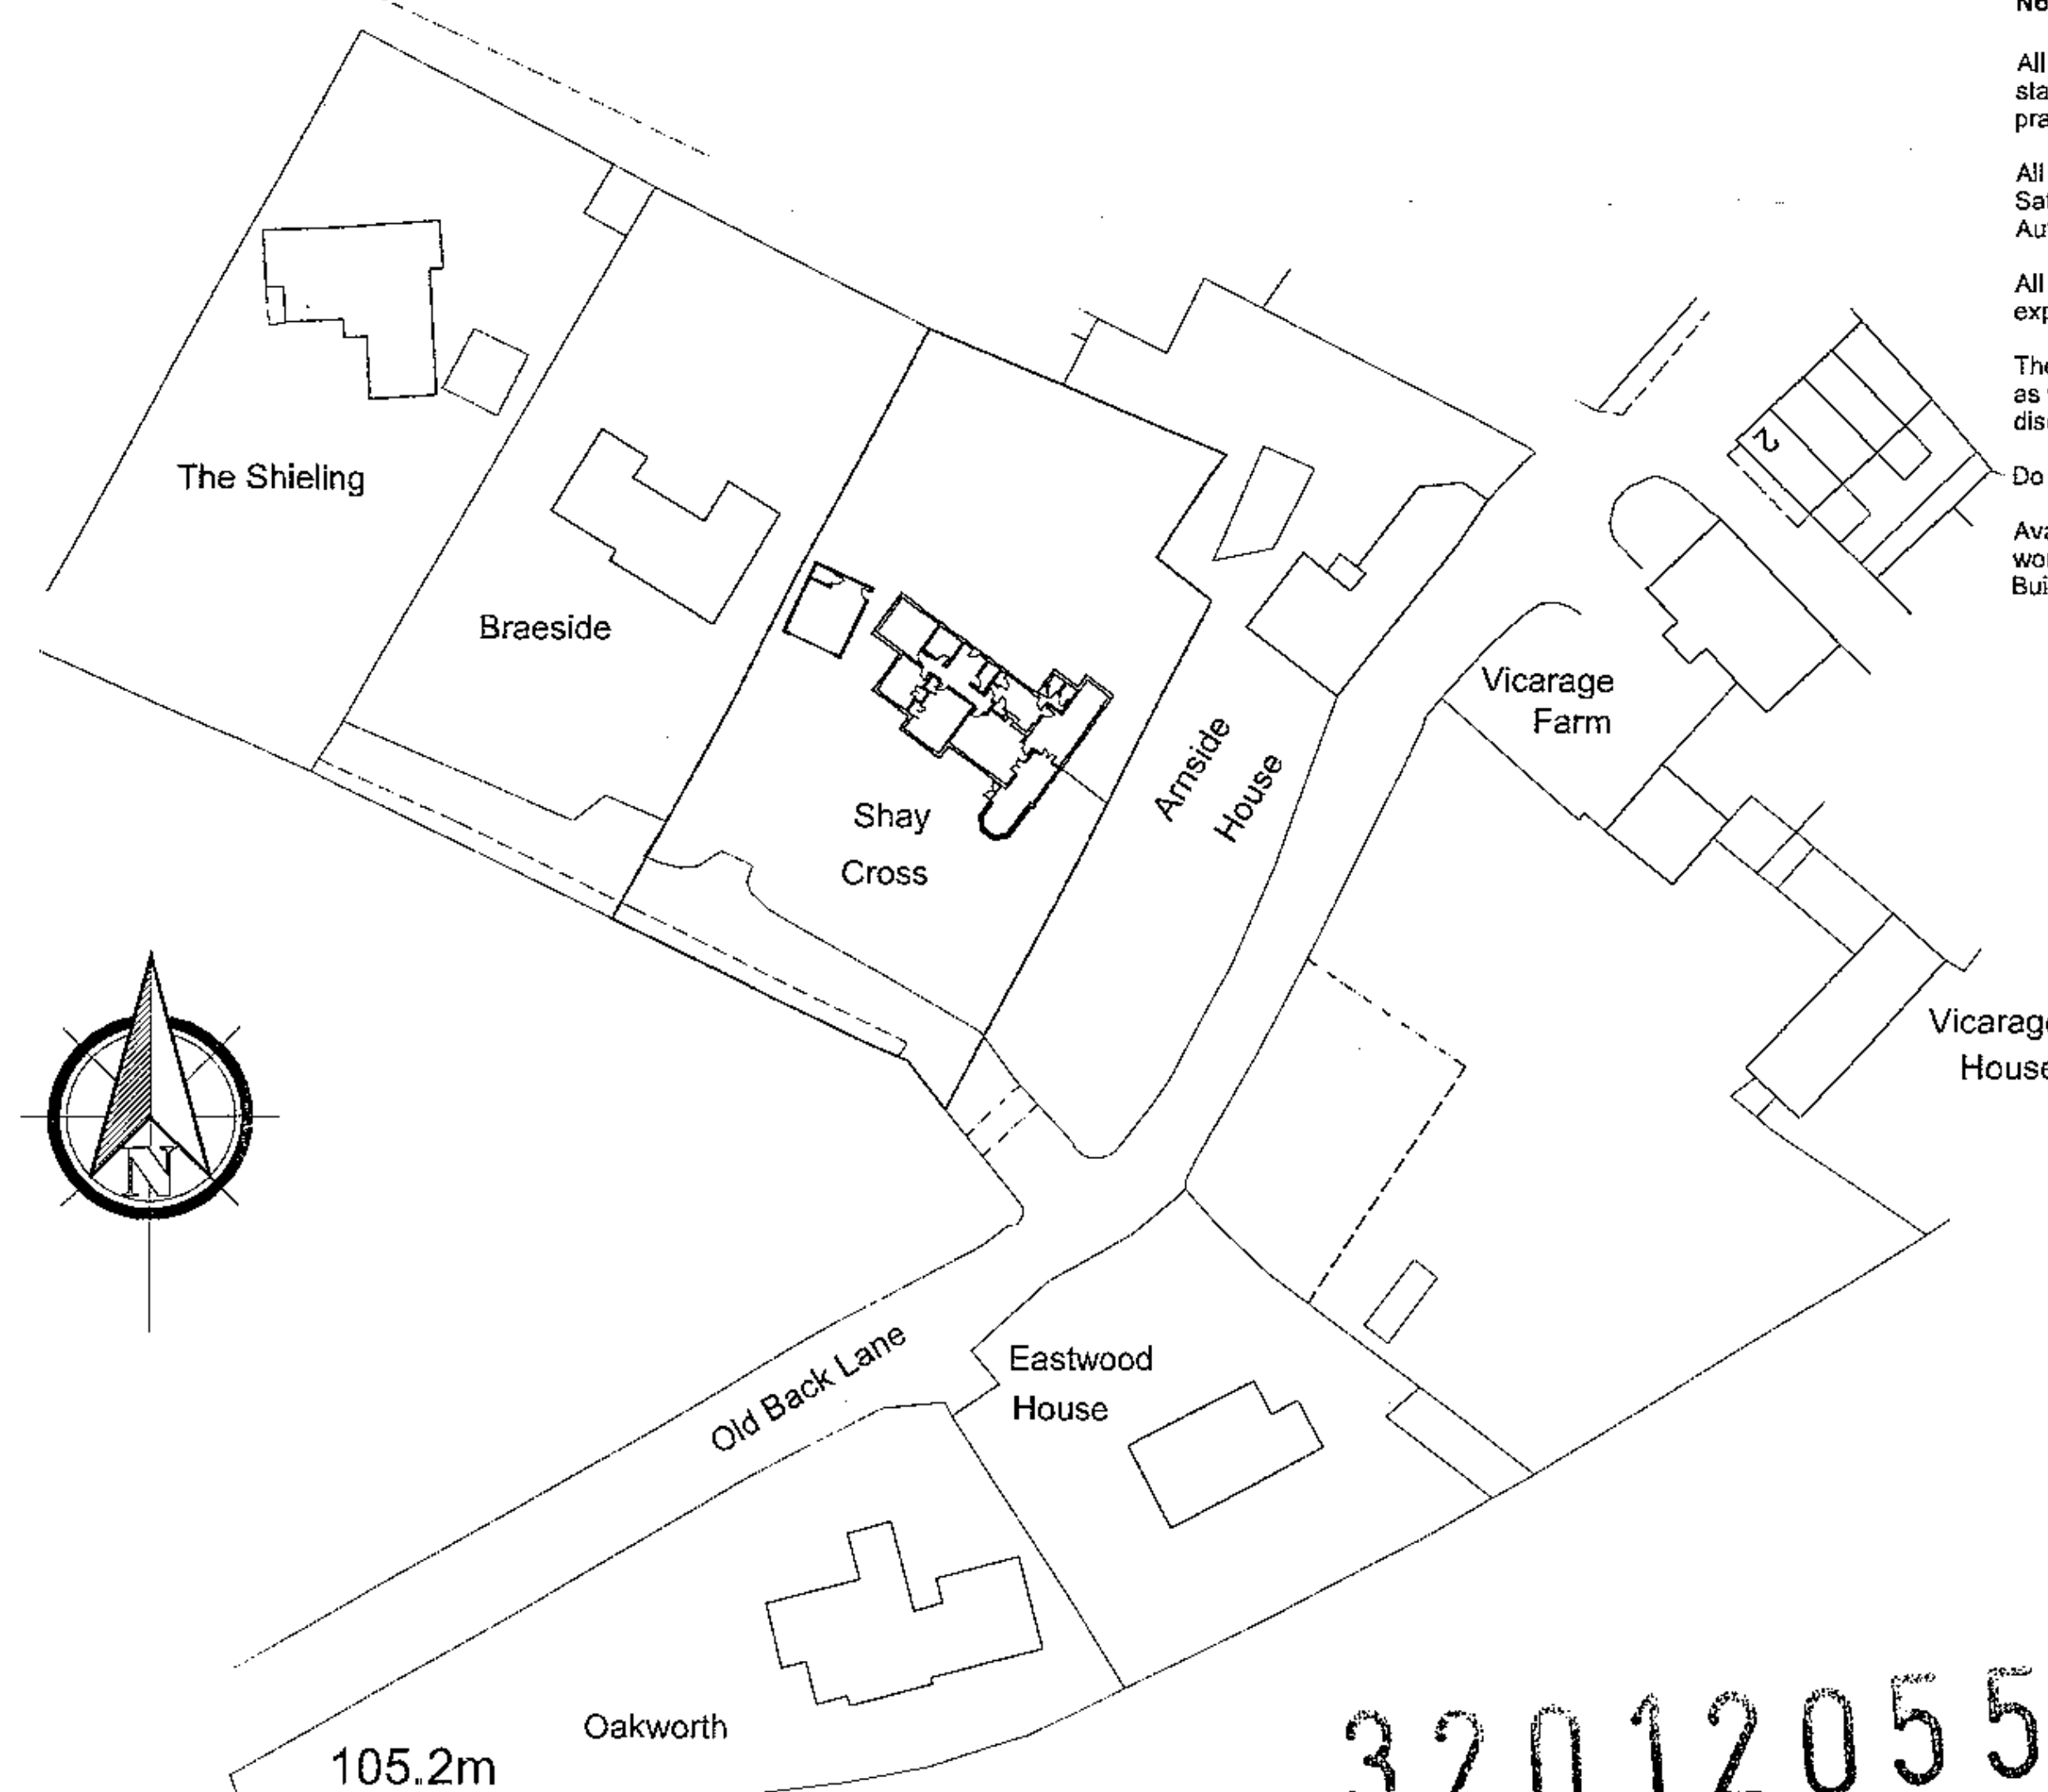


320120552P

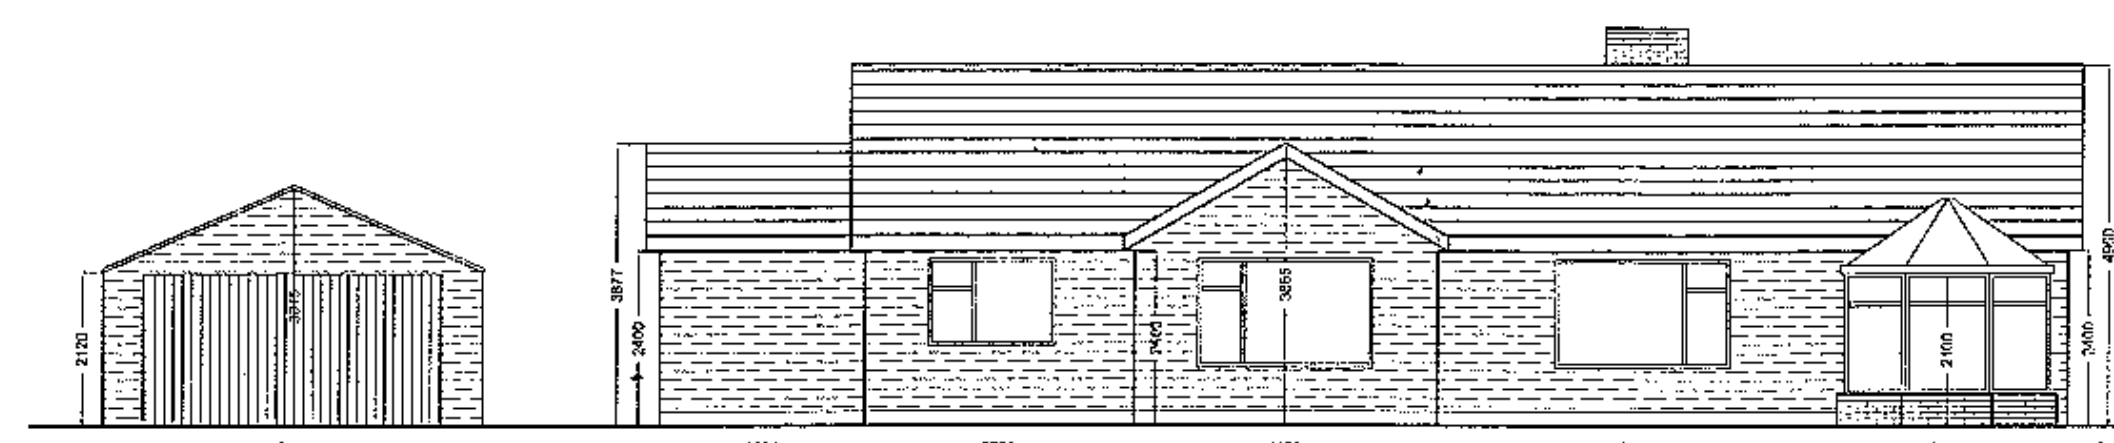


Front Elevation

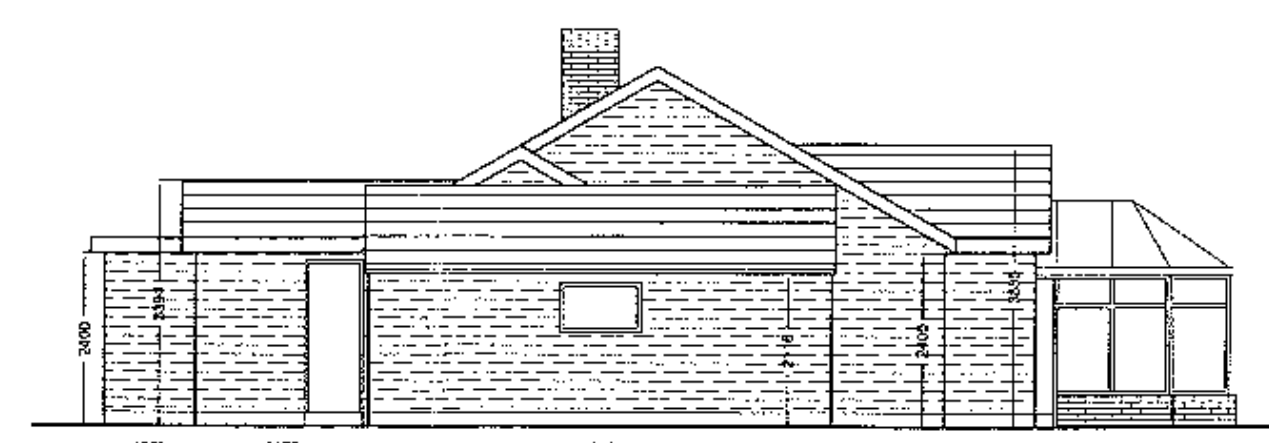

Side Elevation

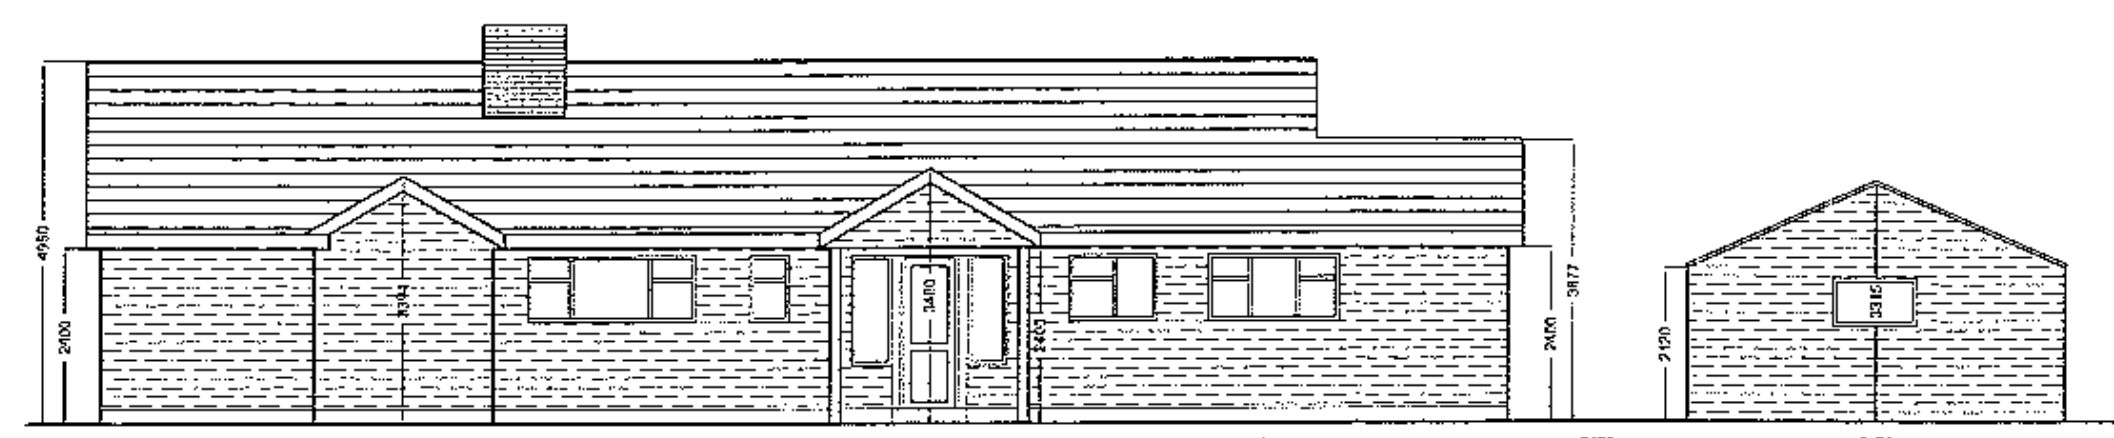

Rear Elevation

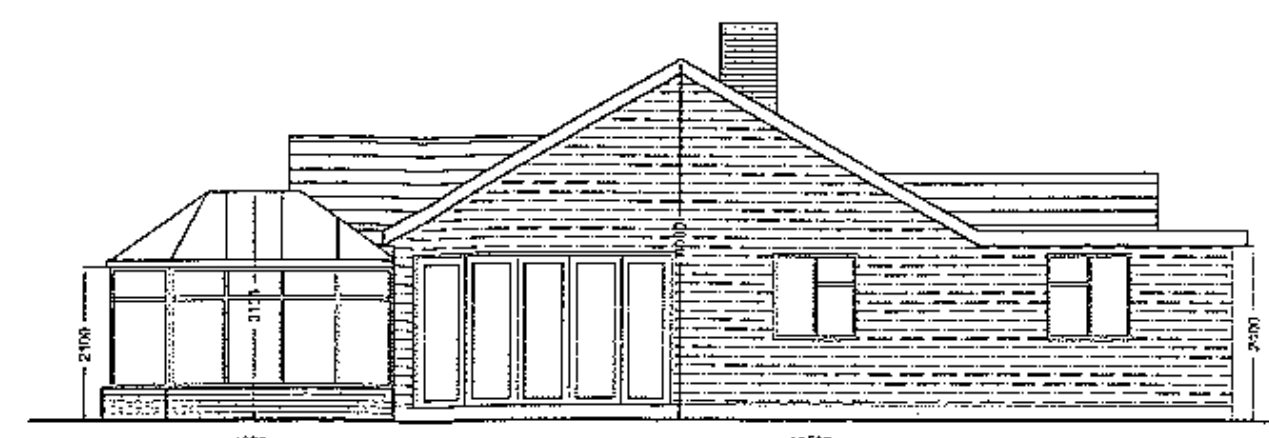

Side Elevation

Avalon RTPI
Chartered Town Planning

Town Planning - Architectural Design - Building Regulations - Surveying

Phone: 01282 834834 Fax: 01282 451666
Web: www.avalon.co.uk Email: planning@avalon.co.uk
2 Redley Business Centre, Redman Road, Burnley, Lancashire, BB10 2TY

EXISTING PLANS AND ELEVATIONS

Site: Shay Cross
Old Back Lane
Wiswell
Clitheroe
BB7 9BS

Client: Mr & Mrs Thornber

Date: 13 08 12 Scale: 1:100/1:500 @ A1

Project No: THORN/01 Dwg 03 Drawn: DS

Amendments: