




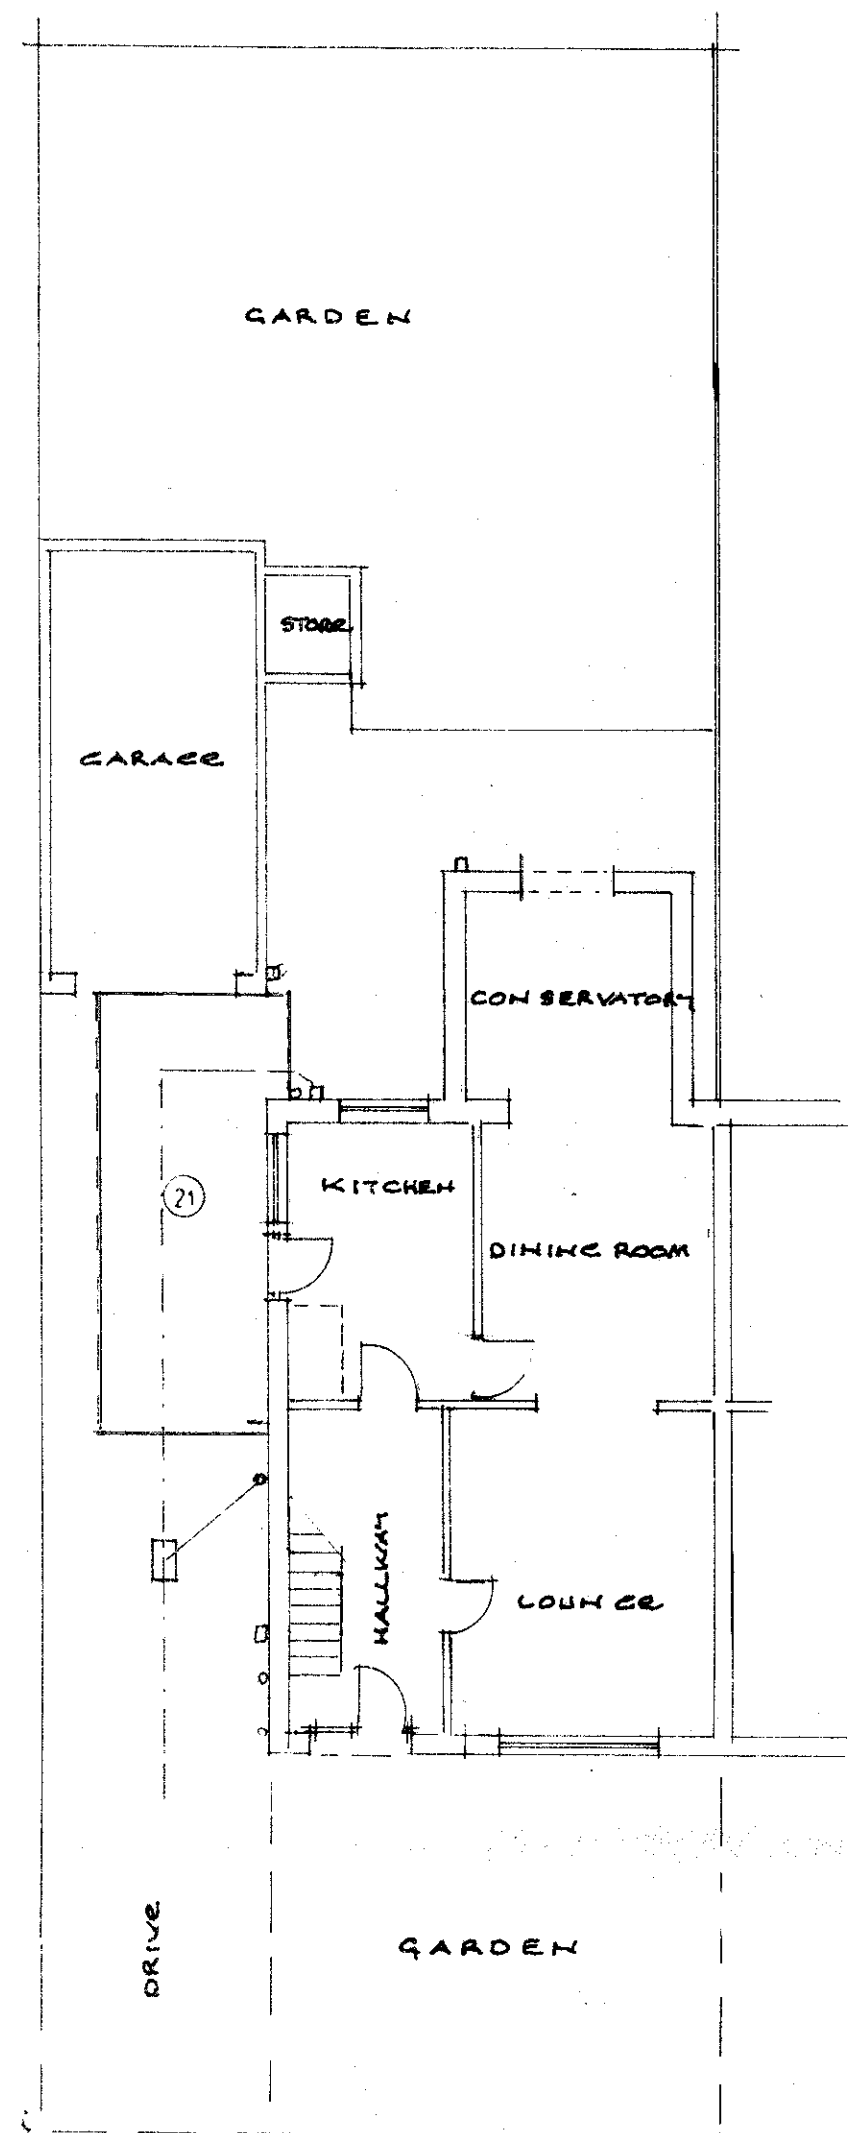


existing site plan

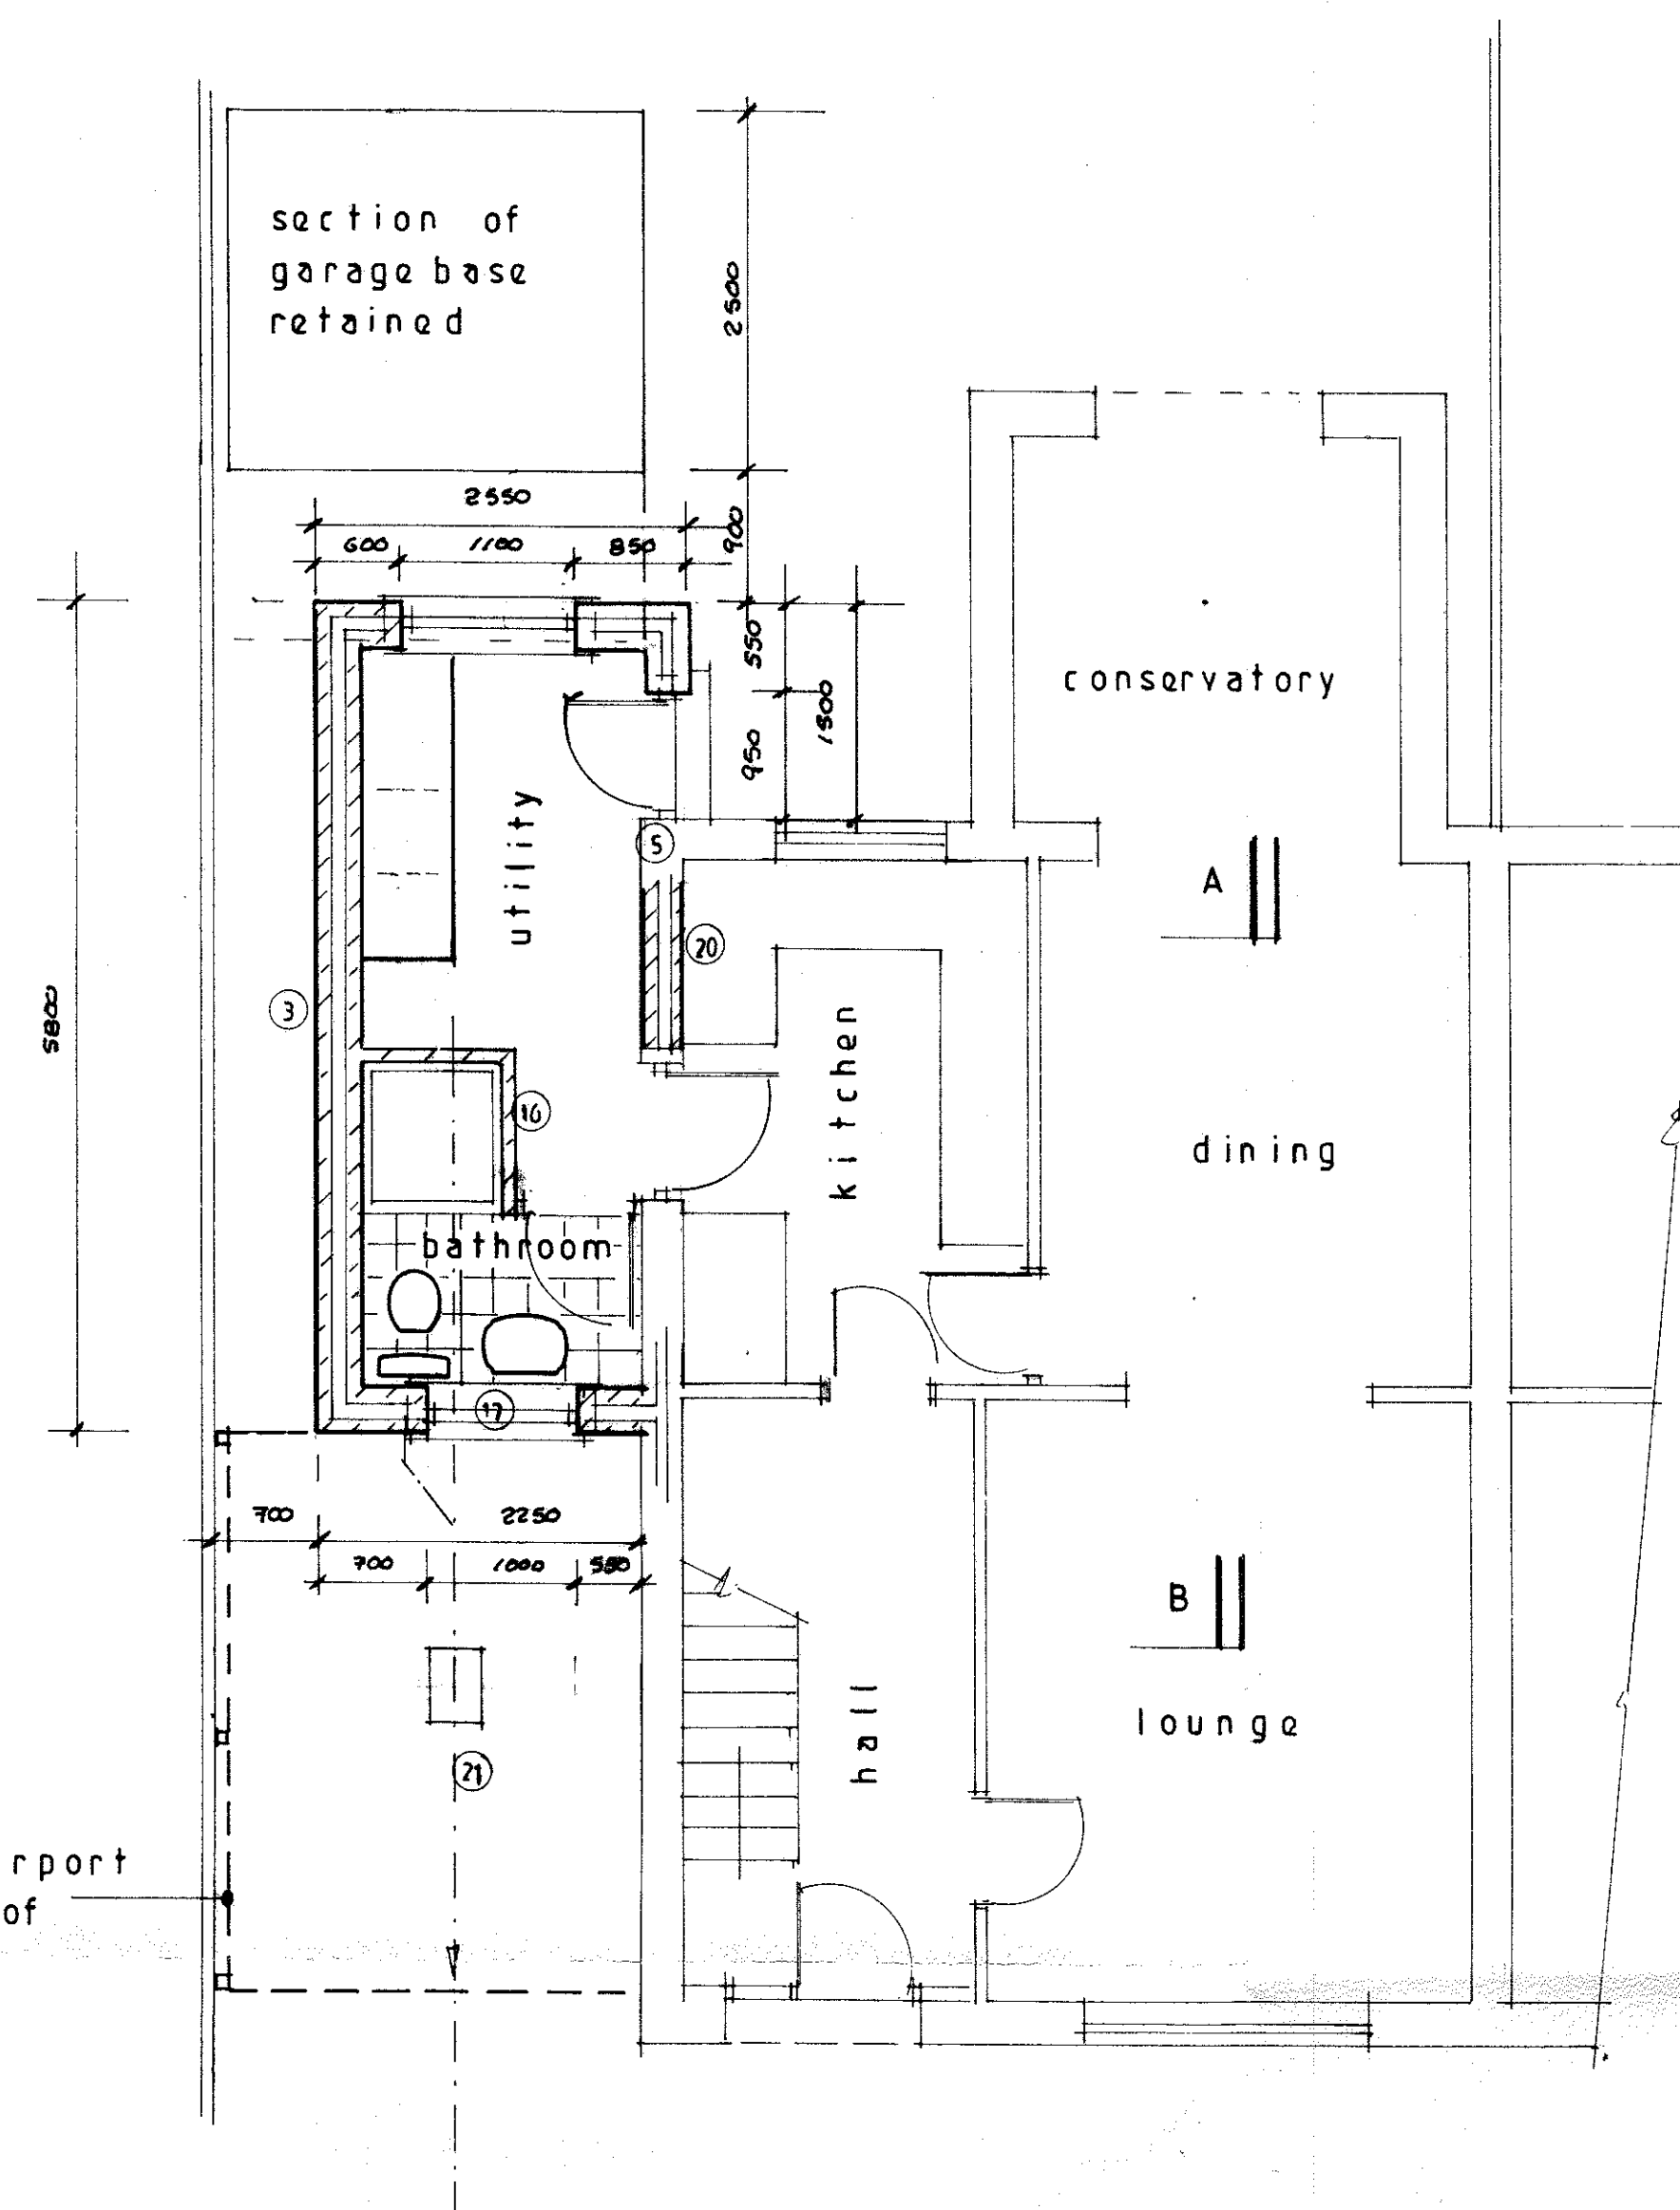


Proposed Plan

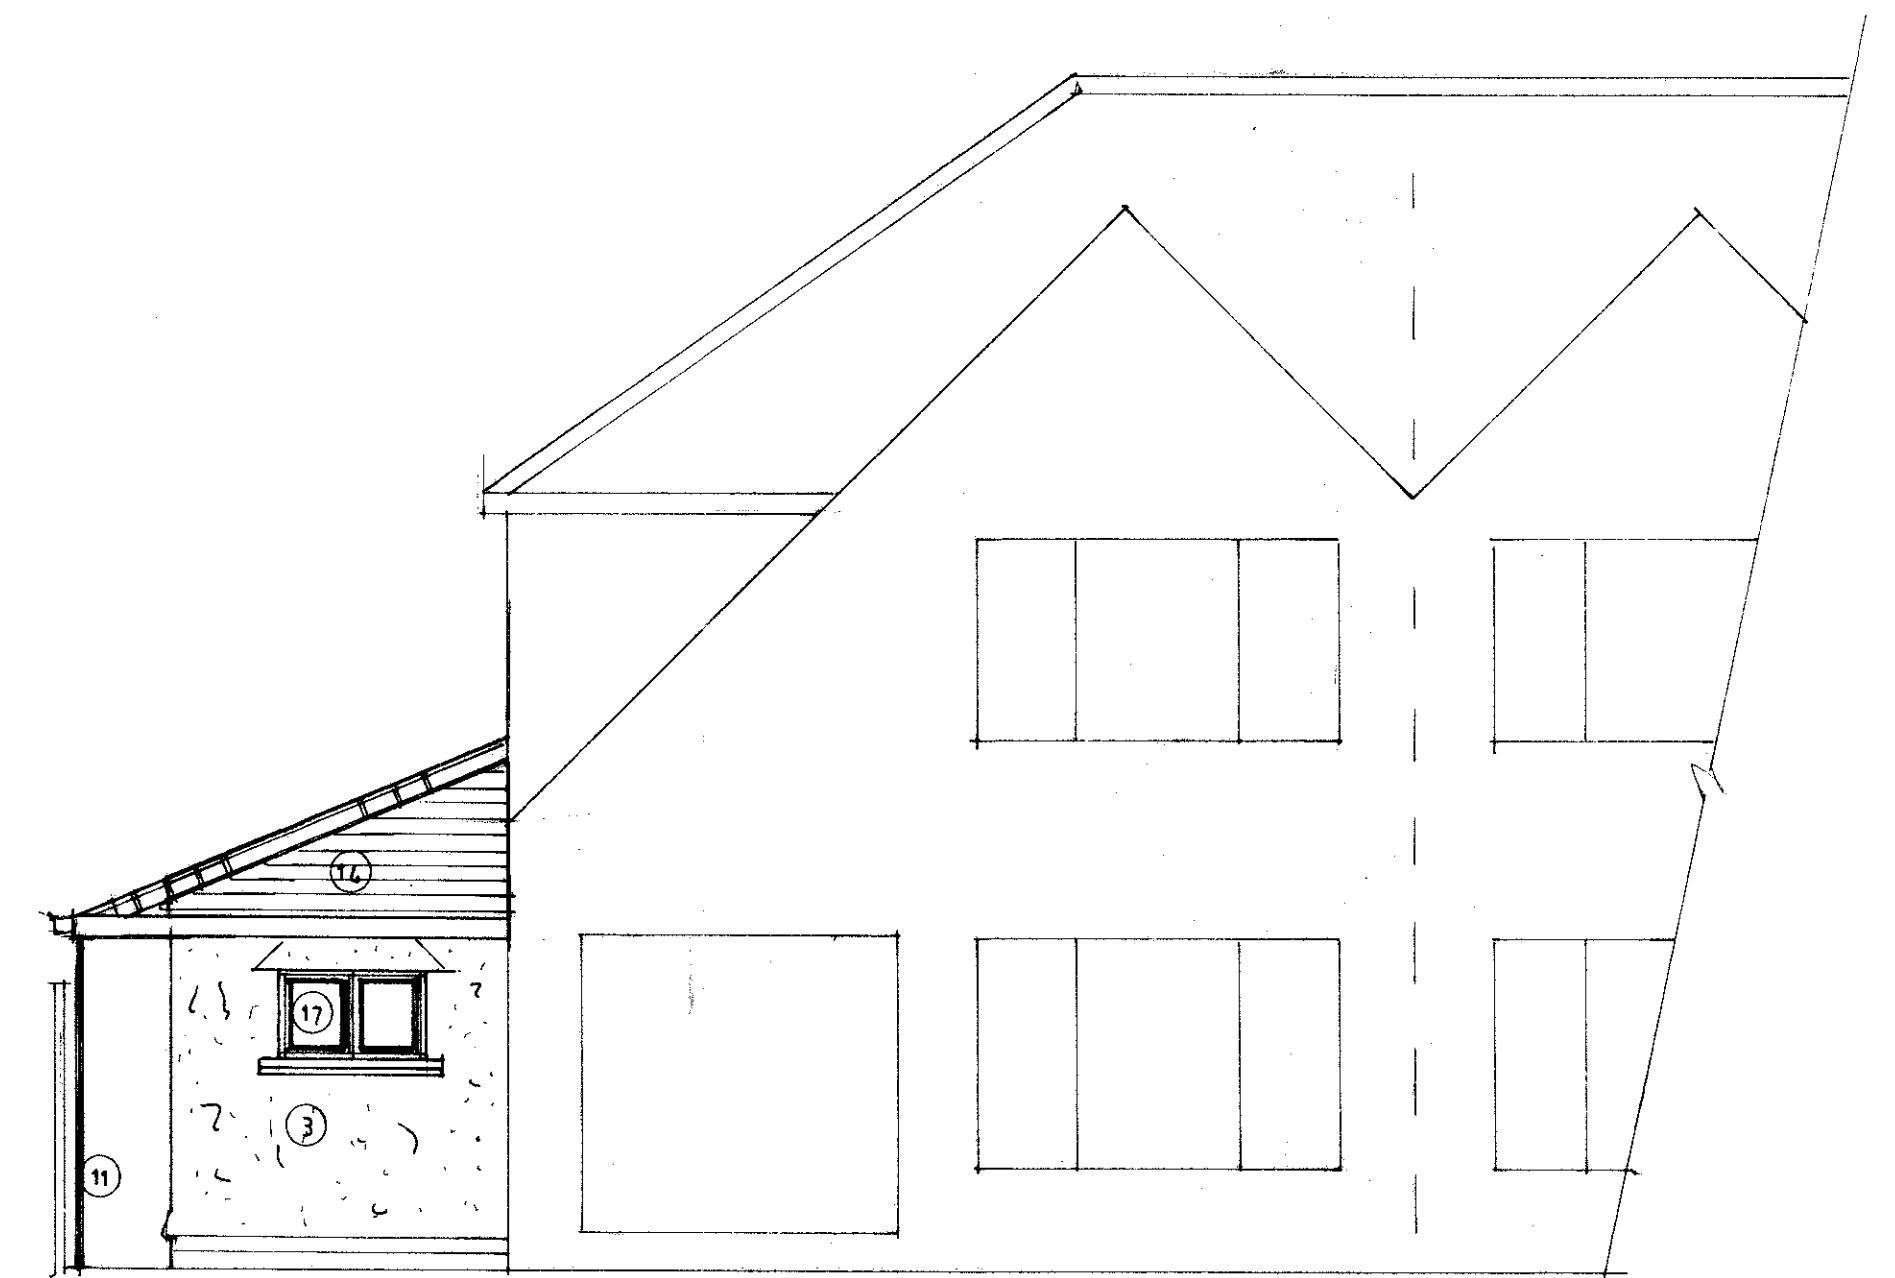


Proposed Front Elevation

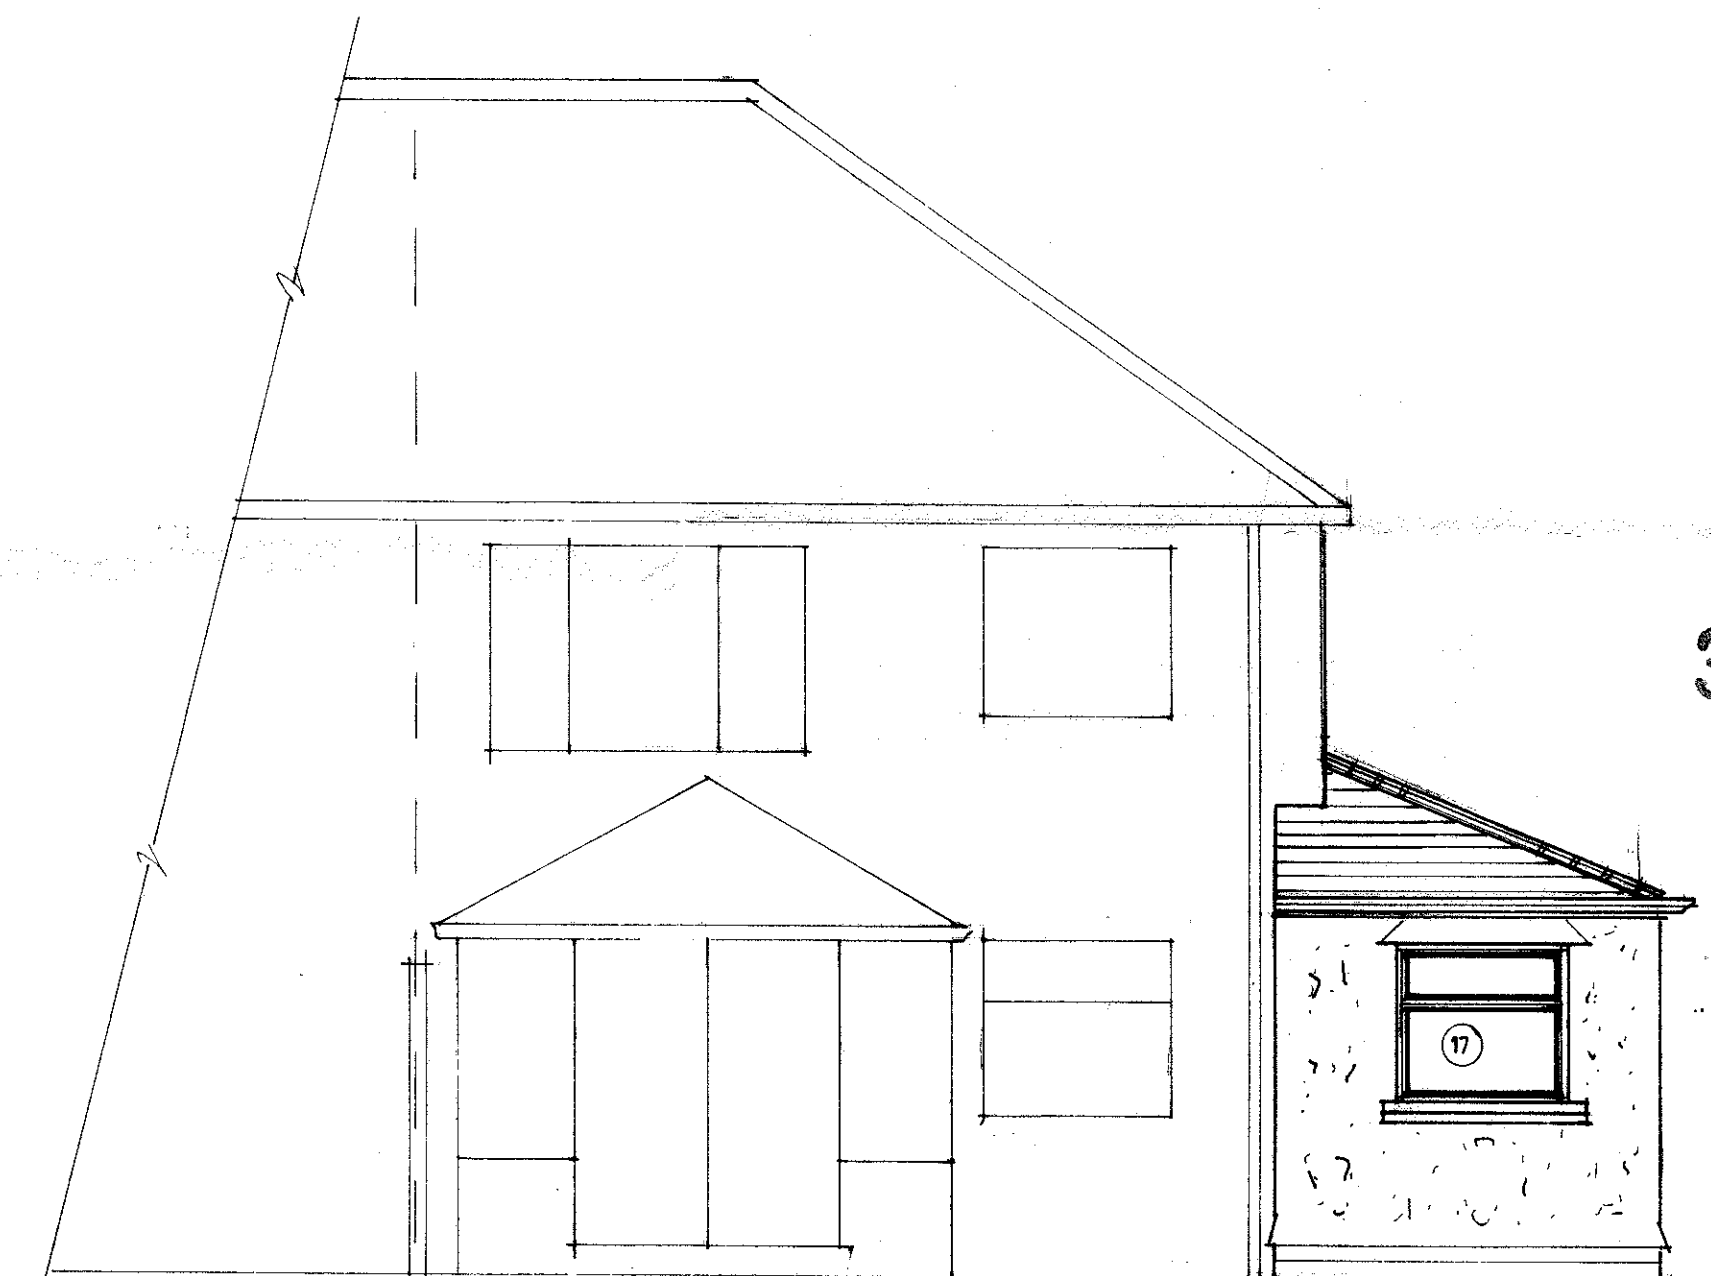

Proposed Rear Elevation

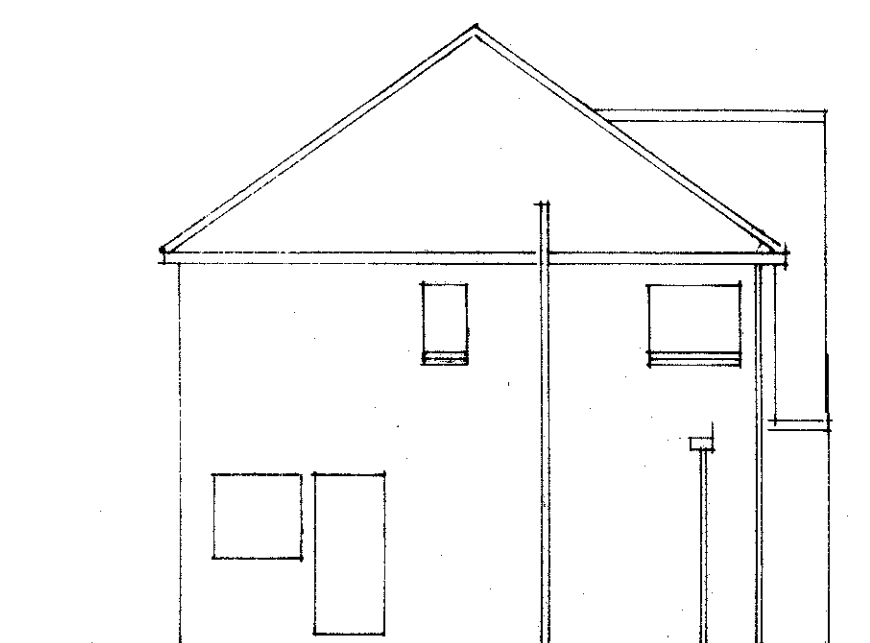


existing side

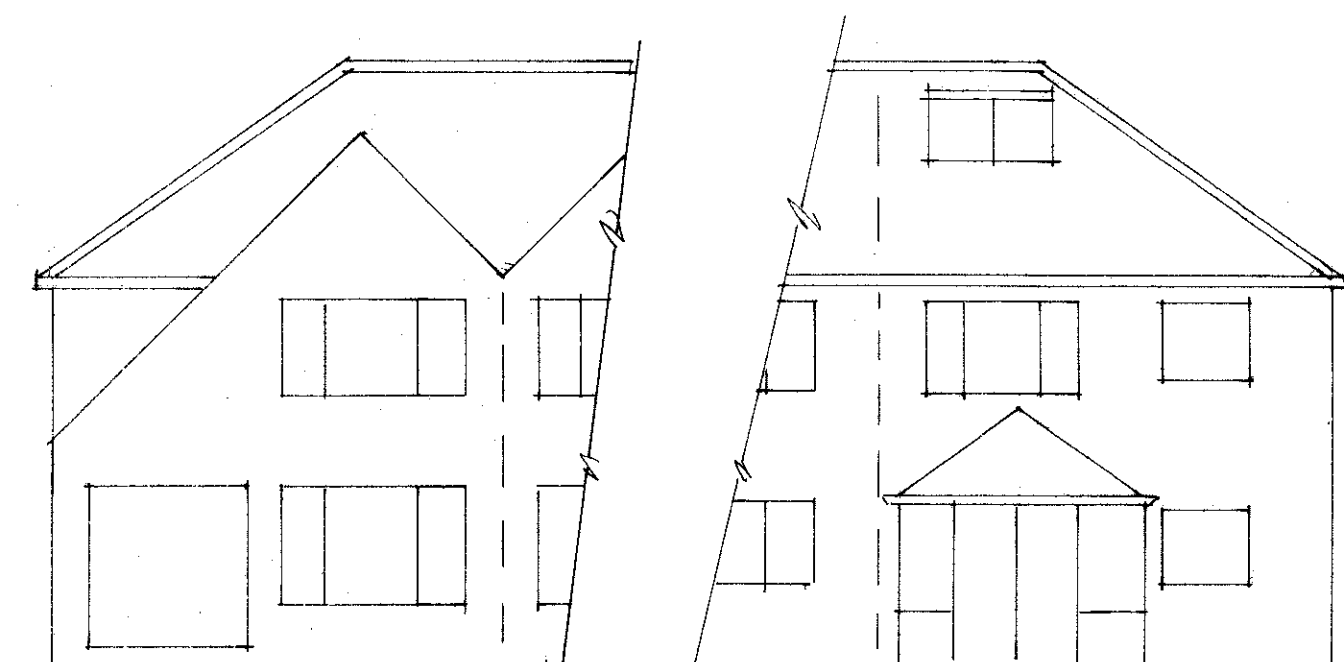


existing front

existing rear

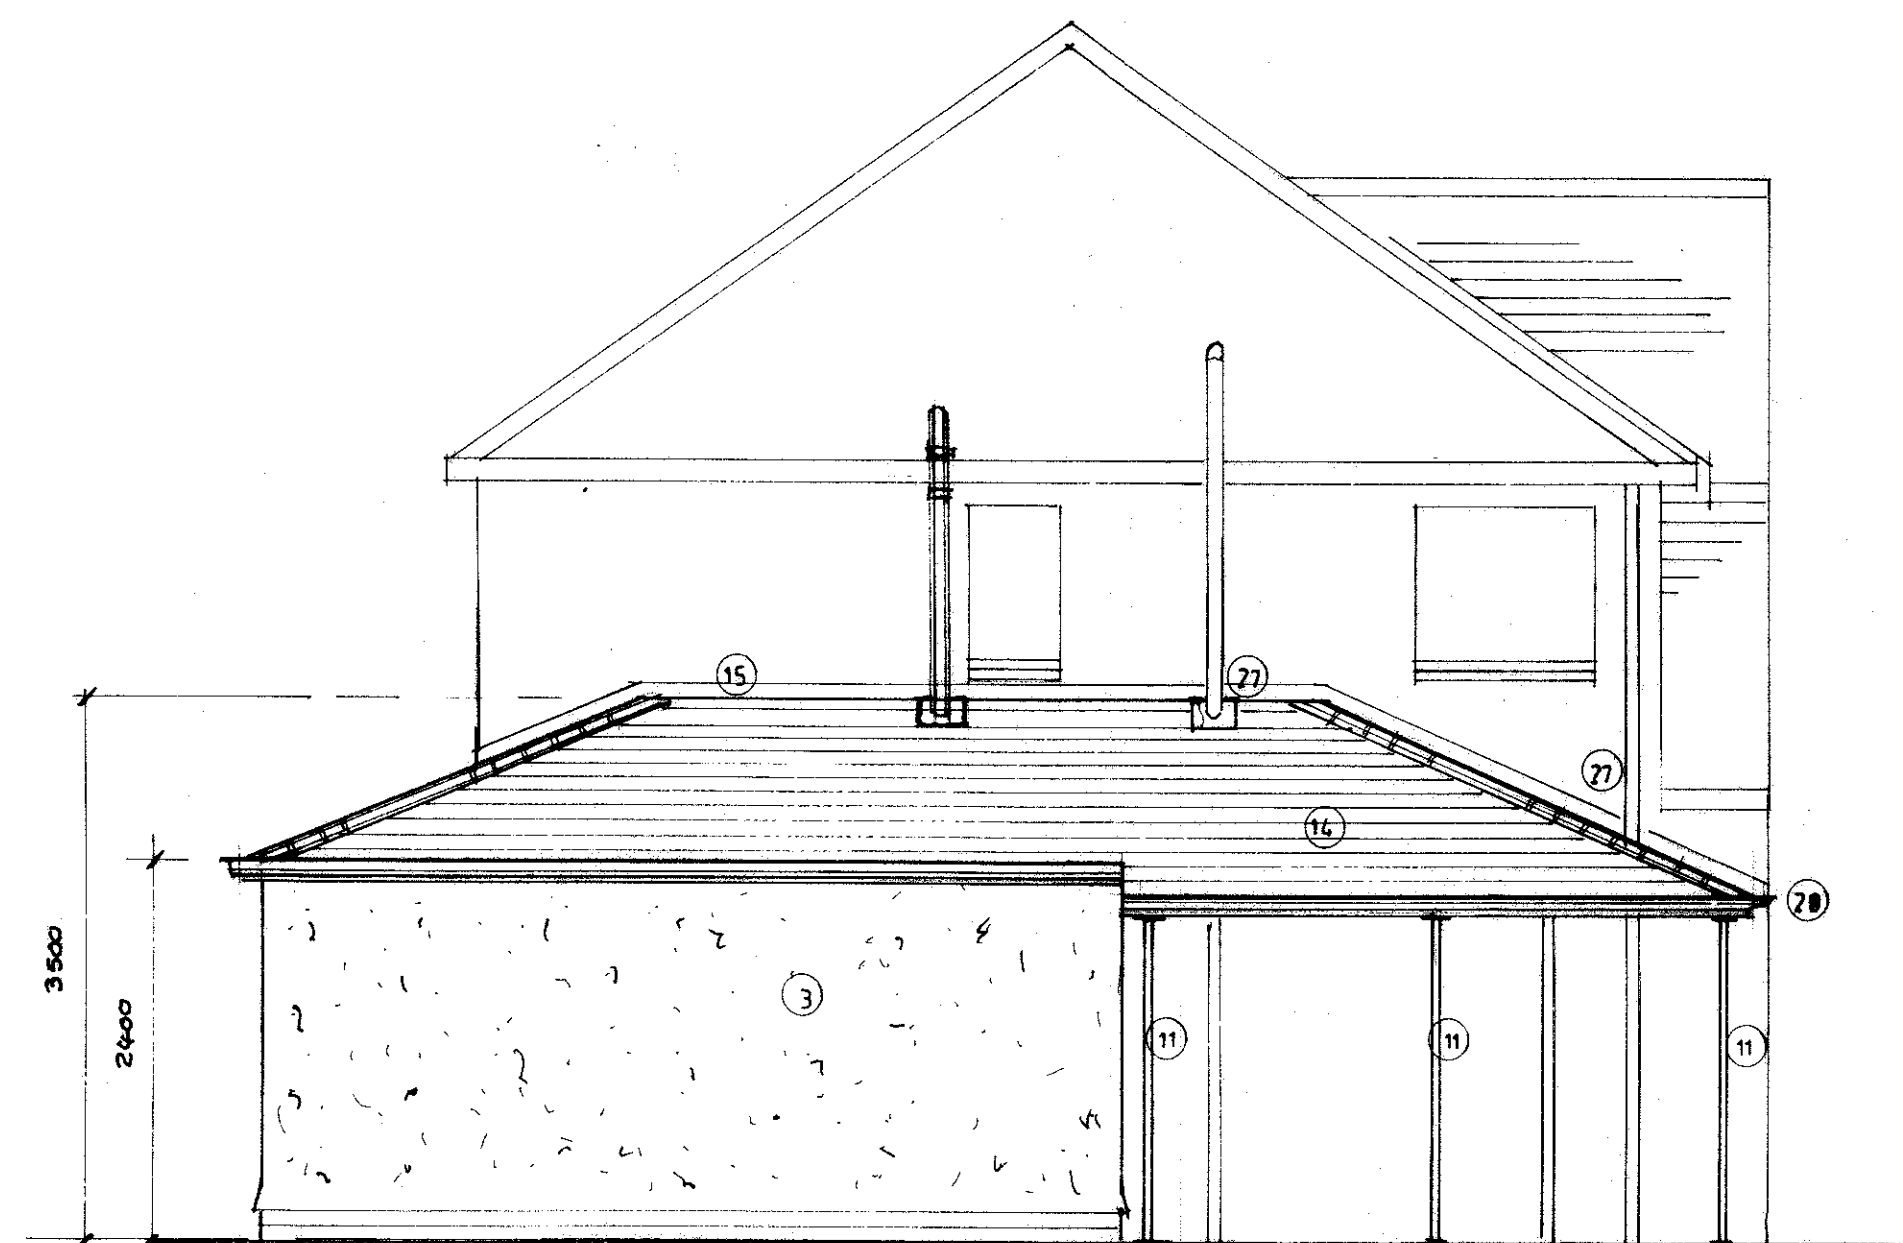

Proposed Side Elevation

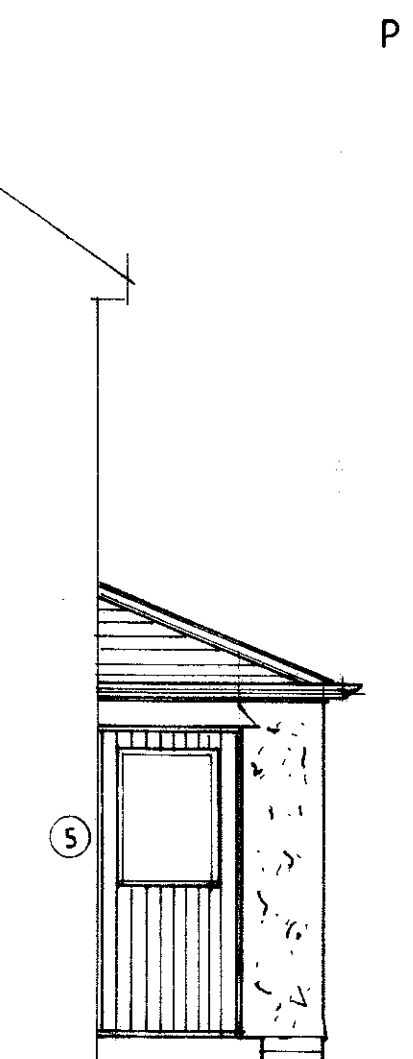

Proposed Rear (end) Elevation

32013 0217P

S.J. Bialecki Limited
Building Surveyors

Drawing no 6006

Scale 1:100 & 1:50

Existing and Proposed
Layouts and Elevations

Proposed
Single Storey Extension
At
4 Warwick Drive
Clitheroe