




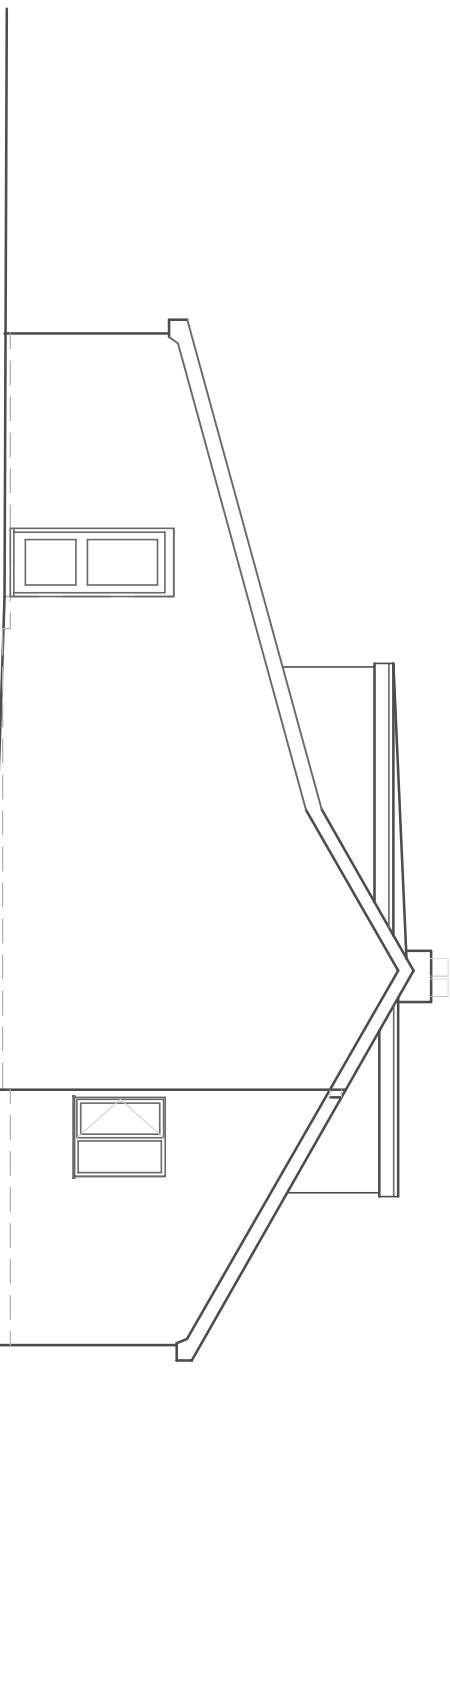


EXISTING SIDE ELEVATION A
1 : 100

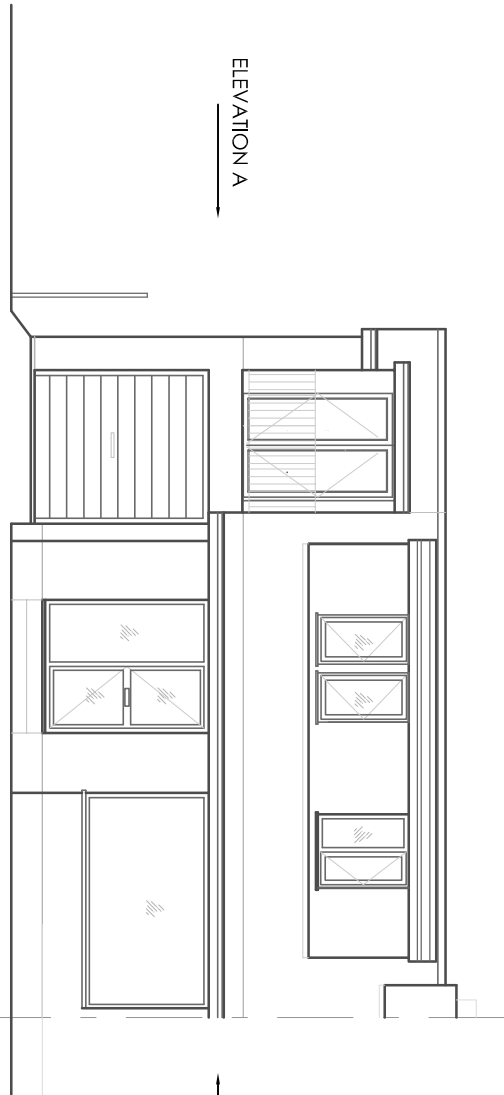


EXISTING FRONT ELEVATION
1 : 100

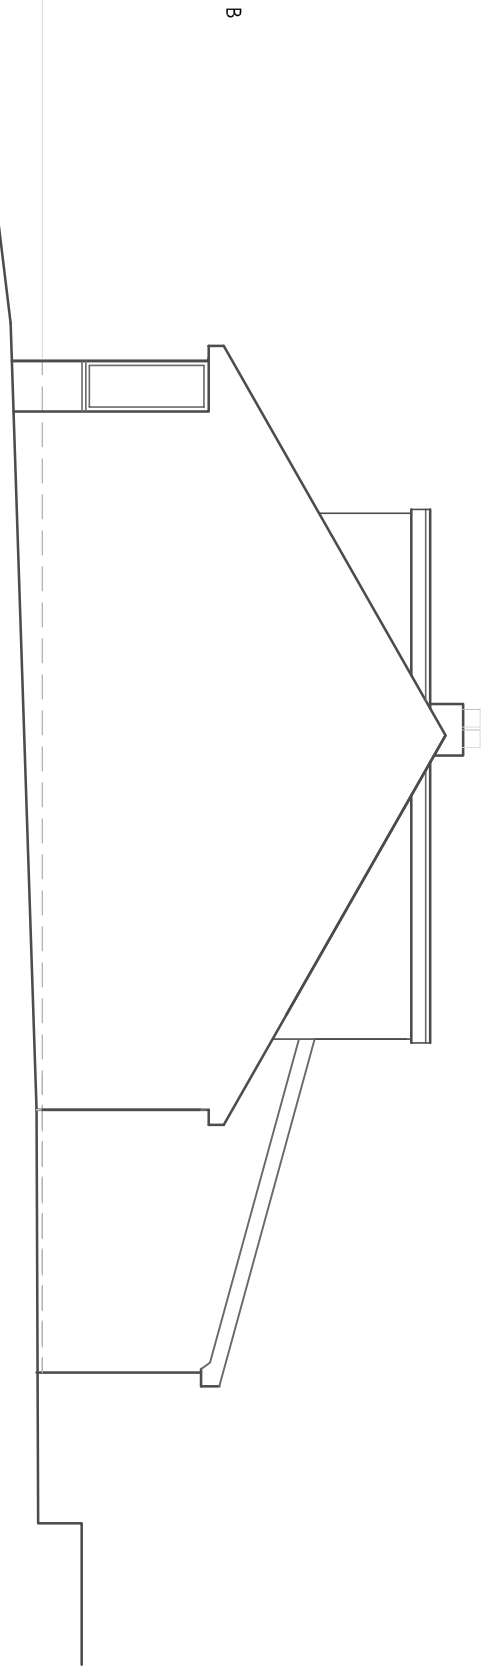


EXISTING SIDE ELEVATION B
1 : 100

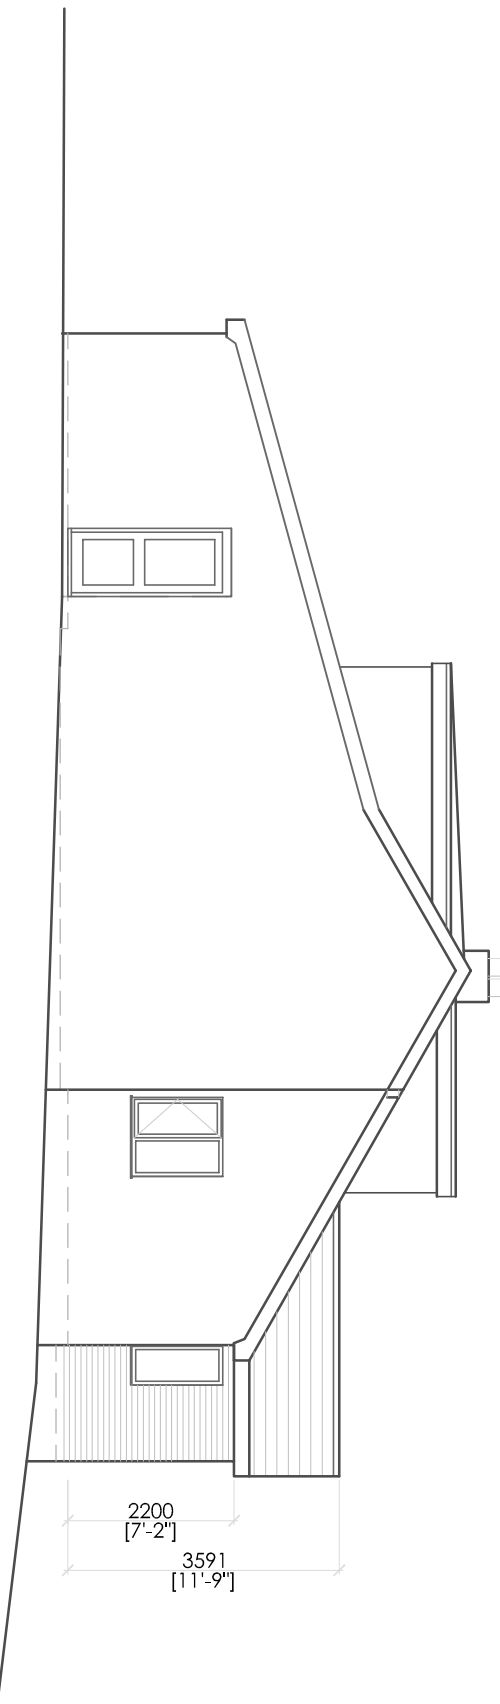


PROPOSED SIDE ELEVATION A
1 : 100

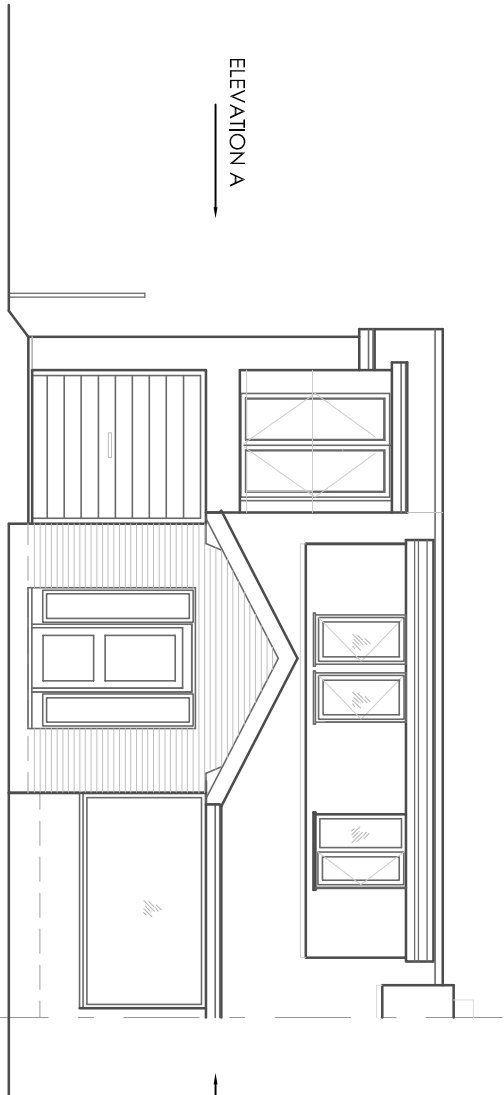

PROPOSED FRONT ELEVATION
1 : 100

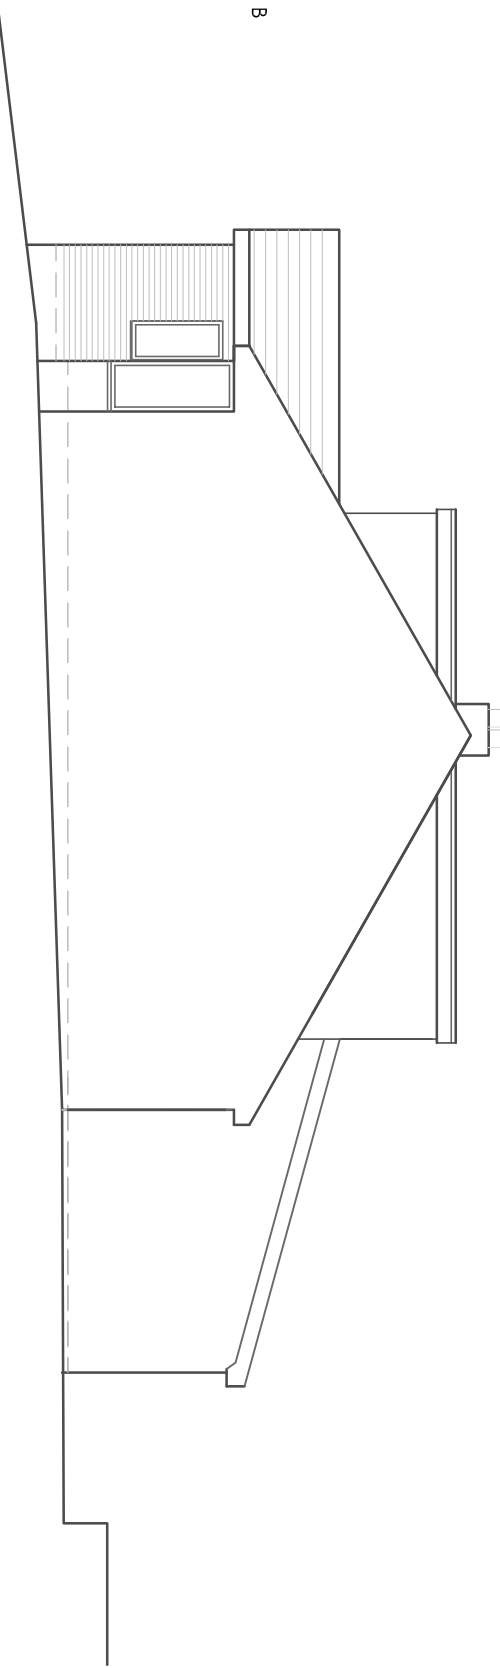


PROPOSED SIDE ELEVATION B
1 : 100

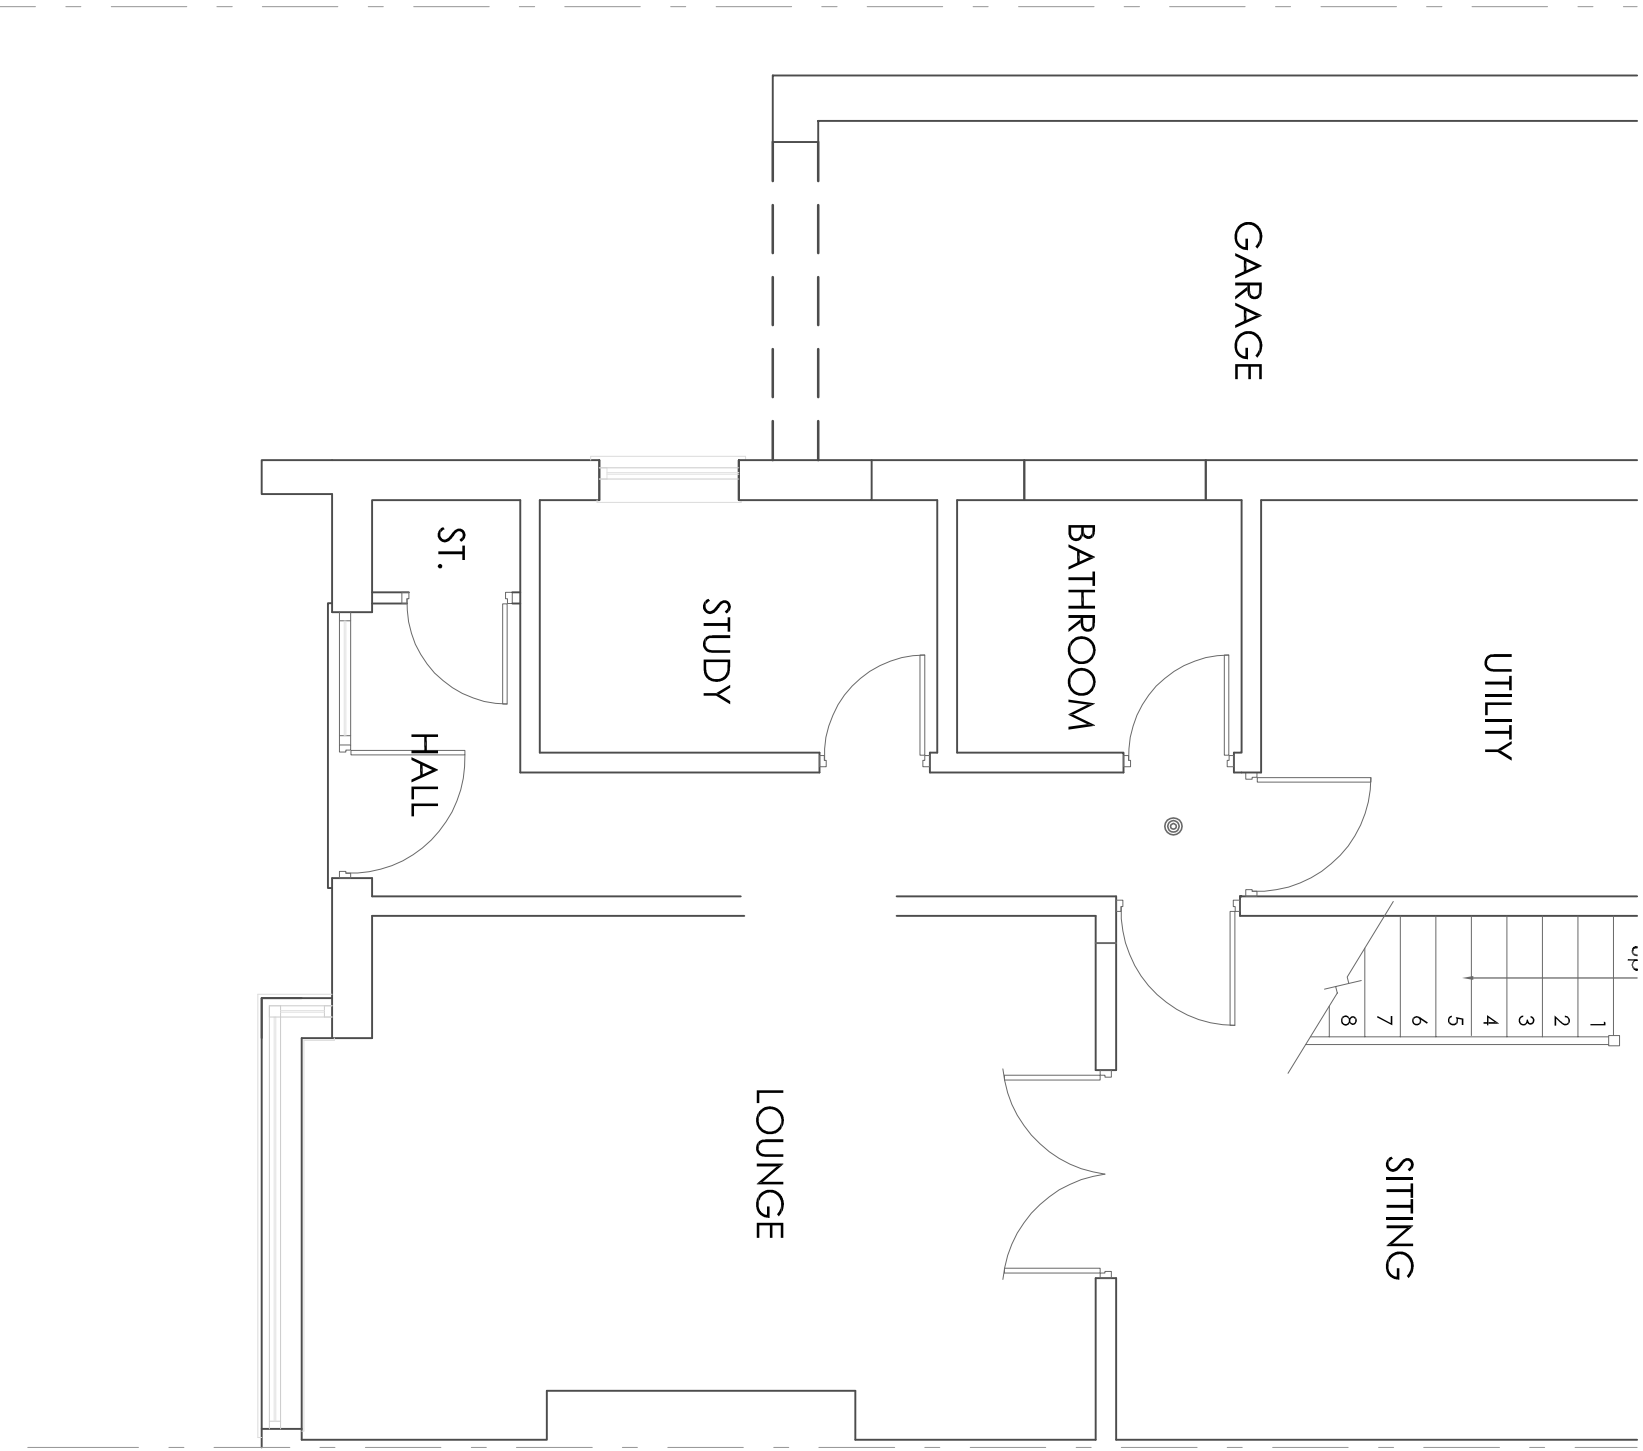


EXISTING GROUND FLOOR PLAN

1 : 50

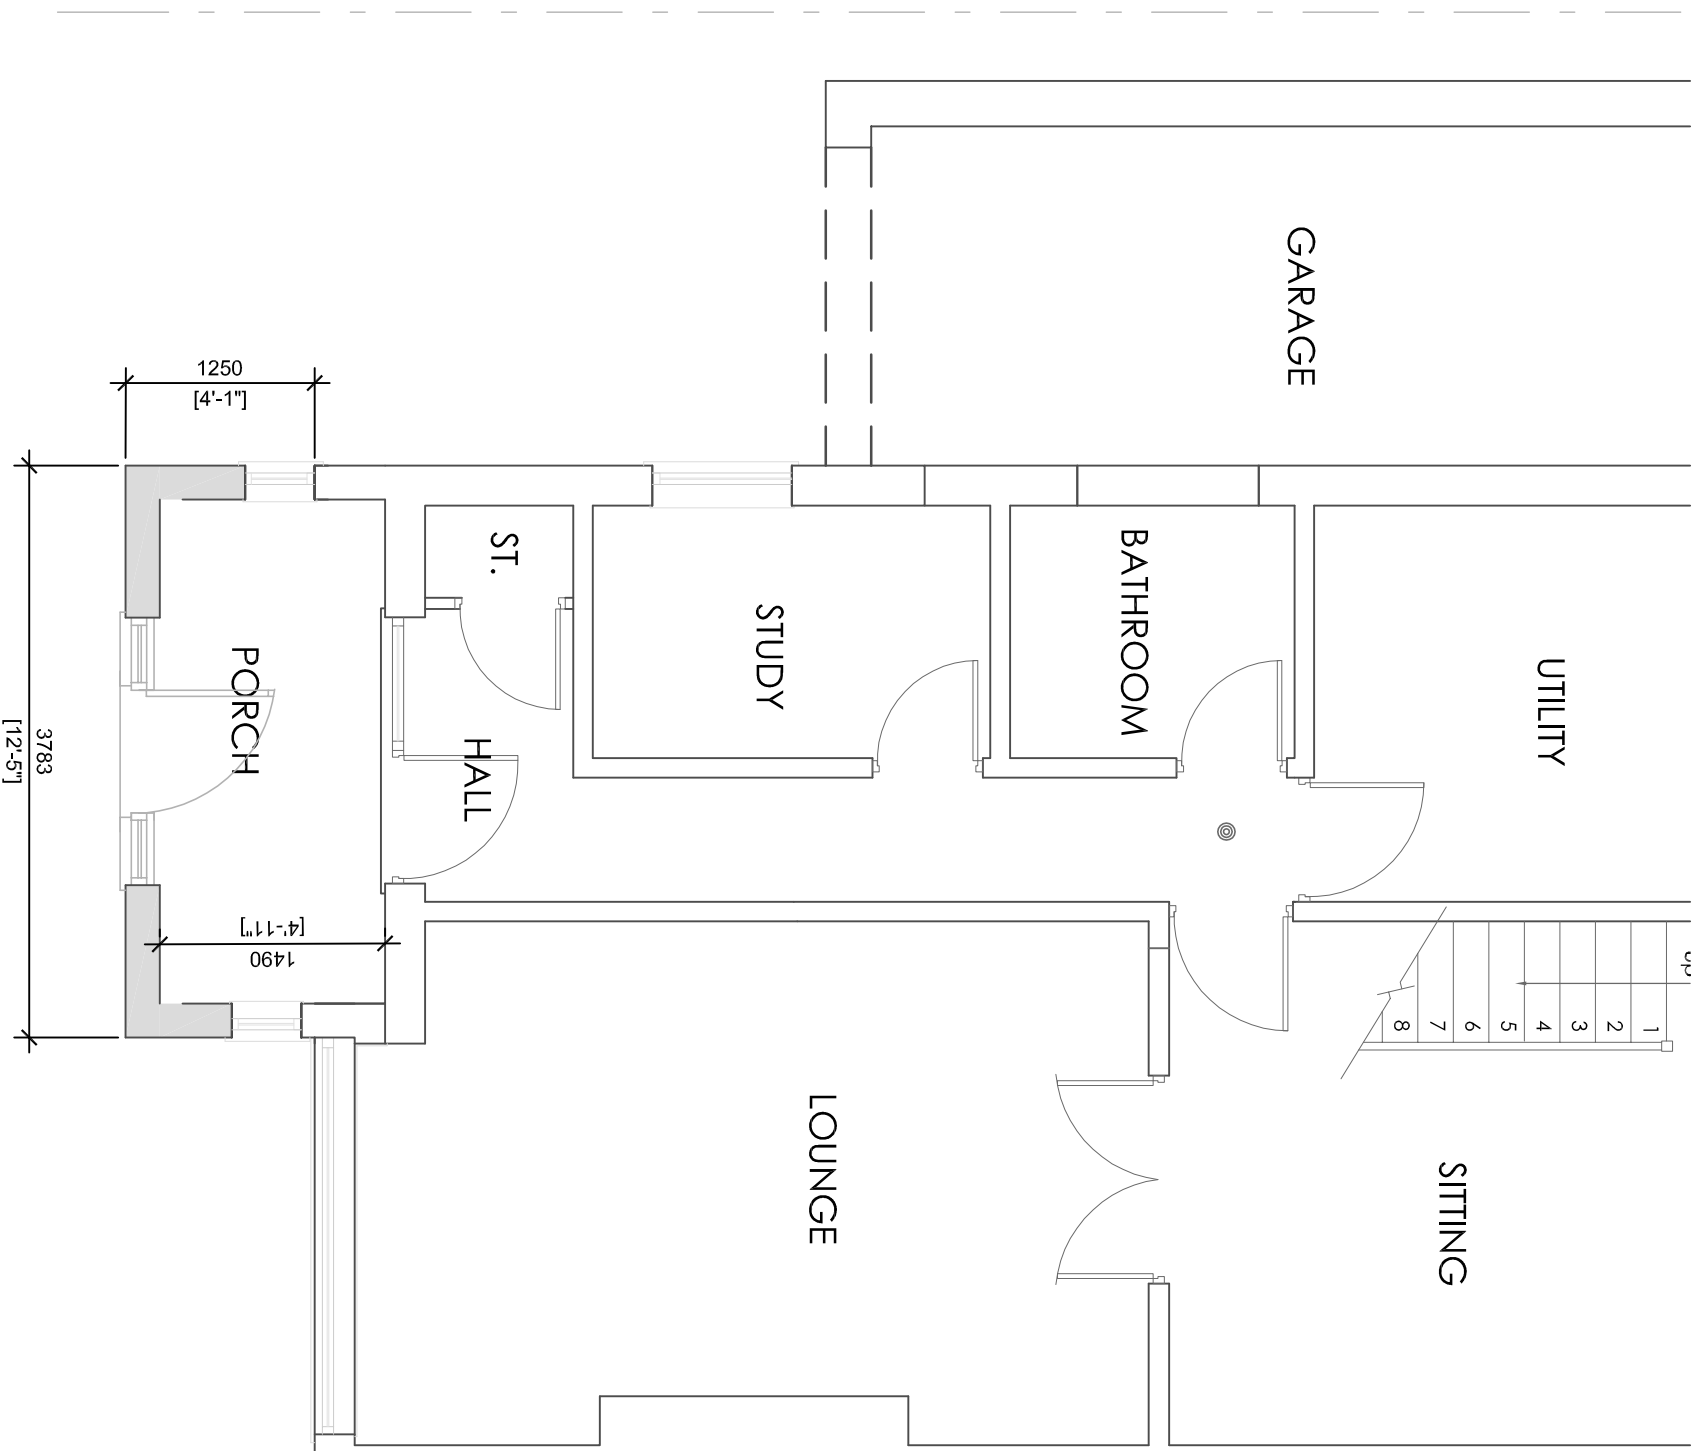


PROPOSED GROUND FLOOR PLAN

1 : 50

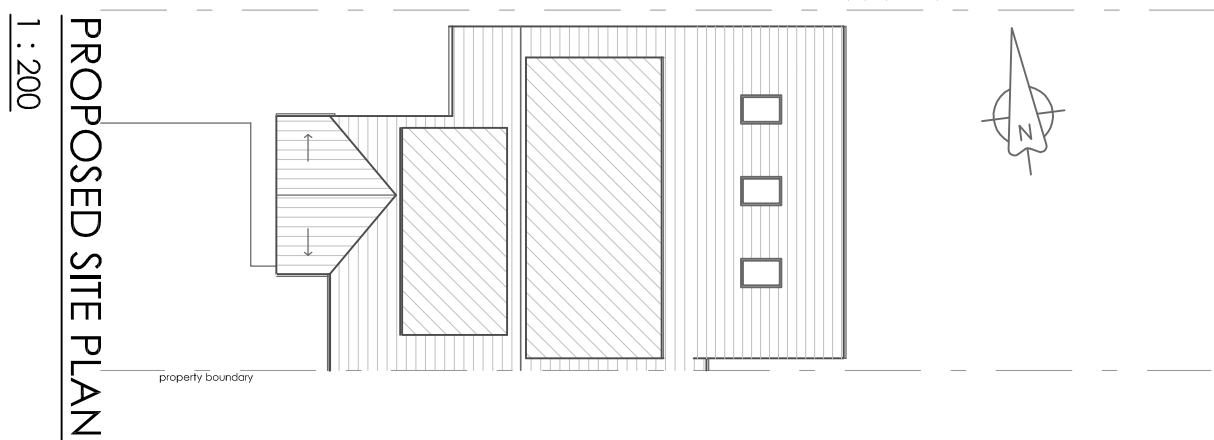

PROPOSED SITE PLAN
1 : 200

 

Site Location

53 ST. MARYS DRIVE, LANGHO

Drawing Description

PROPOSED PORCH
EXISTING AND PROPOSED
PLANS

Drawing No.

53-01-P-1

Sheet No.

1

Rev.

-

Date

08/02/13