



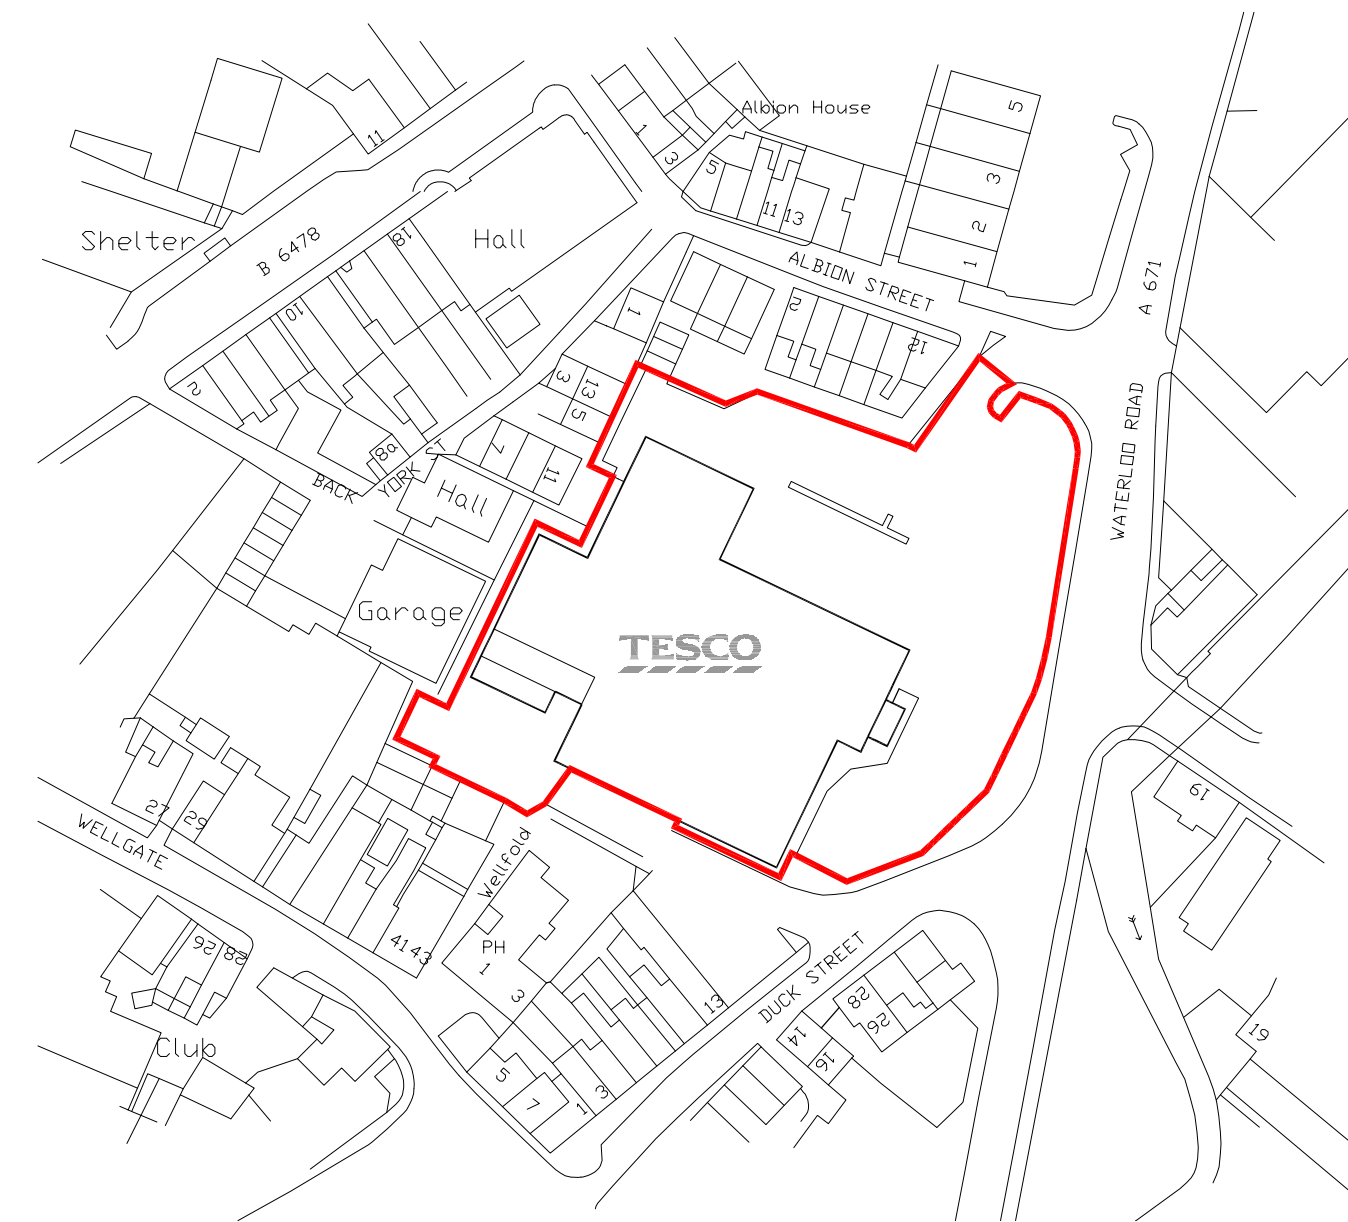

LOCATION PLAN 1:1250

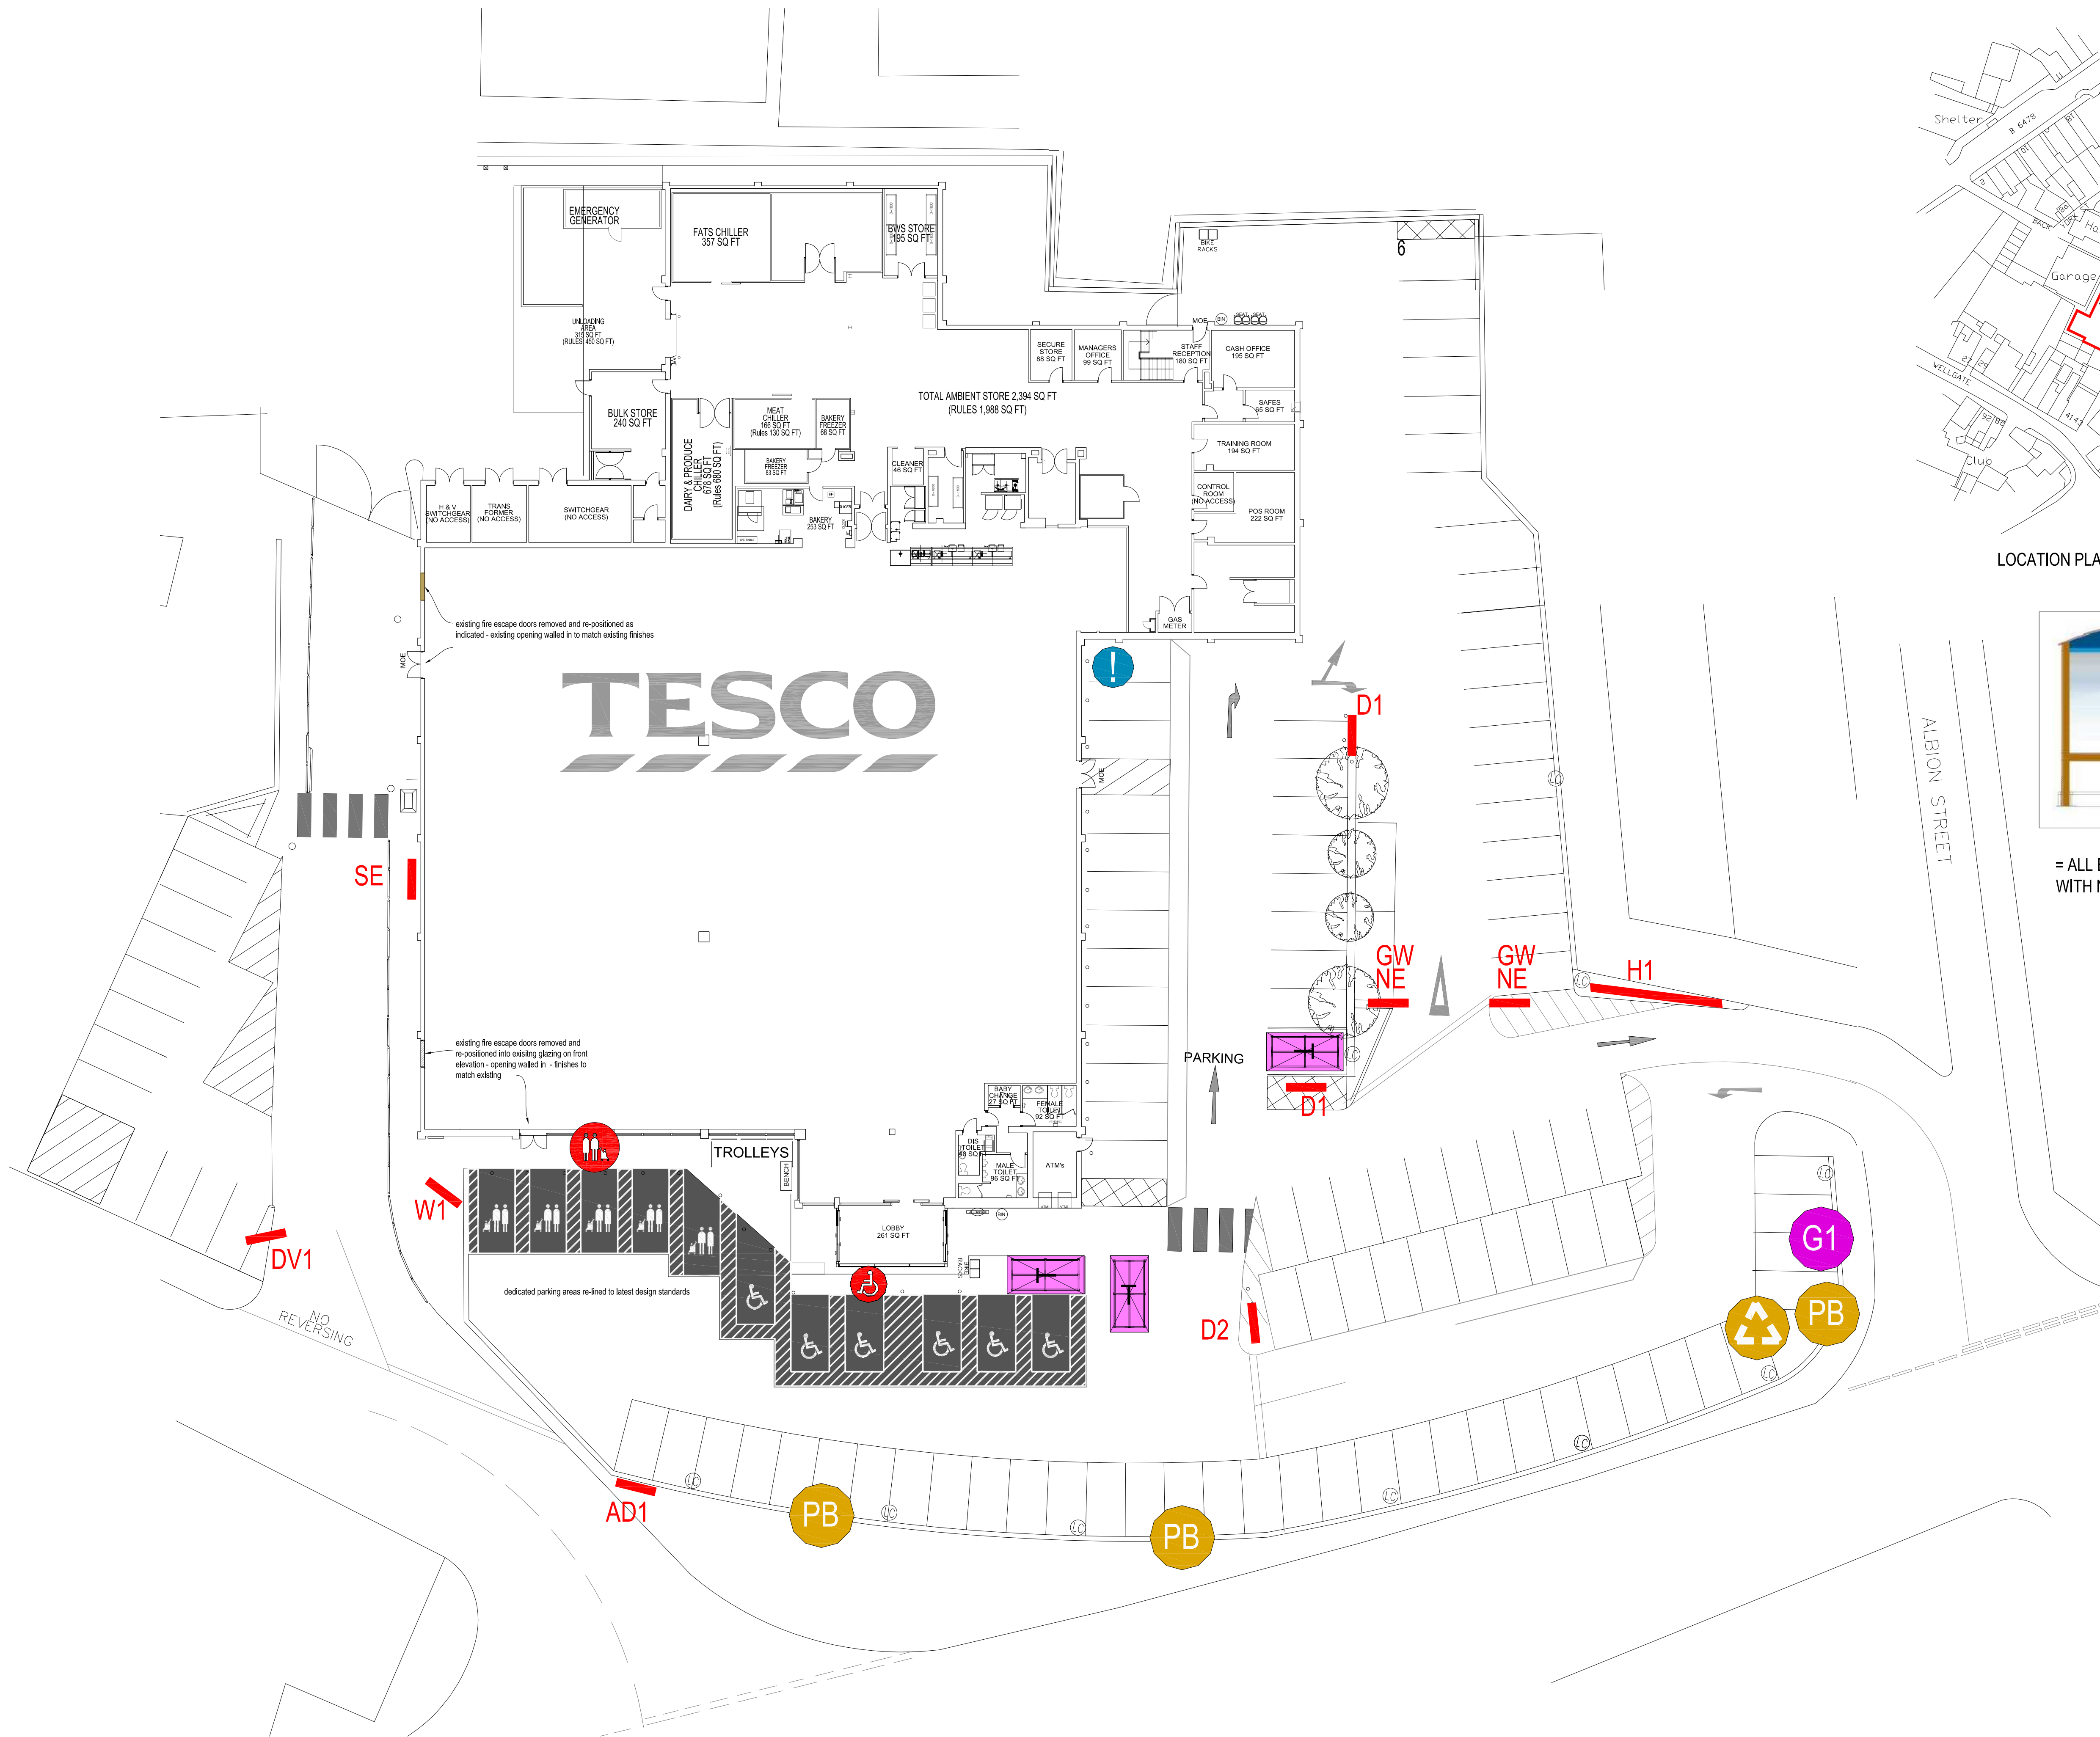

= ALL EXISTING STEEL TROLLEY BAYS REPLACED WITH NEW DESIGN AS INDICATED

0	SCALE 1:50	5m
0	SCALE 1:100	10m
0	SCALE 1:200	20m
0	SCALE 1:500	50m
0	SCALE 1:1250	125m

REV	NOTE	DR	CH	DATE
0	PRELIMINARY			
0	APPROVAL			
0	PLANNING			

darntonegs
BUILT ENVIRONMENT CONSULTANCY
LEEDS LONDON BRISTOL WARWICK

CLIENT
Tesco Stores Ltd

PROJECT
CLITHEROE

DRAWING
FLOOR AND SITE PLAN

SCALE @ A1
1:200

DATE
FEB 2013

DRAWN
BJ

CHECKED
-

8630 (20) 01

© COPYRIGHT: ALL RIGHTS RESERVED.
THIS DRAWING MUST NOT BE REPRODUCED WITHOUT PERMISSION.
THIS DRAWING MUST BE READ IN CONJUNCTION WITH ALL RELEVANT CONSULTANT SPECIALIST DRAWINGS/INFORMATION.
THIS DRAWING MUST NOT BE USED FOR CONSTRUCTION UNLESS ISSUED FOR CONSTRUCTION.
ALL DIMENSIONS ON THIS DRAWING ARE IN MILLIMETRES UNLESS OTHERWISE STATED.
DO NOT SCALE FROM THIS DRAWING.

