



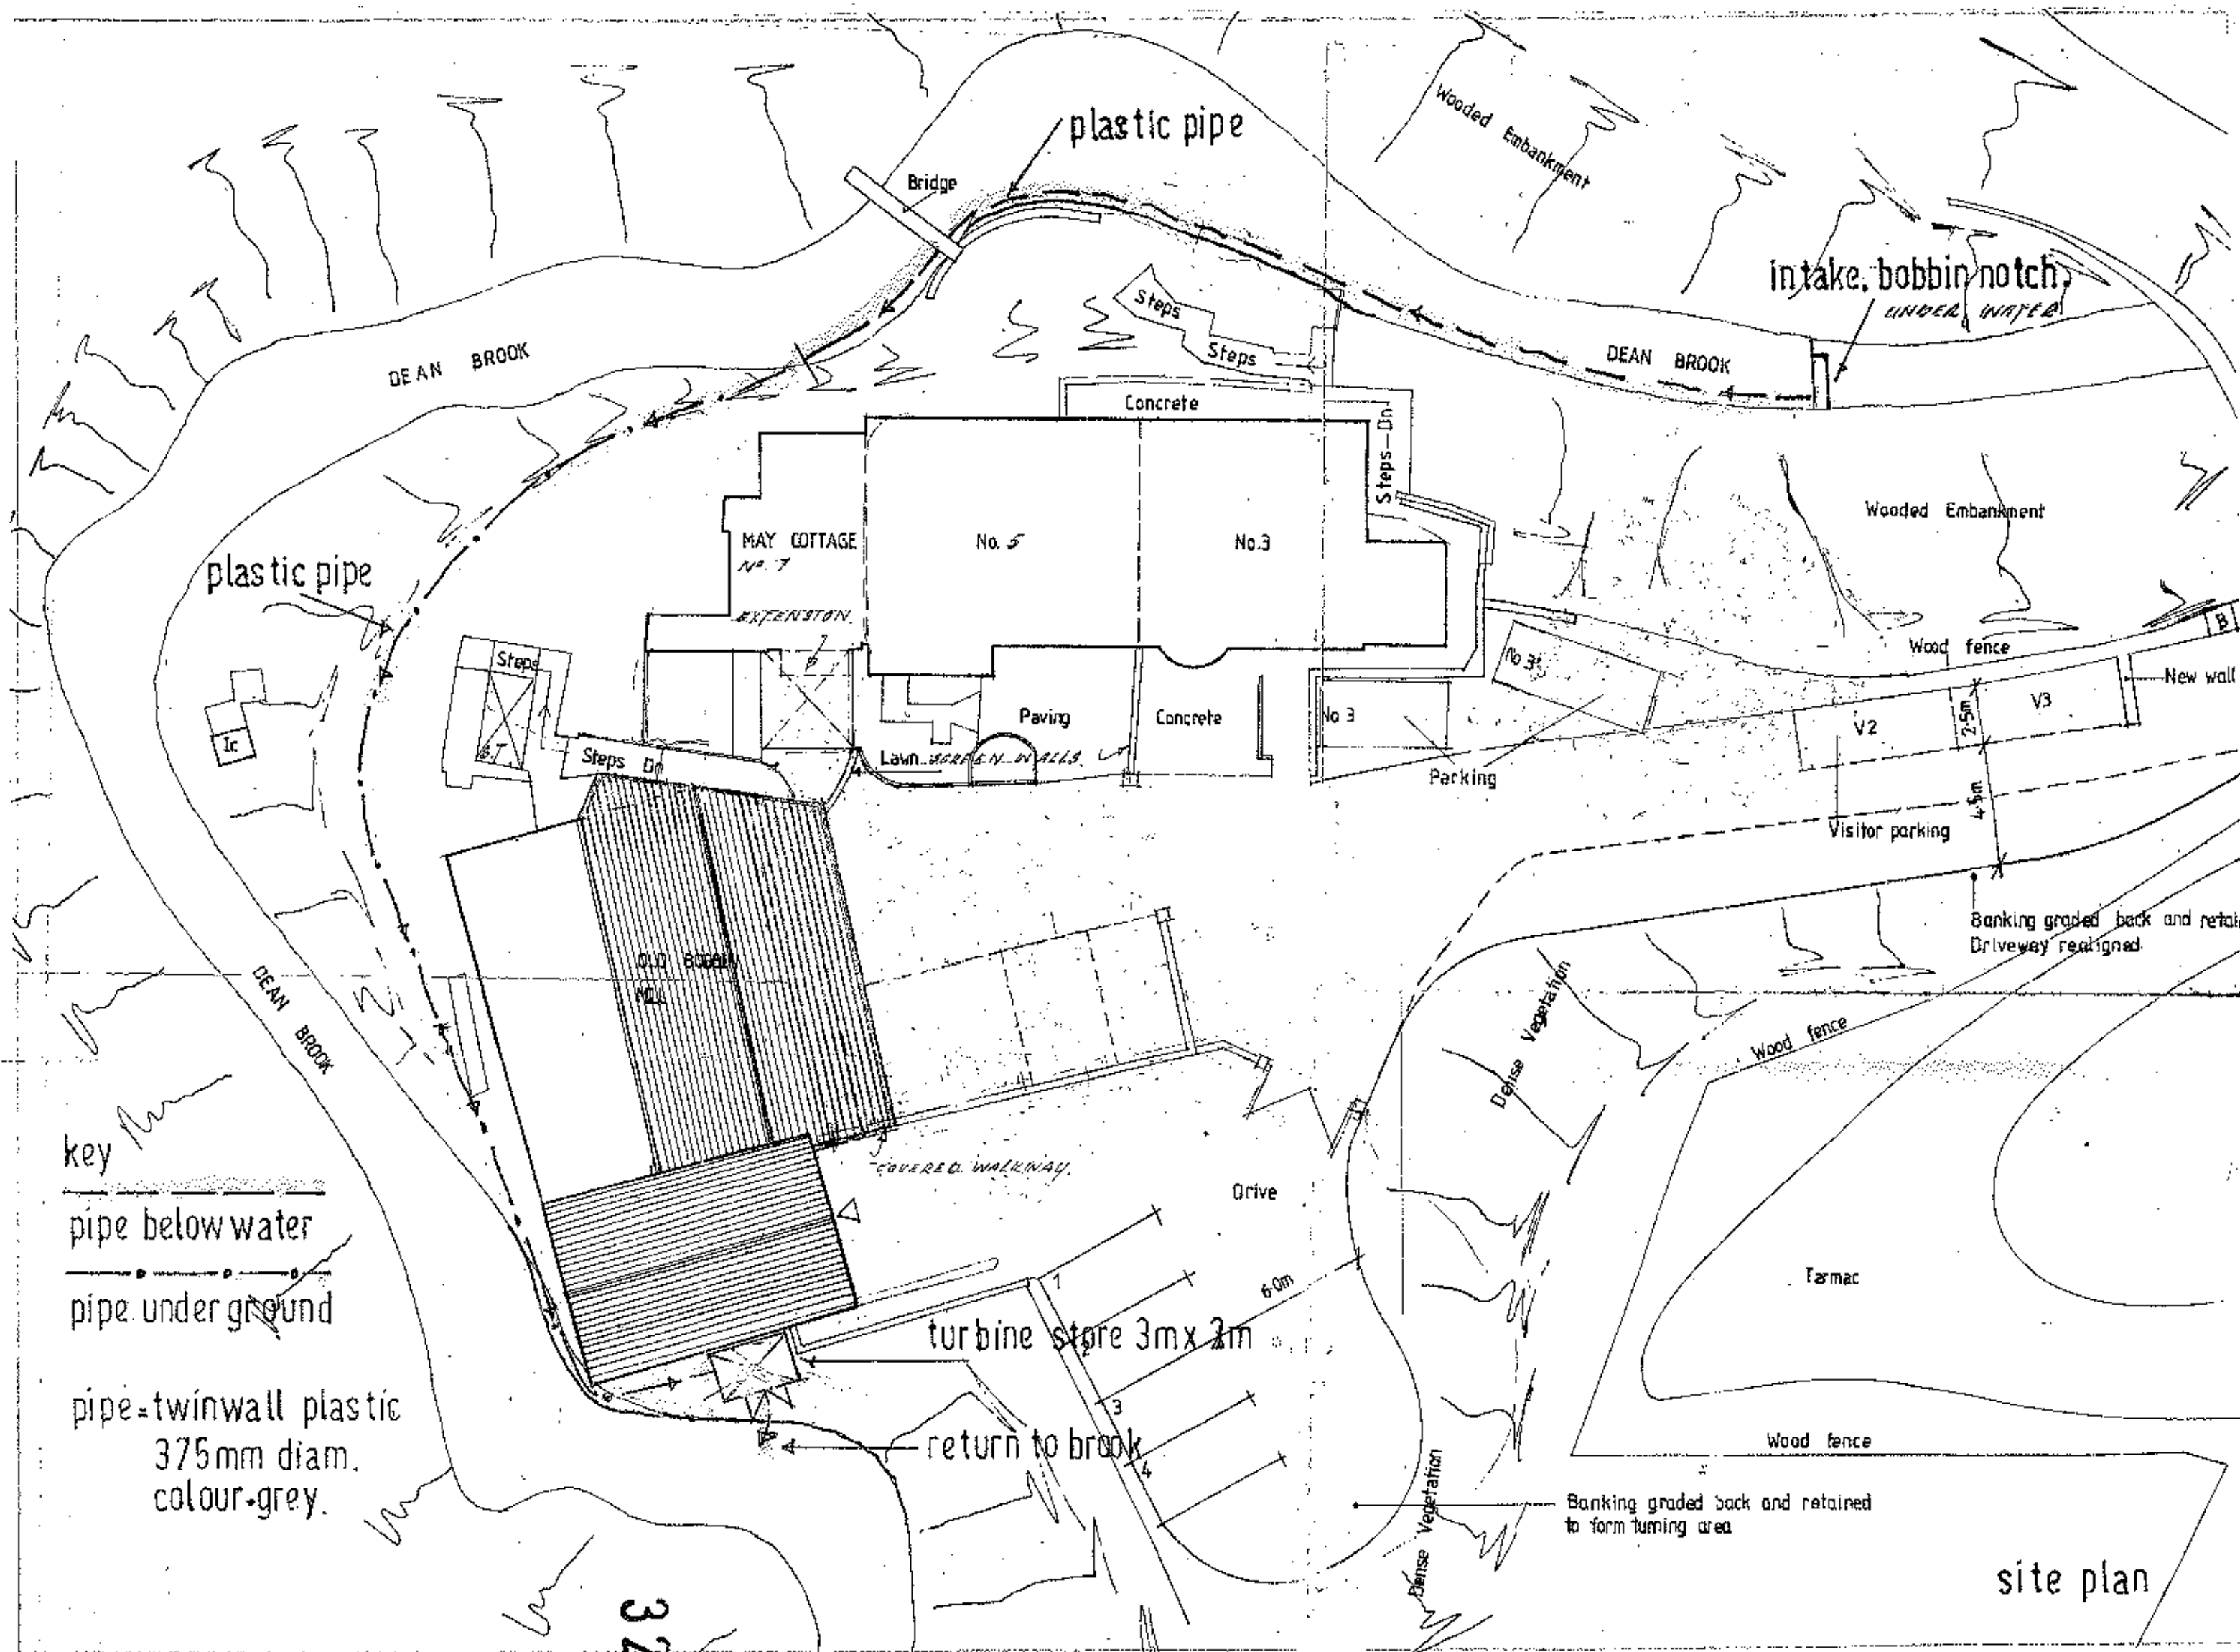

SITE PLAN scale: 1:200


320130225P

PROPOSED SMALL HYDRO INSTALLATION AT FORMER BOBBIN MILL LONGRIDGE ROAD HURST GREEN BB7 9QW

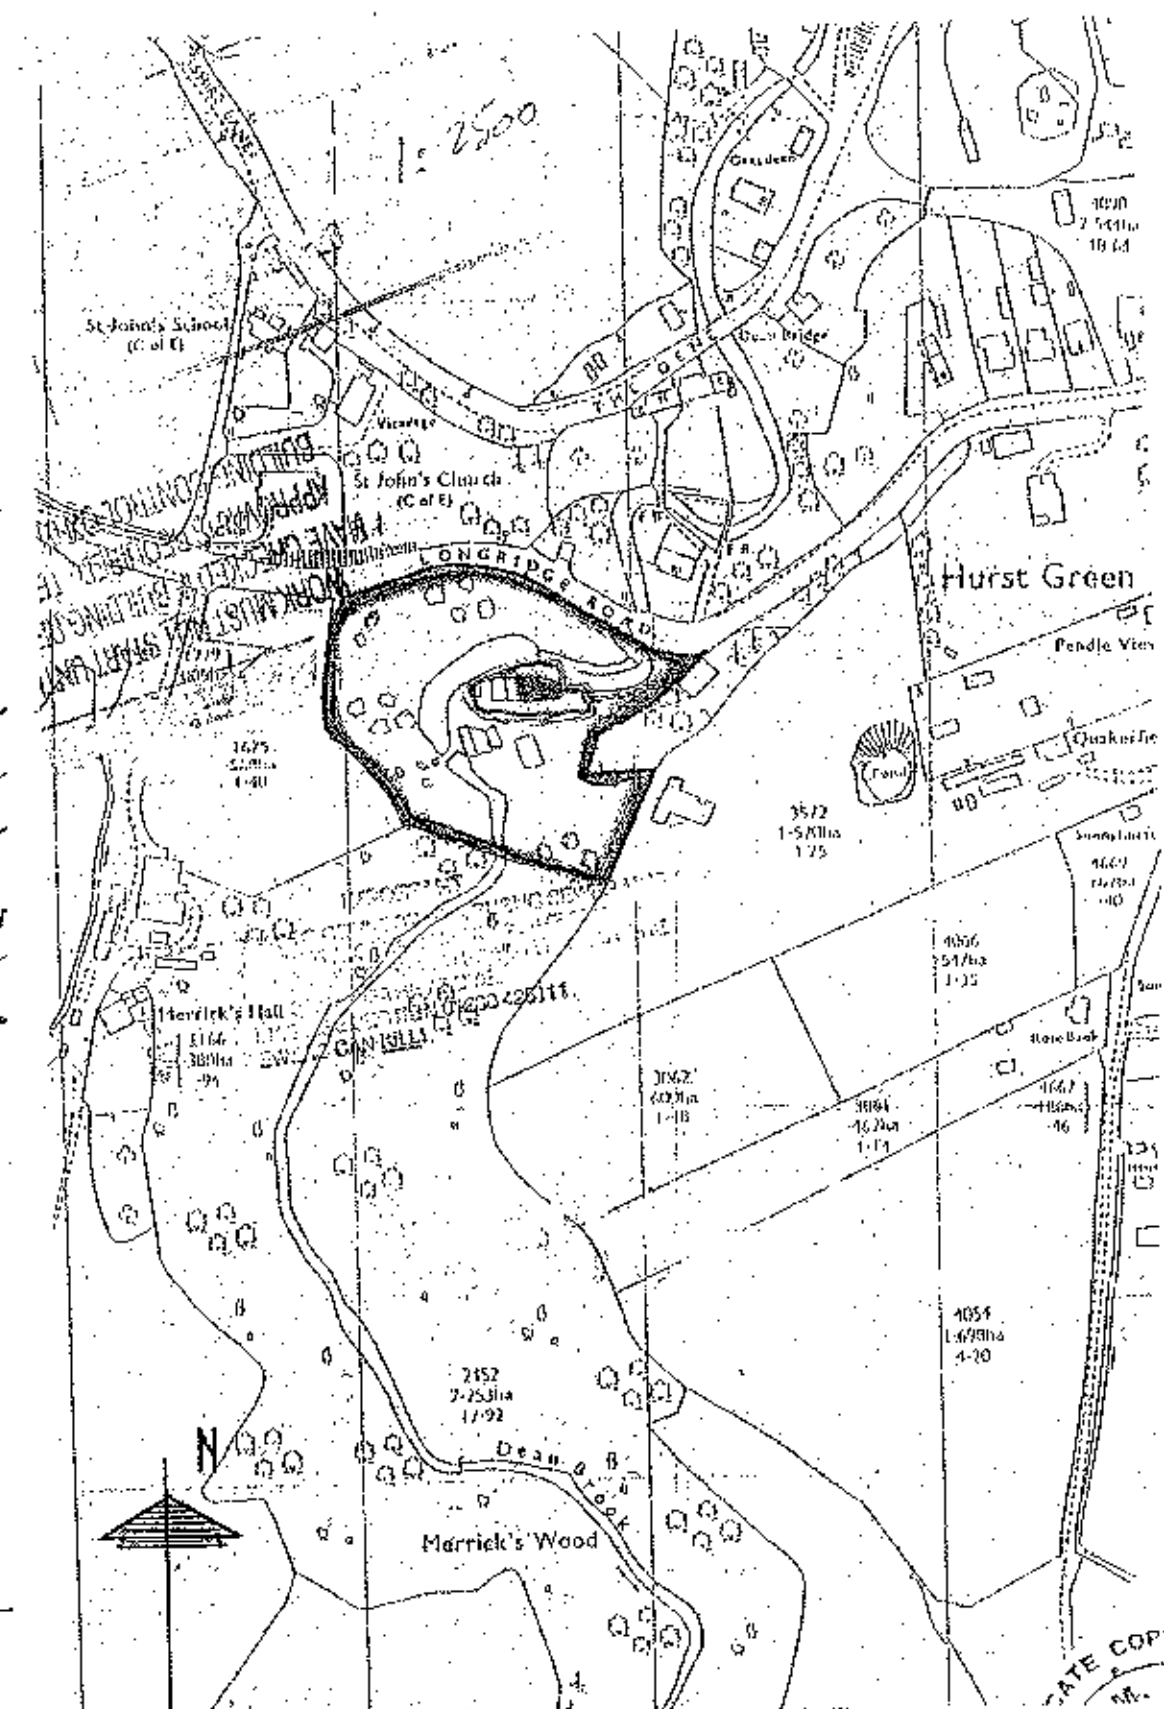


LOCATION PLAN scale: 1:2500

drg.no. 222/13, sheet 1 of 2. february. 2013.

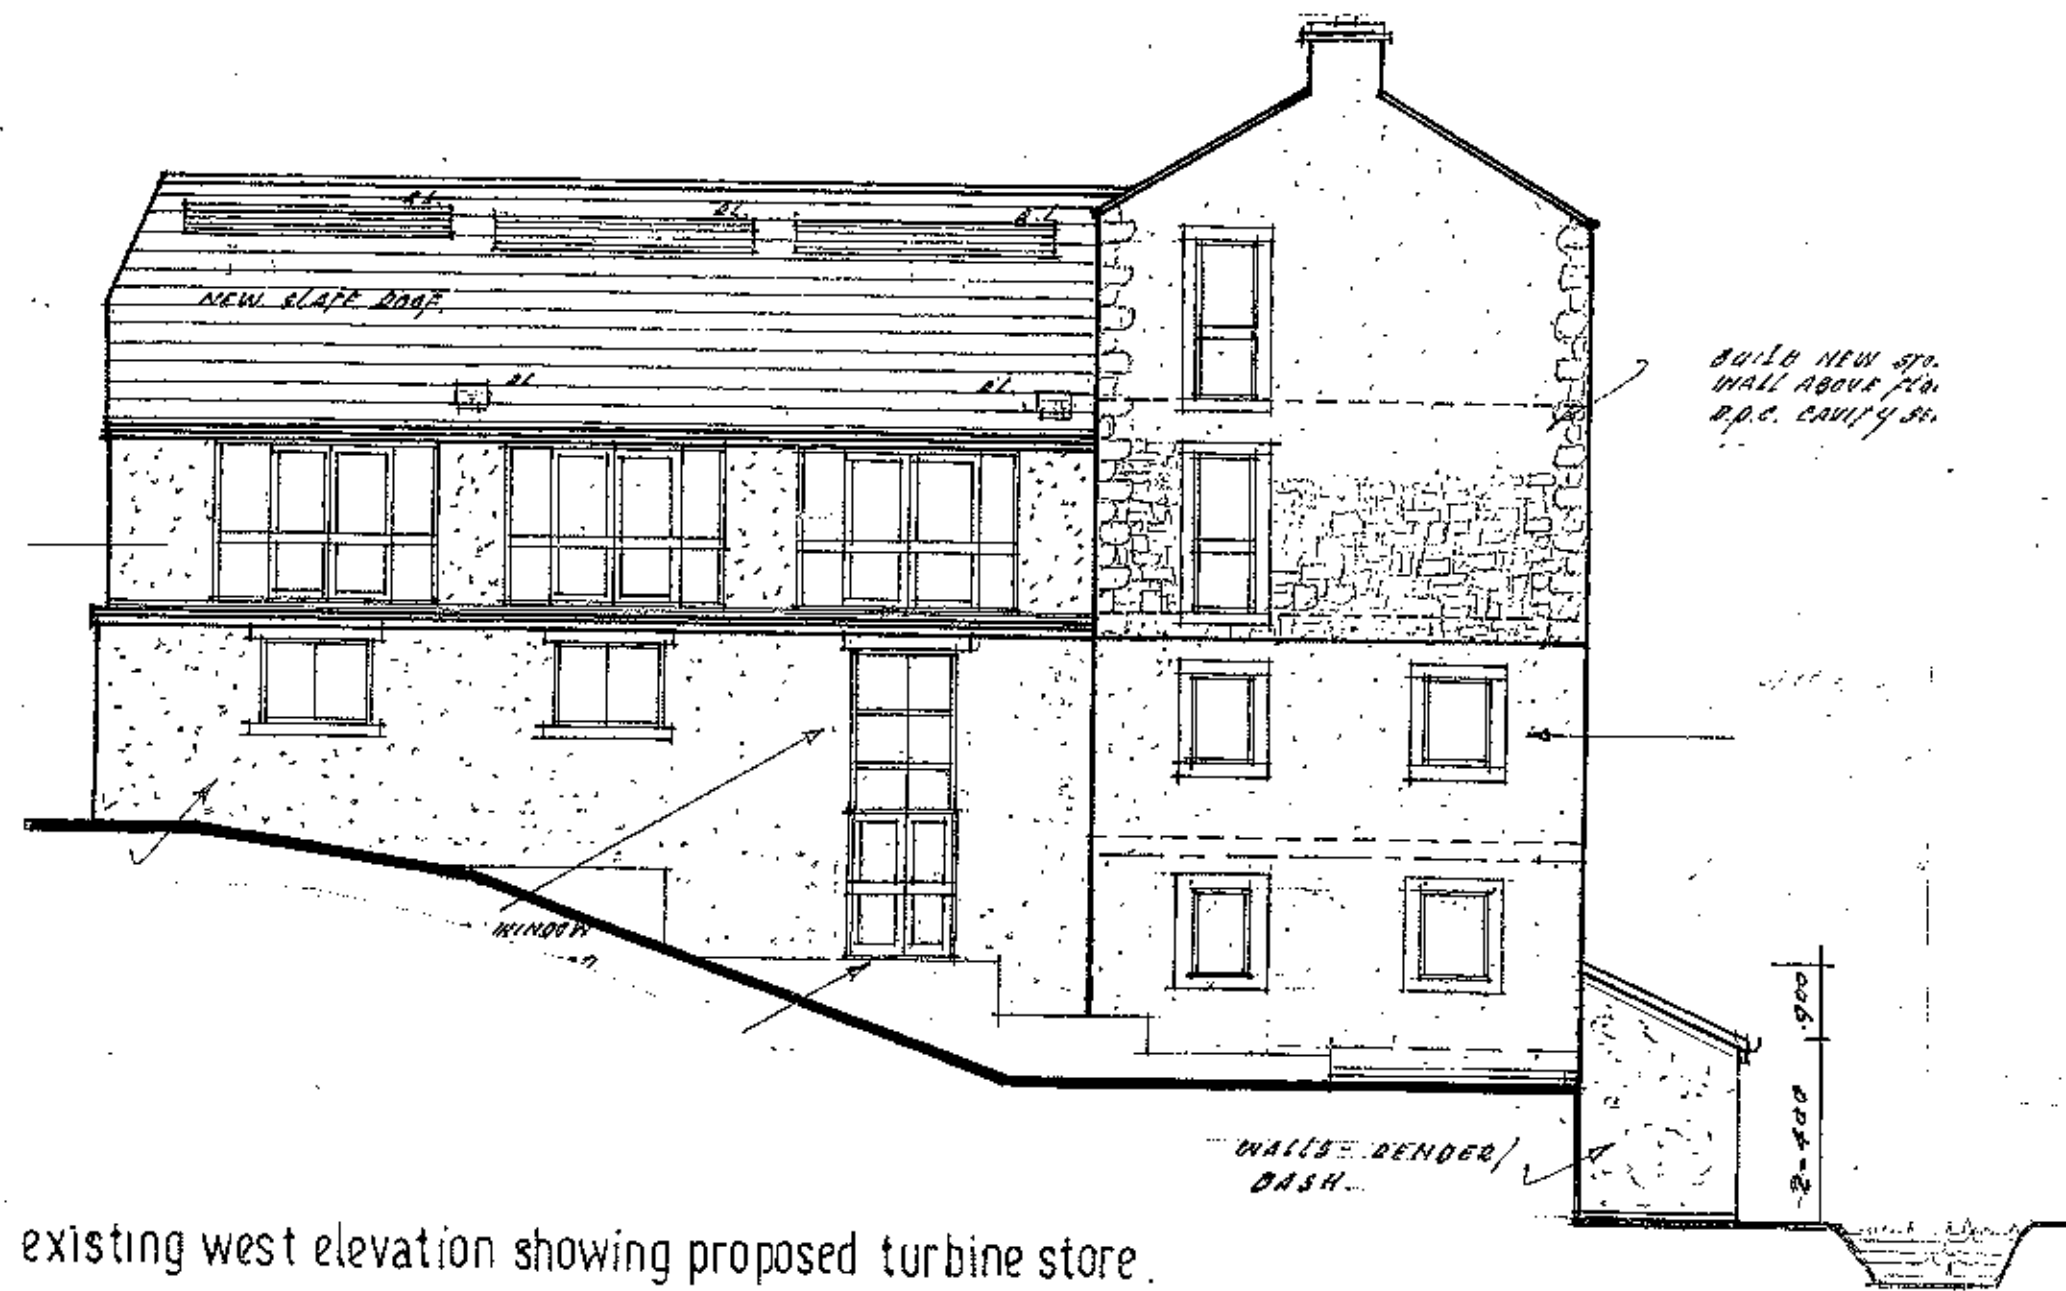


existing west elevation showing proposed turbine store.
Scale 1:100

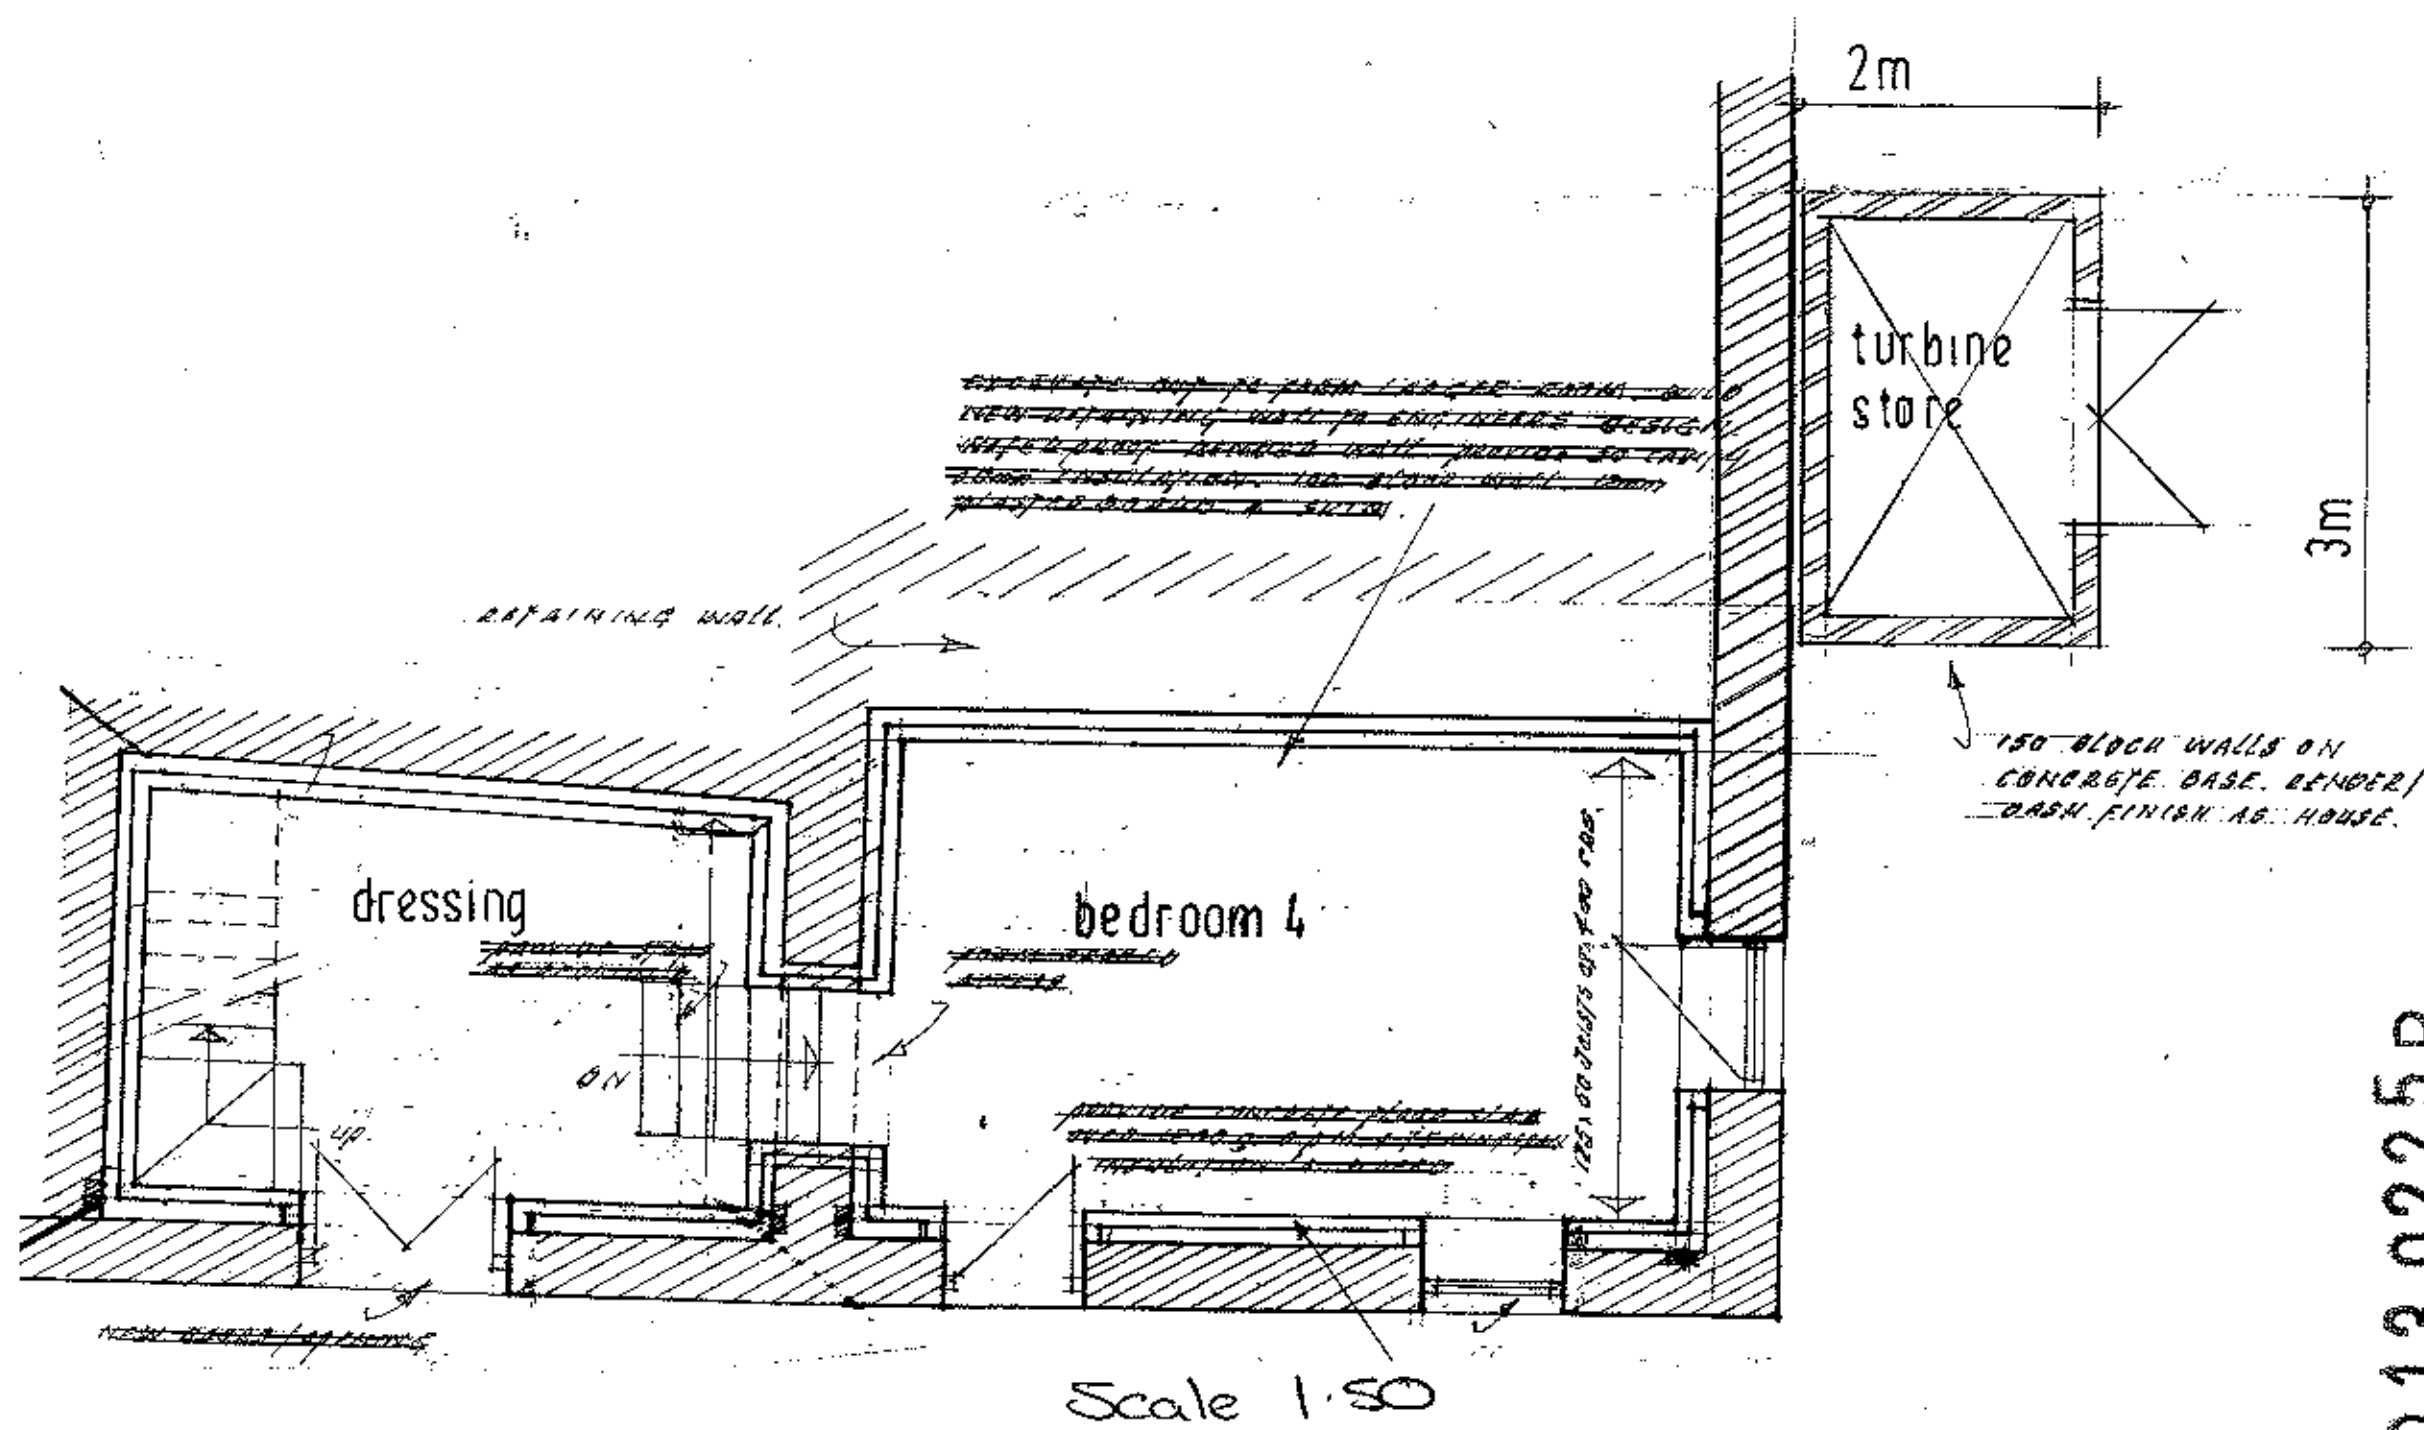

plan of basement level showing proposed turbine store.

320130225P

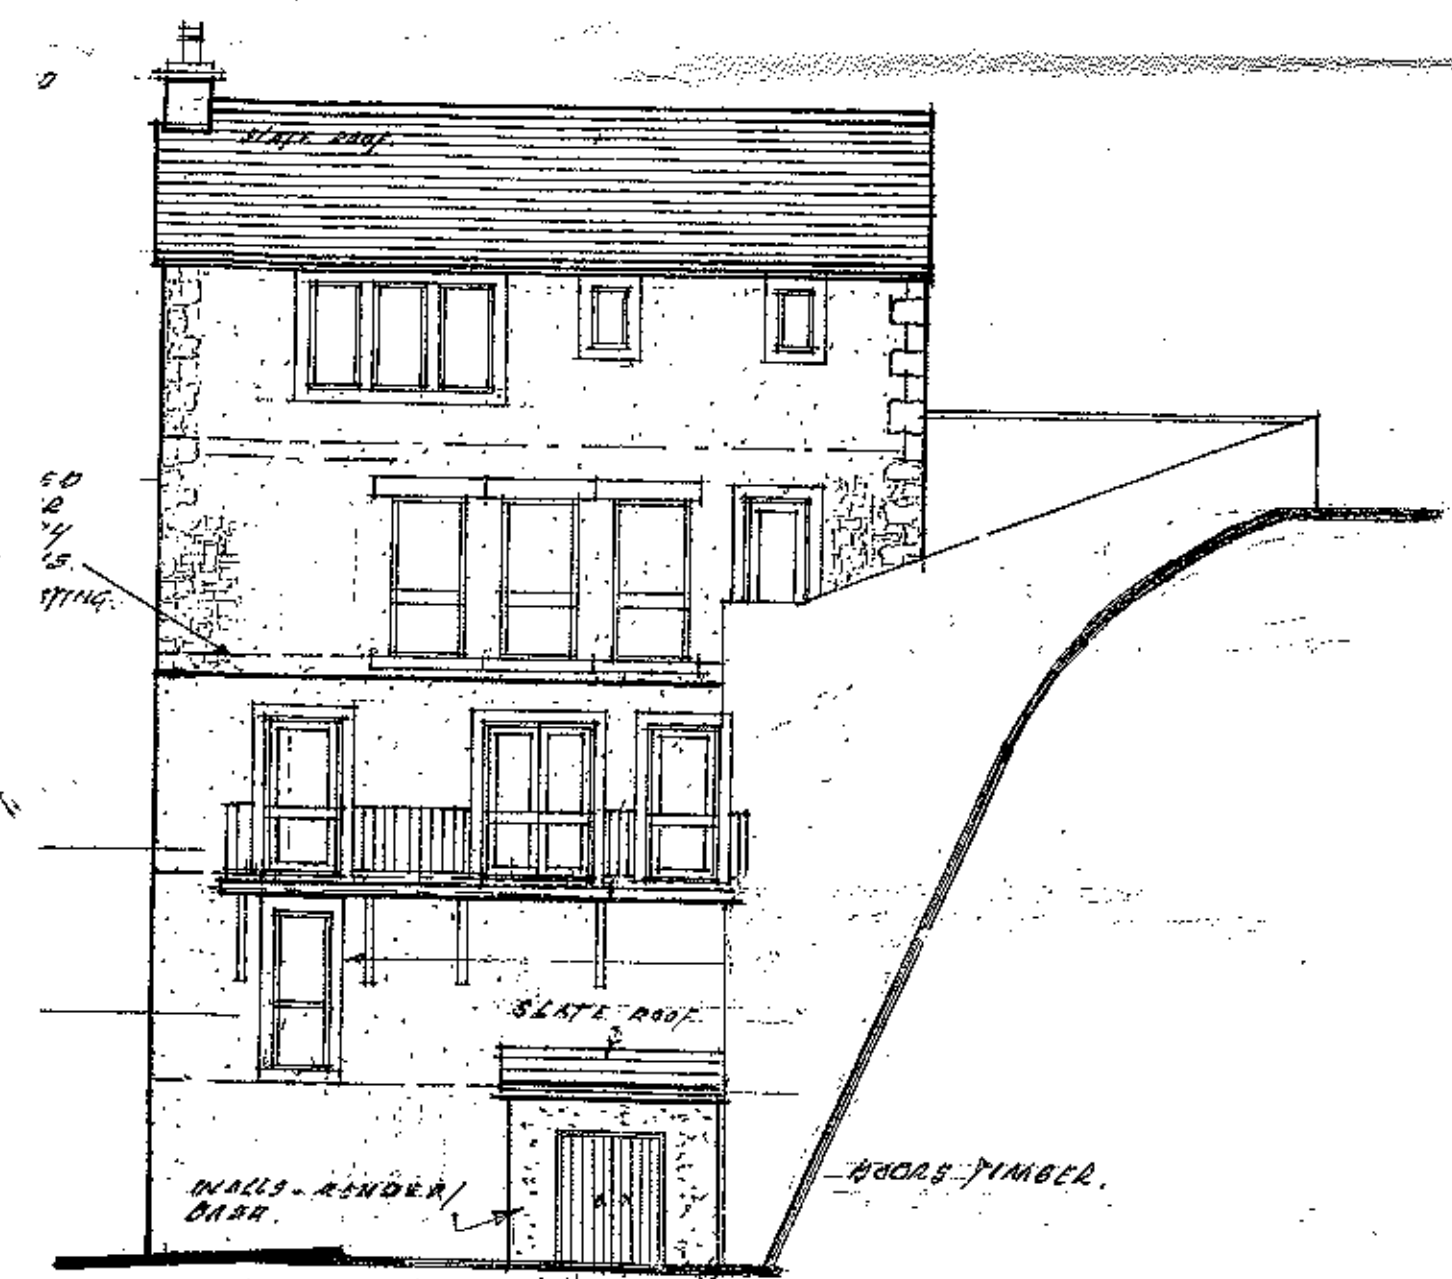

south elevation showing proposed turbine store.
Scale 1:100