

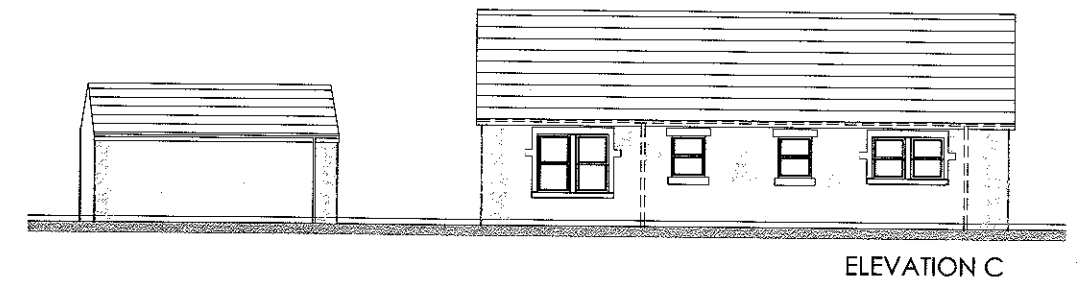


320130230P

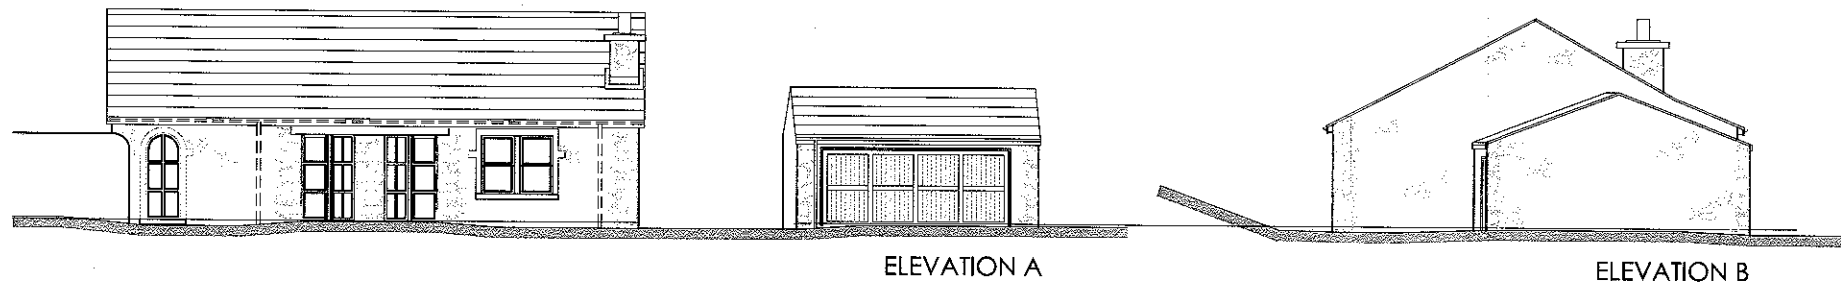


ELEVATION C

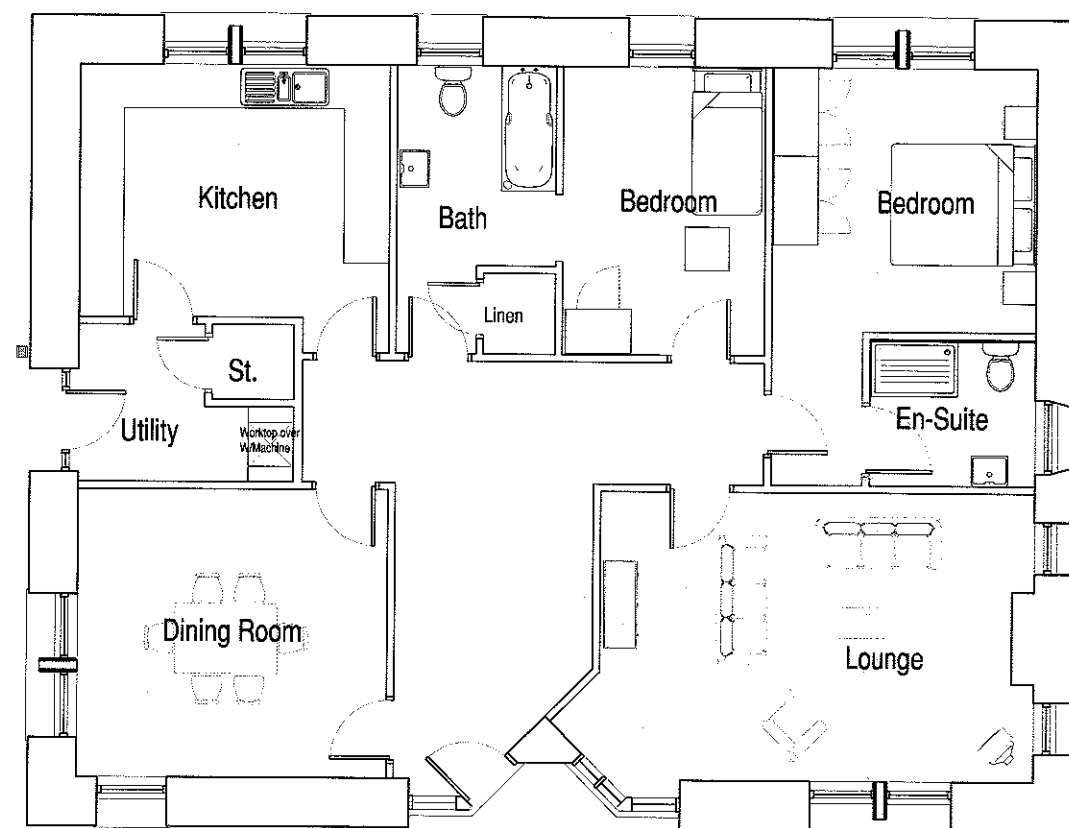

GROUND FLOOR PLAN

ELEVATION A

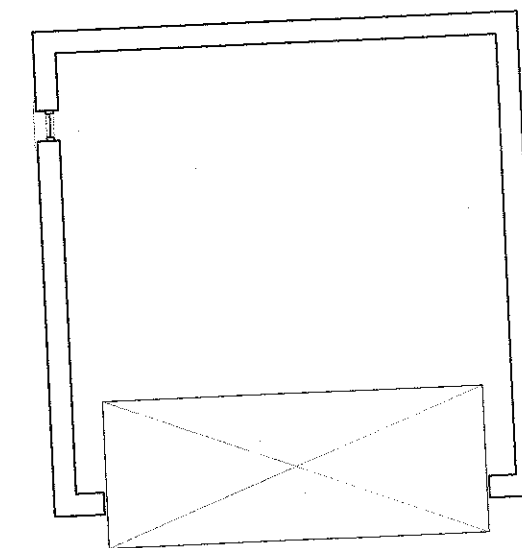

WOODFOLD PARK - MELLOR
EXISTING
GROUND FLOOR PLAN AND ELEVATIONS

Cassidy + Ashton

PROPOSED PLAN

3105/101

SCALE 1:500/1000/1:1



ARCHITECTURE BUILDING SURVEYING TOWN PLANNING

Preston Office: 7 East Cliff, Preston, Lancashire, PR1 3JE
Chester Office: Cassidy House, Station Road, Chester, CH1 3DW

T: 01772 258366
T: 01244 402900

This drawing is subject to copyright and is not to be reproduced in part or whole without approval

Do not scale this drawing 01244 402900

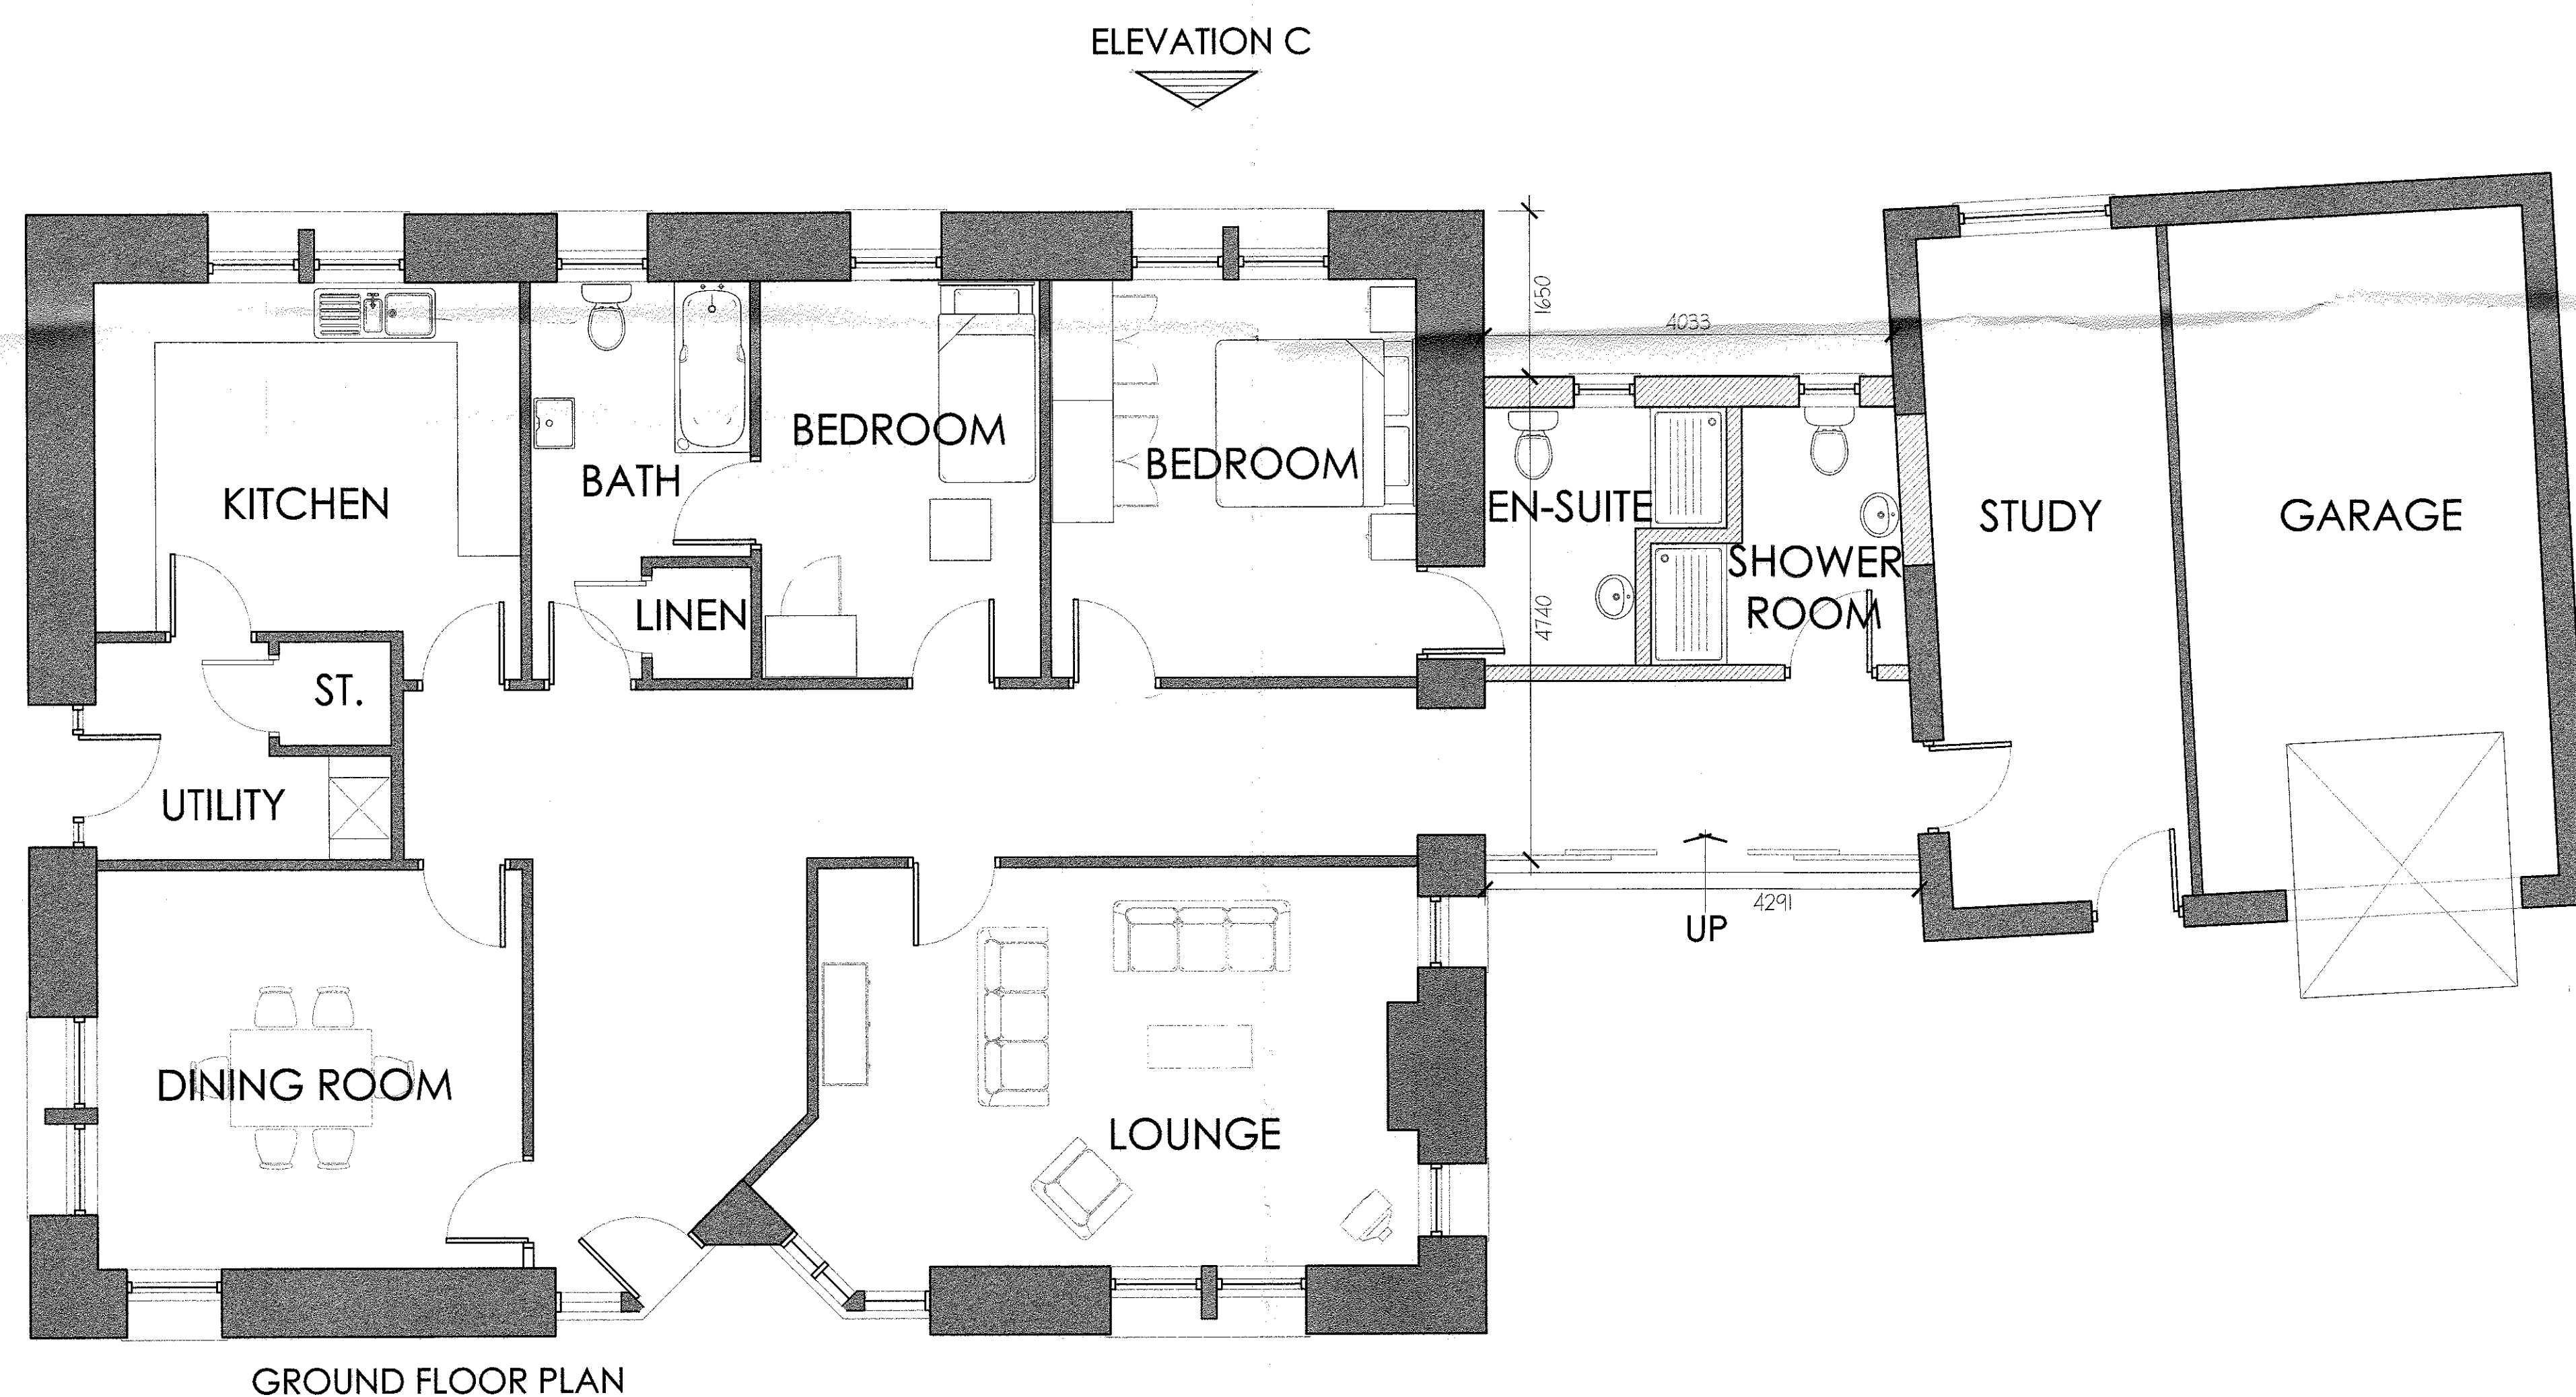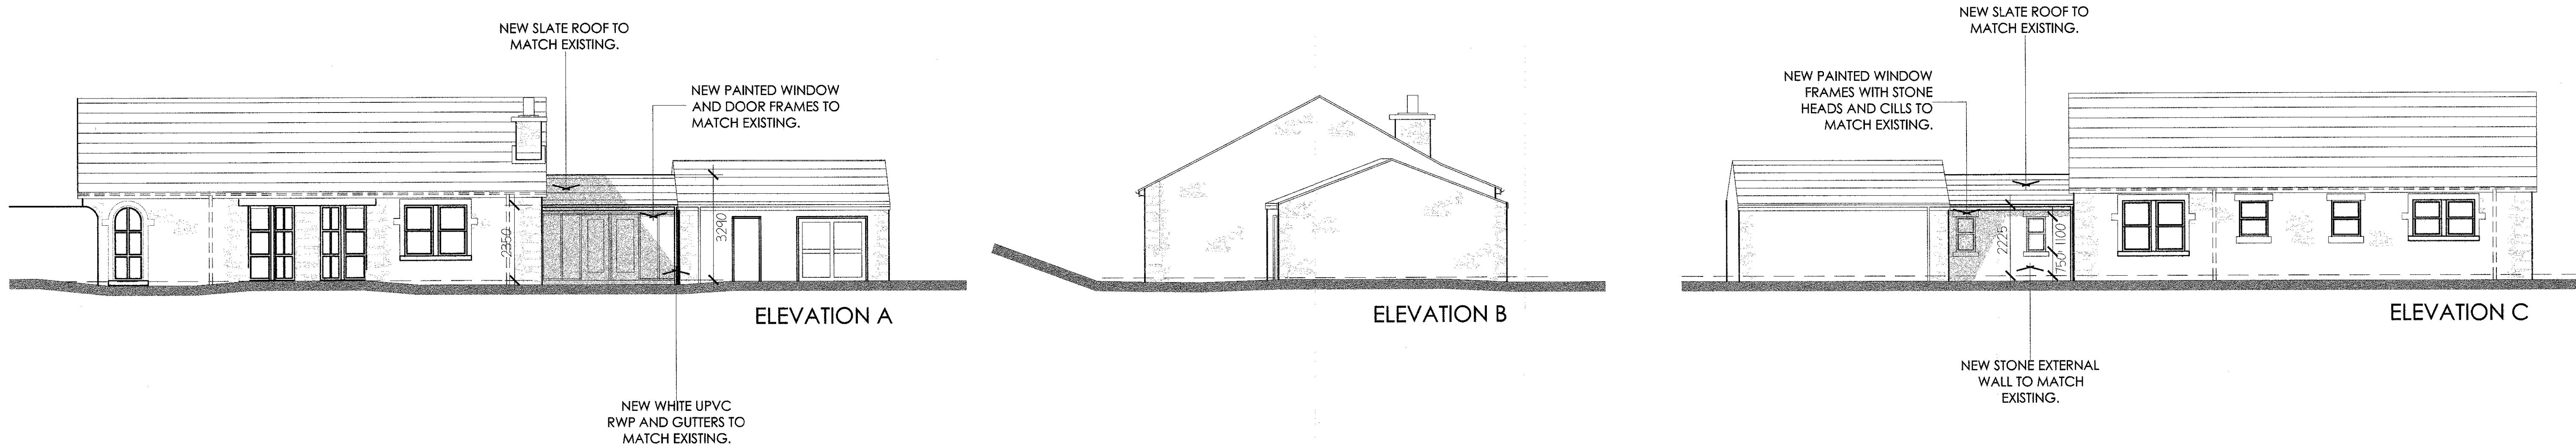

GROUND FLOOR PLAN



320130230P

ELEVATION B

AMENDED PLANS RECEIVED
DATE 4/3/13

WOODFOLD PARK - MELLOR
PROPOSED
GROUND FLOOR PLAN AND ELEVATIONS

Cassidy+Ashton
PROPOSED PLAN
8105-P01
SCALE - 1:50/100 @ A1

ARCHITECTURE BUILDING SURVEYING TOWN PLANNING

Preston Office: 7 East Cliff, Preston, Lancashire, PR1 3JE T: 01772 258356
Chester Office: Cassidy House, Station Road, Chester, CH1 3DW T: 01244 402900

This drawing is subject to copyright and is not to be reproduced in part or whole without approval. Do not scale this drawing. Check all dimensions on site.

C+A