




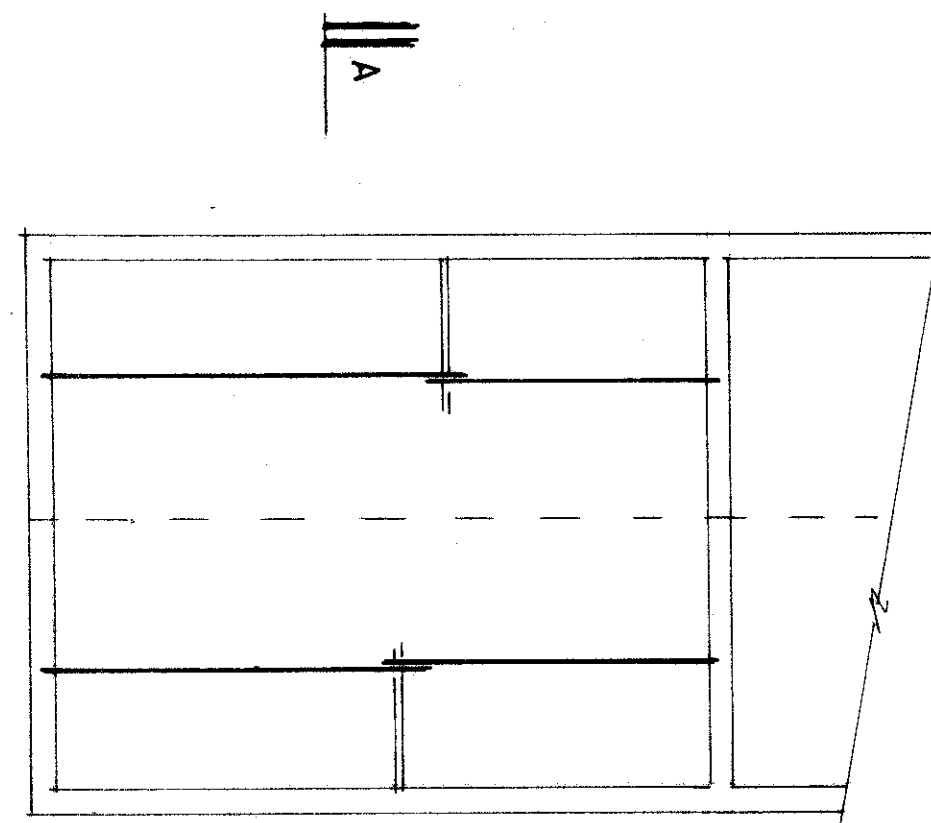


roof plan

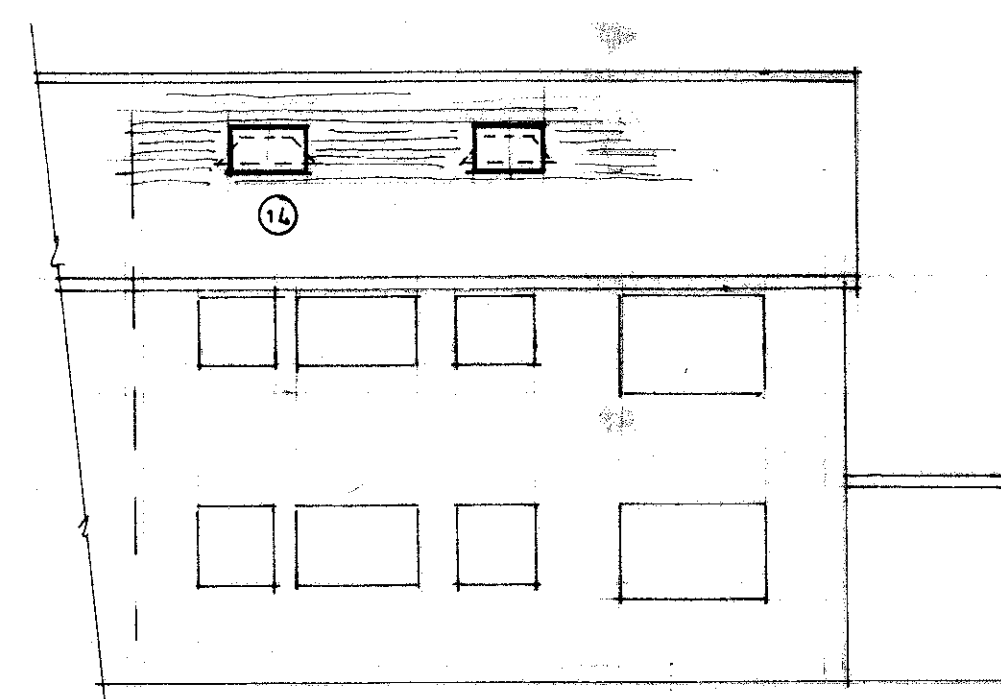


Proposed Rear Elevation

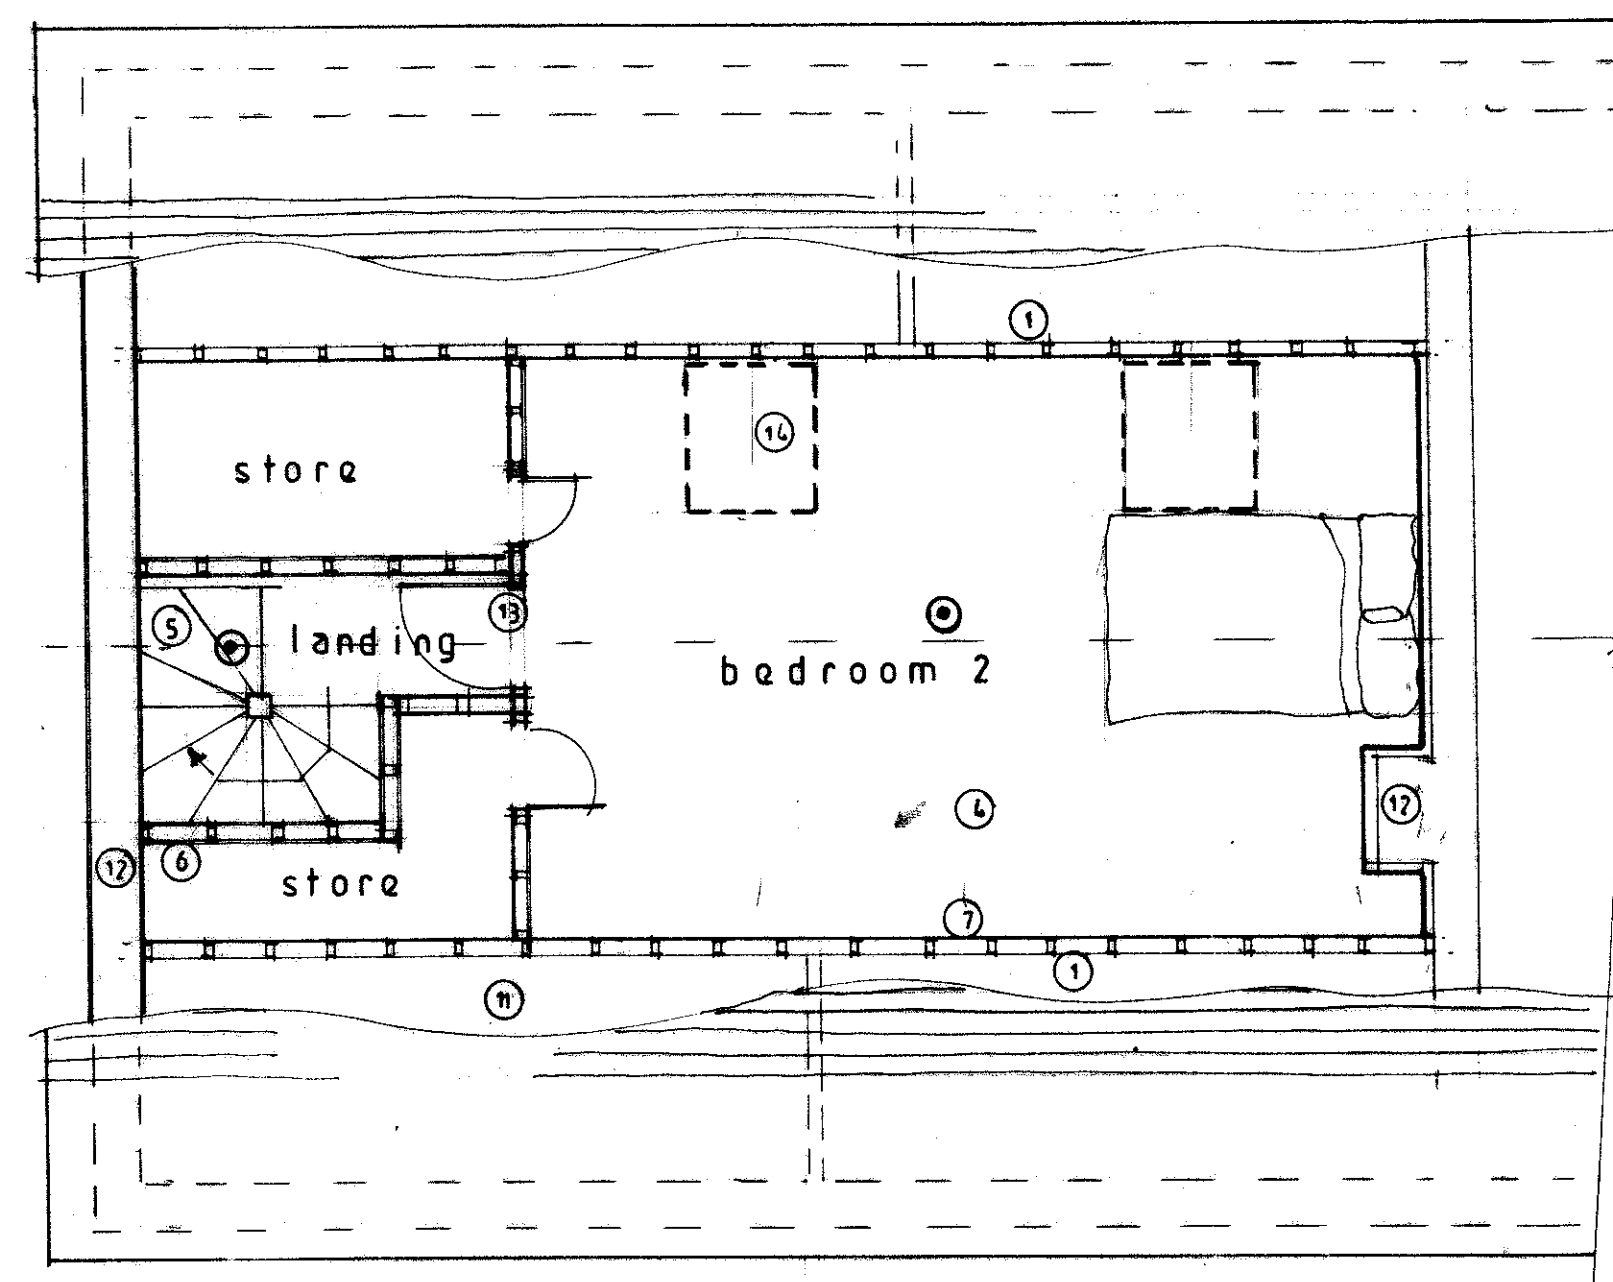


Proposed Second Floor

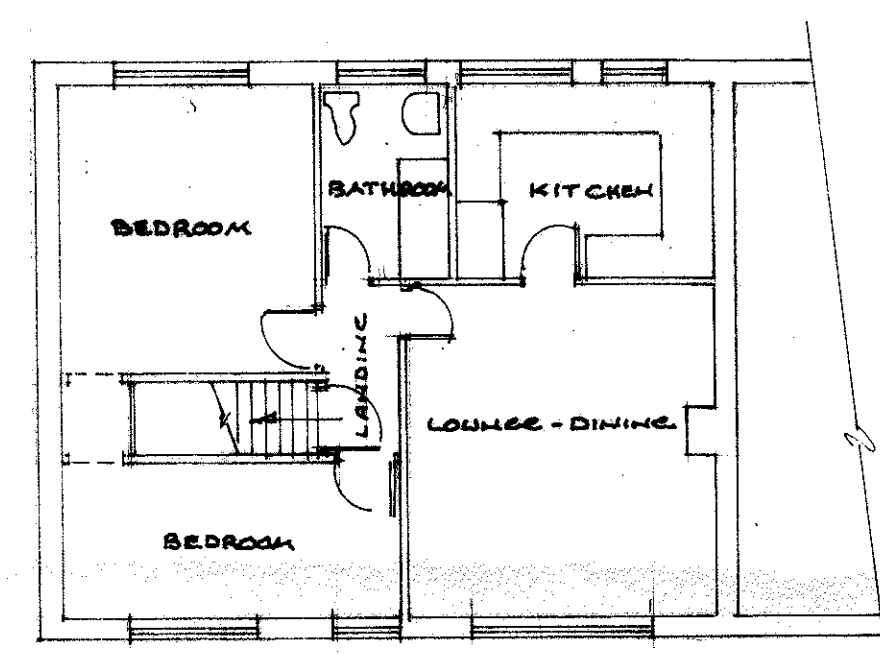


first floor

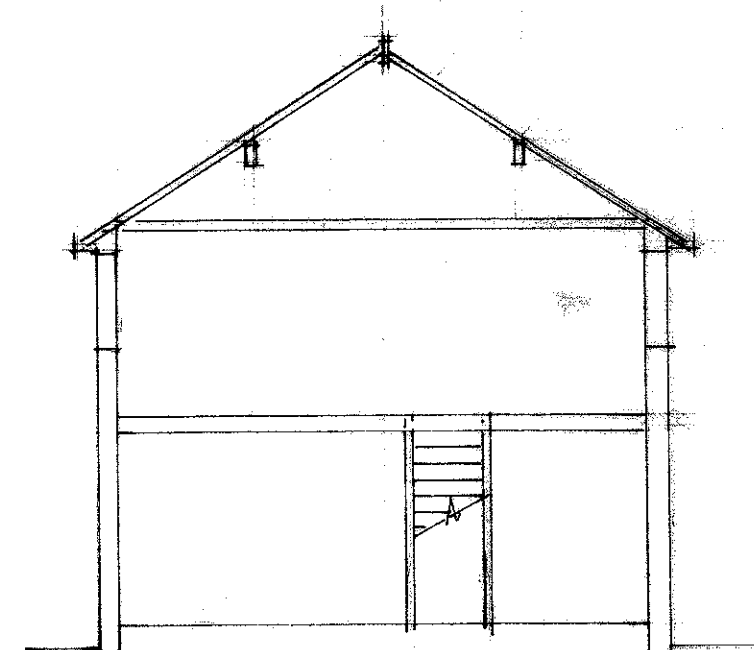


A - A

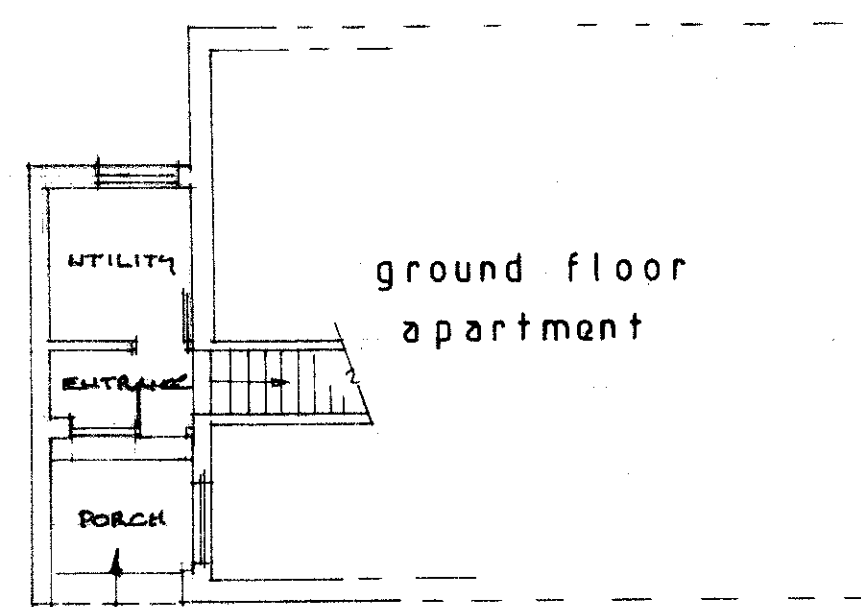

ground floor

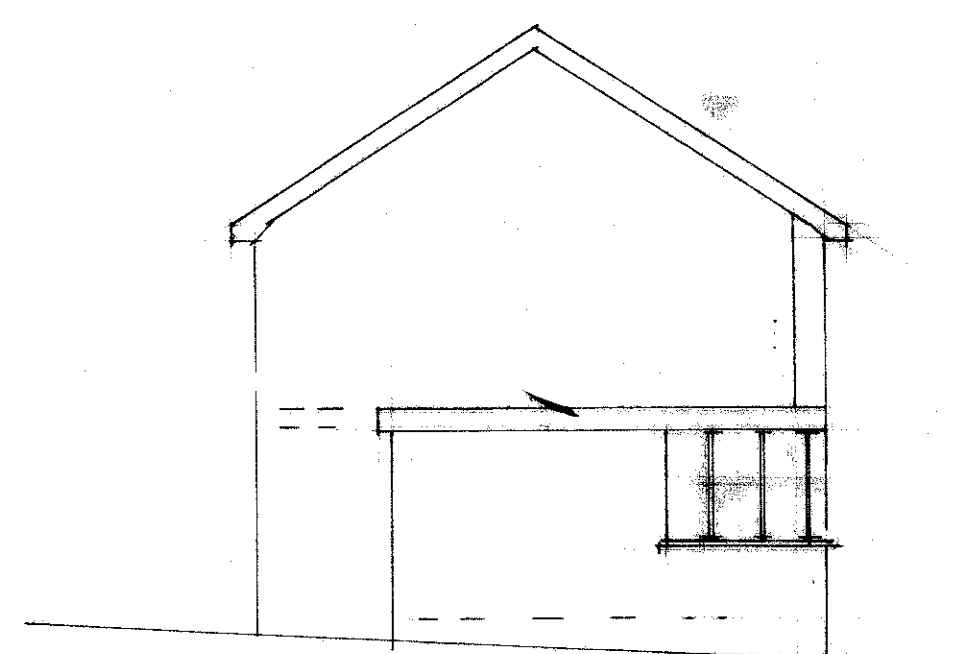

existing gable elevation

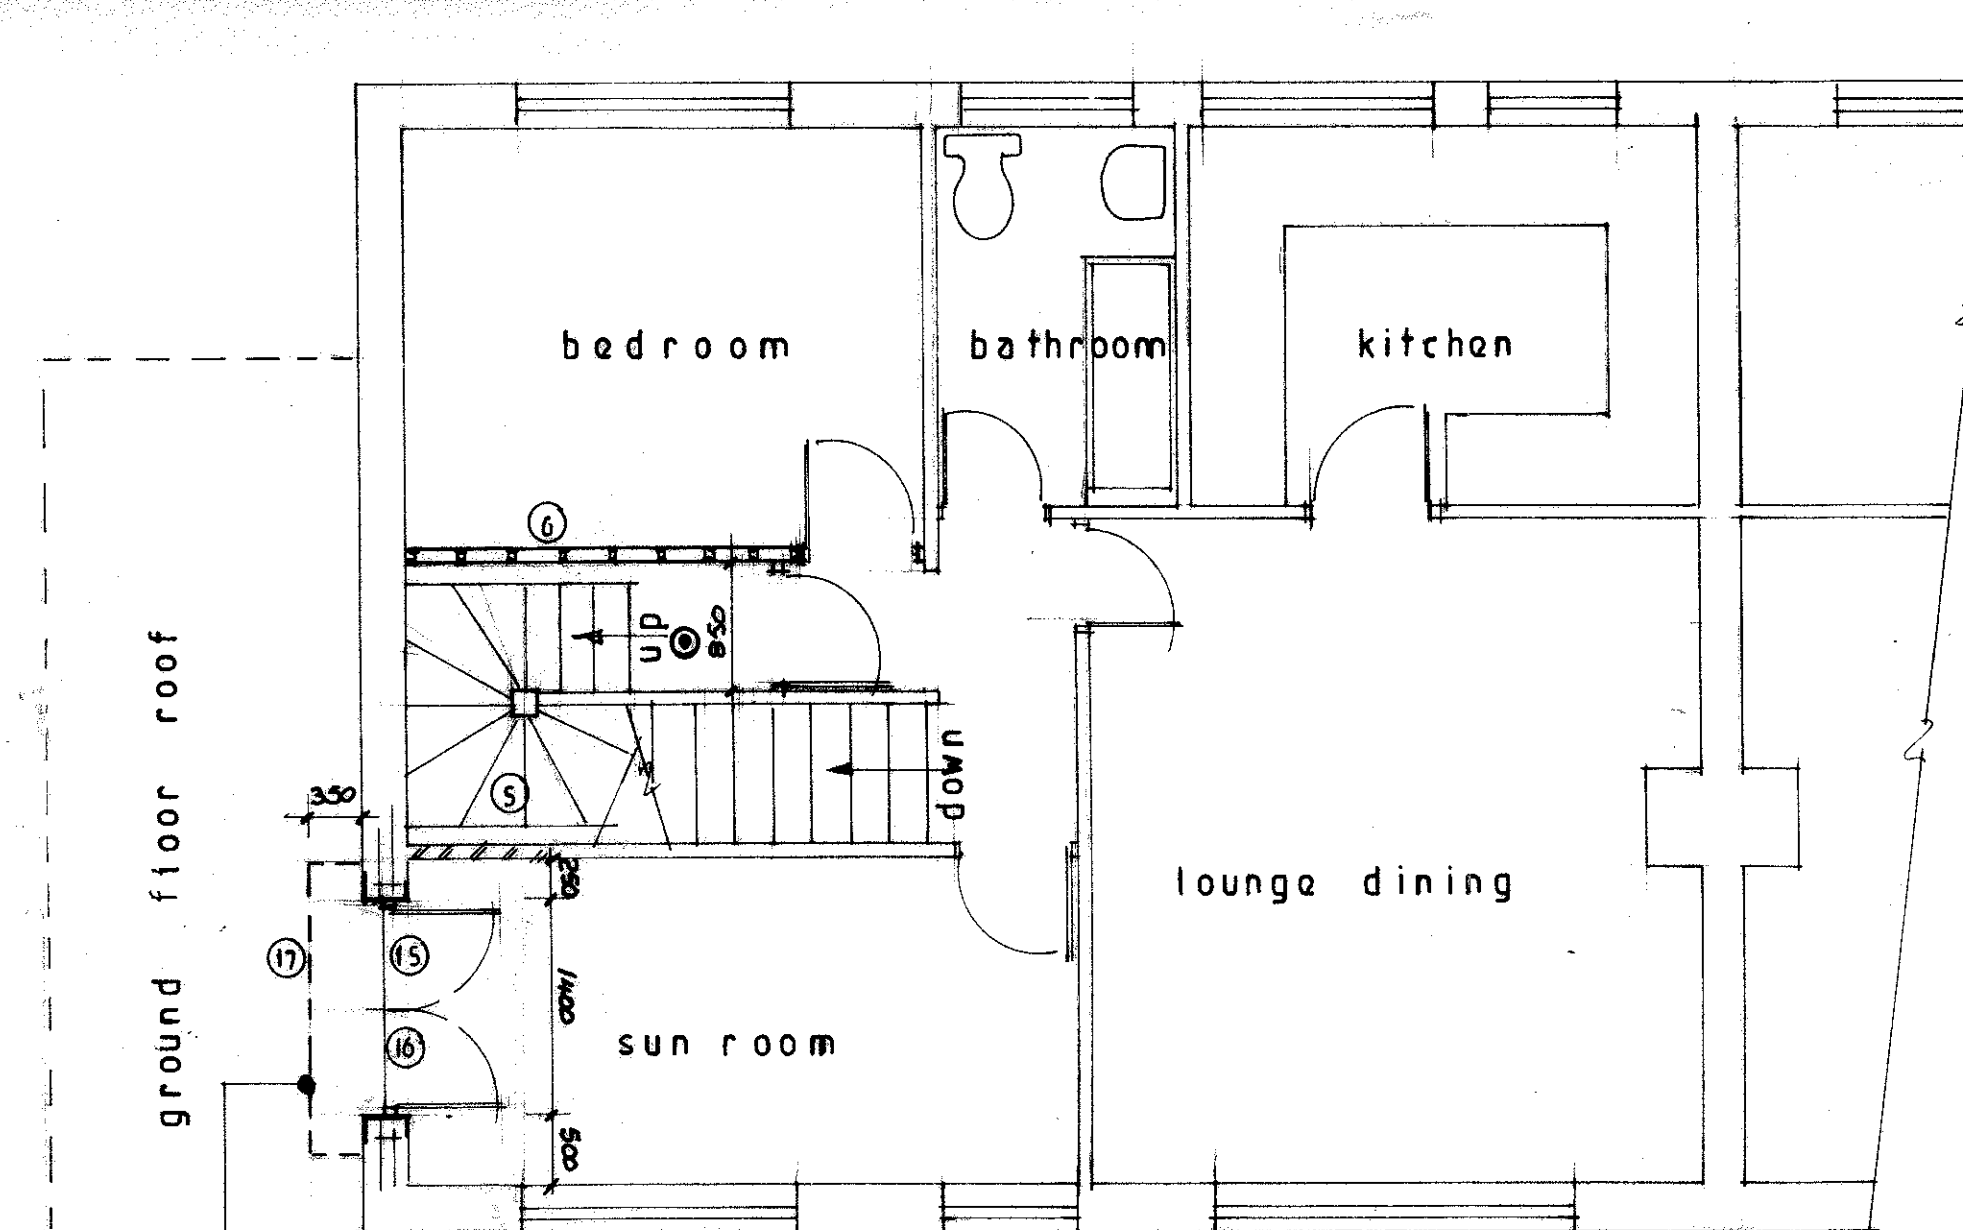

Proposed First Floor

320130233P

⊙ smoke detectors

S.J. Bialecki Limited
Building Surveyors

Drawing no 5005

Scale 1:100 & 1:50

Existing and Proposed
Layouts

Proposed
Loft Conversion
At
31 Bolland Prospect
Clitheroe.