

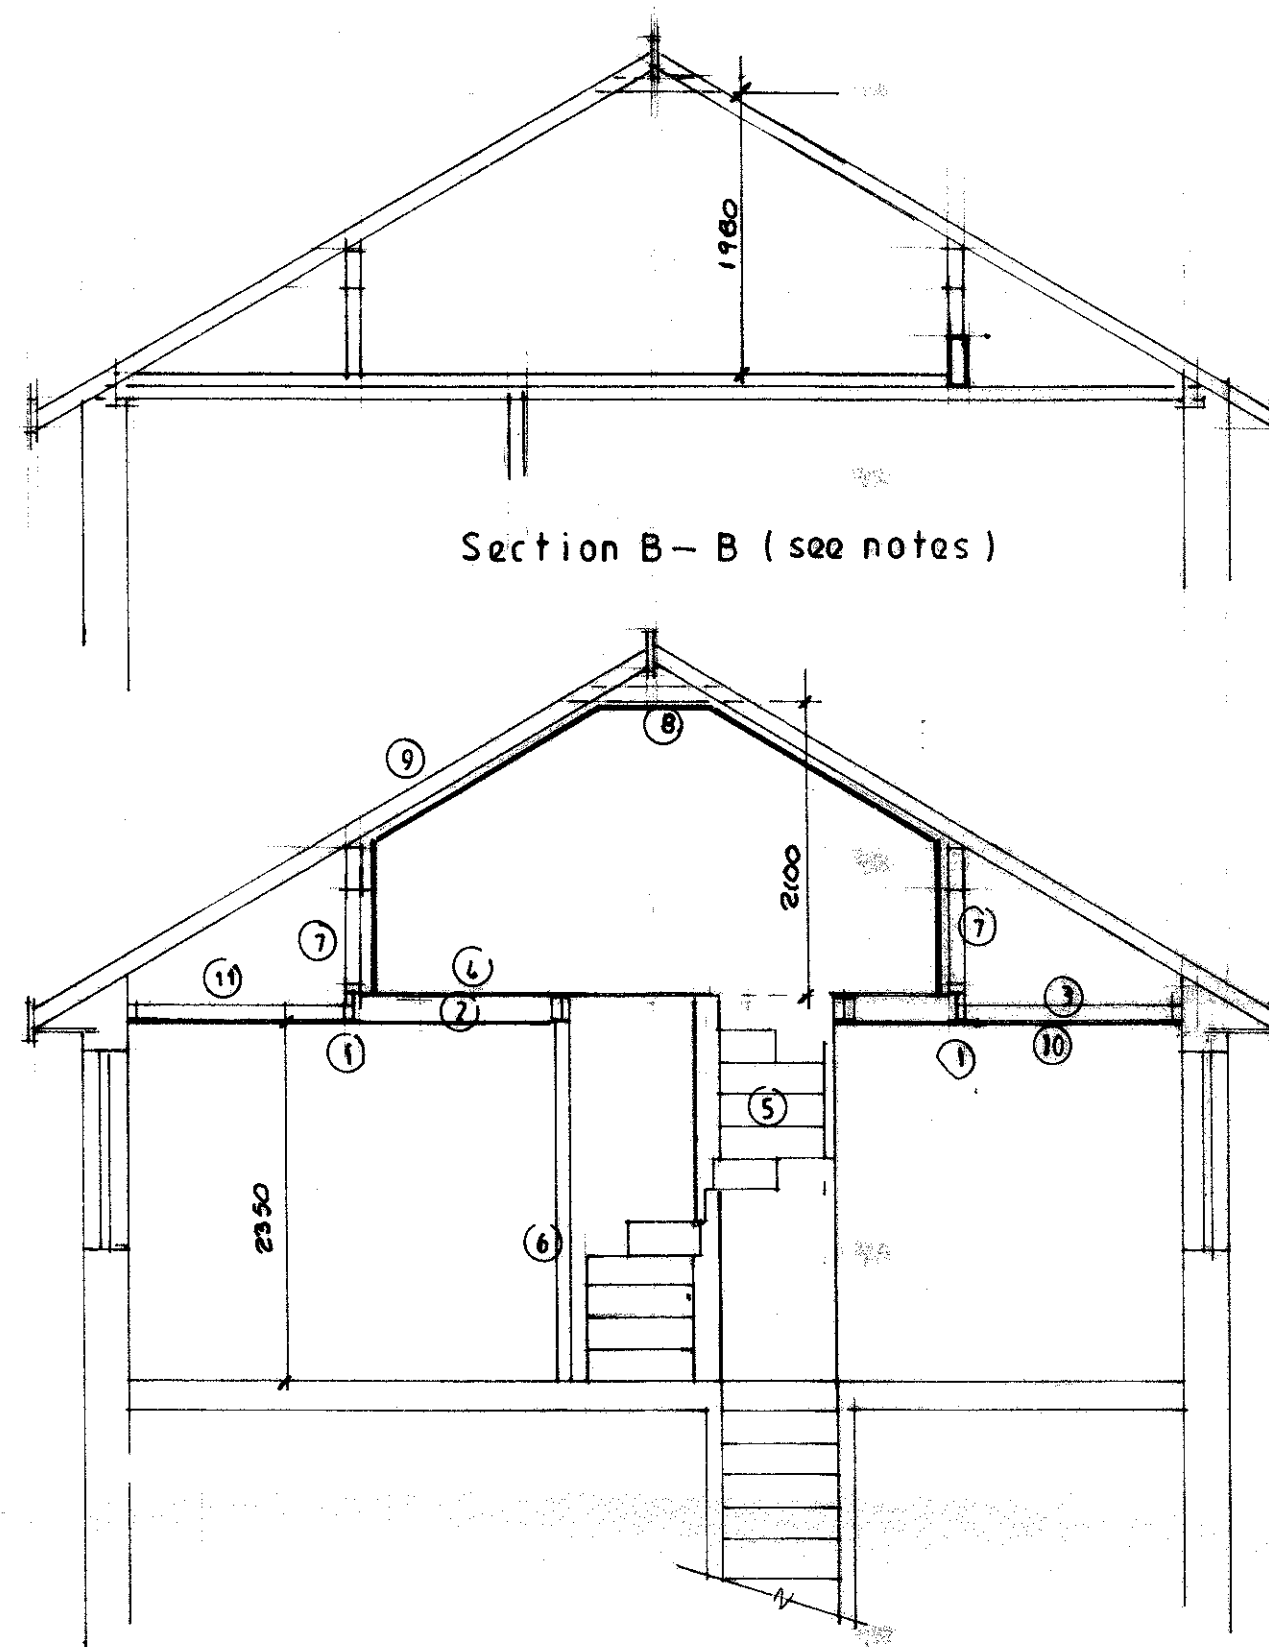


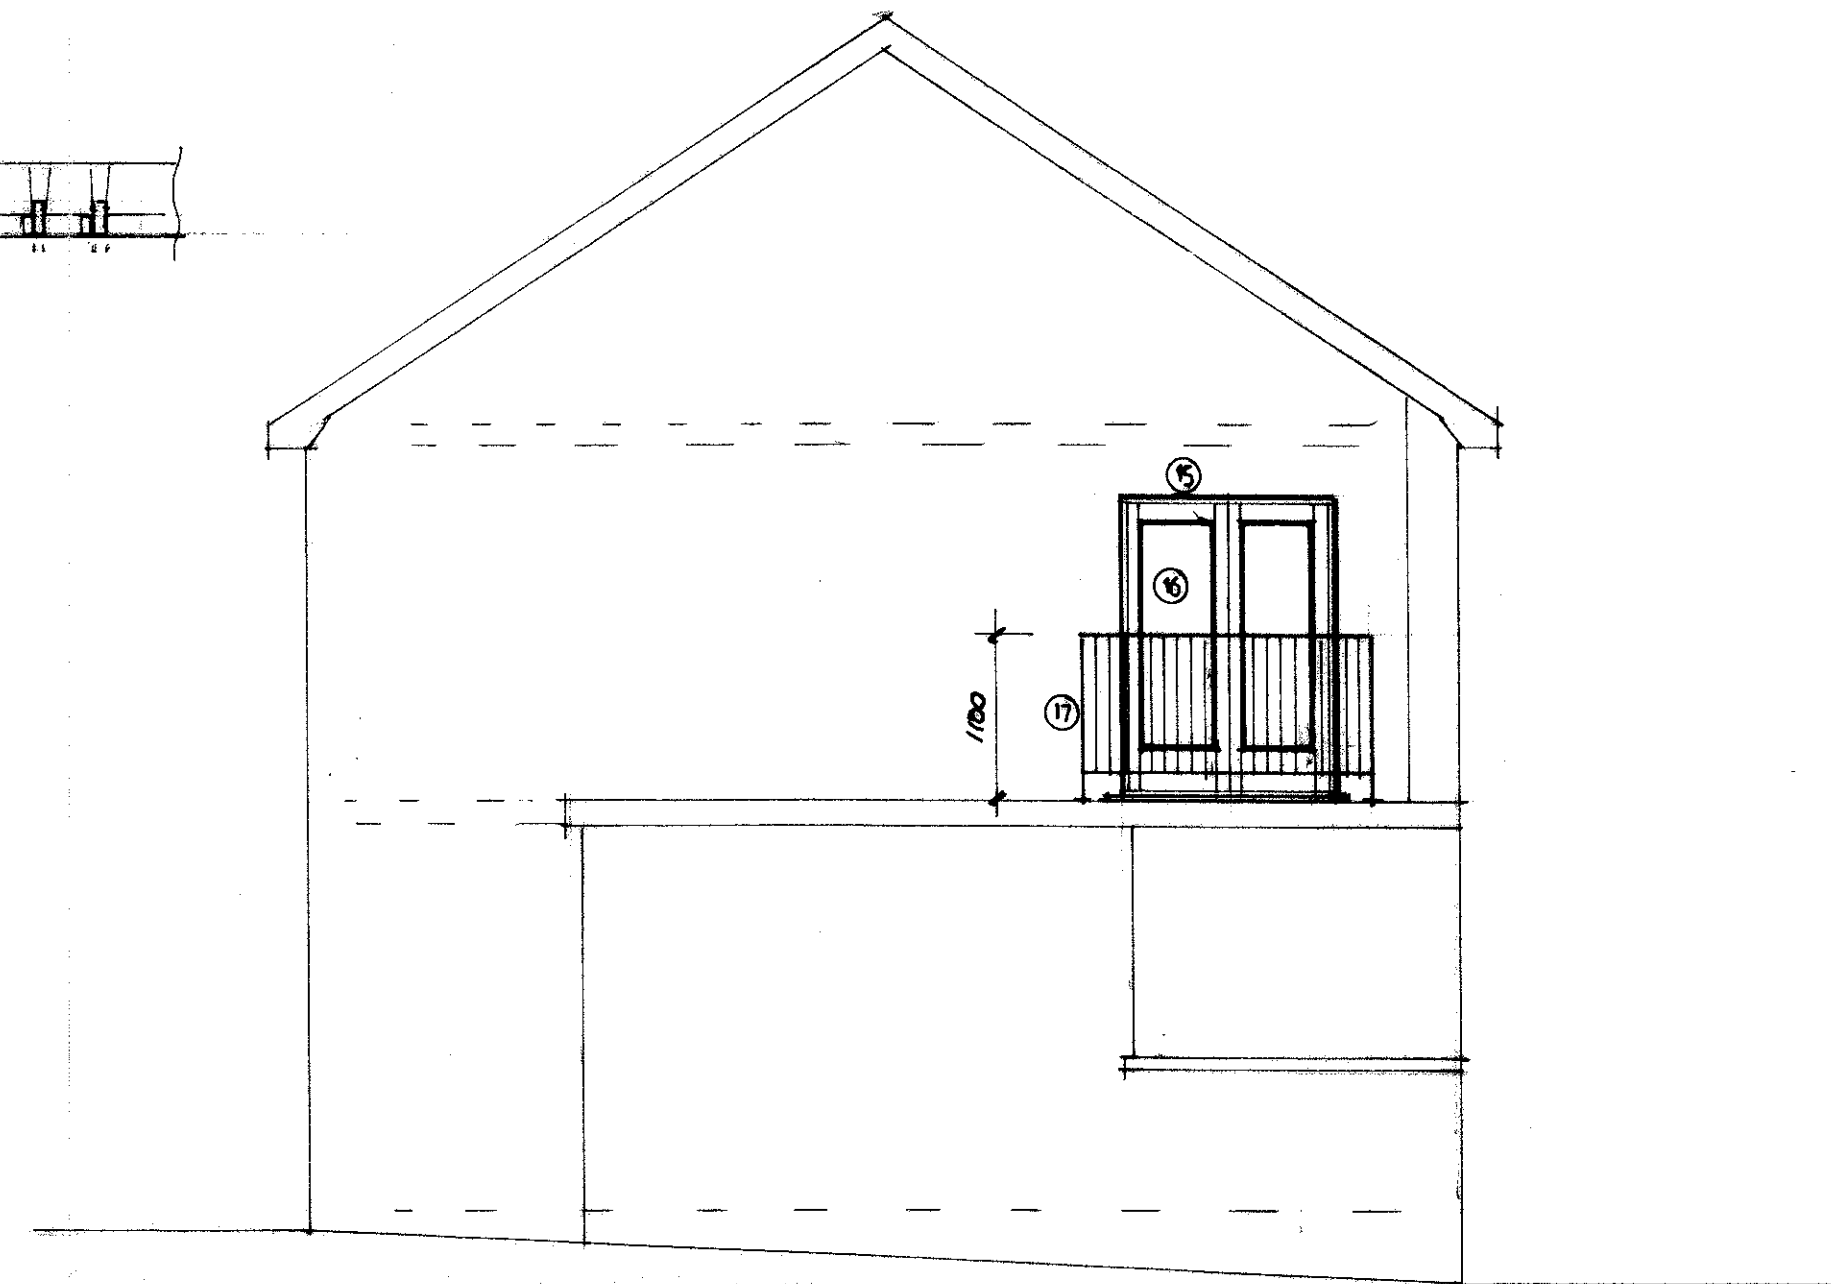


Section B-B (see notes)

Section A-A

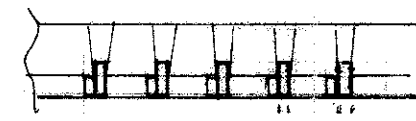

Proposed Gable Elevation

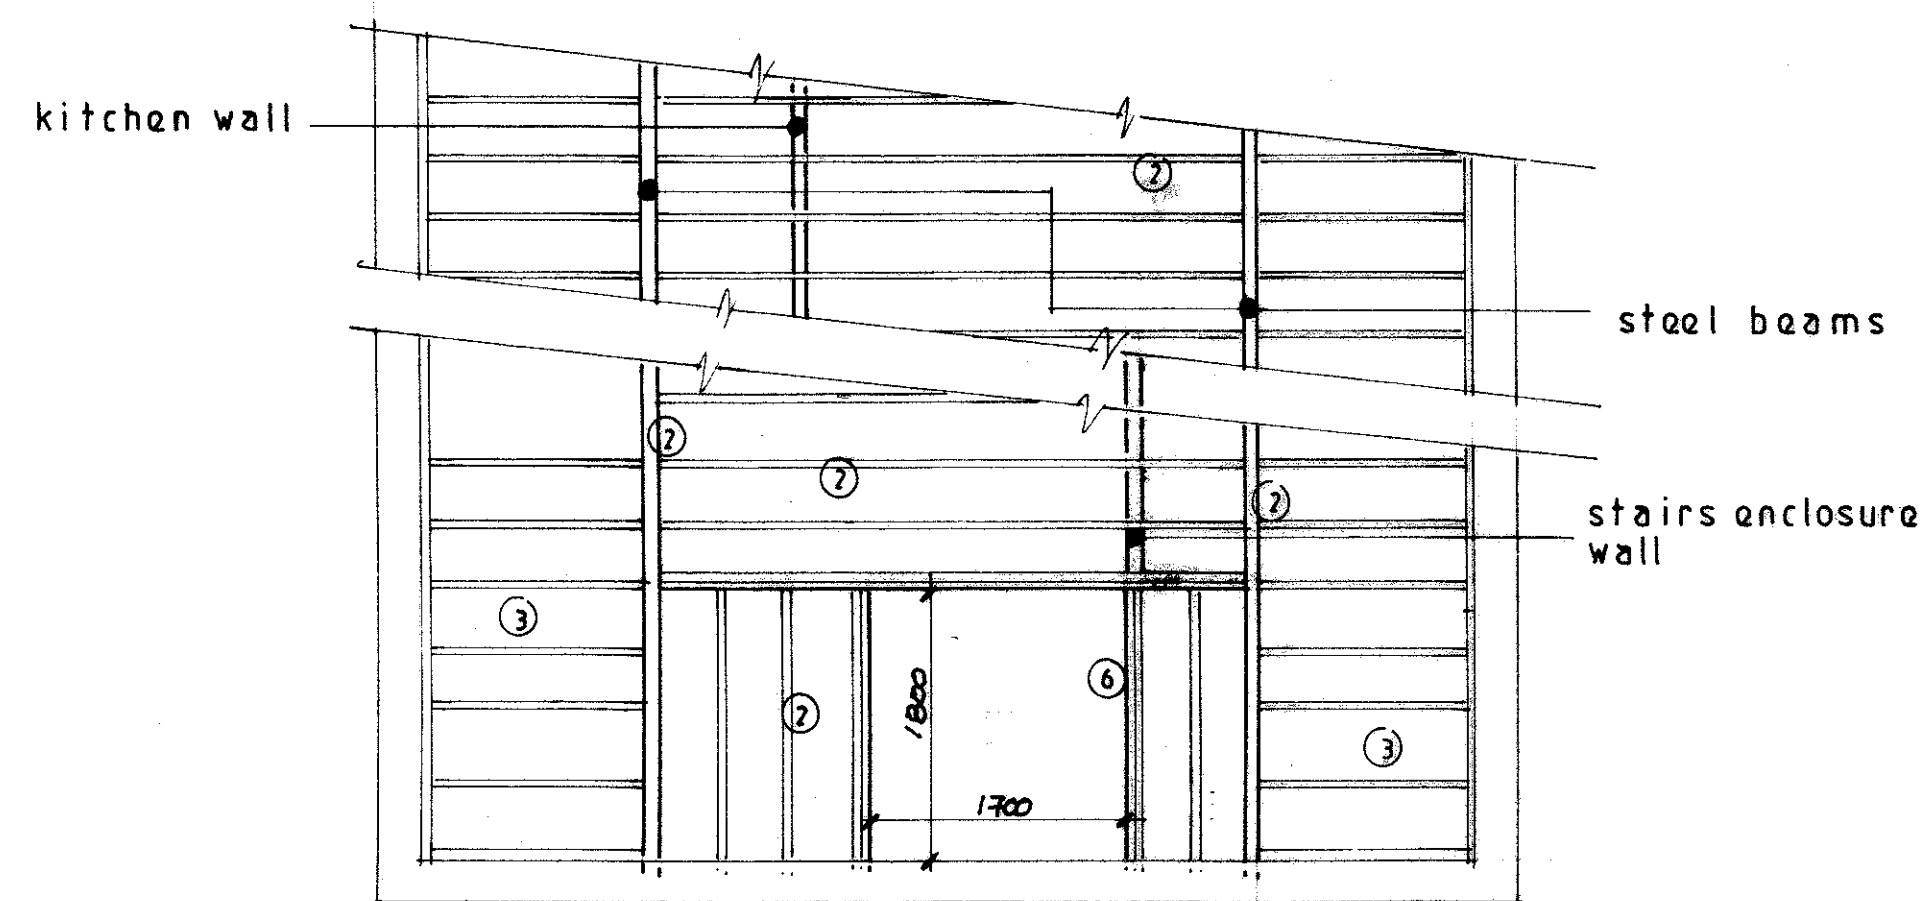

Second Floor Plan

320130233P

S.J. Bialecki Limited
Building Surveyors

Drawing no 5006

Scale 1:50

Sectional Details

Proposed
Loft Conversion
At
31 Bolland Prospect
Clitheroe