




- NOTES
- This drawing is copyright. No unauthorised copying of drawing without the express permission of the architect.
 - Do not scale from prints. Use figure dimensions only.
 - Contractors to check all dimensions on site prior to commencement of works.
 - All works to be carried out in accordance with current statutory Health and Safety Regulations.
 - This drawing is to be read in conjunction with all relevant consultants' and / or specialists' drawings / documents and any discrepancies or variations are to be notified to the architect before affected work commences.
- | REV | AMENDMENTS | DATE |
|-----|-------------------------|----------|
| A | garage dimensions added | 06.03.13 |
| B | South Elevation added | 22.04.13 |

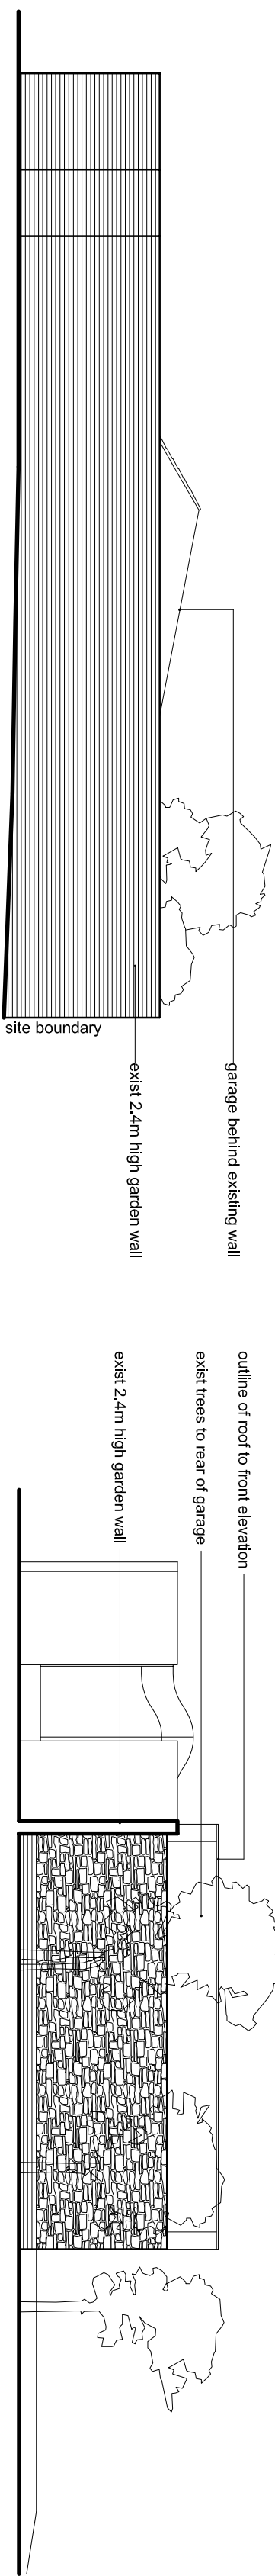


SOUTH ELEVATION
1:100

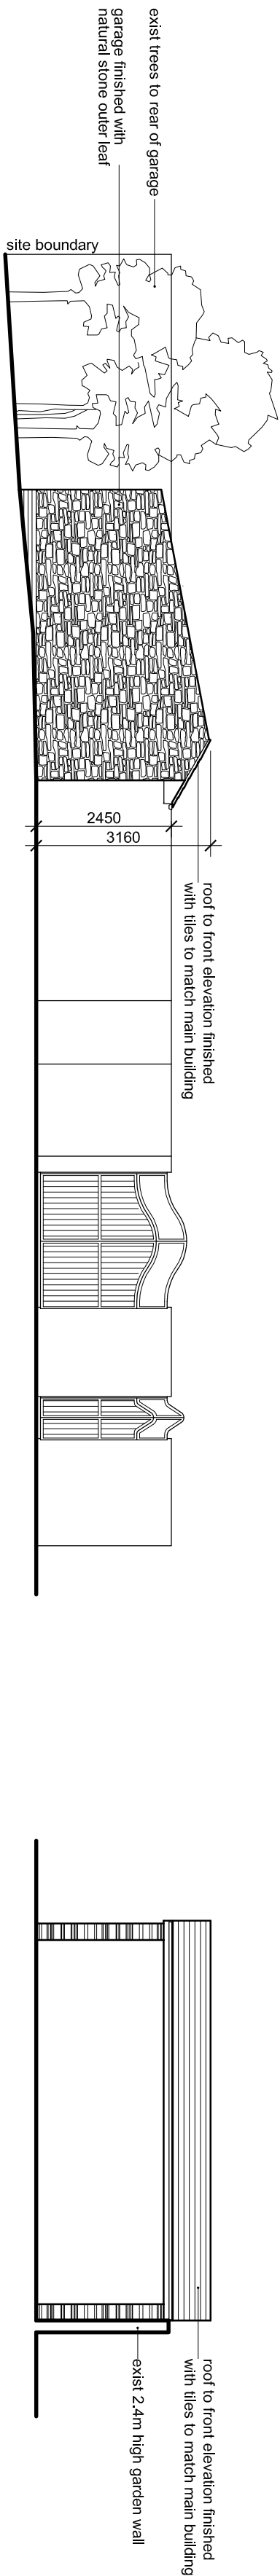

EAST ELEVATION
1:100

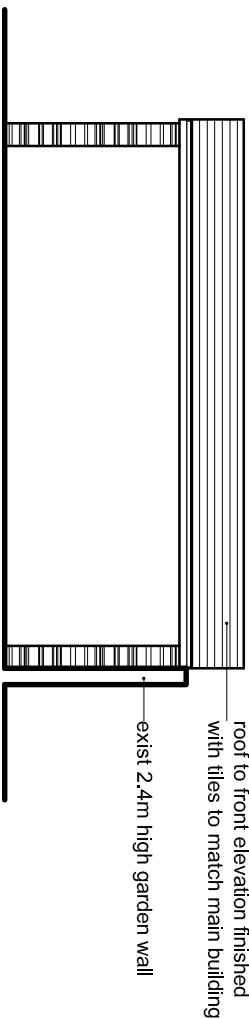


NORTH ELEVATION
1:100

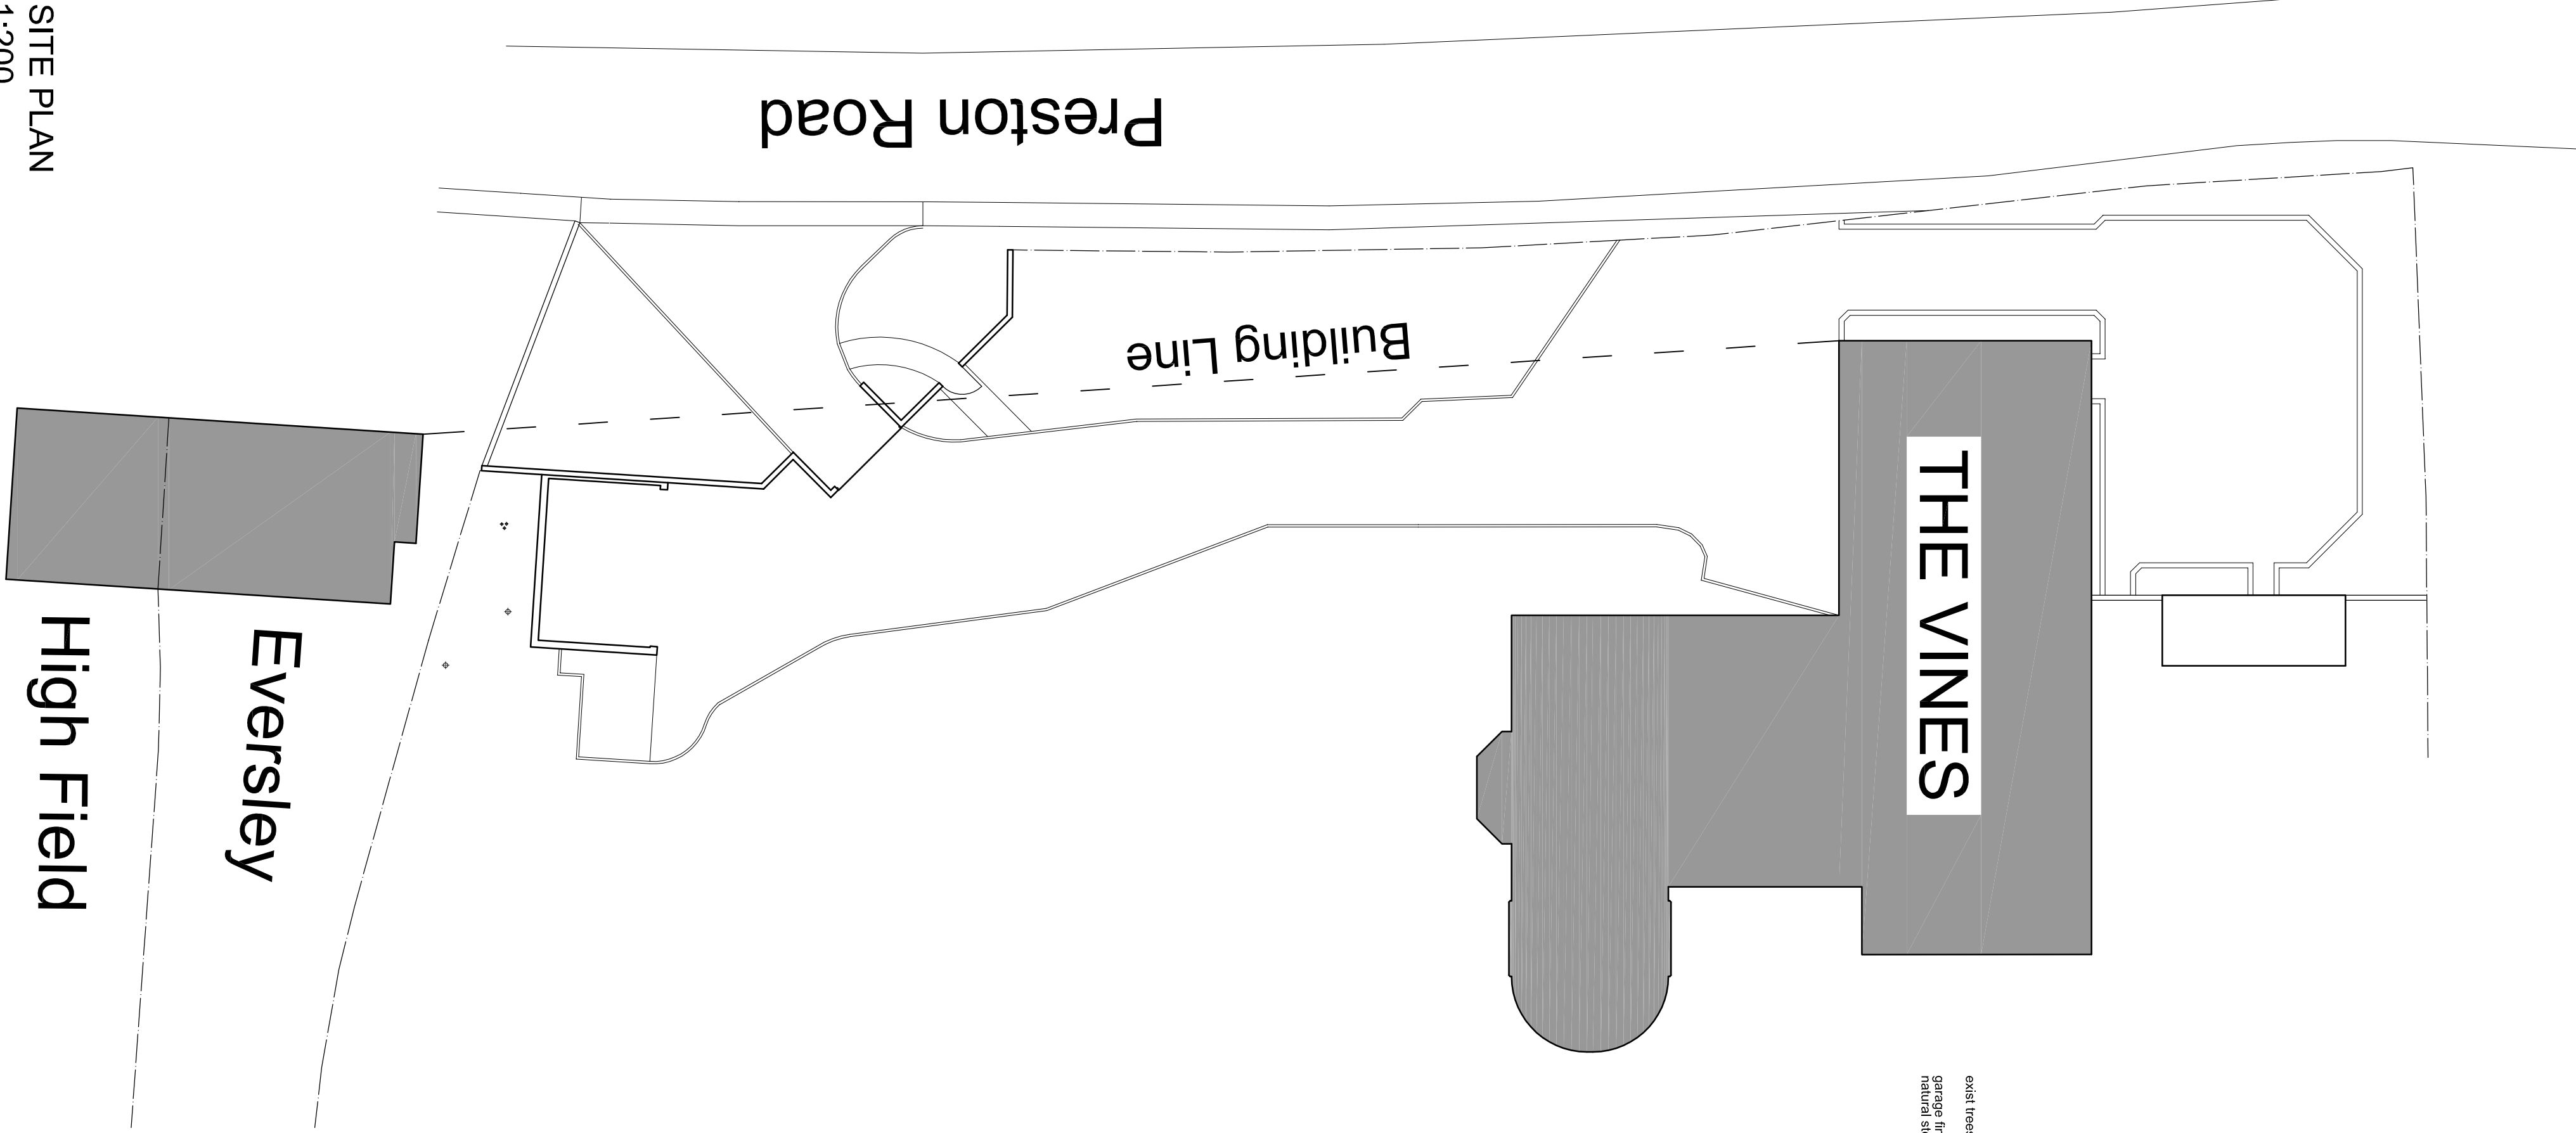

SITE PLAN
1:200

GARAGE LAYOUT
1:100

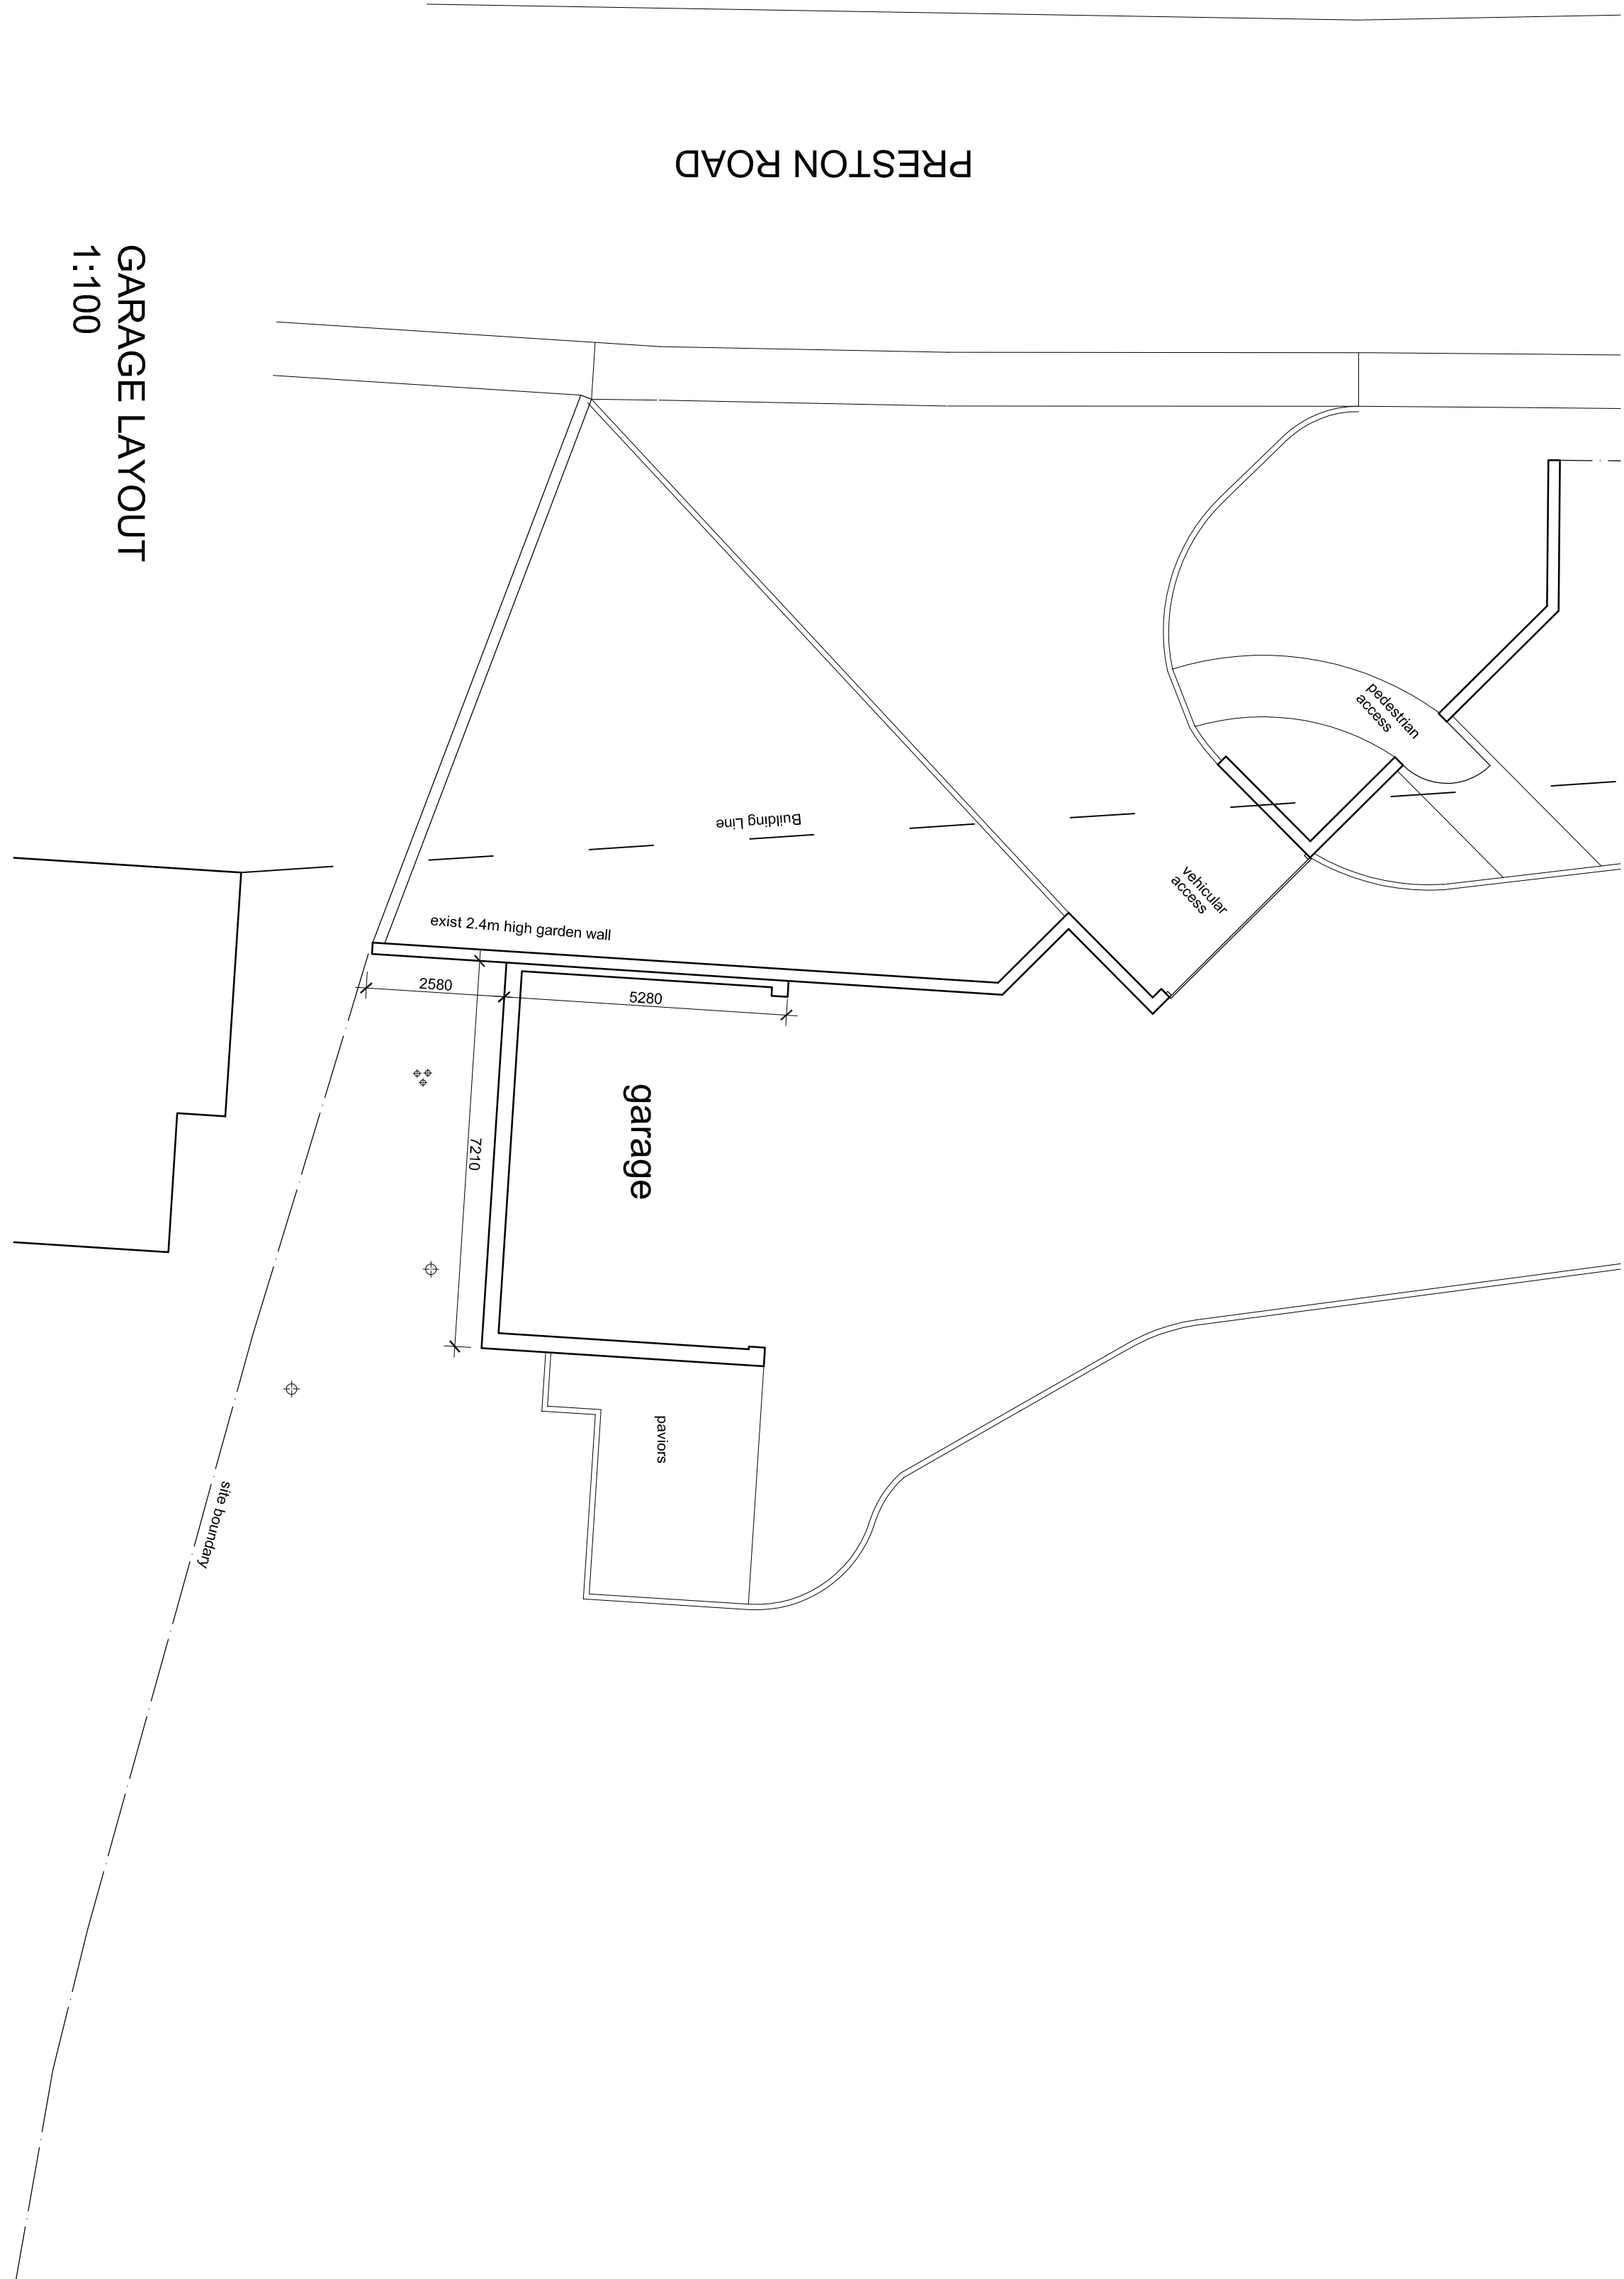

Project	GARAGE, THE VINES, RIBCHESTER
Drawing	SITE PLAN, GARAGE LAYOUT & ELEVATIONS
Client	Mr & Mrs GRADWELL
Drawn By	CMC
Scale	1:100, 1:200
Dwg. No.	13/261.01 B
Dwg. Size	A1
Date	FEBRUARY 2013

JOHN HOLT ARCHITECTS LTD.

3 MANCHESTER ROAD BURRY LANCASHIRE BL9 0OR
TELEPHONE 0161 764 8314 FACSIMILE 0161 764 8995
E-MAIL mail@johnholtarchitects.co.uk
DO NOT SCALE DRAWING