



NOTES

- This drawing is copyright. No unauthorised copying of drawing without the express permission of the architect.
- Do not scale from prints. Use figure dimensions only.
- Contractors to check all dimensions on site prior to commencement of works.
- All works to be carried out in accordance with current statutory Health and Safety Regulations.
- This drawing is to be used in conjunction with all relevant consultants' and / or specialists' drawings / documents and any discrepancies or variations are to be notified to the architect before affected work commences.


REV. AMENDMENTS DATE

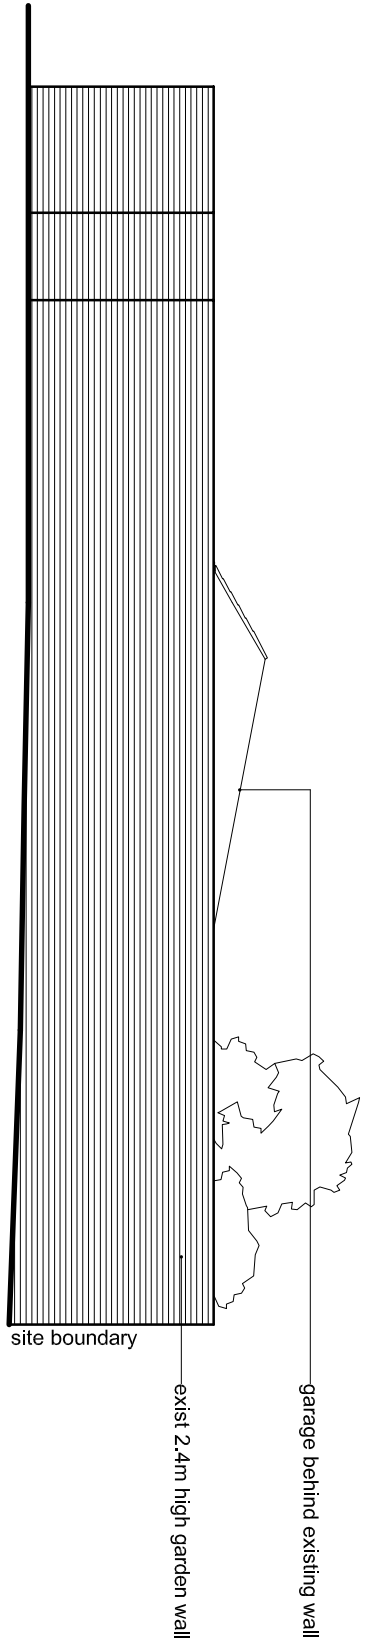


WEST ELEVATION
1:100

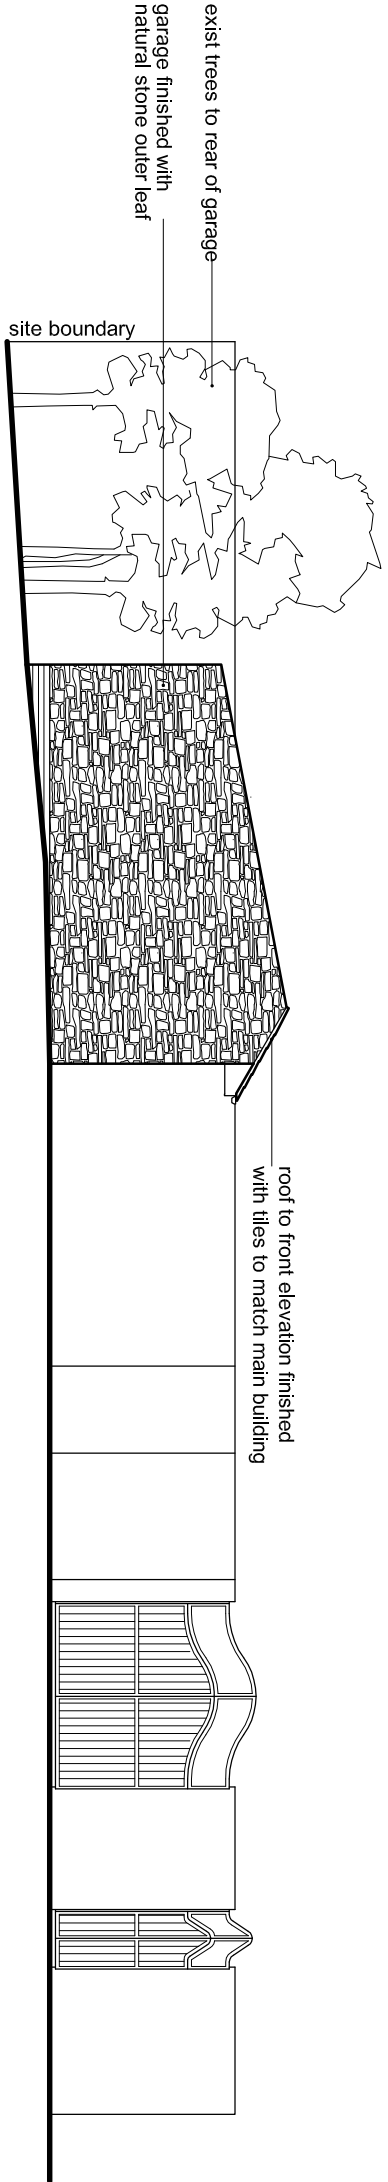

EAST ELEVATION
1:100

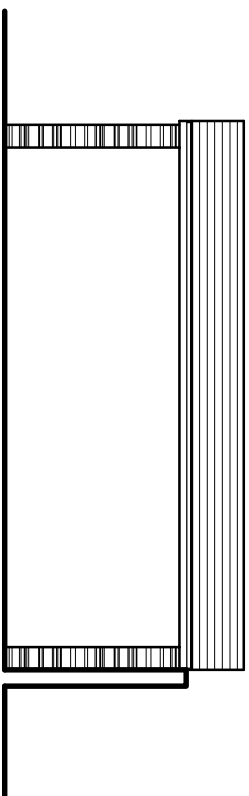

NORTH ELEVATION
1:100

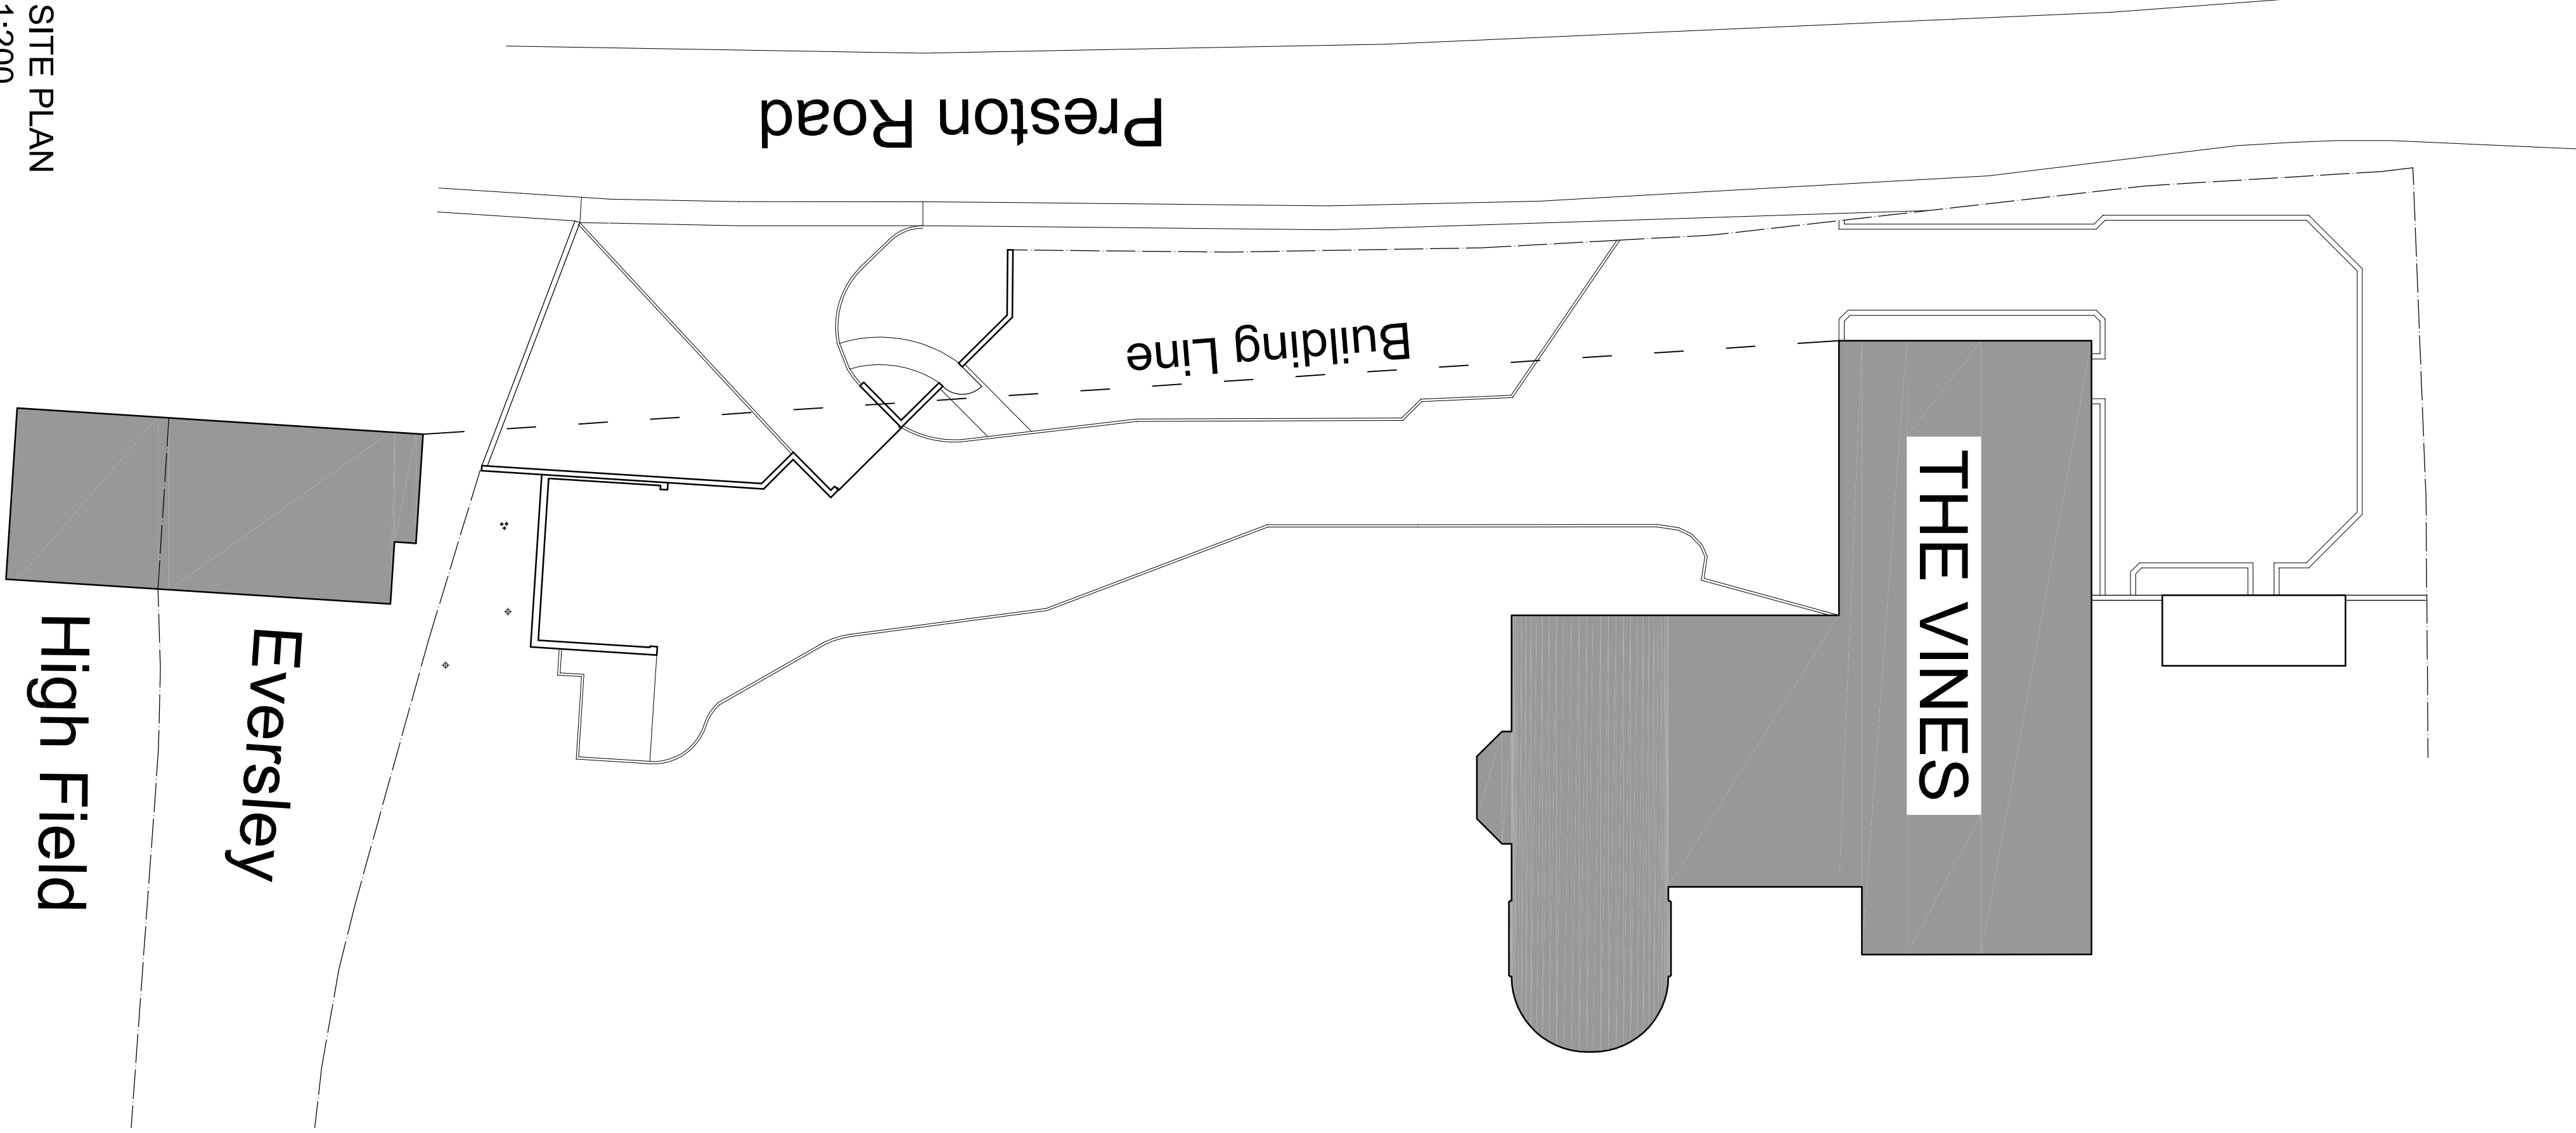

SITE PLAN
1:200



GARAGE LAYOUT
1:100

Project	GARAGE: THE VINES, RIBCHESTER
Drawing	SITE PLAN, GARAGE LAYOUT & ELEVATIONS
Client	Mr & Mrs GRADWELL
Dwn. By	CMC
Scale	1:100, 1:200
Dwg. No.	13/251.01
Dwg. Size	A1
Date	FEBRUARY 2013

JOHN HOLT ARCHITECTS LTD.

3 MANCHESTER ROAD BURRY LANCASHIRE BL9 0QR
TELEPHONE 0161 764 8314 FACSIMILE 0161 764 8995
E-MAIL mail@johnholtarchitects.co.uk
DO NOT SCALE DRAWING