


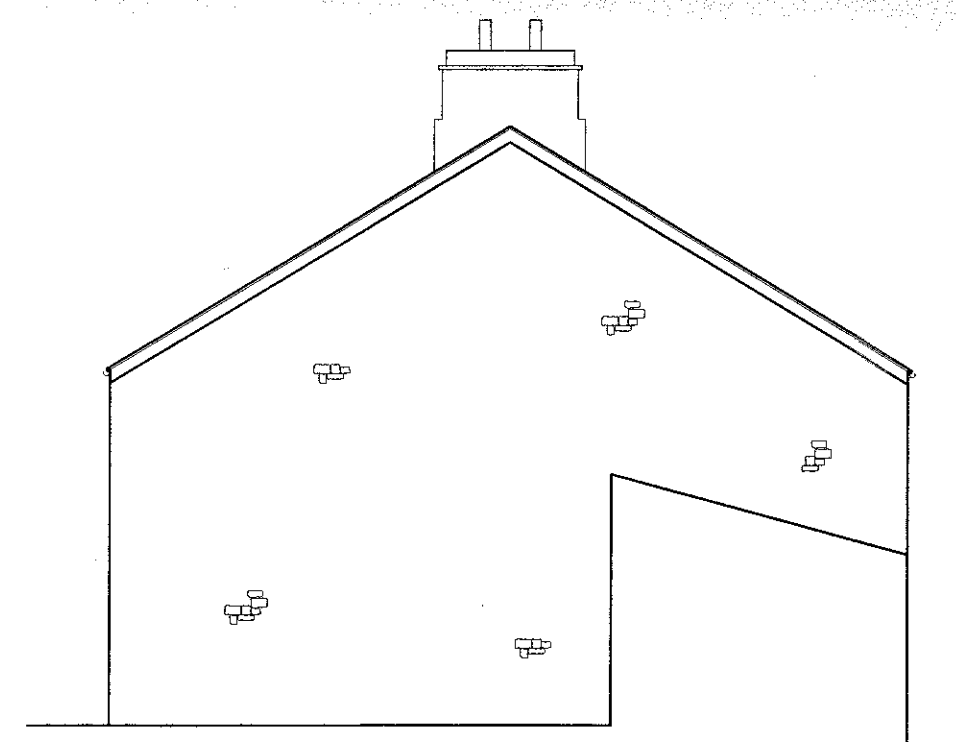
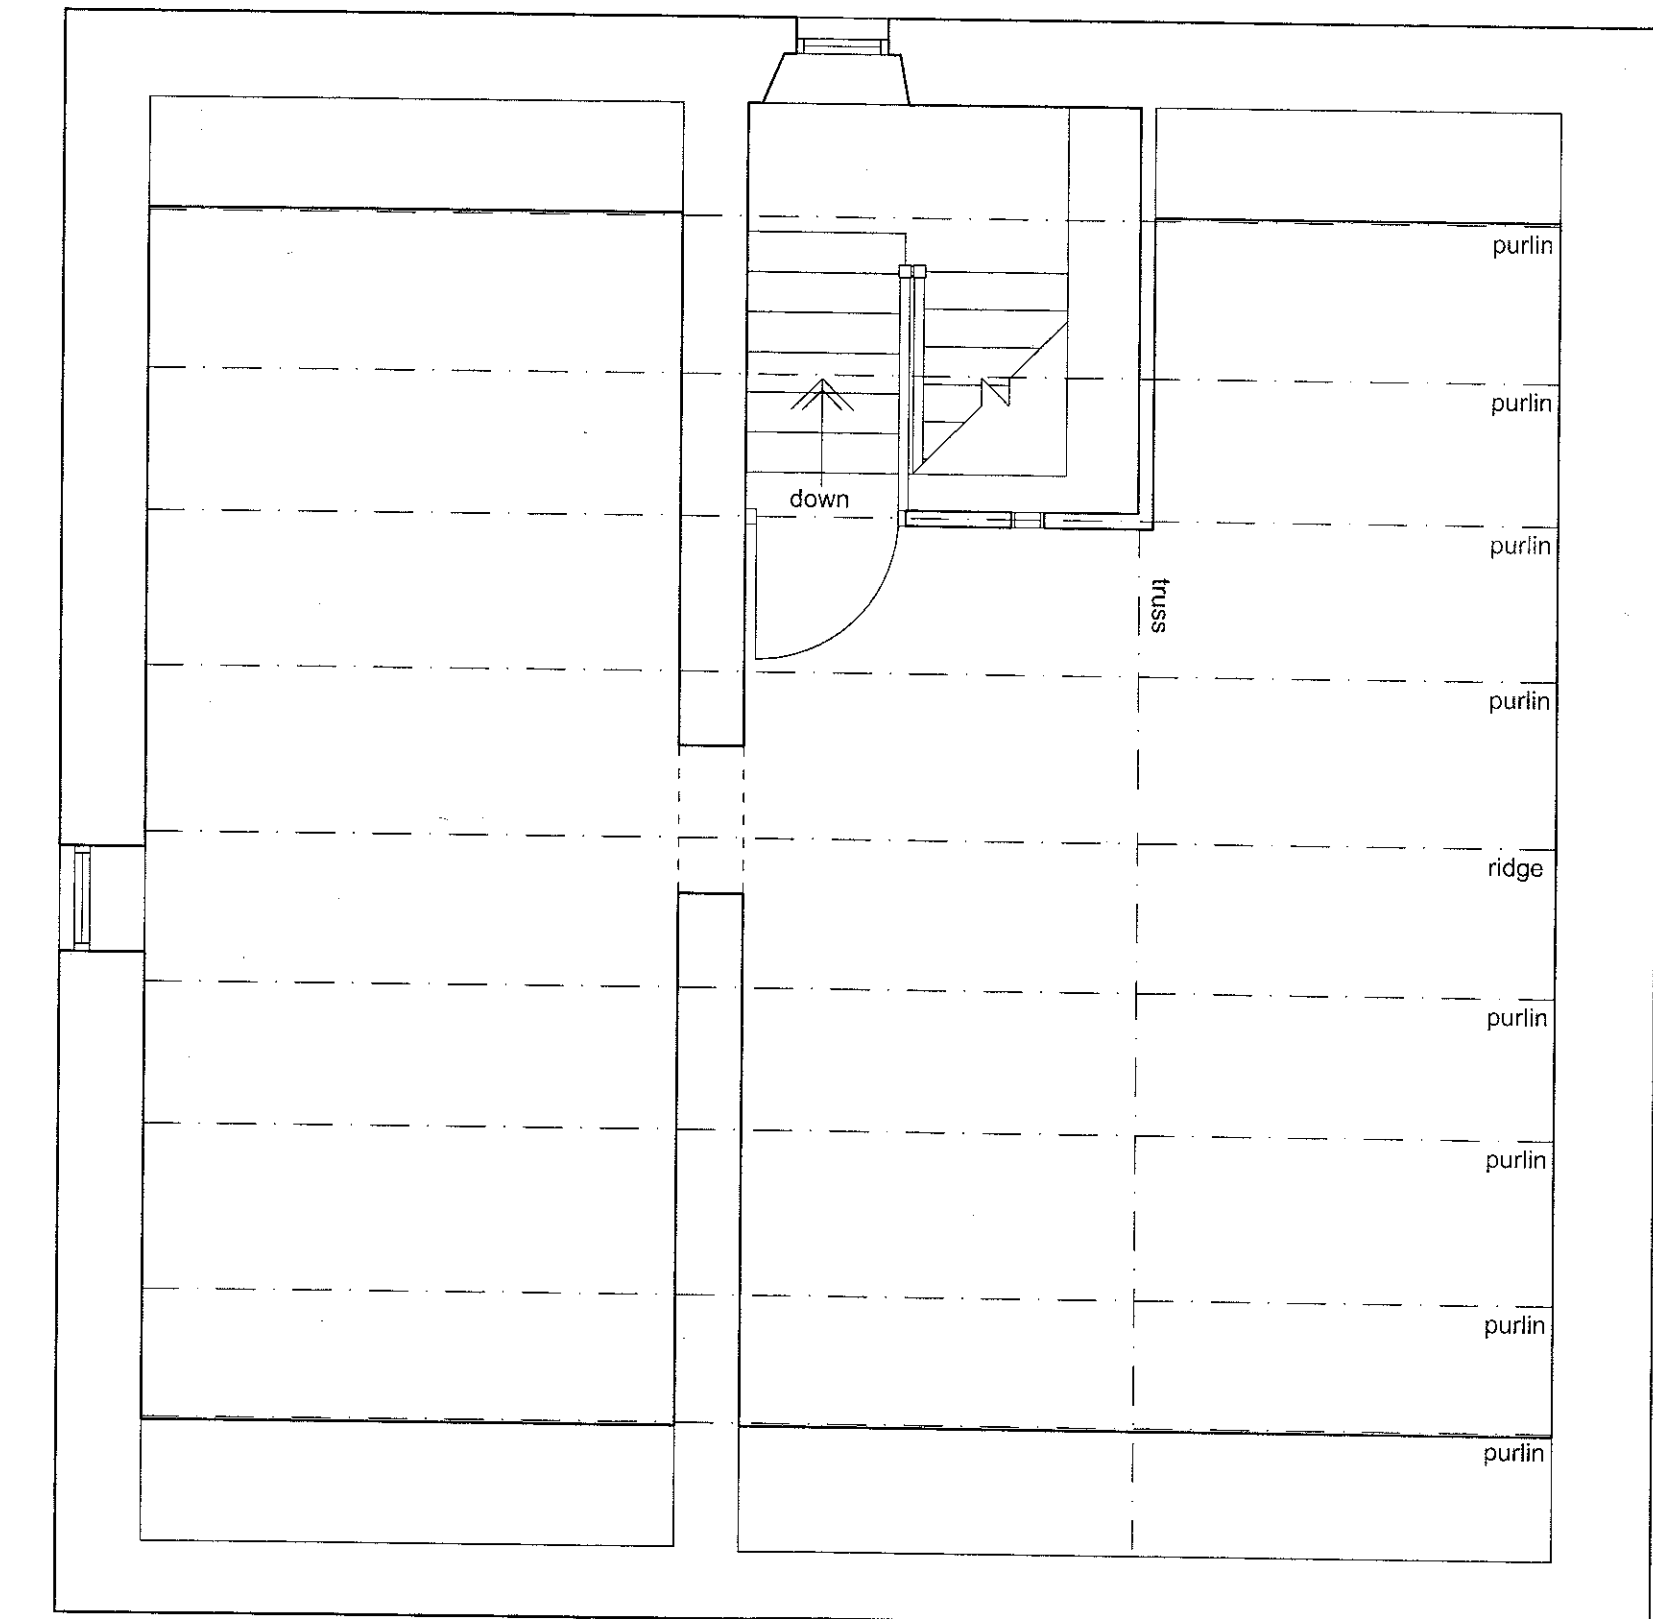
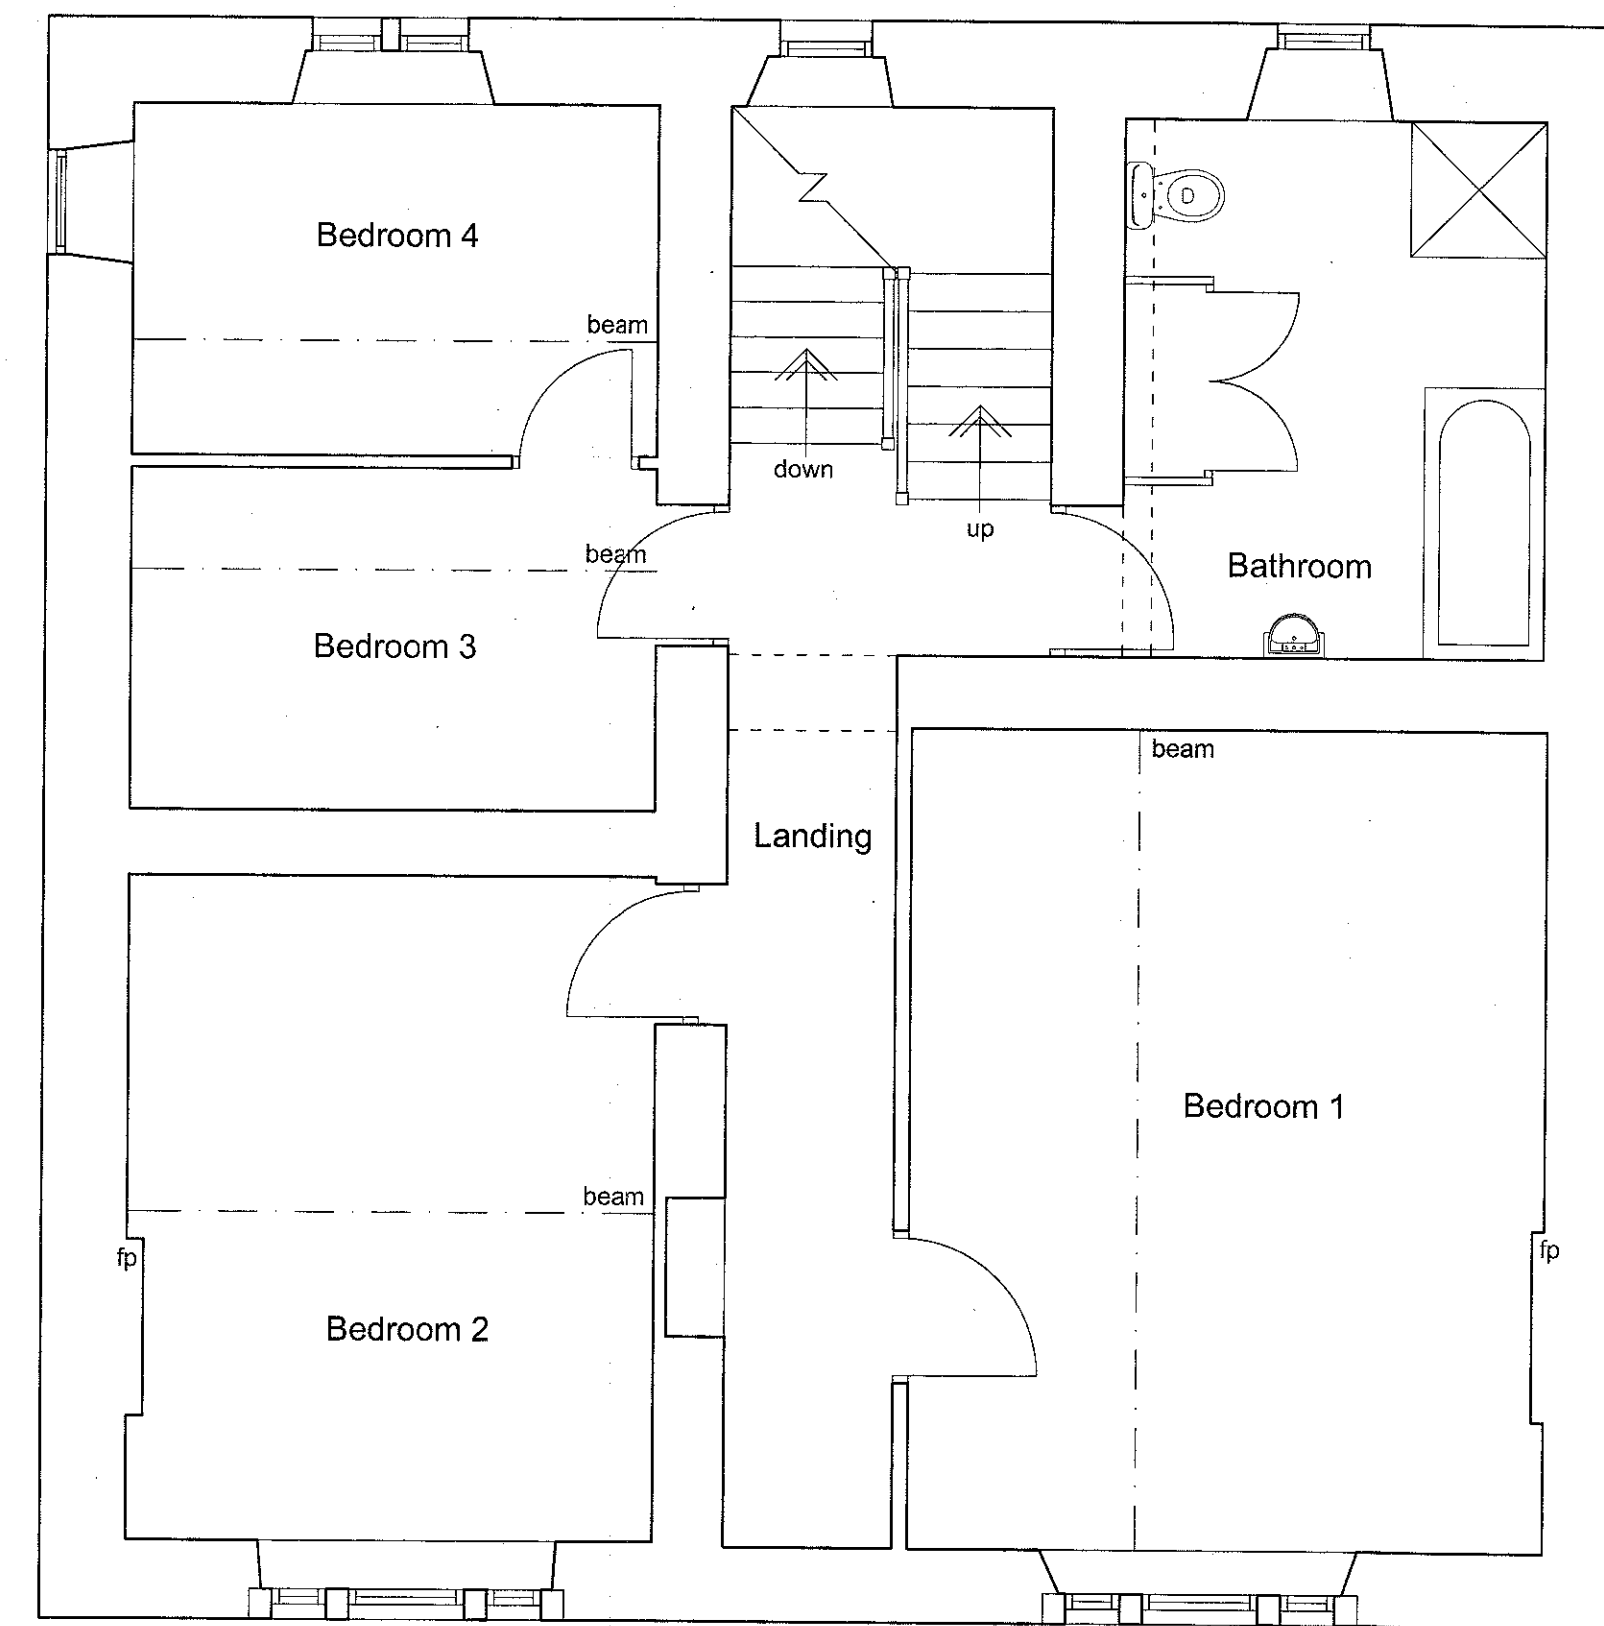


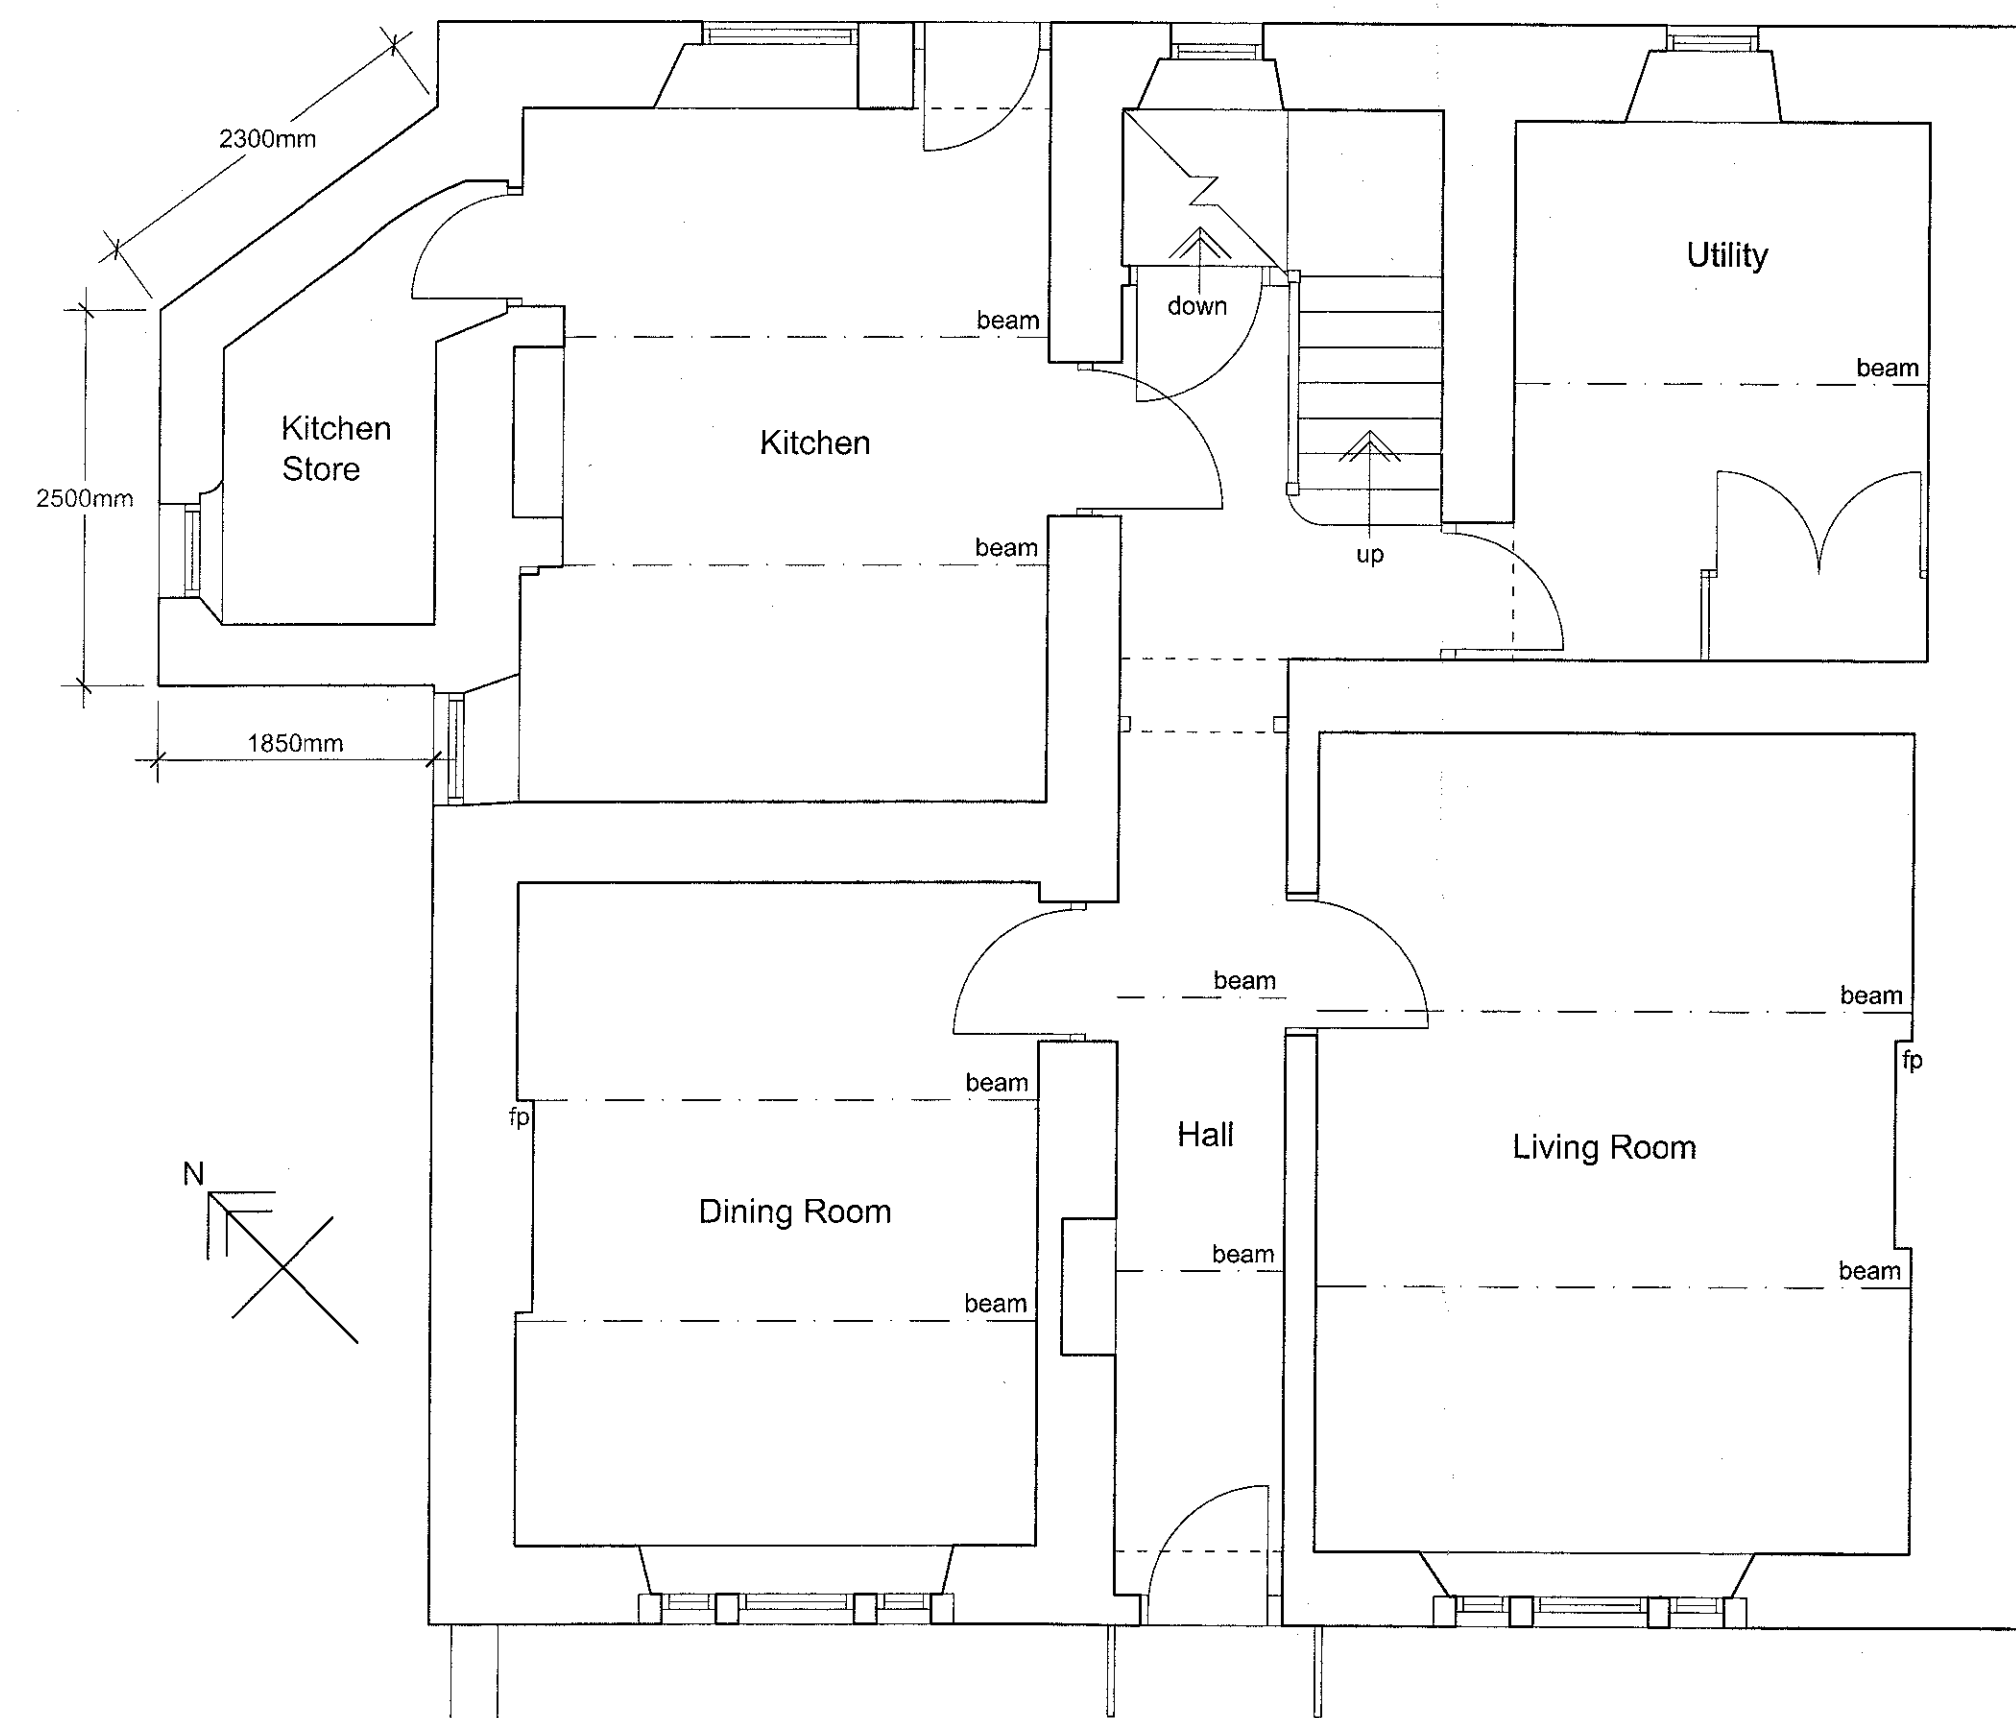

South East Elevation

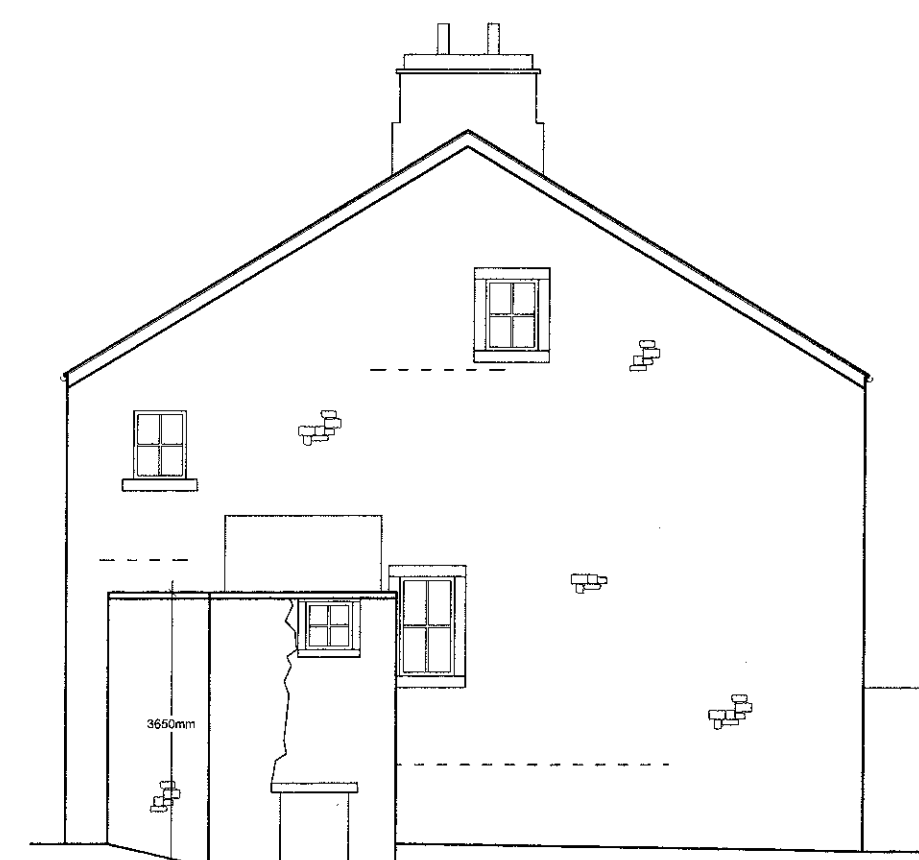

North East Elevation

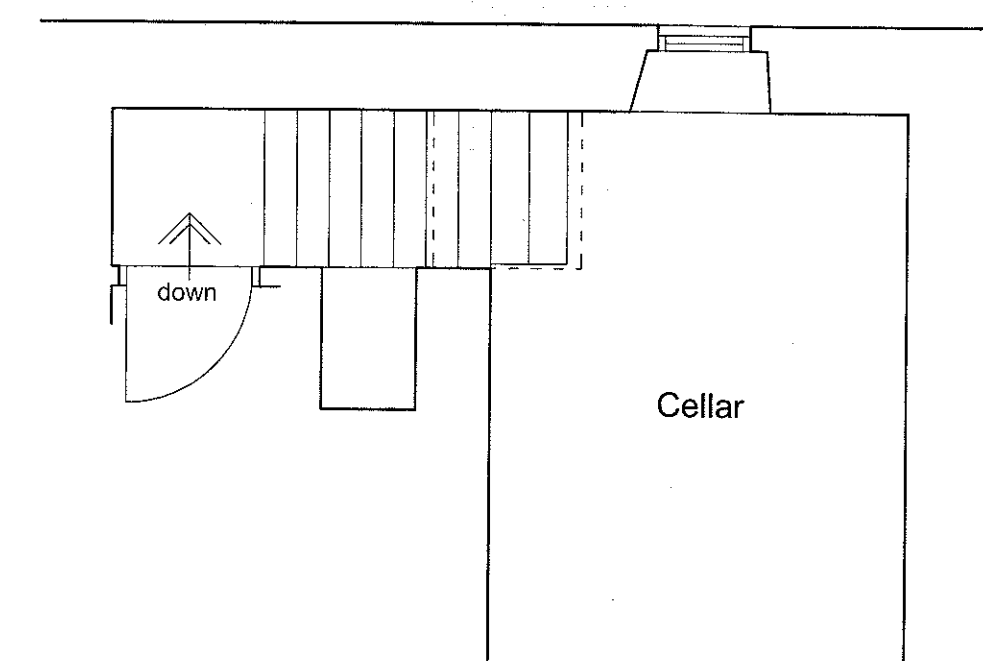

North West Elevation



South West Elevation

320130244P

Client Slaidburn Estate		
Job Title Bell Sykes Slaidburn Clitheroe		
Drawing Title Existing Plans and Elevations		
Scale 1:50/100 @ A1	Date Oct 2012	Drawn LG
spa SUNDERLAND PEACOCK ARCHITECTS SUNDERLAND PEACOCK & ASSOCIATES LTD. HAZELMERE, PIMLICO ROAD, CLITHEROE LANCASHIRE, BB7 2AG T 01200 423178 F 01200 427328 E info@sunderlandpeacock.com www.sunderlandpeacock.com		
4274 -01		