



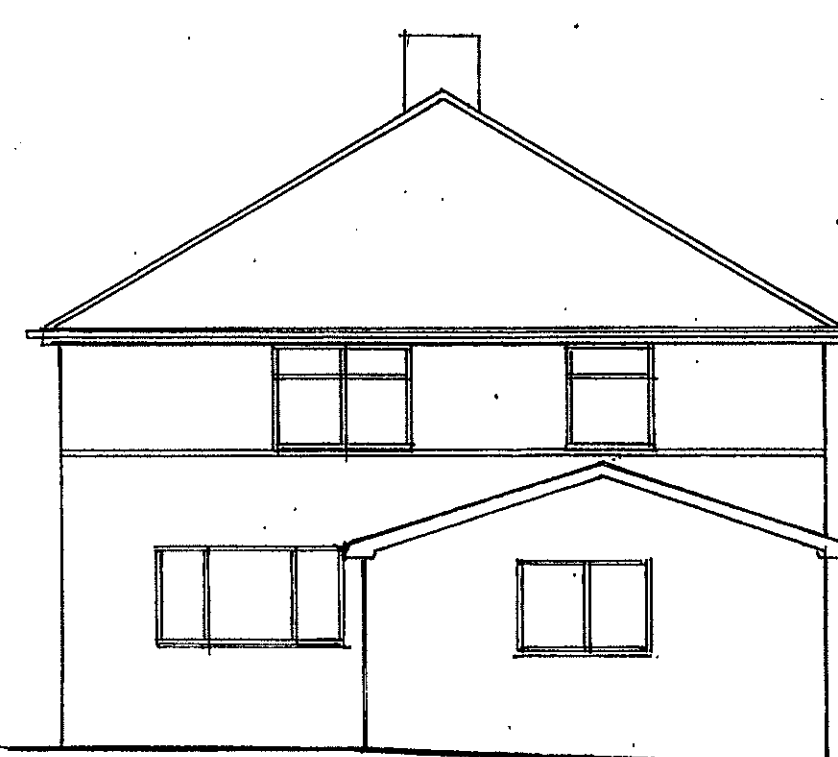

rear elevation




side elevation

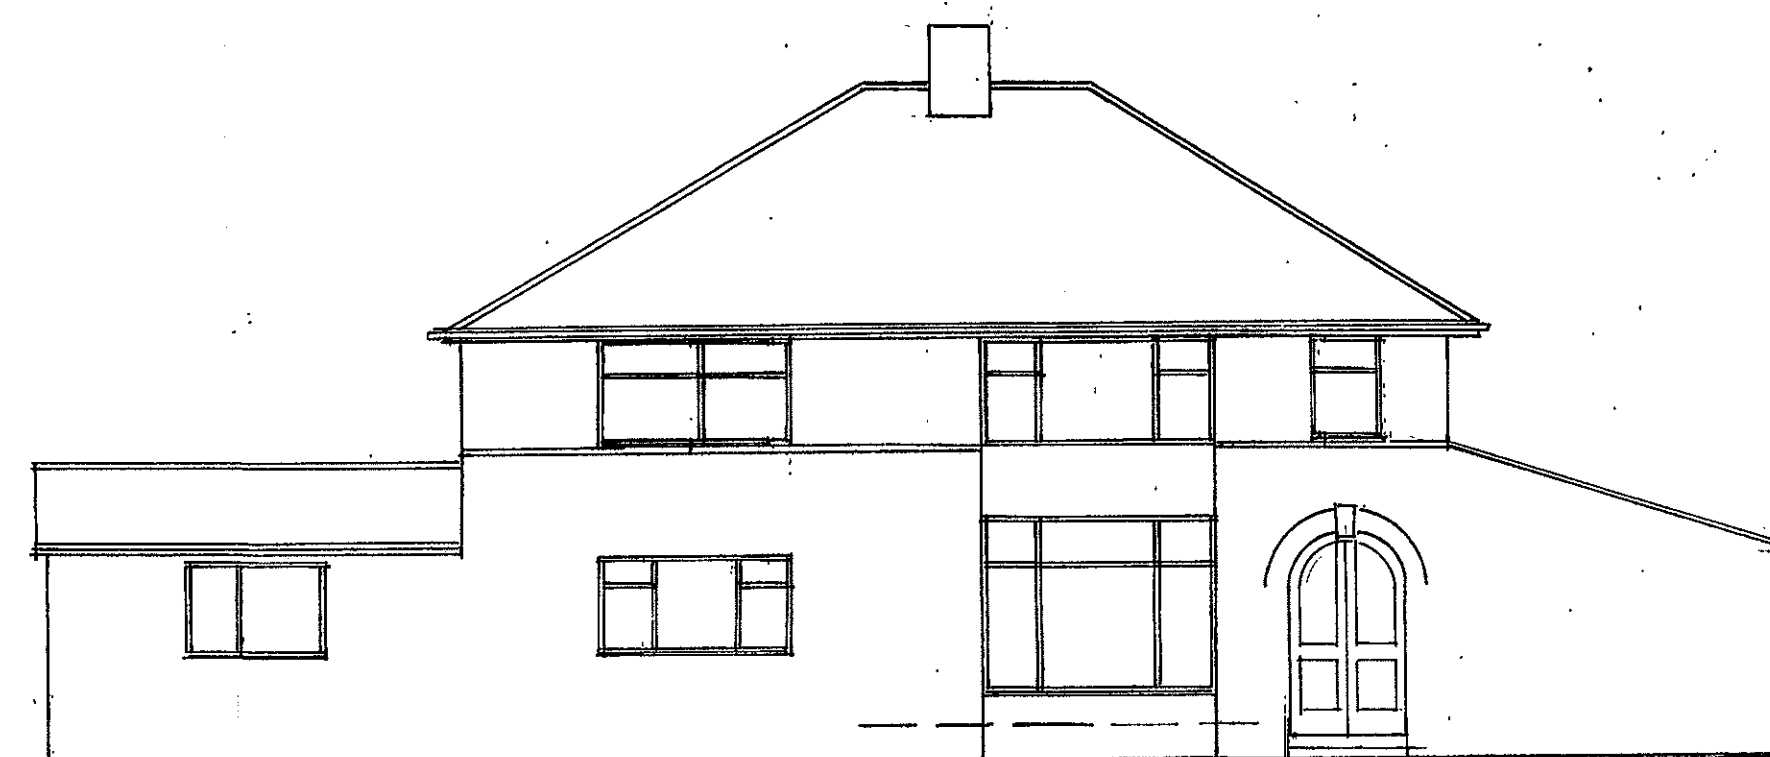


front elevation

0 1 2 3 4 5 6 7 8 9 10
SCALE IN METRES @ 1:100

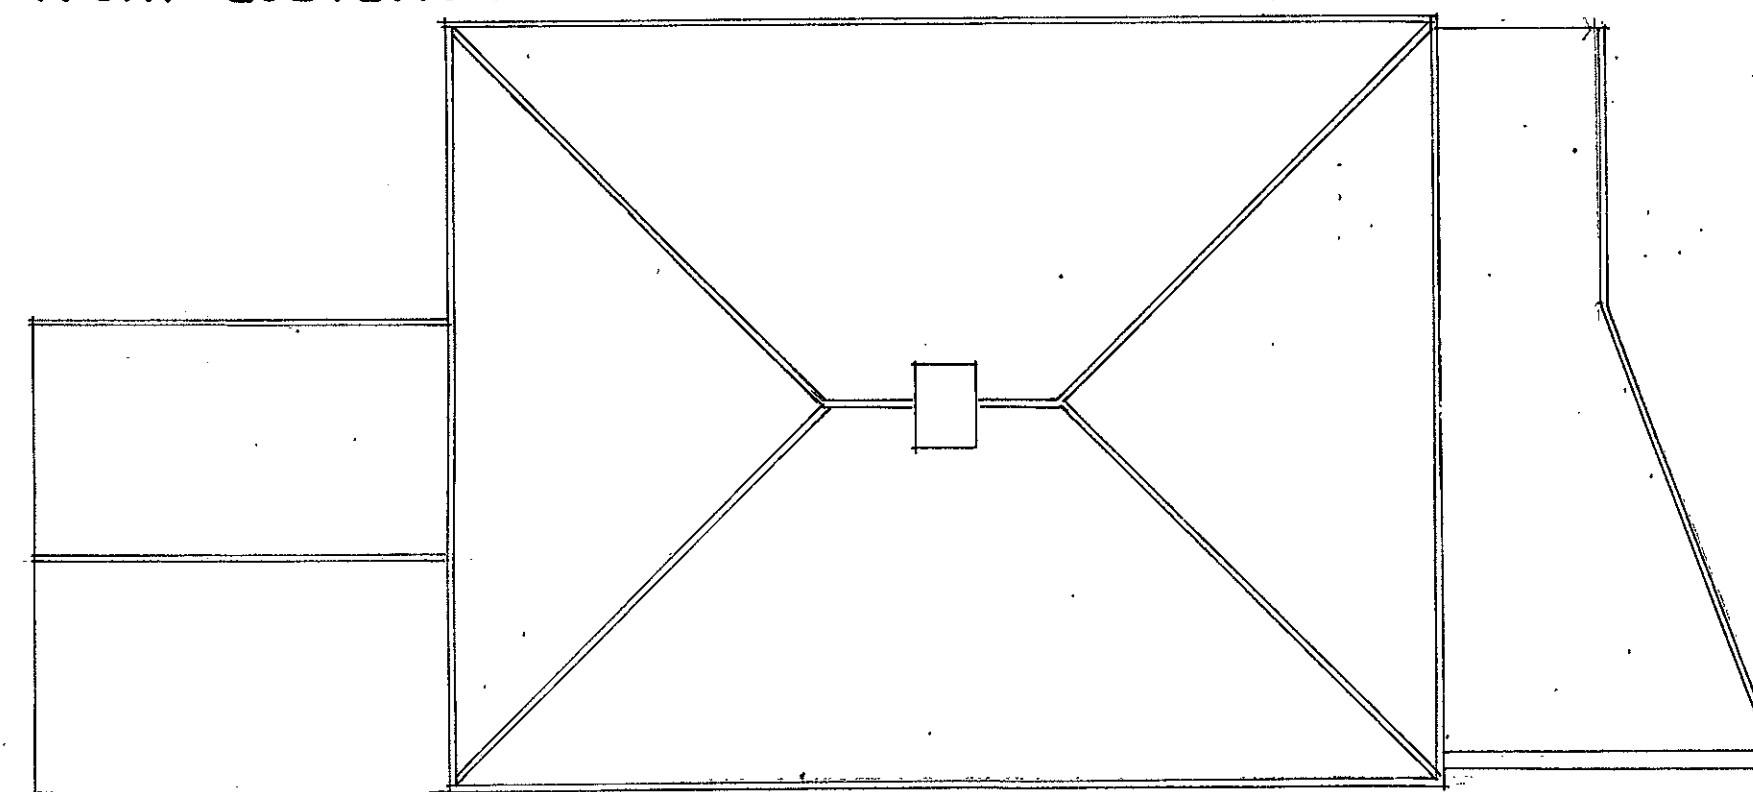

roof plan

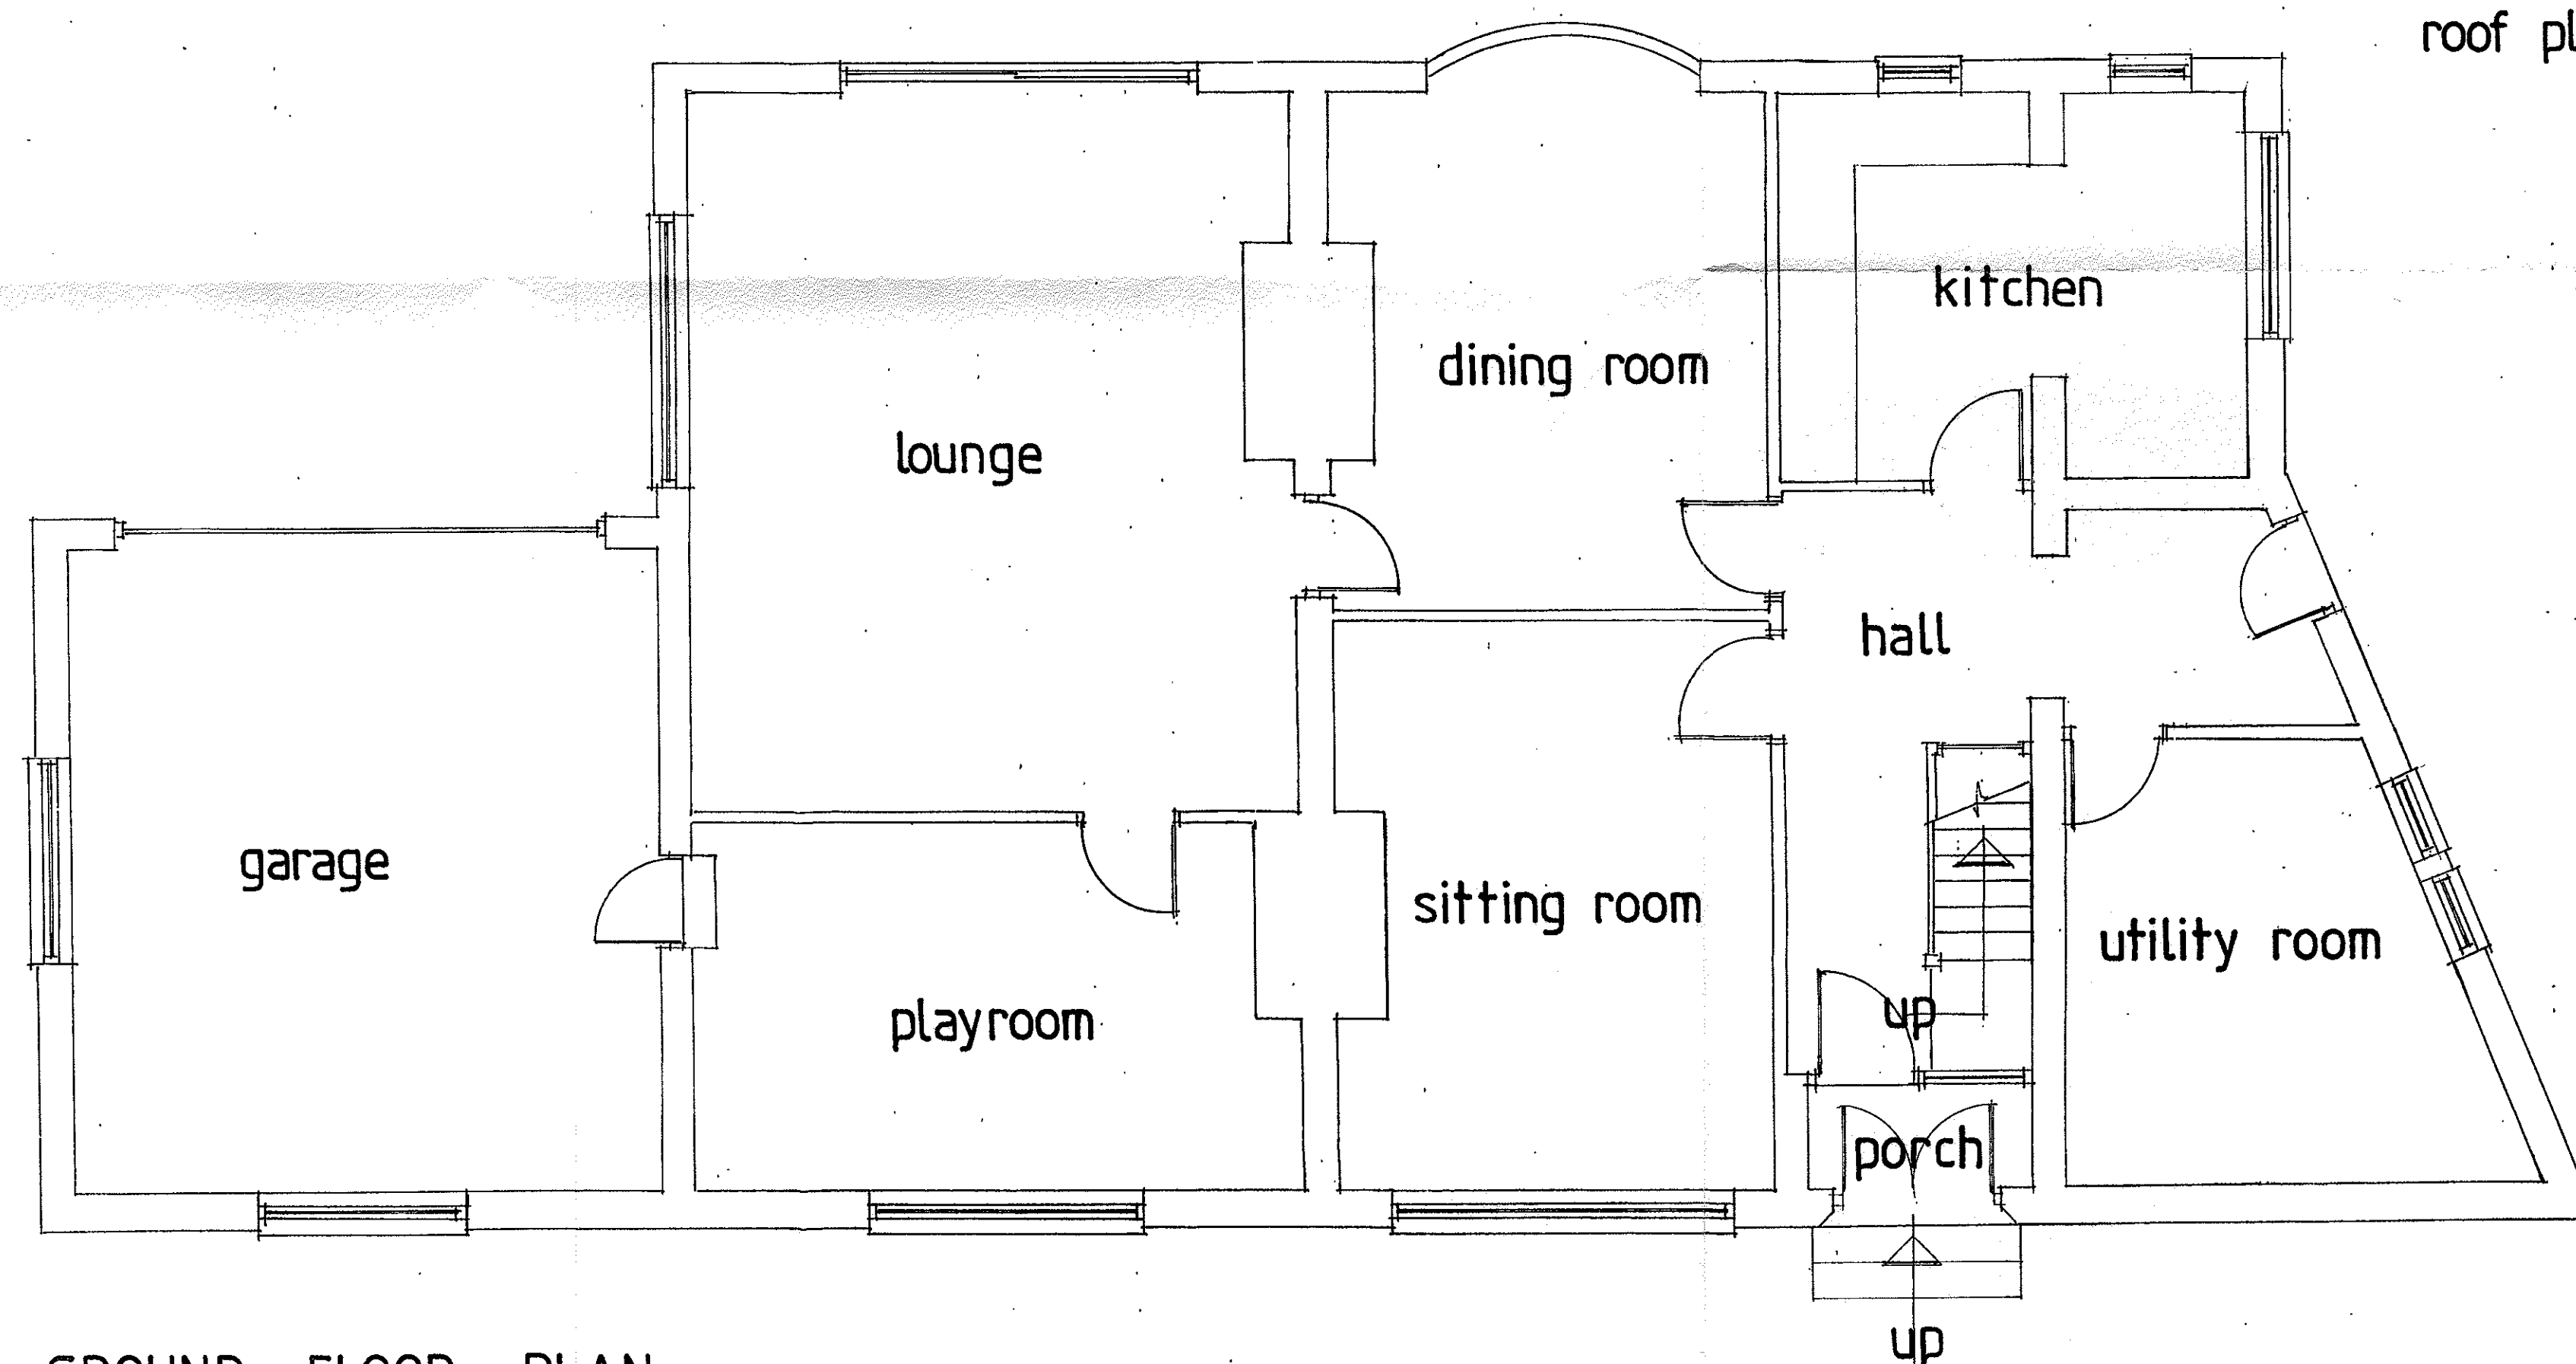

GROUND FLOOR PLAN

0 1 2 3 4 5 6 7 8 9 10
SCALE IN METRES @ 1:50

320130248P

EXISTING PLANS

DRAWN BY ~ PETER J. HOLGATE

PROPOSED EXTENSION and ALTERATIONS at 'THE NOOK' · SNODWORTH ROAD · LANGO · Nr. BLACKBURN for Mr. N. SHUKER

(A1)

Beardwood Design Ltd
14 Wycolfar Road Blackburn Lancs BB2 7AZ
Telephone 01254 676778

date	april 2012
scale	1:50, 1:100
ref. no.	12/2027/1(S)