

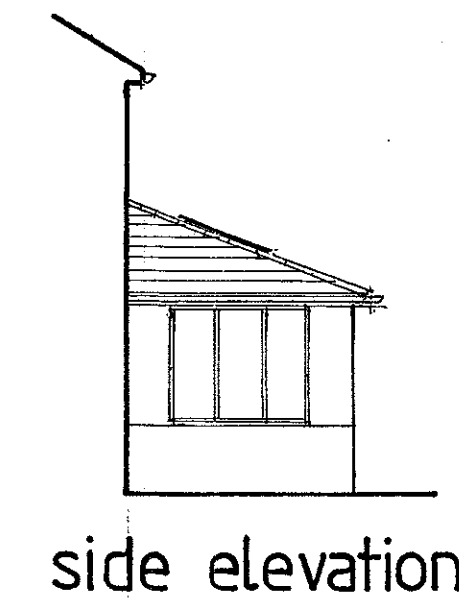
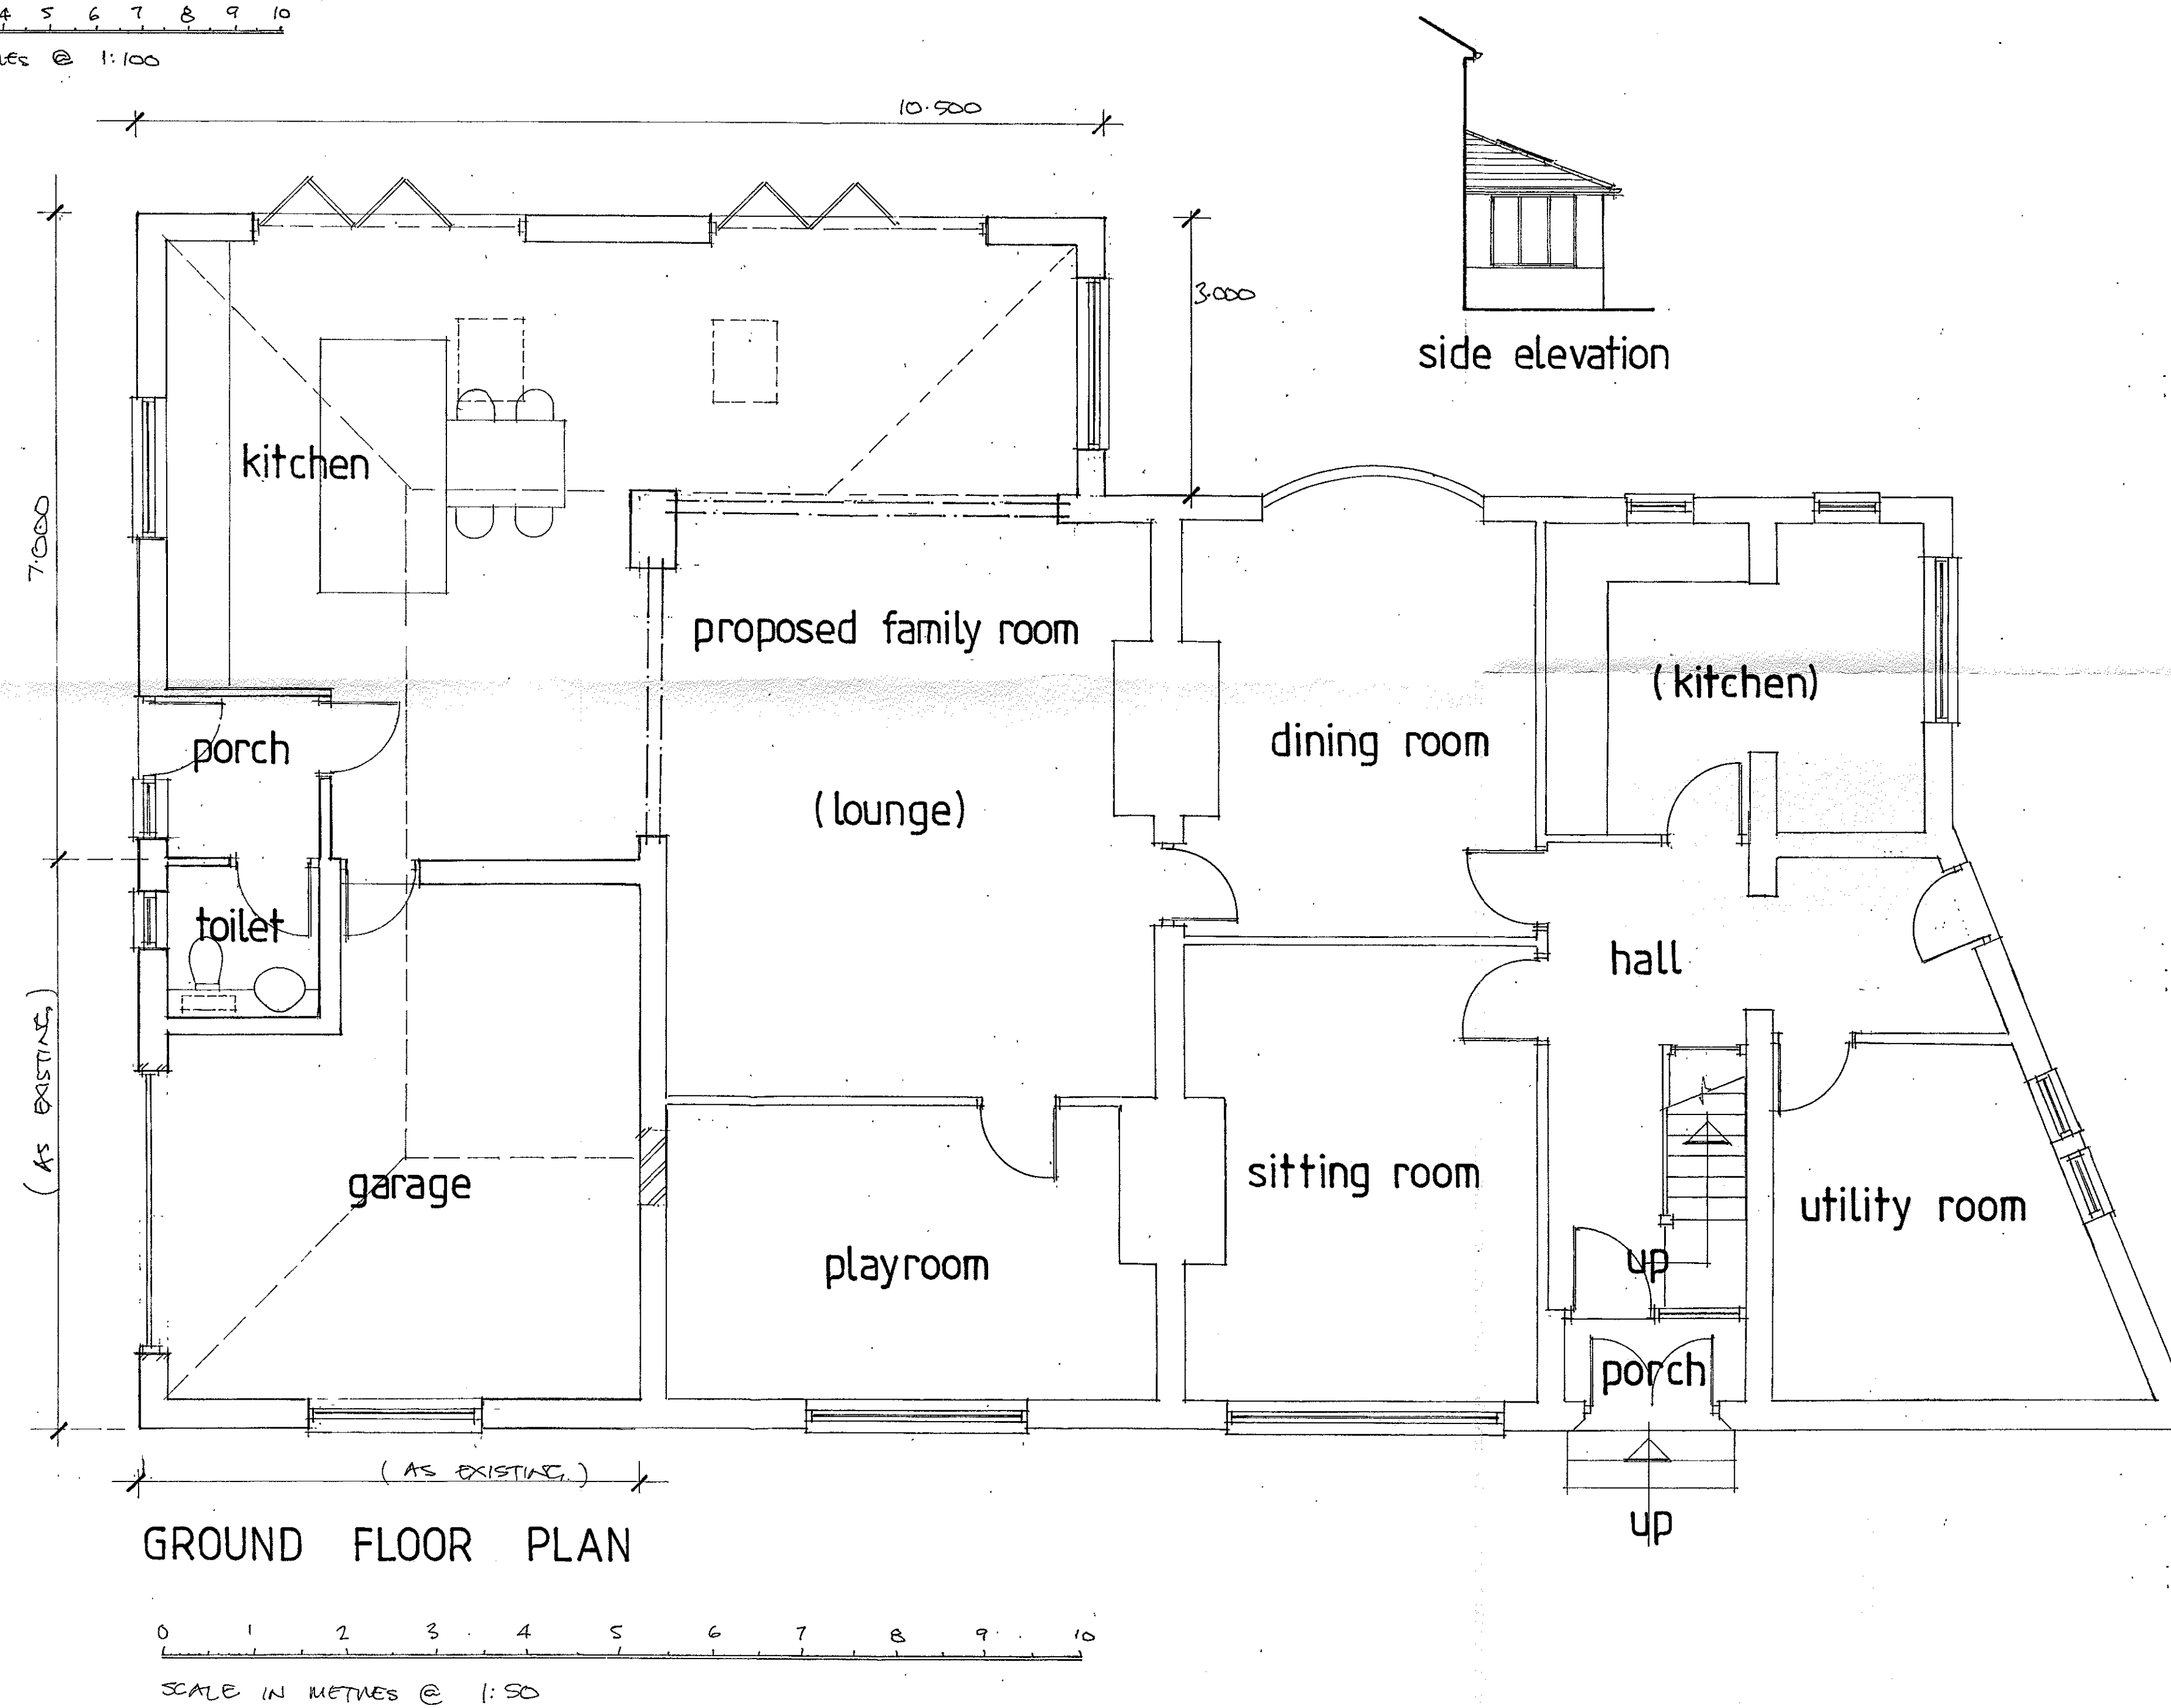


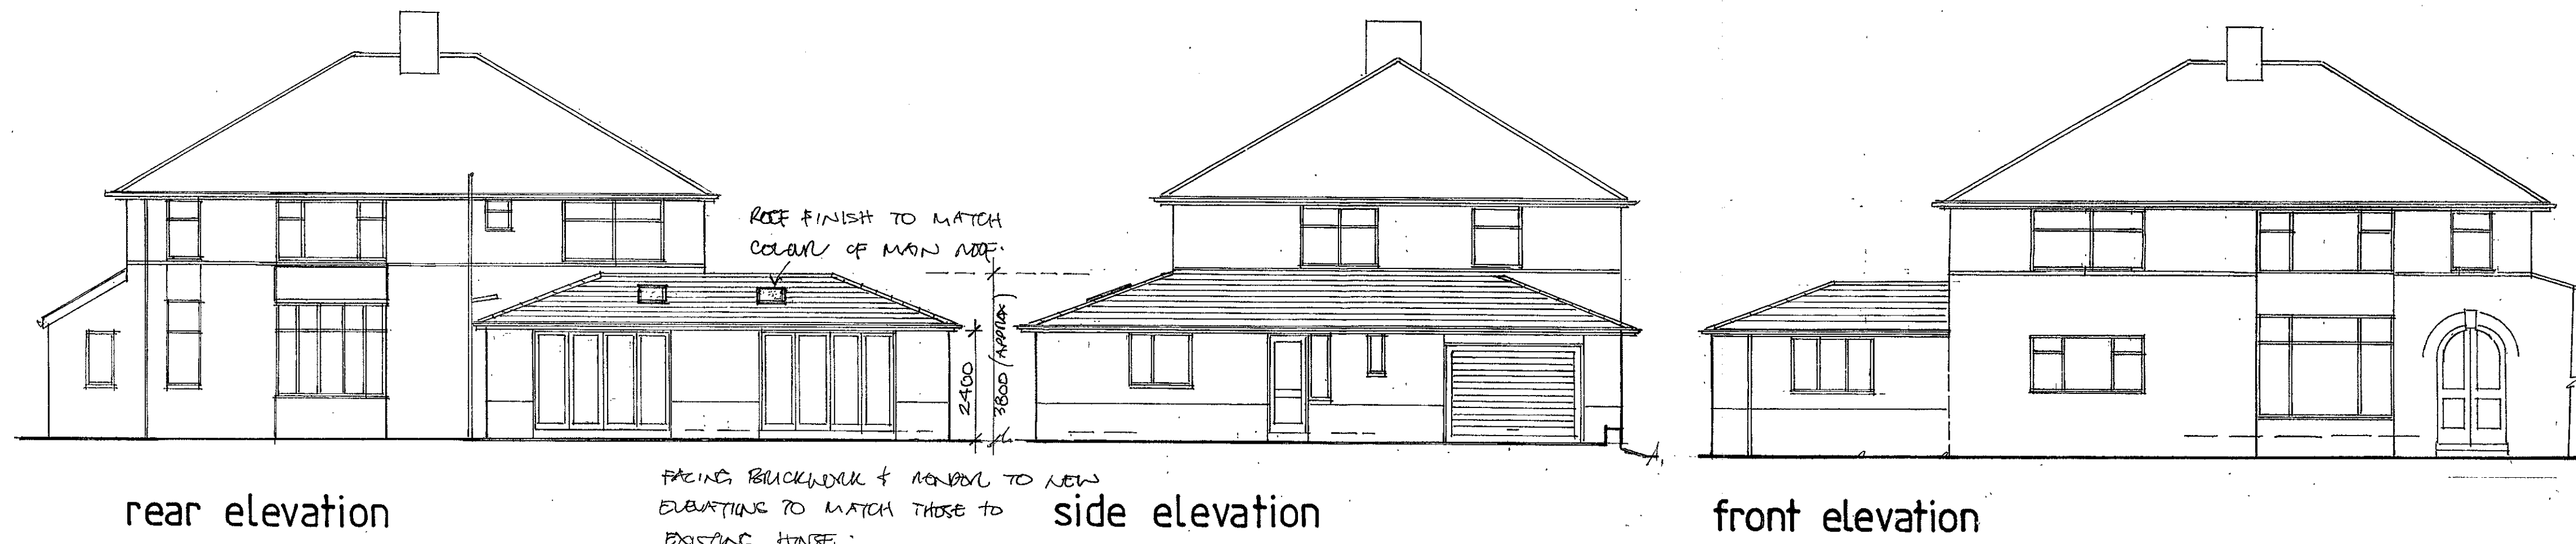

320130248P

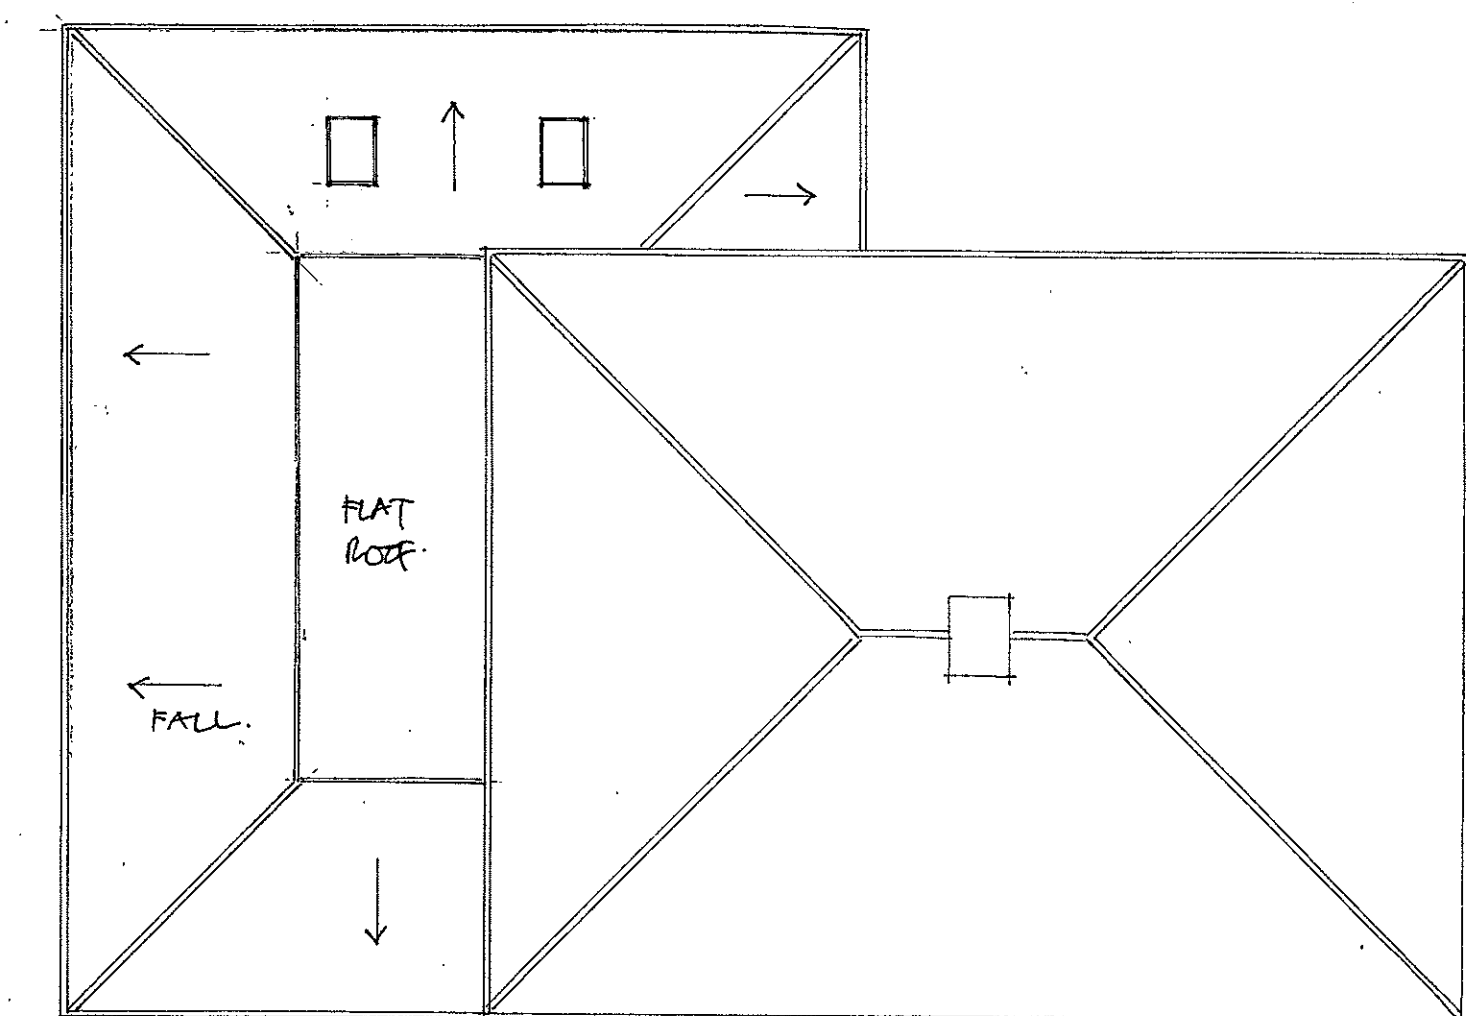

roof plan

DRAWN BY ~ PETER J. HOLLGATE

**Beardwood Design Ltd**  
14 Wyollars Road Blackburn Lancs BB2 7AZ  
Telephone 01254 676778

|          |             |
|----------|-------------|
| date     | march 2013  |
| scale    | 1:50, 1:100 |
| ref. no. | 13/2027/1   |