



NOTES  
THIS DRAWING IS TO BE READ IN CONJUNCTION WITH ALL OTHER DRAWINGS FOR THIS PROJECT.  
ALL DIMENSIONS ARE TO FACE UNLESS OTHERWISE STATED.  
ALL DIMENSIONS ARE TO FACE UNLESS OTHERWISE STATED.  
ALL DIMENSIONS ARE TO FACE UNLESS OTHERWISE STATED.

320130249

AMENDED PLANS RECEIVED  
DATE 29 April 2013

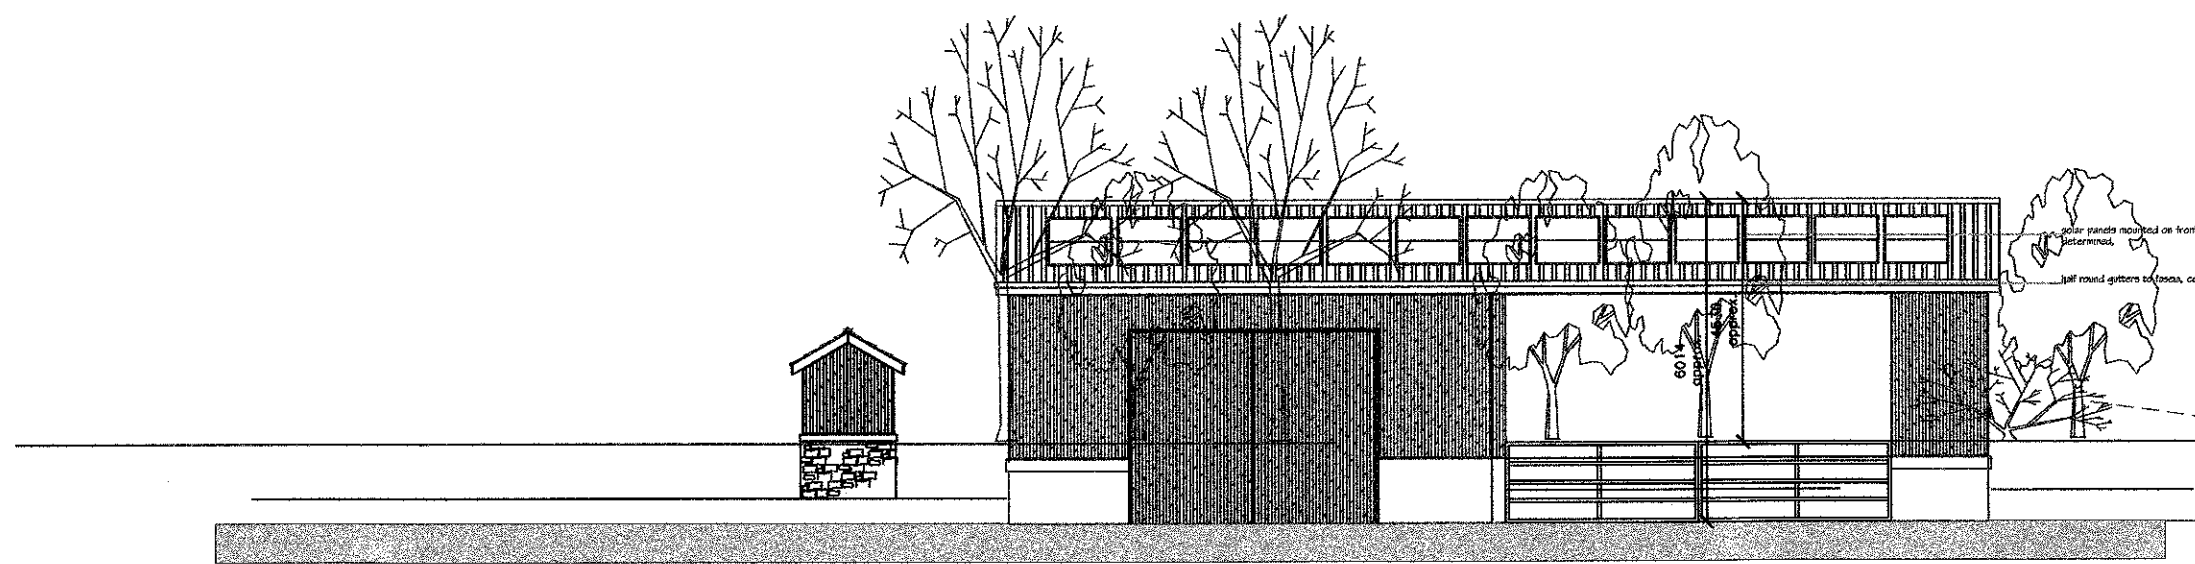

NORTH - WEST ELEVATION

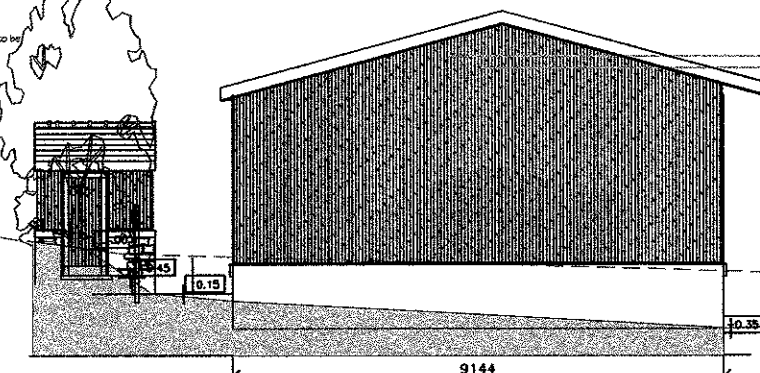

NORTH - EAST ELEVATION


profiled sheet roofing material colour to be determined  
and exact profile to be agreed prior to placing and  
installing with vertical ridge  
range boards to be in colour coated pressed fluting  
from roofing material, and to be dressed over the new  
timber porch

new gables to be 150mm half round type, and colour to  
be black, fixed to fascia, and downpipes to be black also,  
new plan for location

new timber double doors with door open etc, to be  
finished in same materials as main workshop area/interior  
boarding and allow for a sliding screen

pre-treated timber T14 and M14 boarding to frame  
building down to fluting  
ply 1200mm above floor level  
blockwork below cladding

defined line indicates location of the existing ground  
level, with a cut and fill operation to form level platform  
for the building and to remove existing material

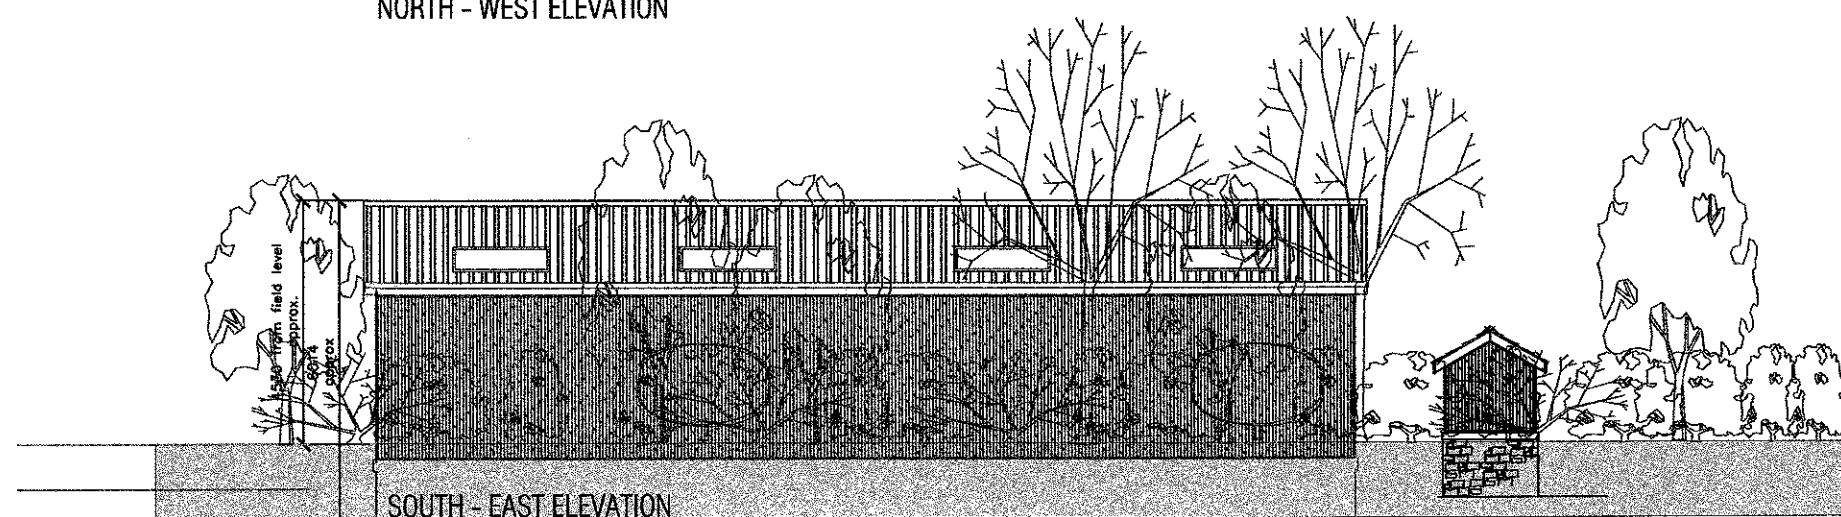

SOUTH - EAST ELEVATION


profiled sheet roofing material colour to be determined  
and exact profile to be agreed prior to placing and  
installing with vertical ridge  
range boards to be in pre-formed purpose, and be from  
existing manufacturer's standard range, allowing for 4  
number of

new gables to be 150mm half round type, and colour to  
be black, fixed to fascia, and downpipes to be black also,  
new plan for location


pre-treated timber T14 and M14 boarding to frame  
building down to fluting

ply 1200mm above floor level

SOUTH - WEST ELEVATION

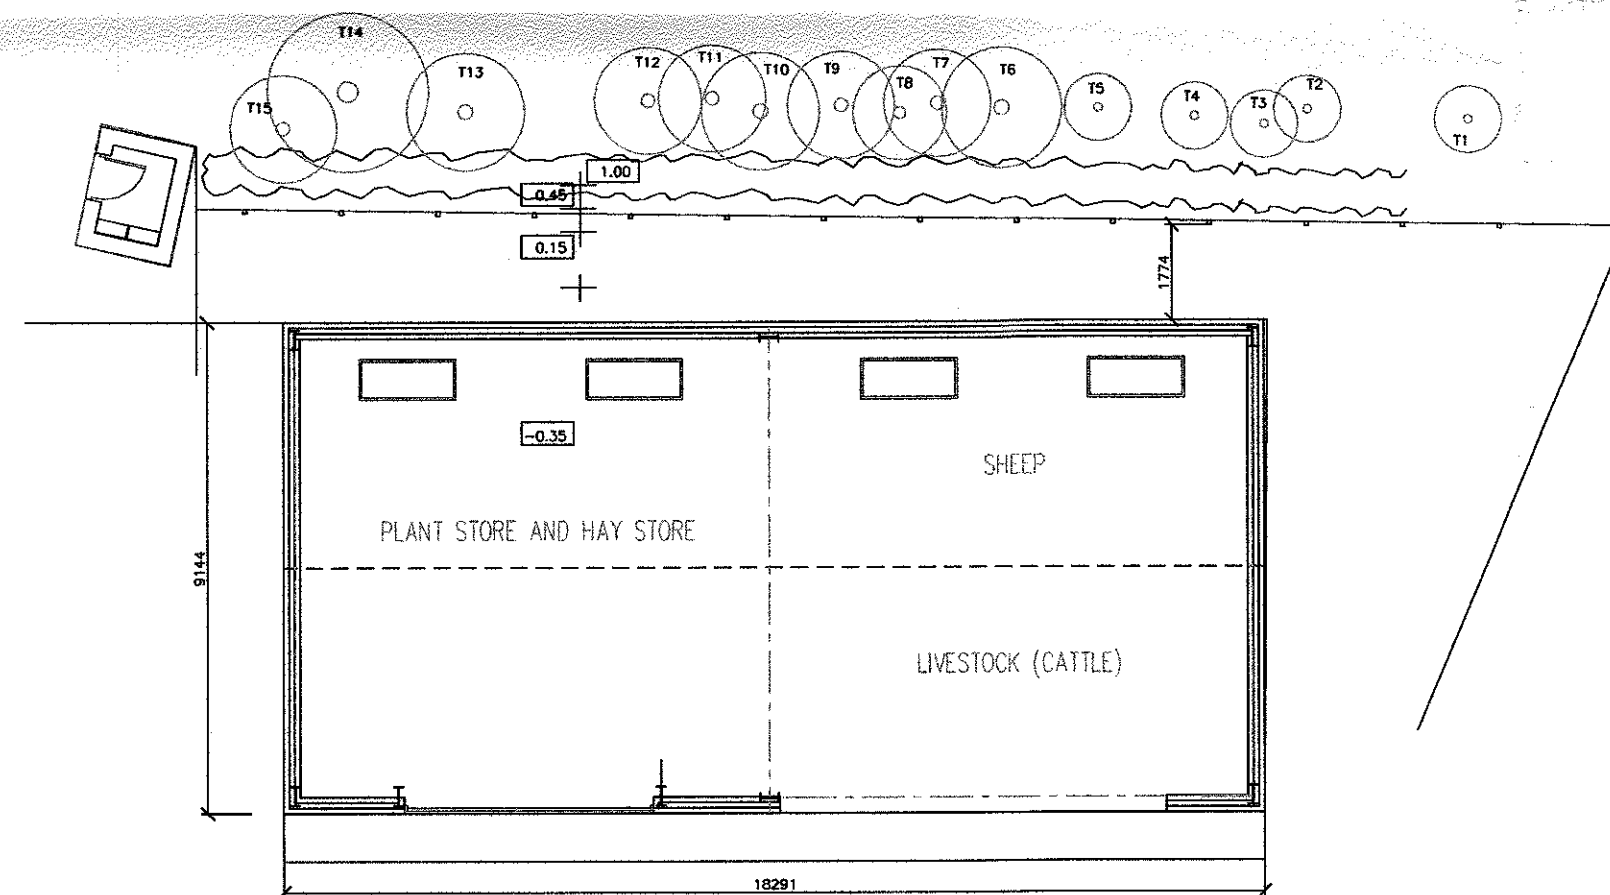

PROPOSED GROUND FLOOR PLAN

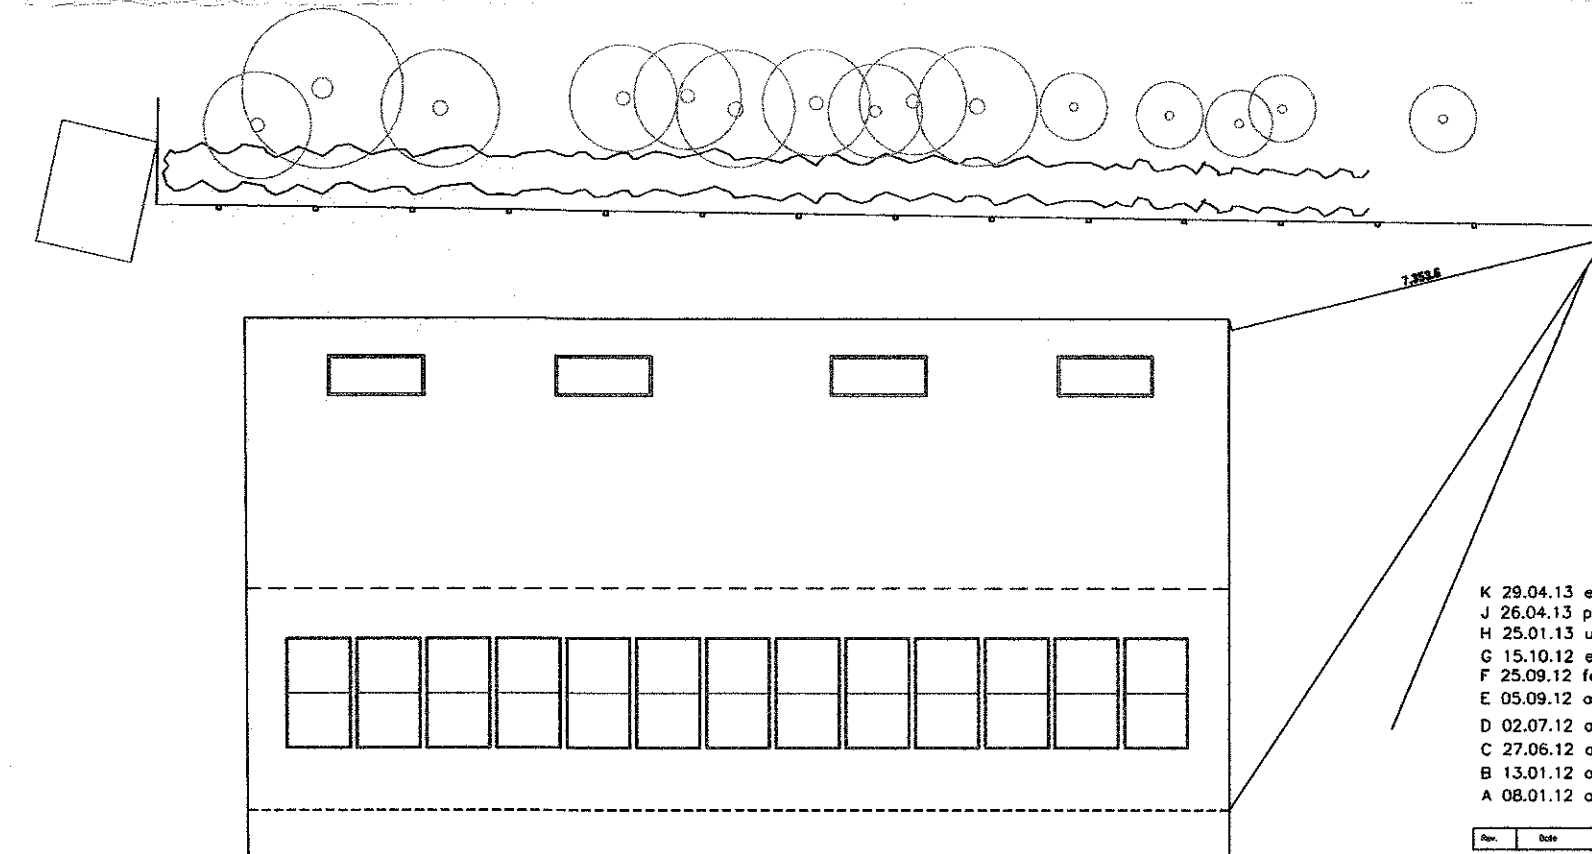

PROPOSED ROOF PLAN

- K 29.04.13 electric housing added
- J 26.04.13 porch omitted and toilet omitted
- H 25.01.13 unit rotated and reduced
- G 15.10.12 existing trees added
- F 25.09.12 fence detail added and w.c.
- E 05.09.12 oits to suit LA Planner
- D 02.07.12 oits to suit J Dixon
- C 27.06.12 oits to suit client amendments
- B 13.01.12 oits to suit client amendments
- A 08.01.12 oits to suit client amendments

A.L.H. Design Services  
Barley Cottage, Brewery Street, Longridge, Lancs.  
PR3 3NB, Tel & Fax : (01772) 785719

Client  
Mr R. Brown,  
Moor House Farm,  
Clitheroe Road,  
Knowle Green  
Nr Preston, Lancs. PR3 2YS

Job/Reference No  
GENERAL PURPOSE  
AGRICULTURAL BUILDING

320130249P

AMENDED PLANS RECEIVED

DATE 29 April 2013

Drawing Title  
PROPOSED ANCILLARY BUILDING

Job/Reference Number  
0382/93

Drawing No 110K  
1/100th @ A1 | Dec 11 | a.t.h.