
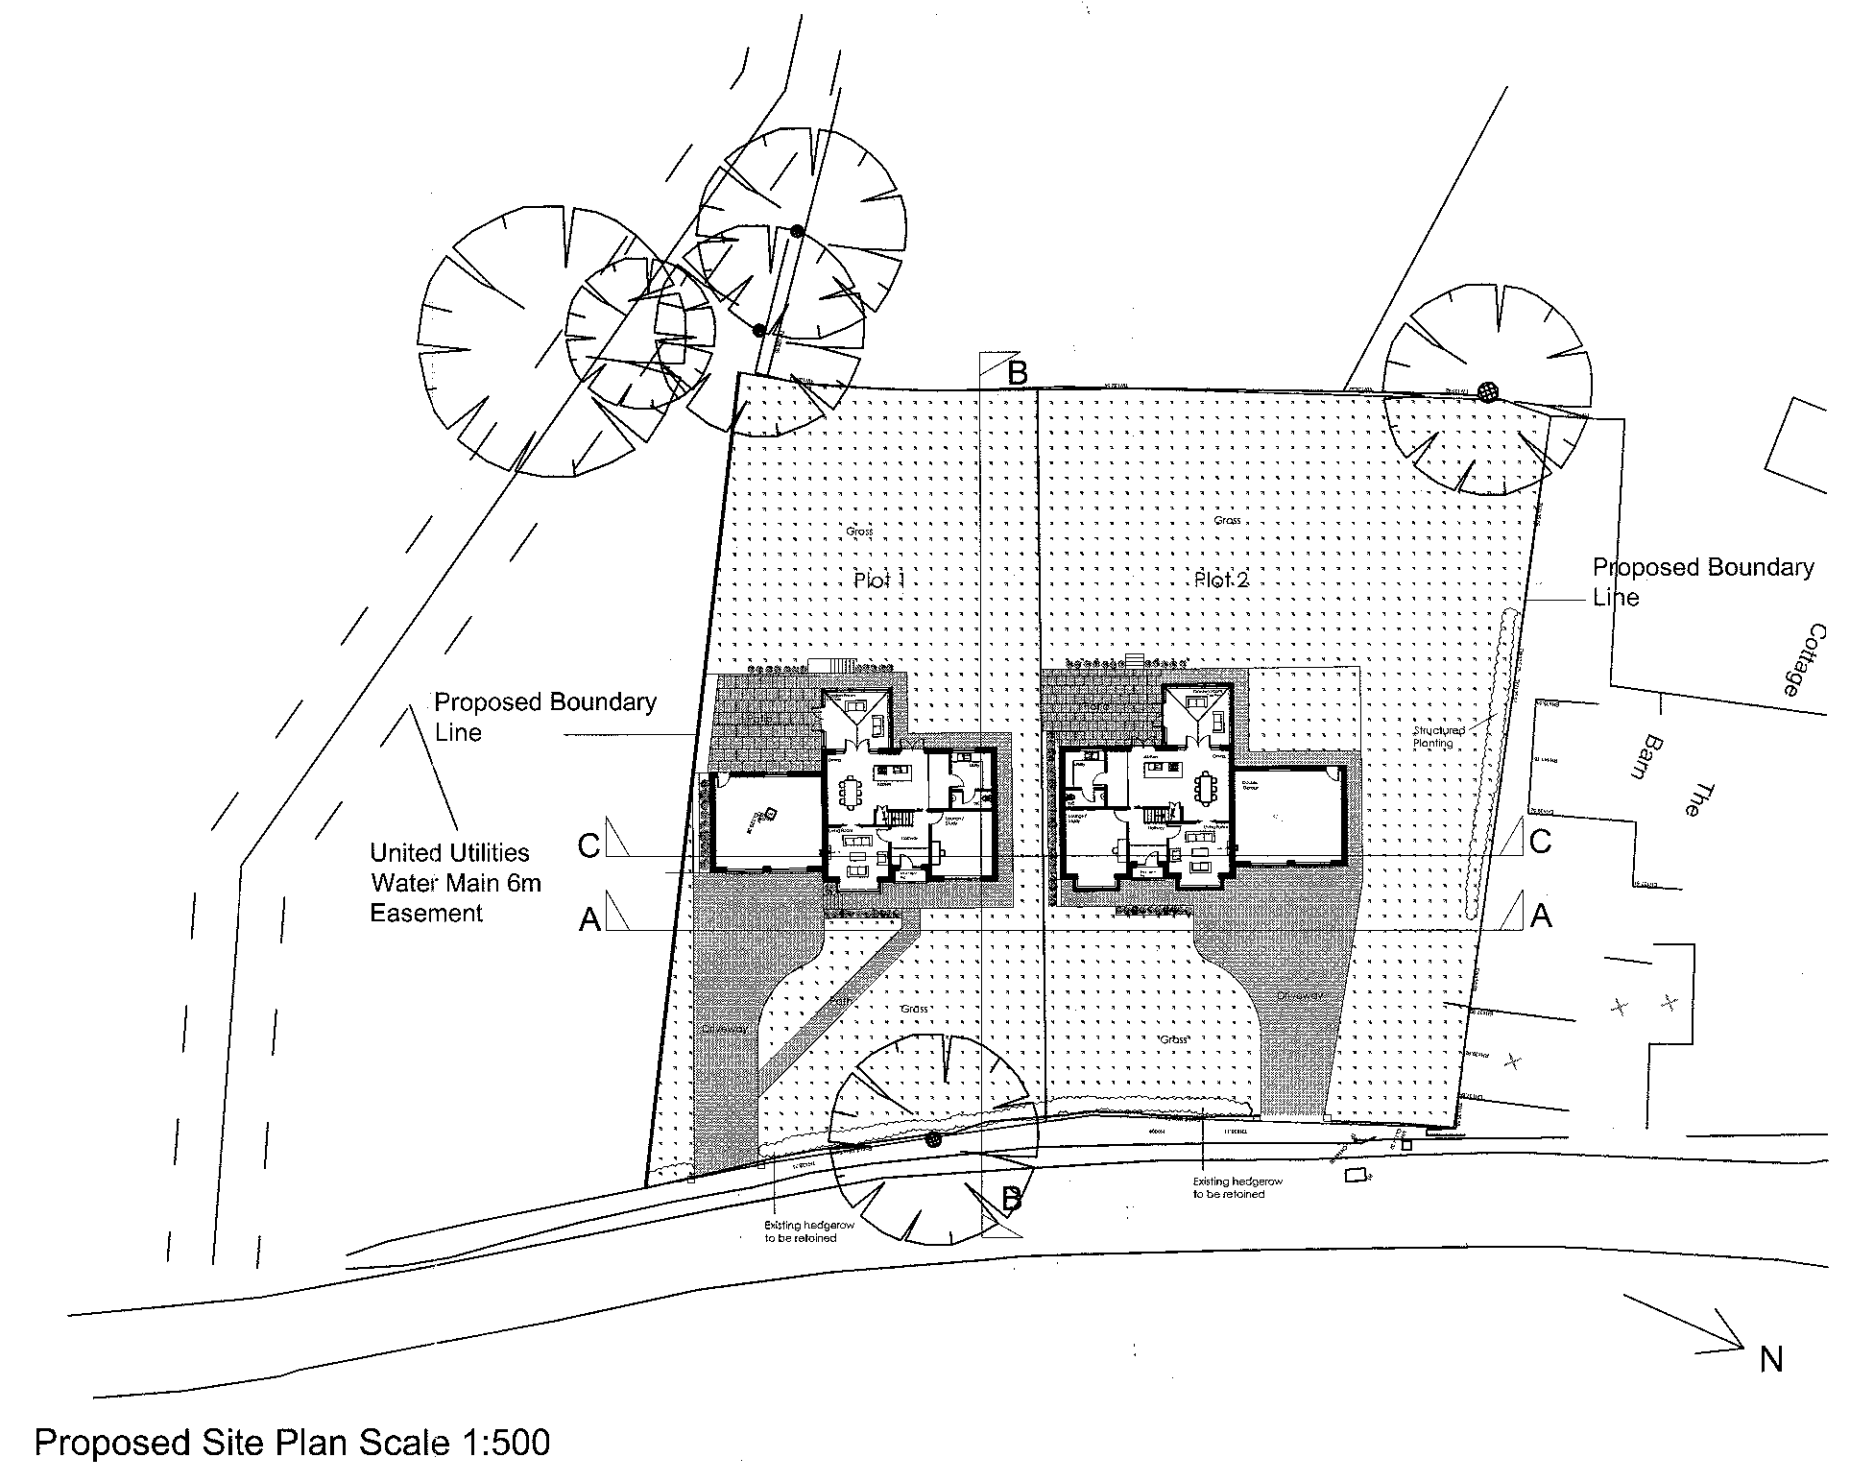
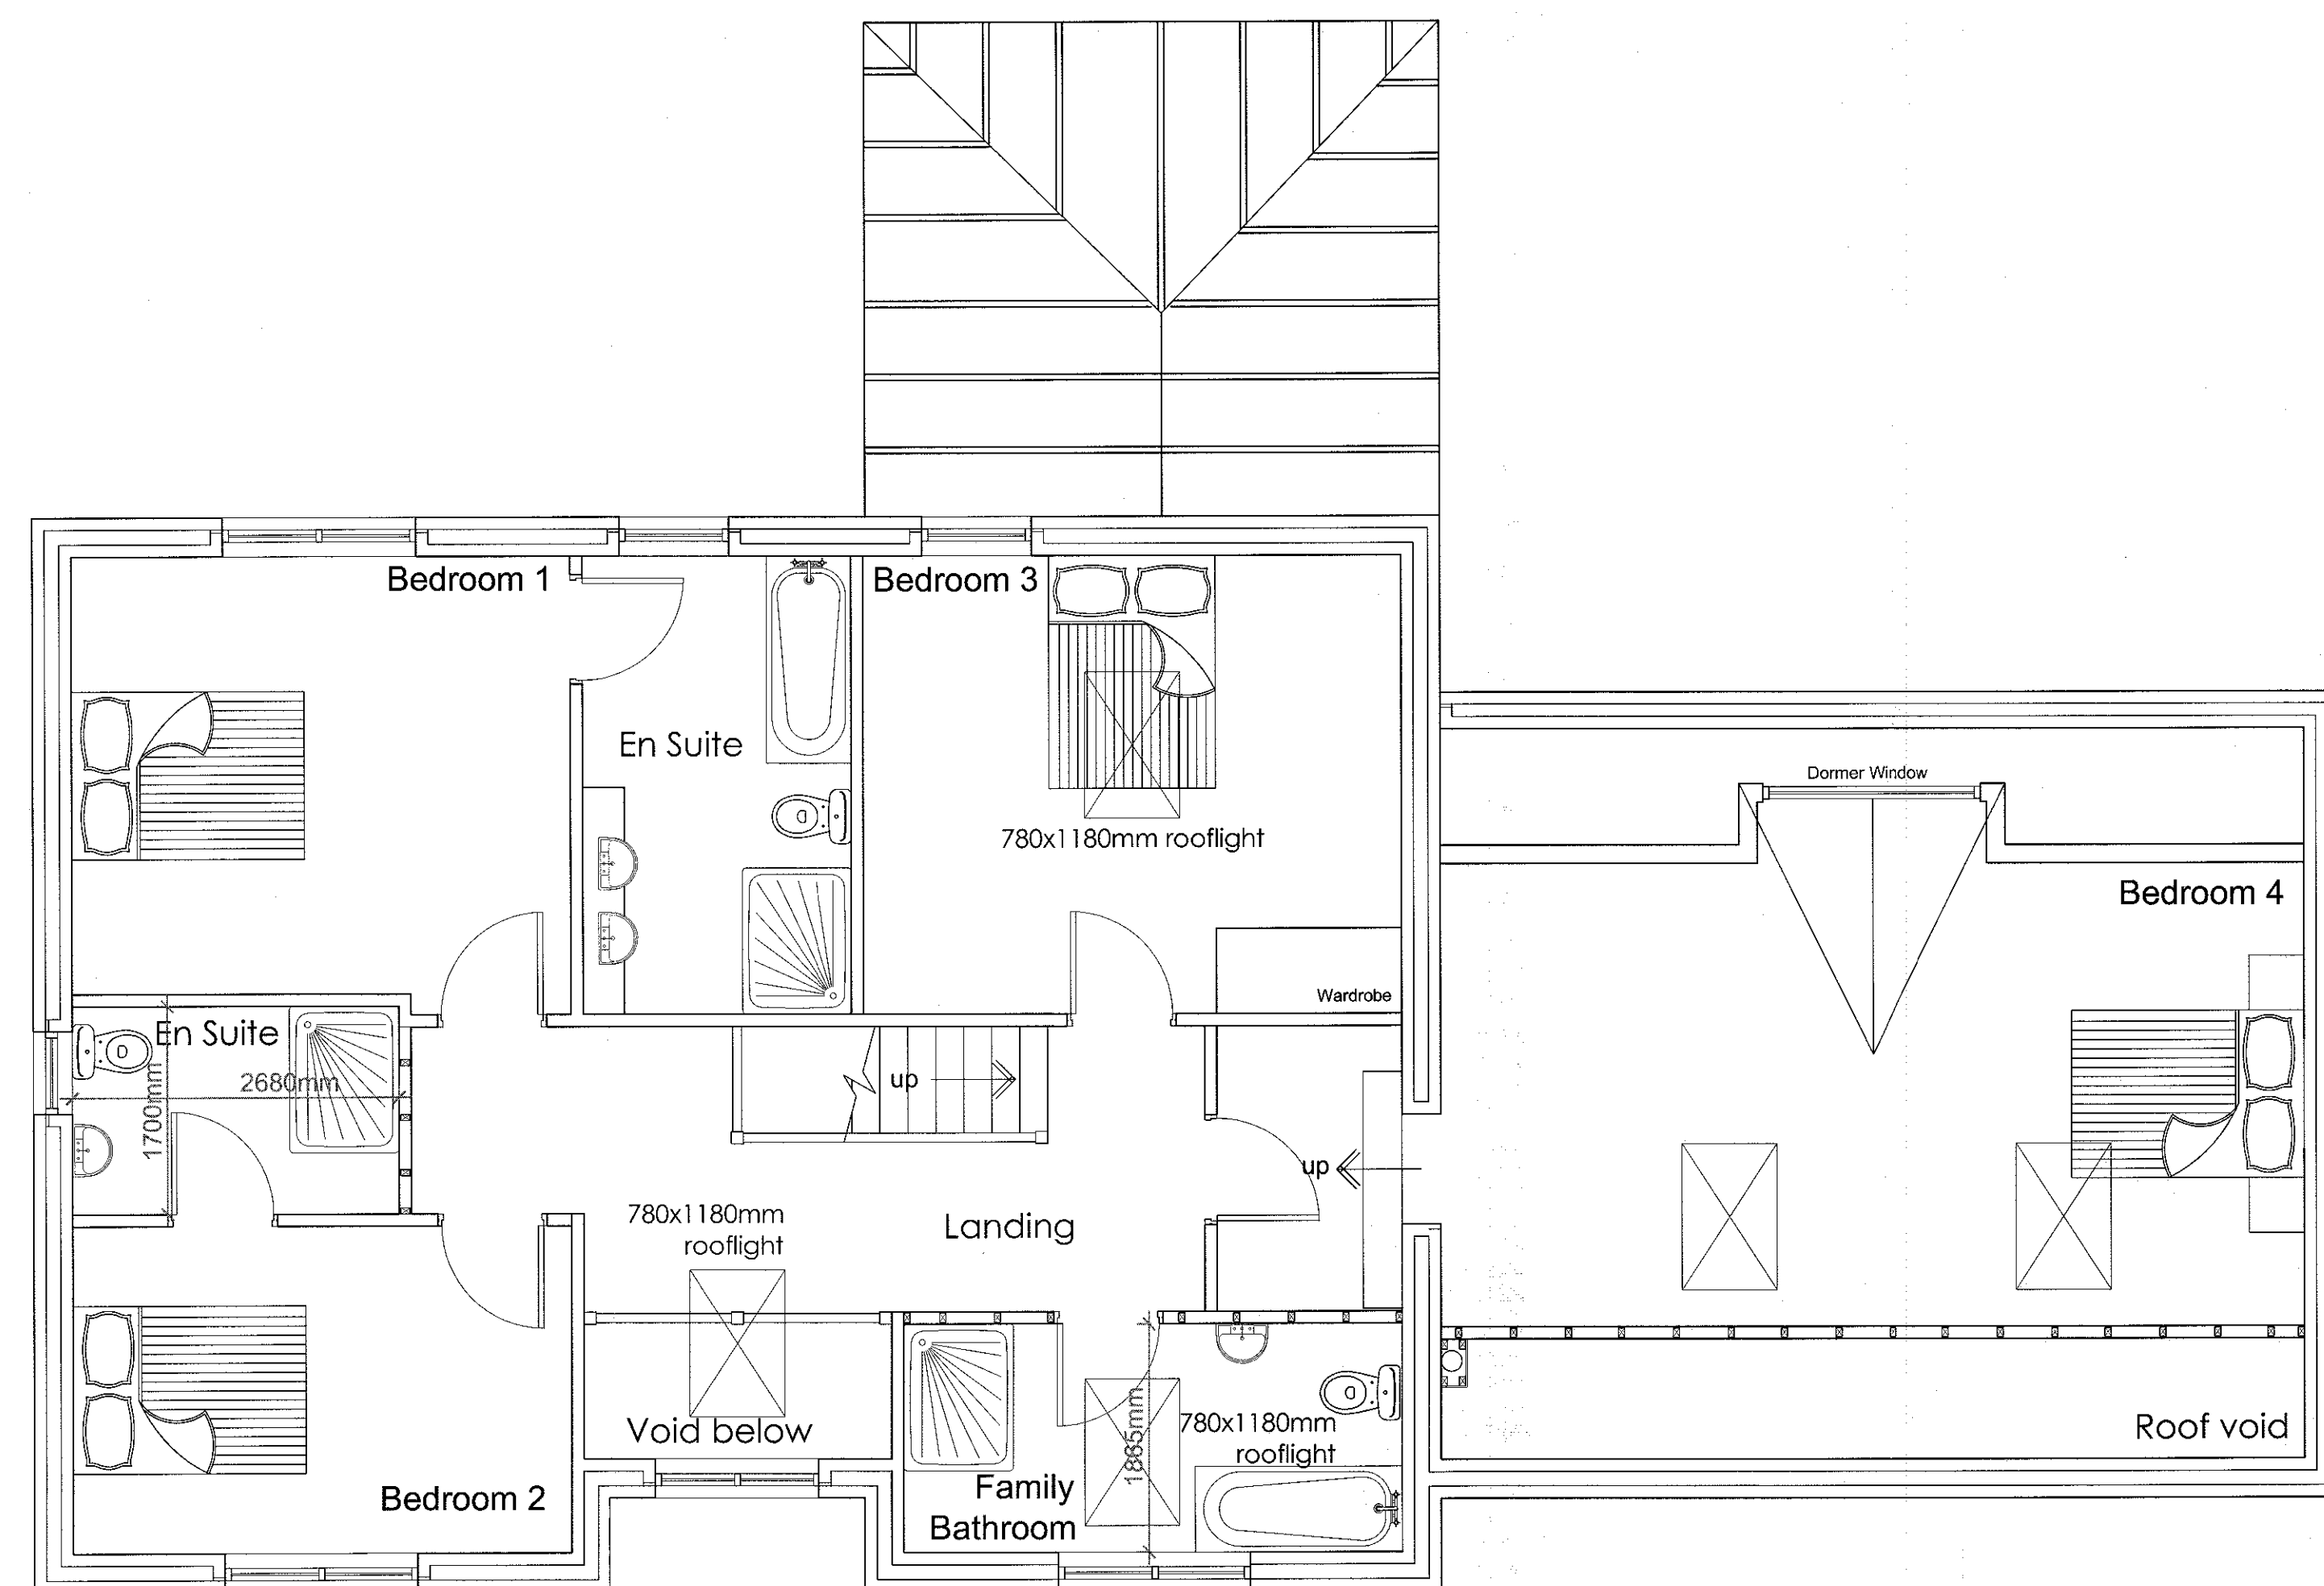


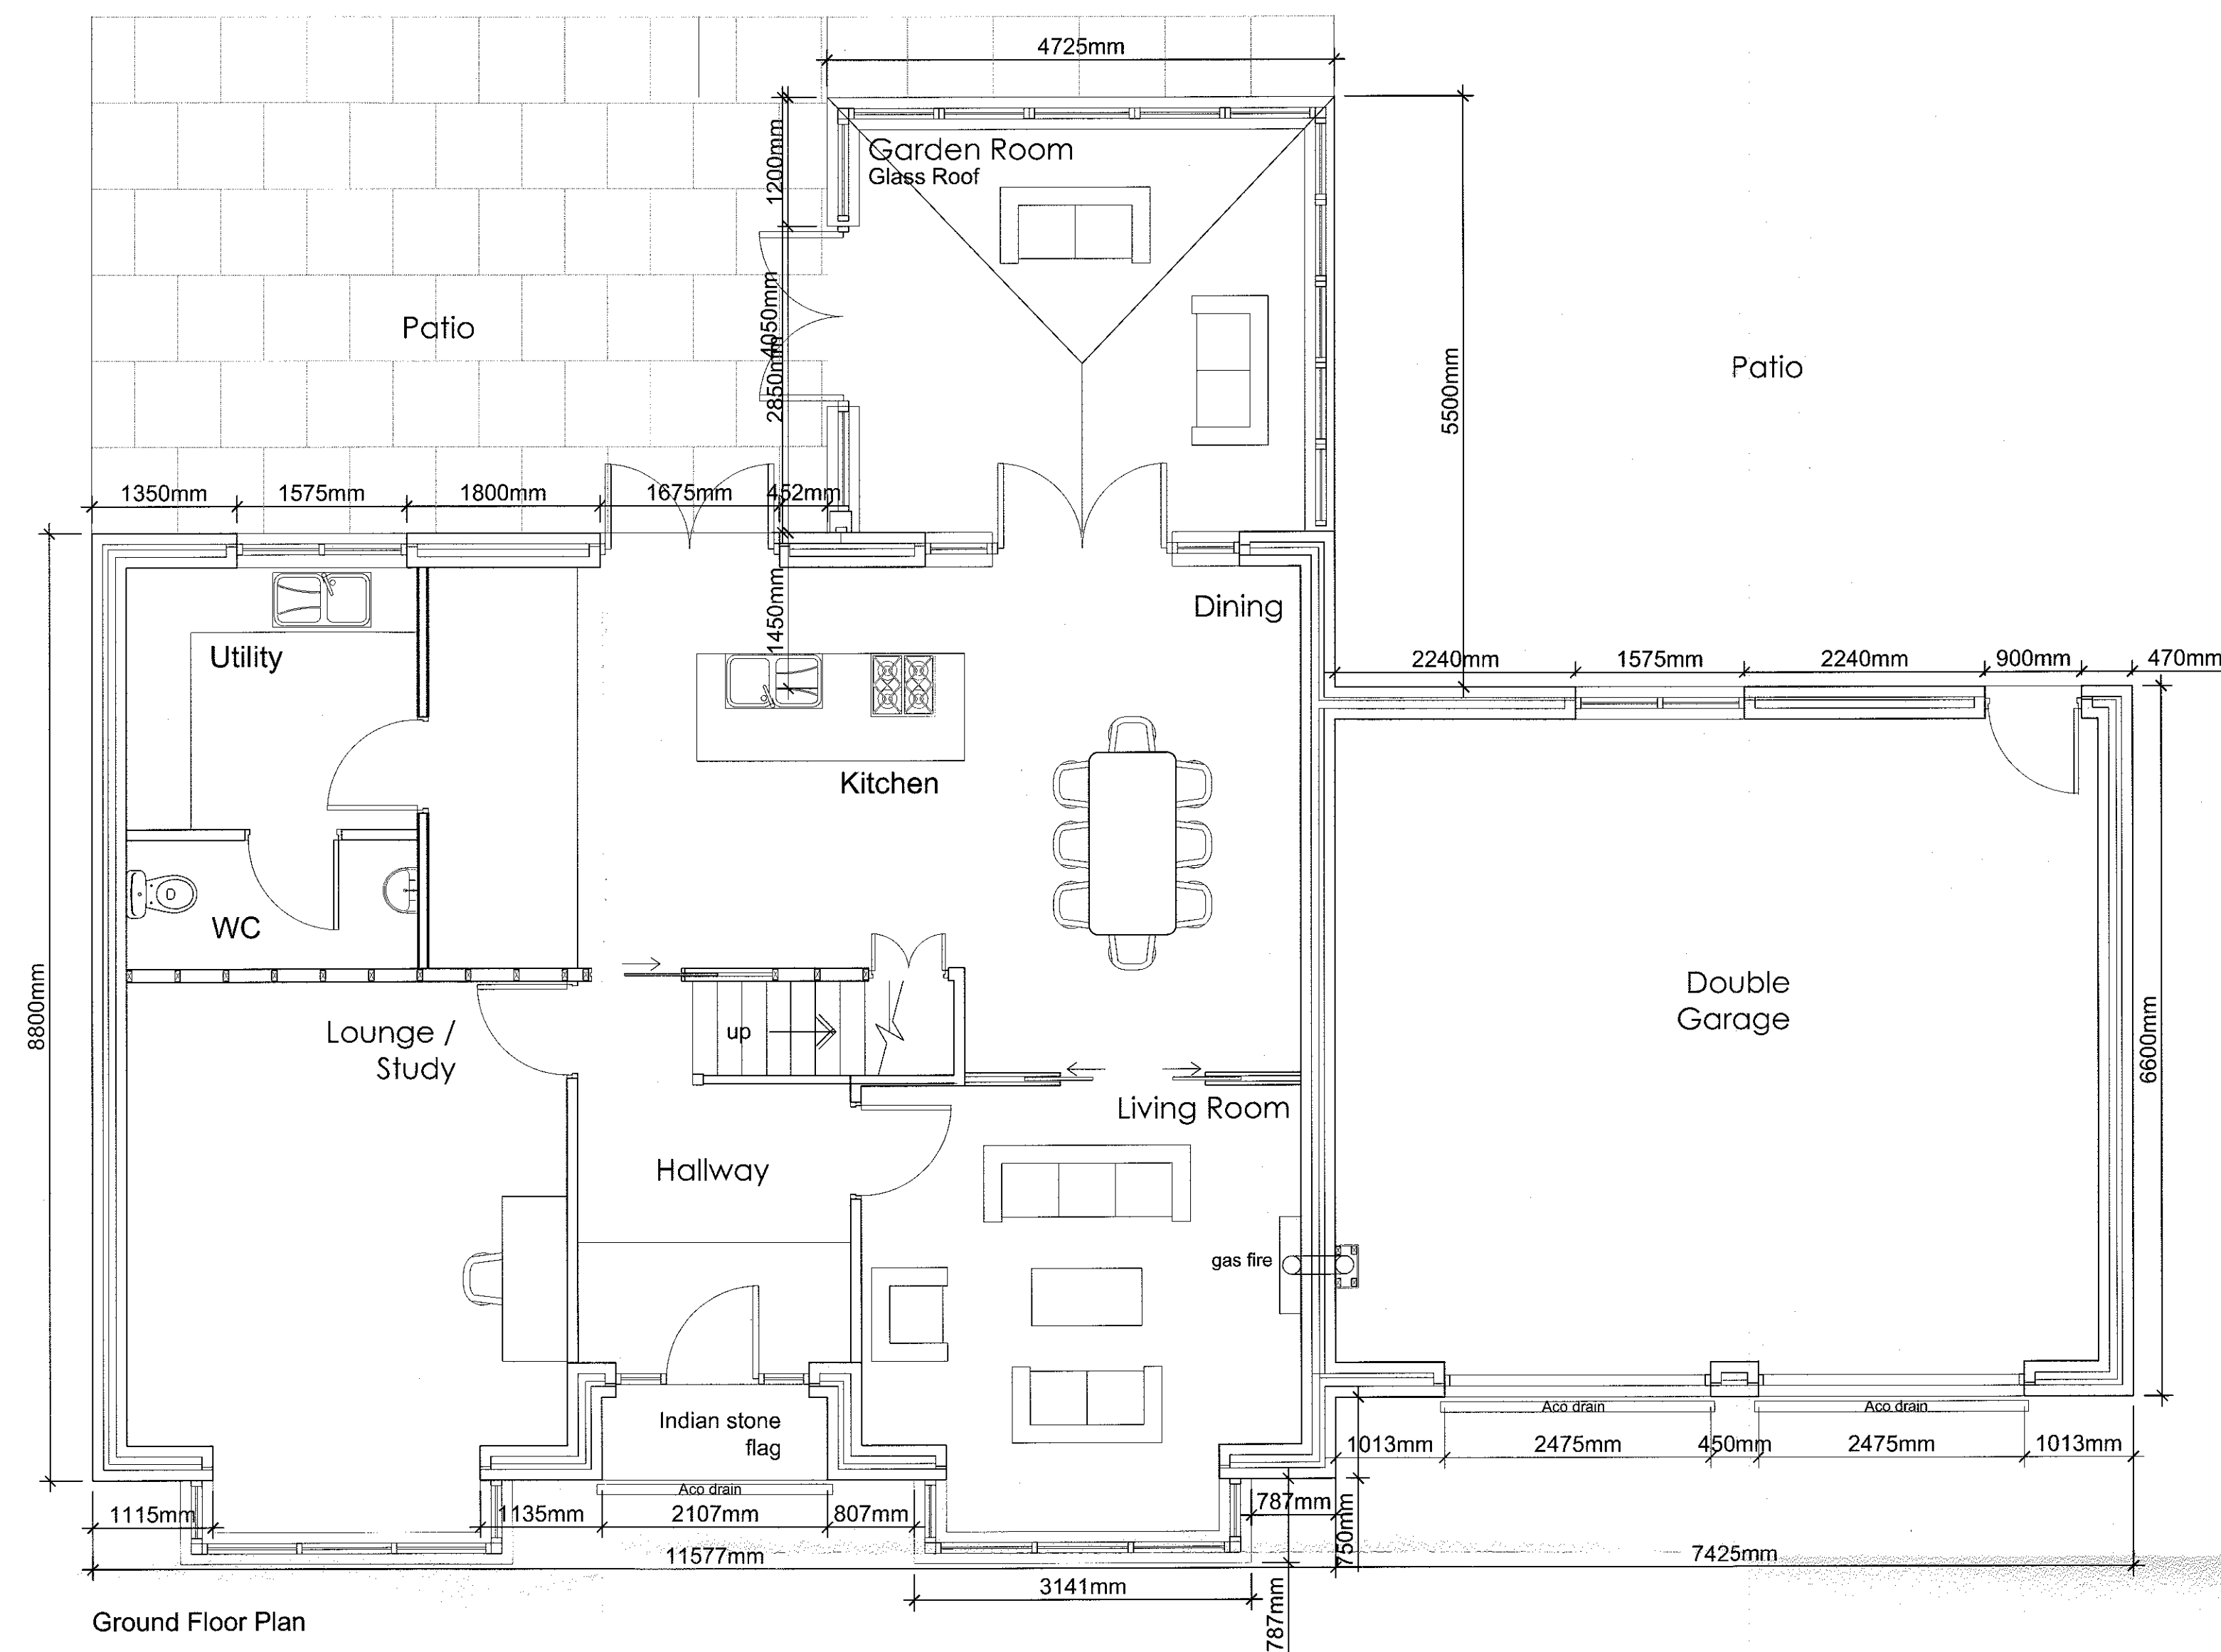

Rev. D - Revised for planning 14.06.2013 JB
 Rev. C - Site boundary amended 06.06.2013 JB
 Rev. B - Amended following planners comments 19.07.2013 JB
 Rev. A - Amended following planners comments 25.06.2013 JB

Client
 JWPC

Job Title
 Proposed development to Land at George Street Read
 AMENDED PLANS RECEIVED
 DATE 14/8/13

Drawing Title
 Plot 2
 Proposed Floor Plans and Site Plan
 Scale 1:50/100/500 Date May 2013 Drawn J Bowden

spa
 SUNDERLAND PEACOCK ARCHITECTS
 SUNDERLAND PEACOCK & ASSOCIATES LTD.
 HAZEL HIRE, PHILIP ROAD, CLITHEROE
 LANCASHIRE, BB7 2AG
 T 01200 423178 F 01200 423128
 E info@sunderlandpeacock.com
 www.sunderlandpeacock.com

4322 -04D