



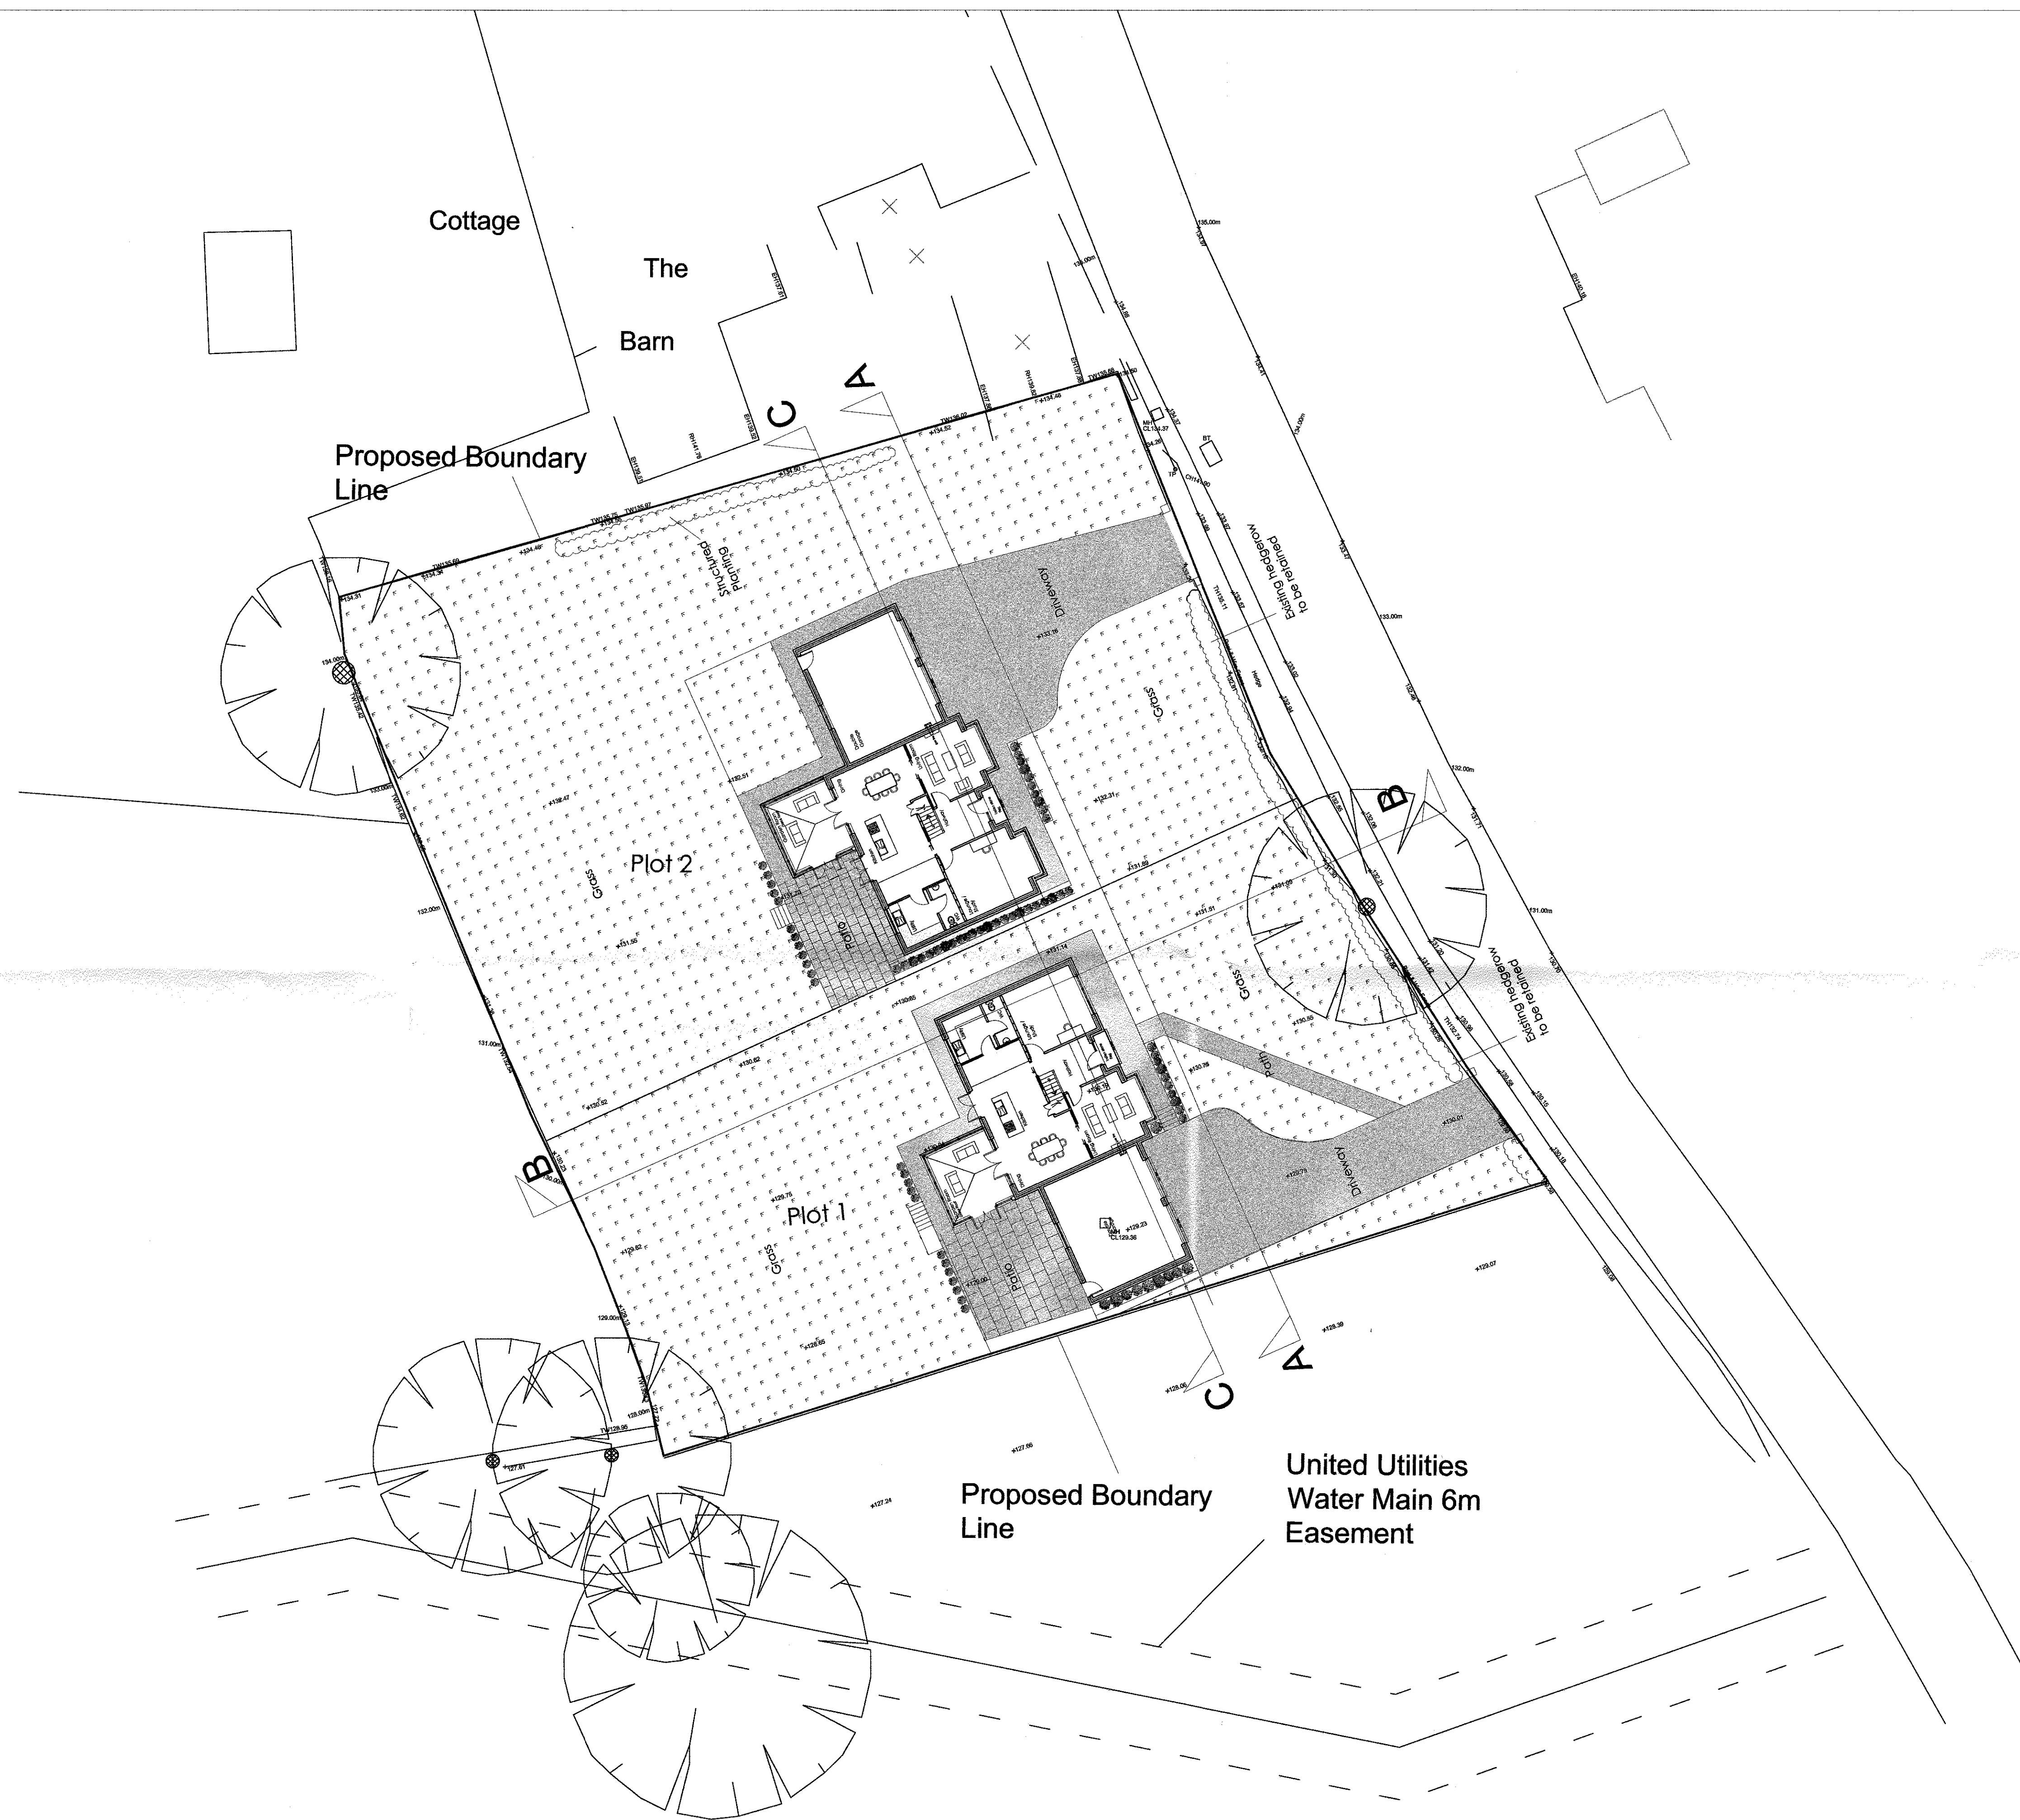

Client JWPC		
Job Title Proposed development to Land at George Street Read		
Drawing Title Proposed Site Plan		
Scale 1:200@A1	Date August 2013	Drawn J Bowden

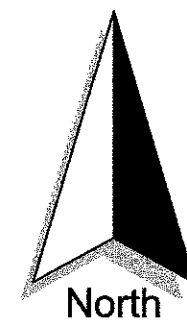