




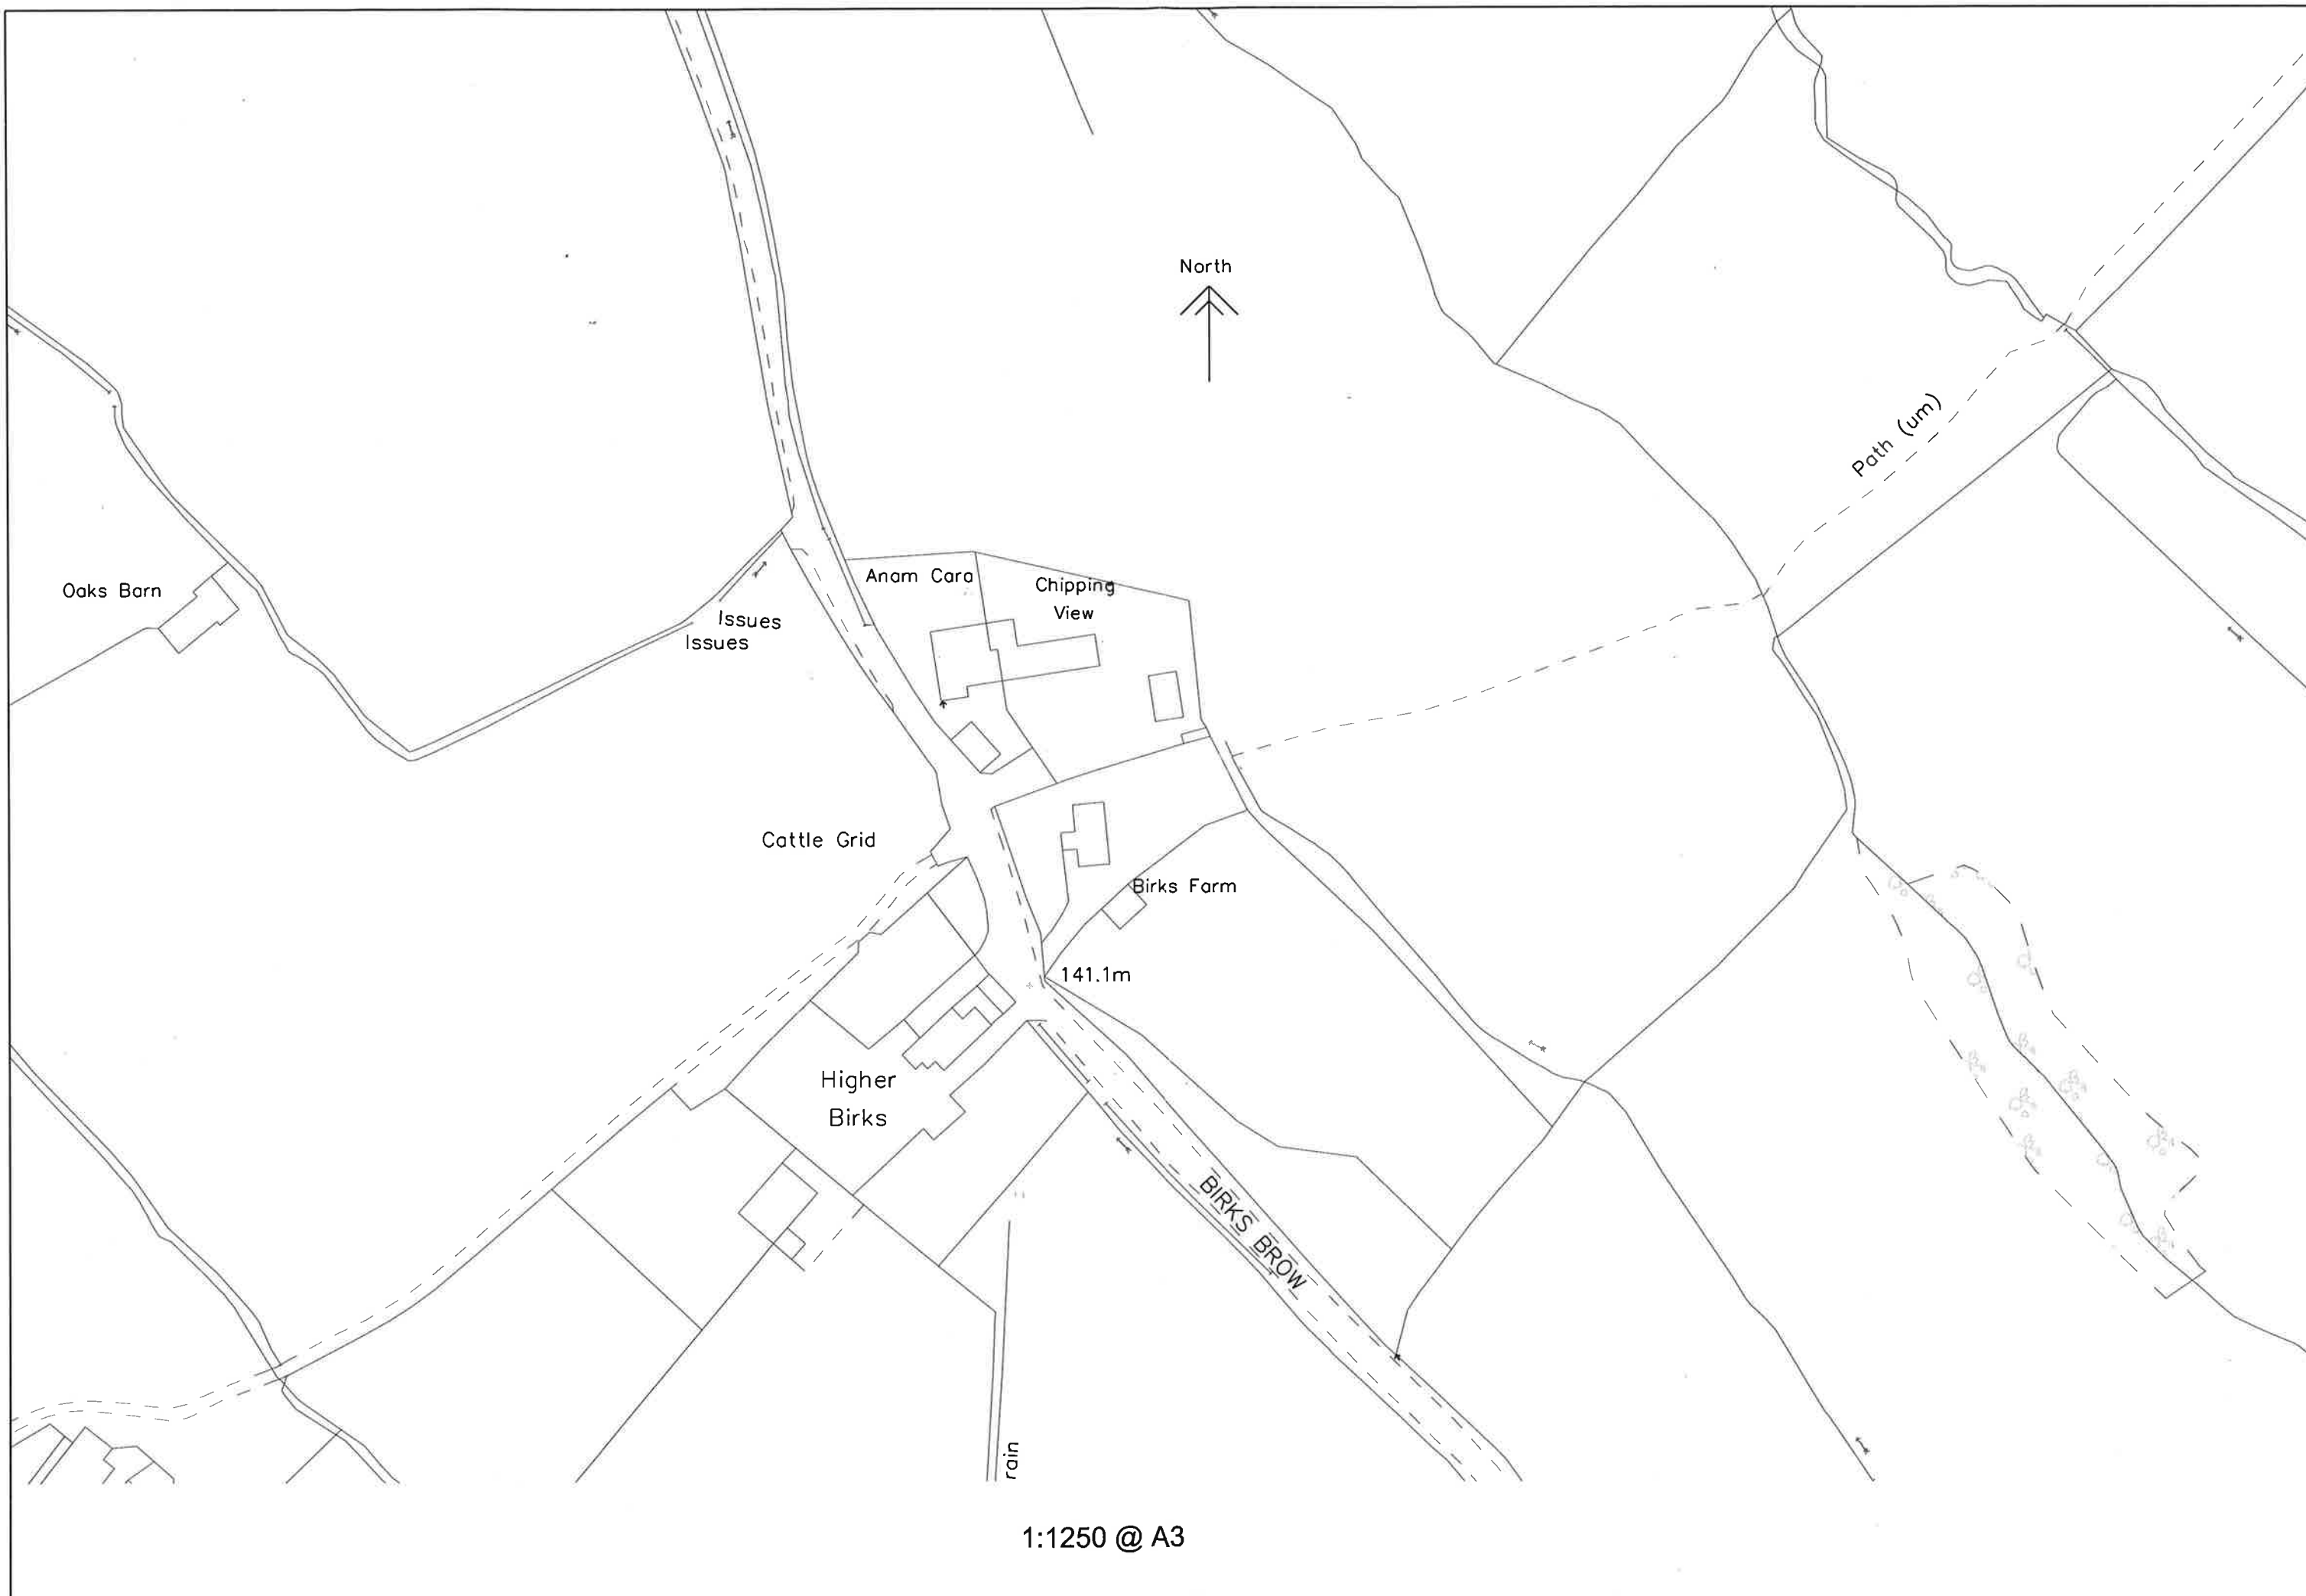


1:1250 @ A3

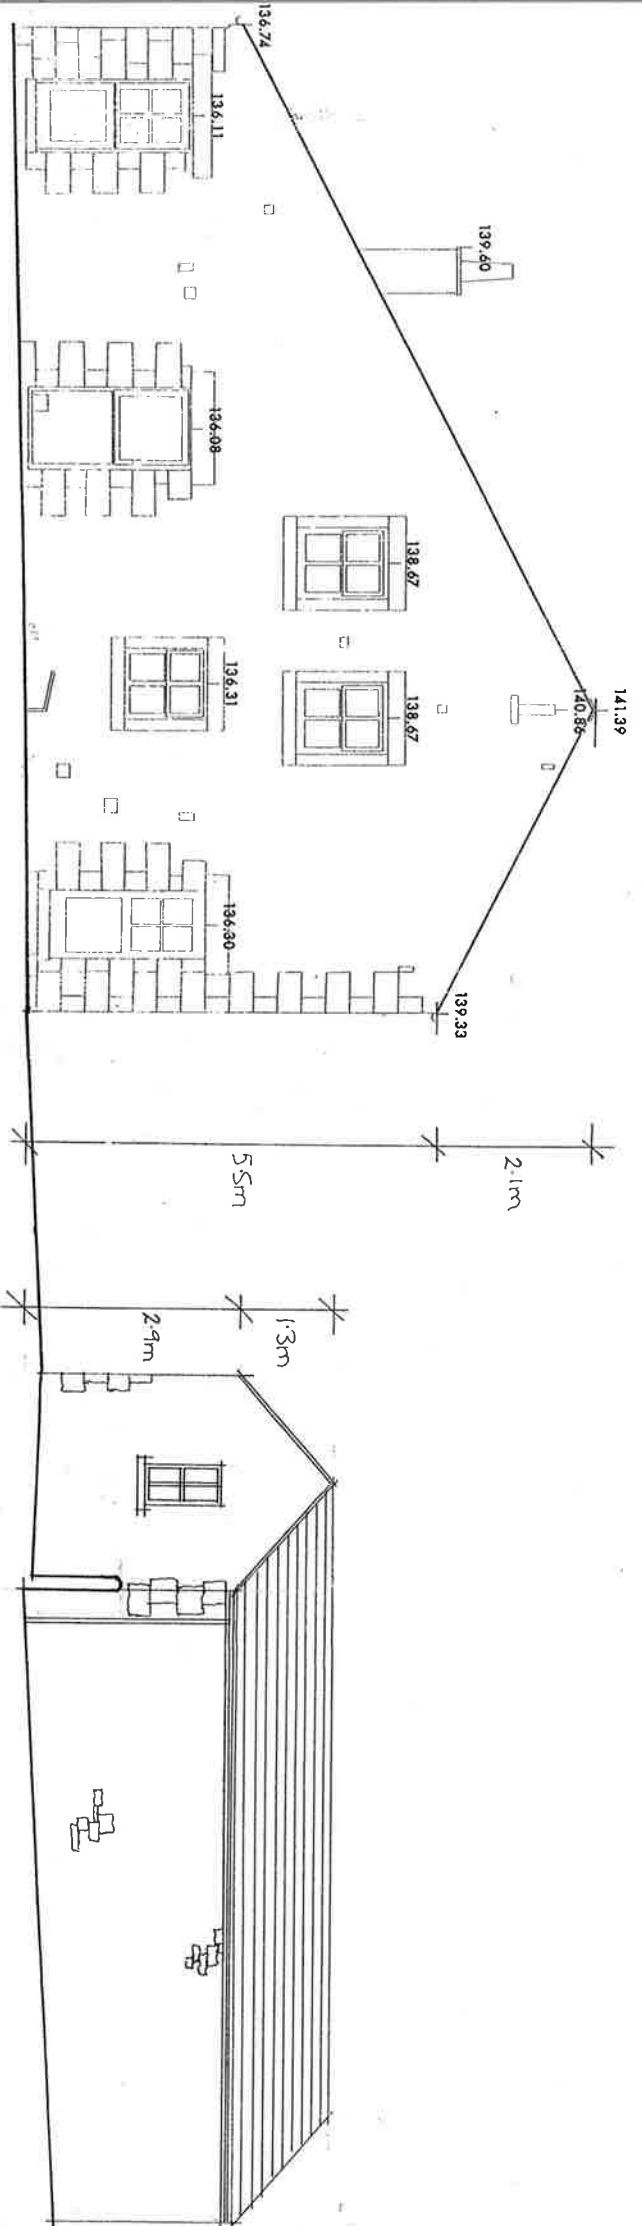

existing west elevation

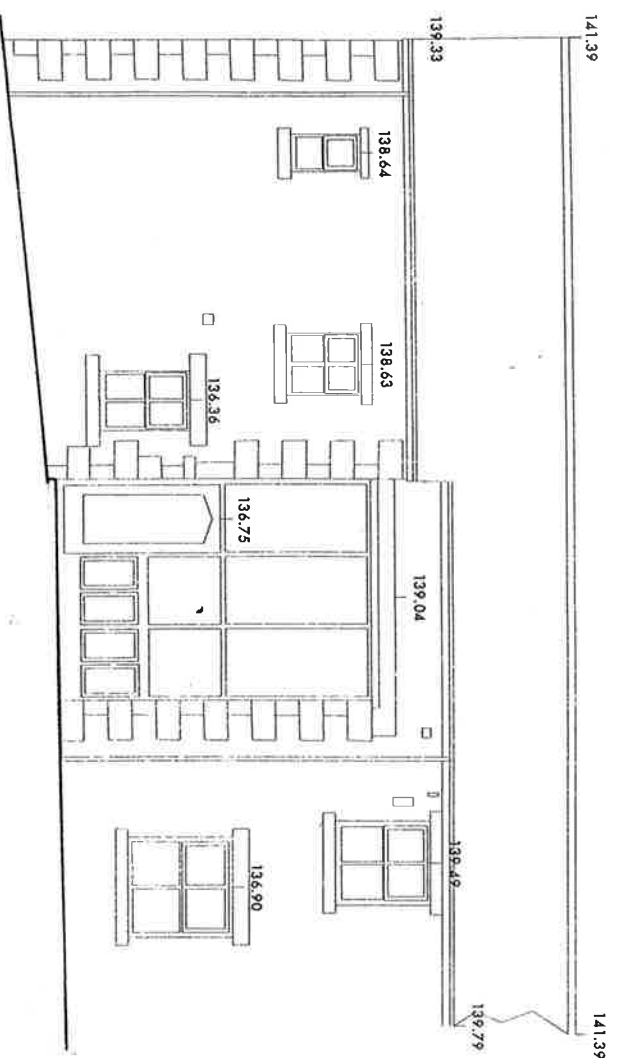


existing south elevation


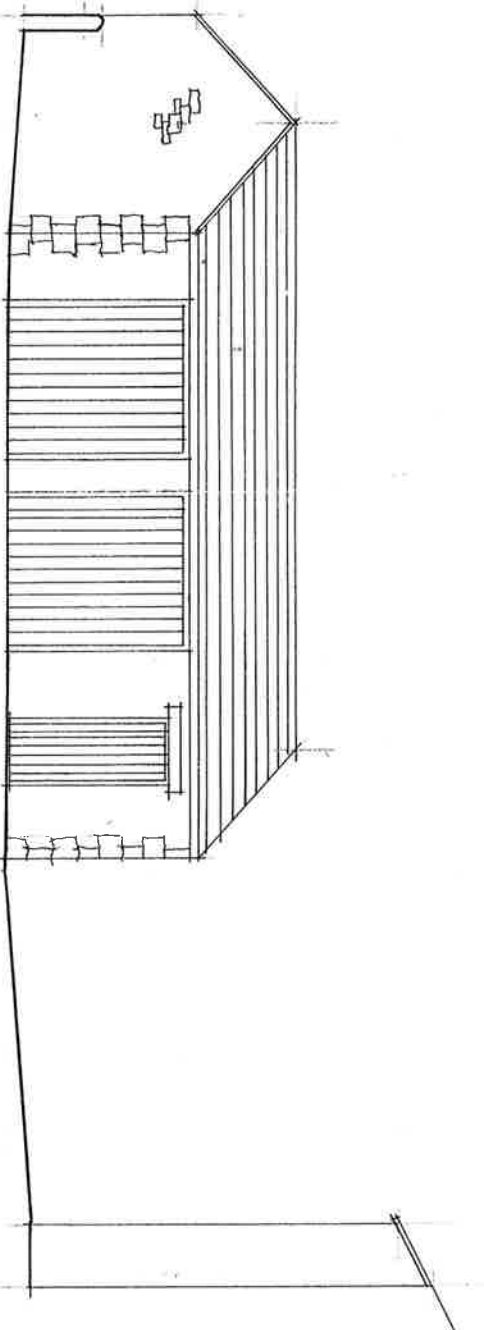


existing east elevation


ANAM CARA
THORNLEY
EXISTING ELEVATIONS
SCALE 1:100 @ A3

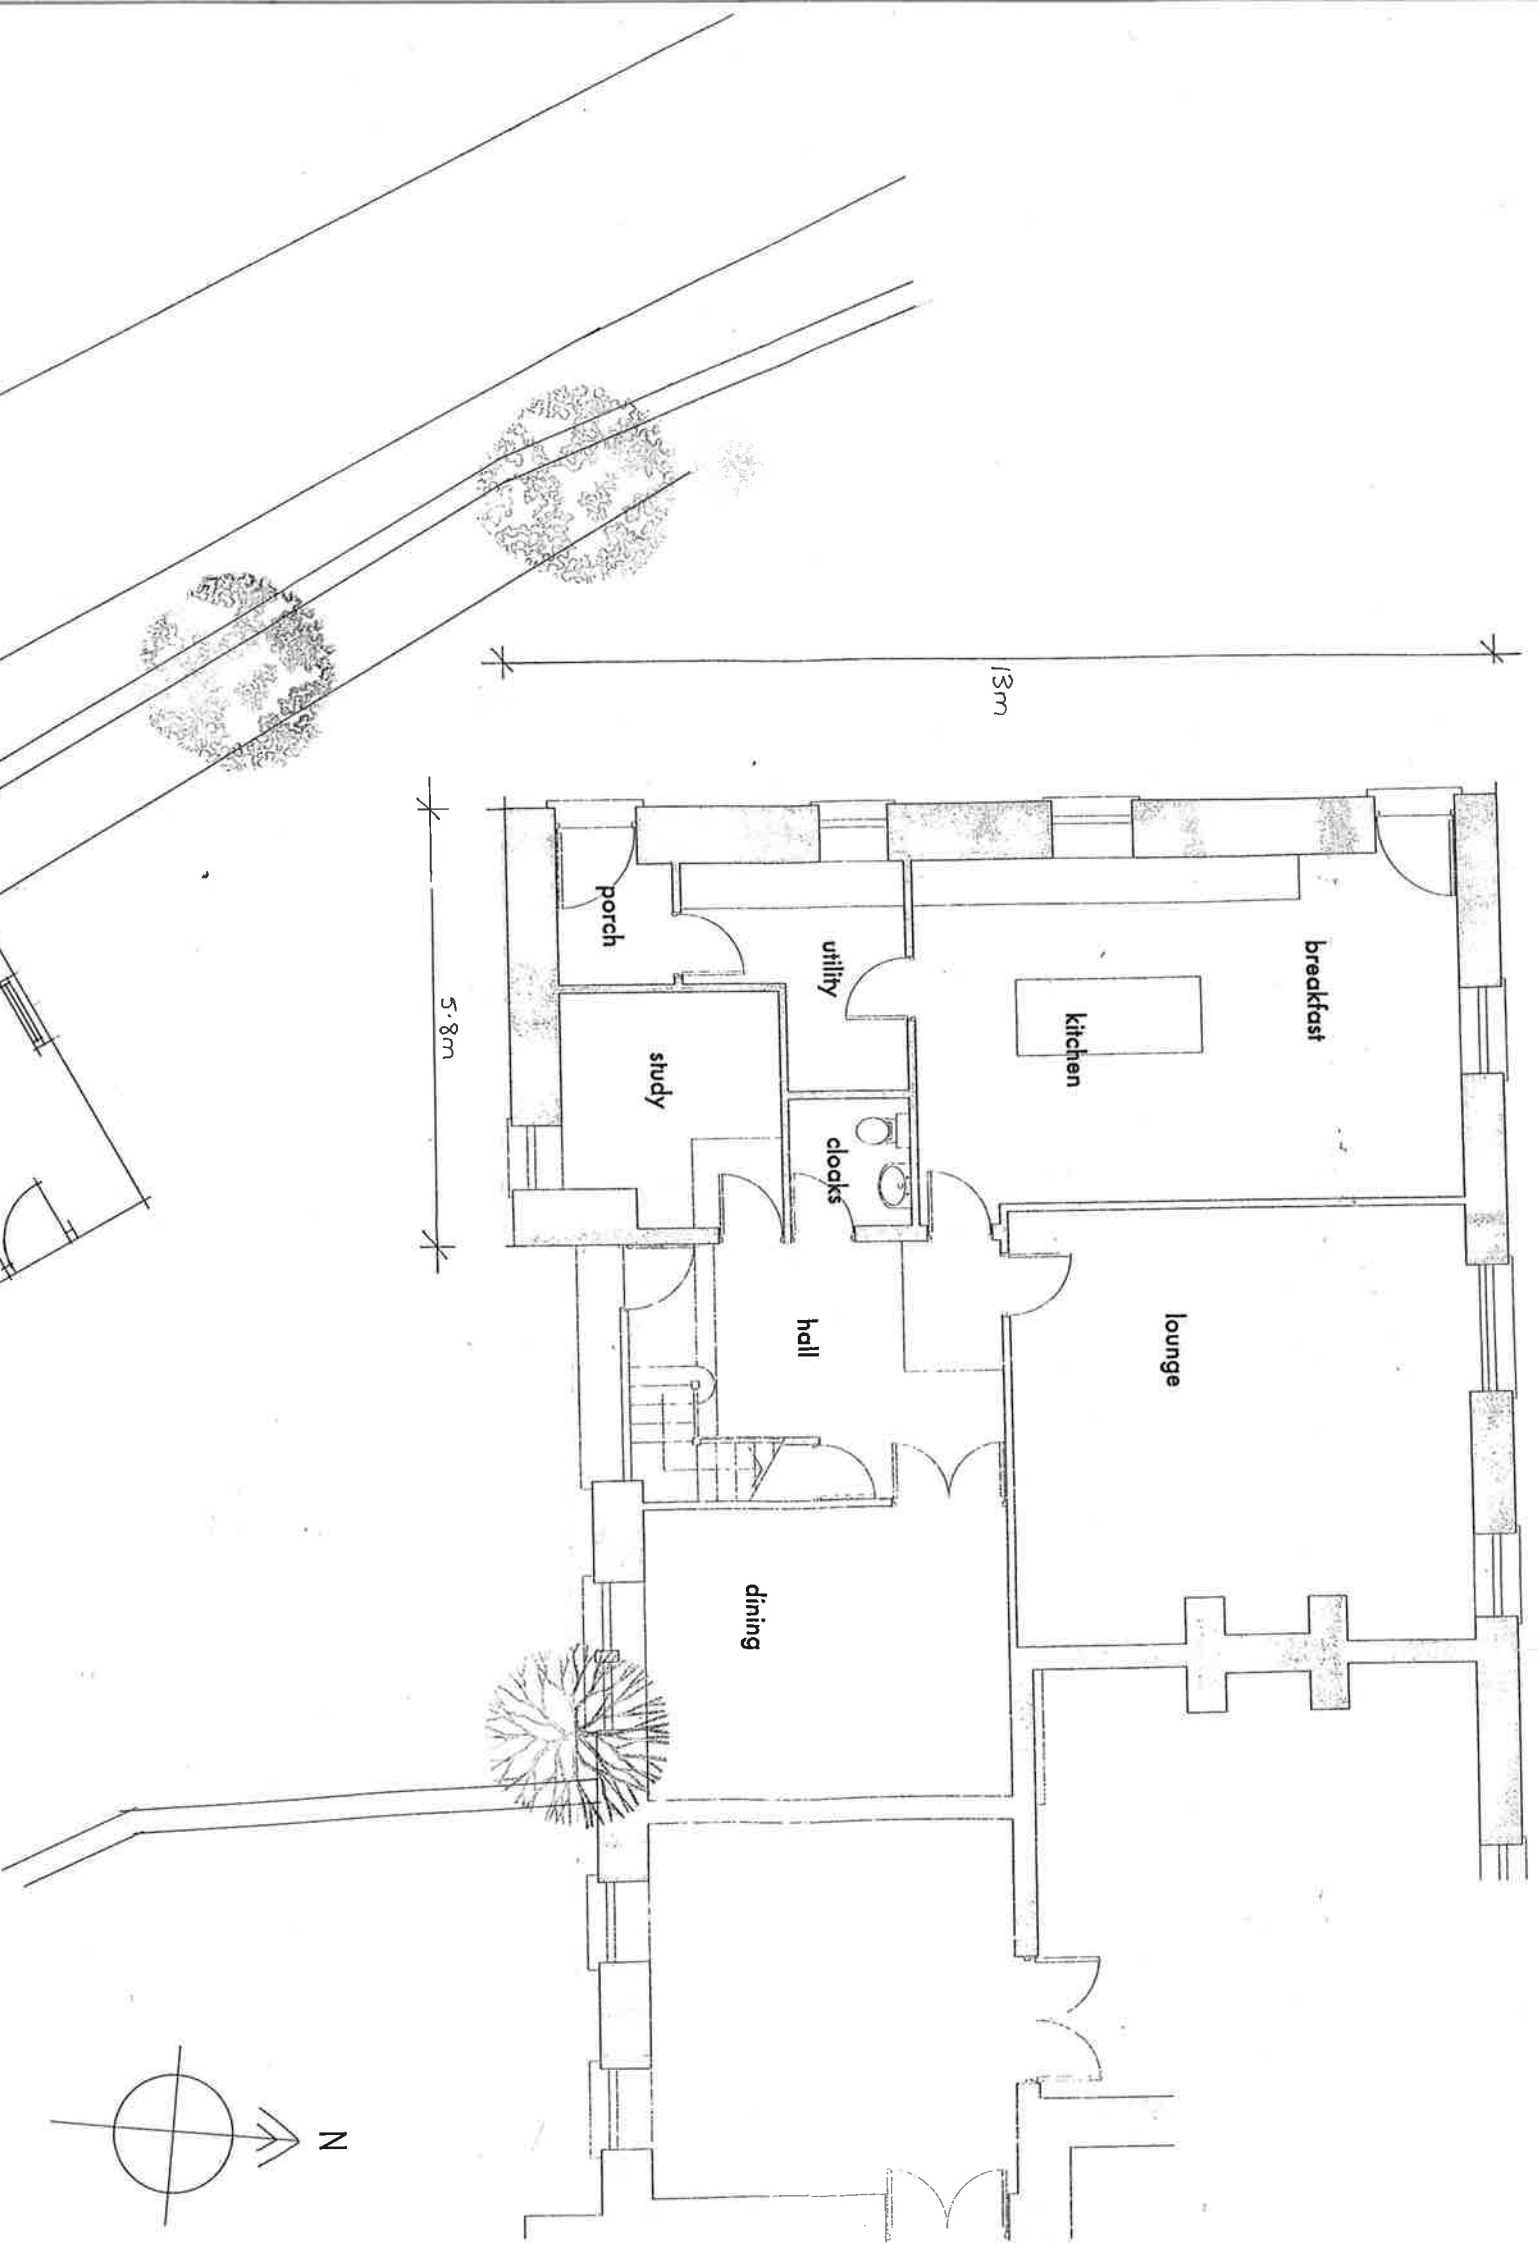


ANJAN CARA. THORNTON
 EXISTING GROUND FLOOR
 SCALE 1:100 @ A3

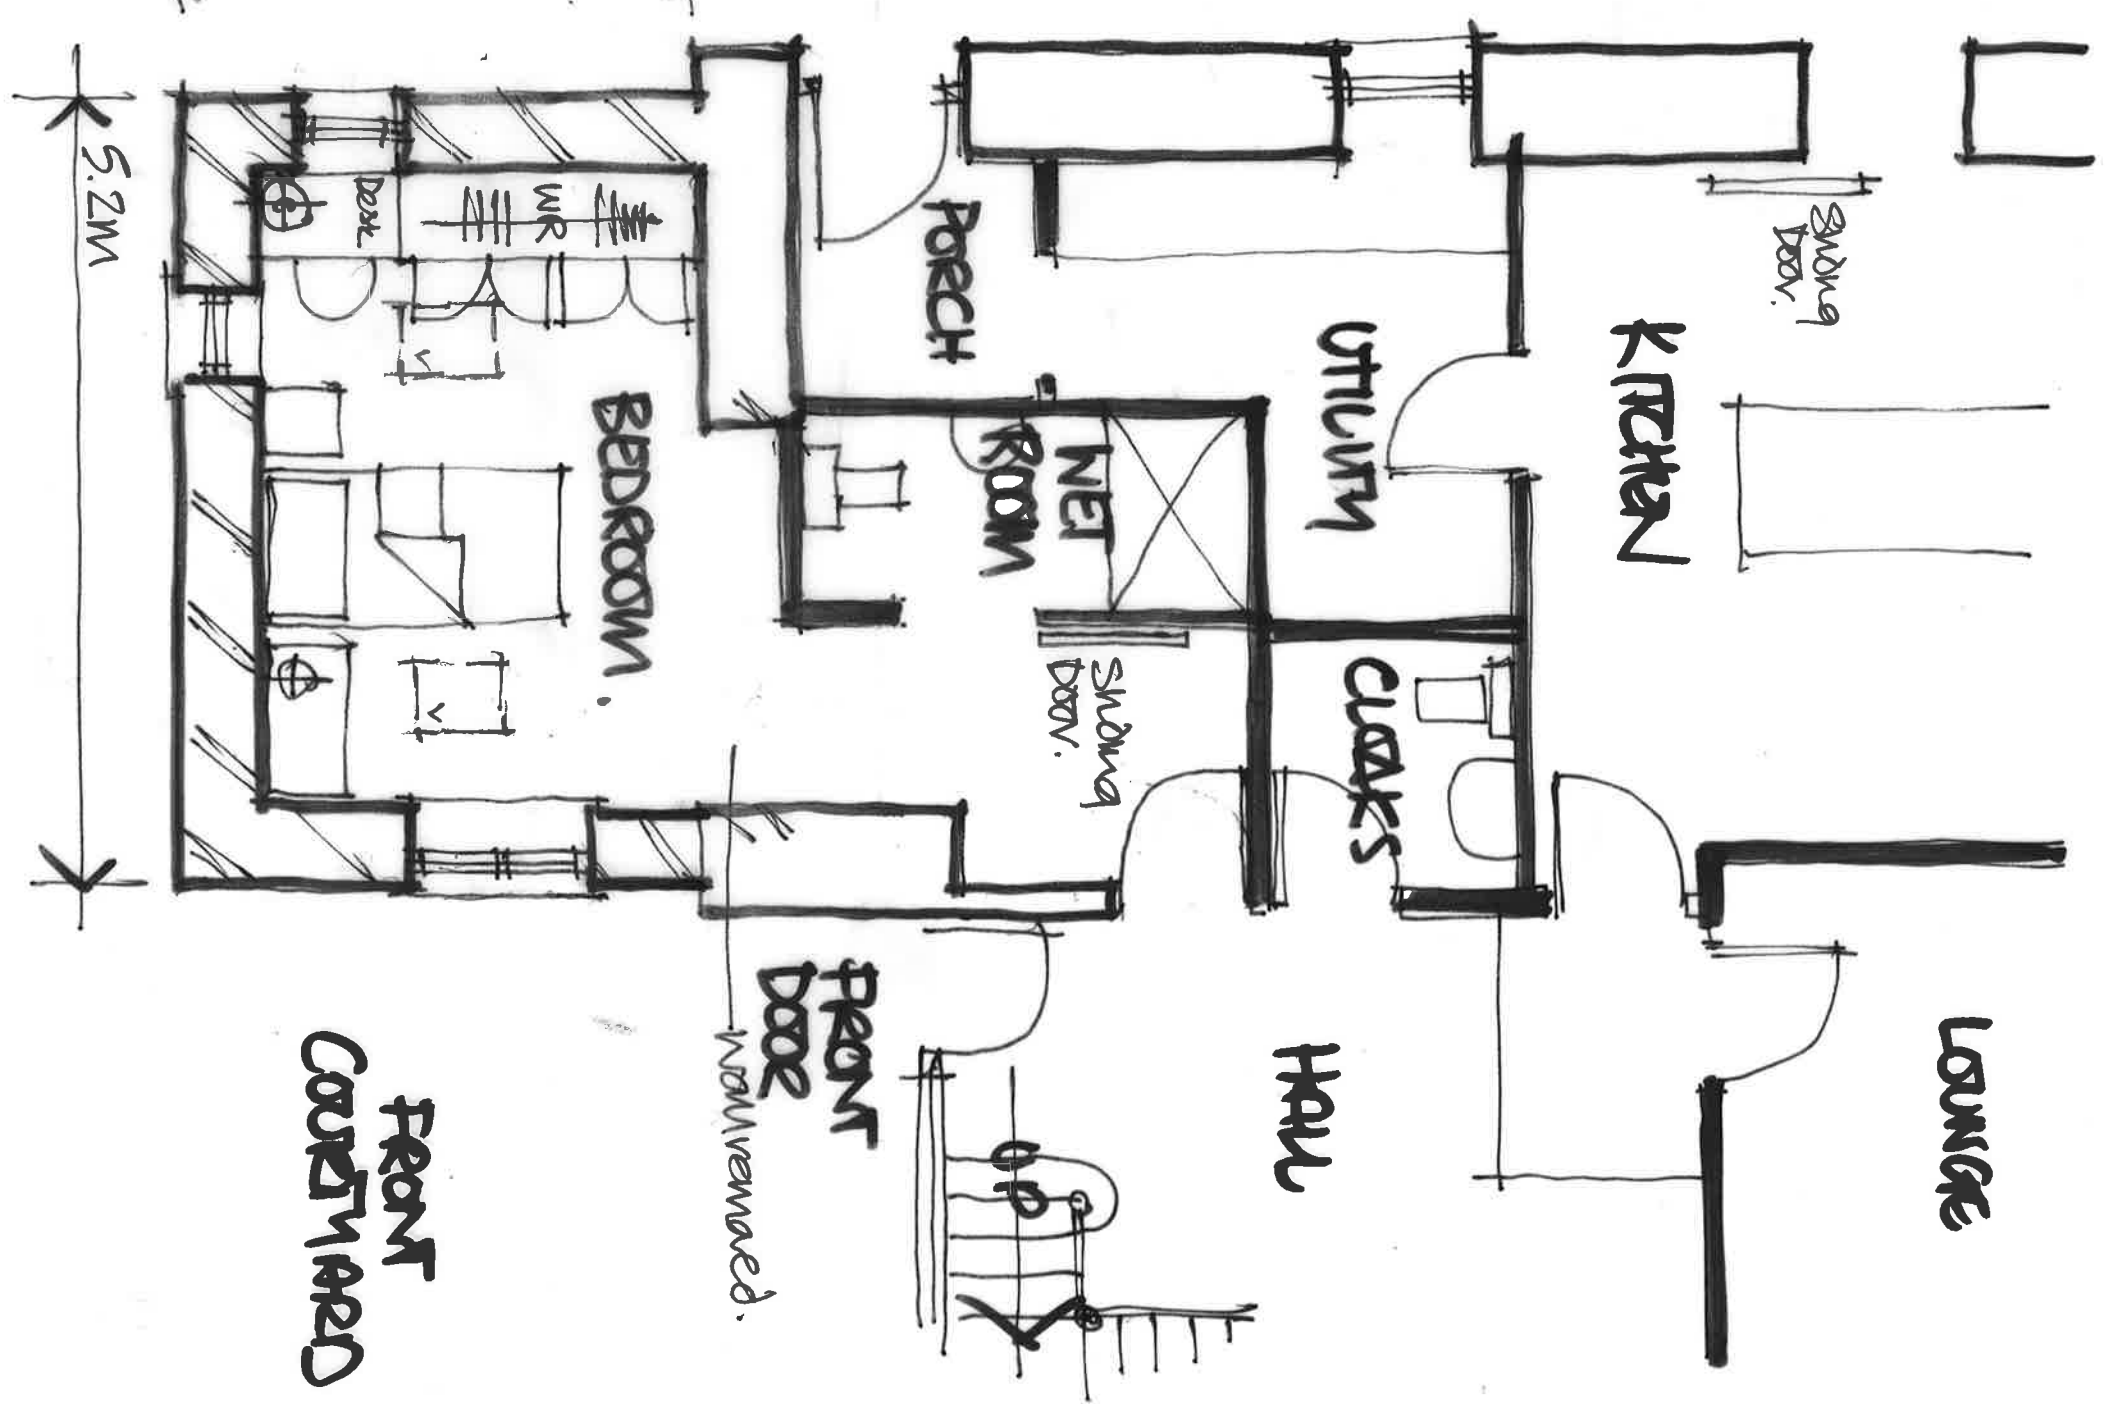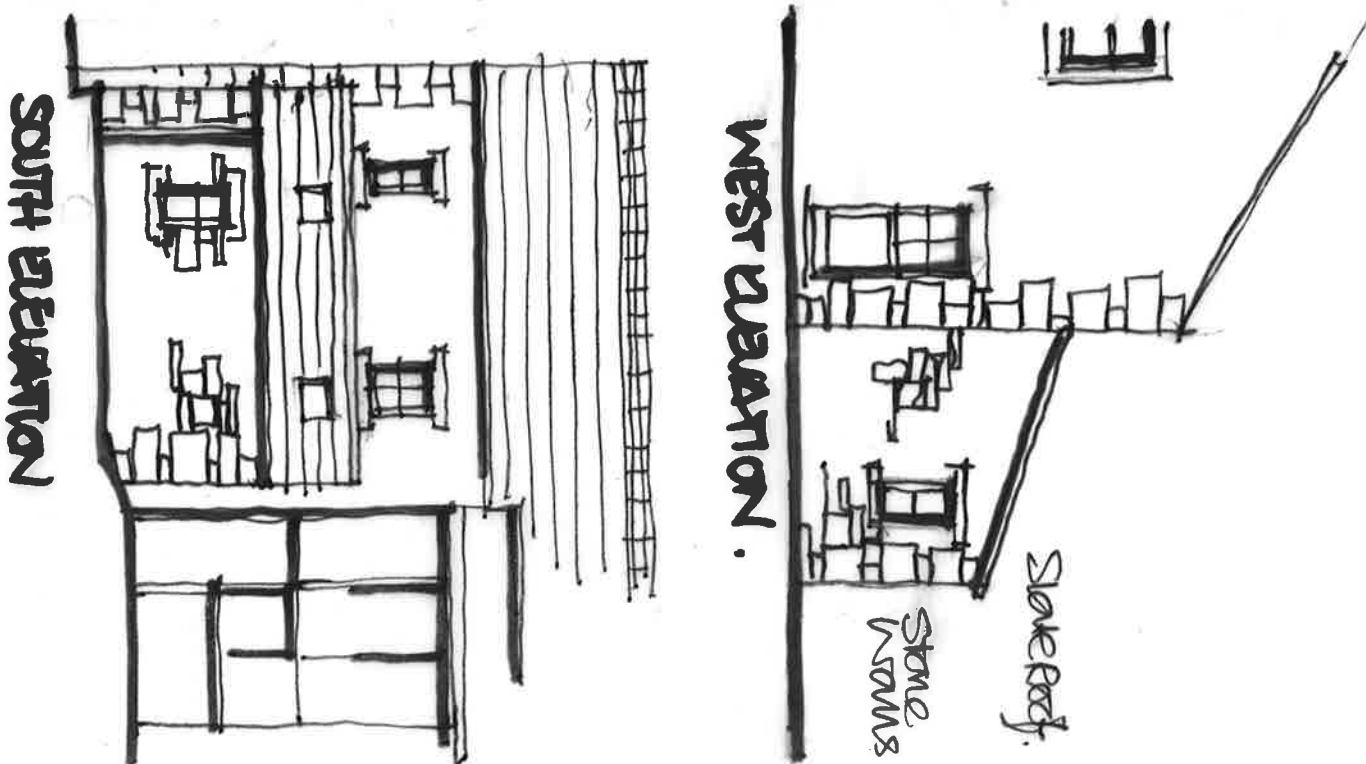


GRADE.
ANAM CARD. THORLEY.
PROPOSED GROUND FLOOR PLAN.
SCALE 1:50 @ A3.

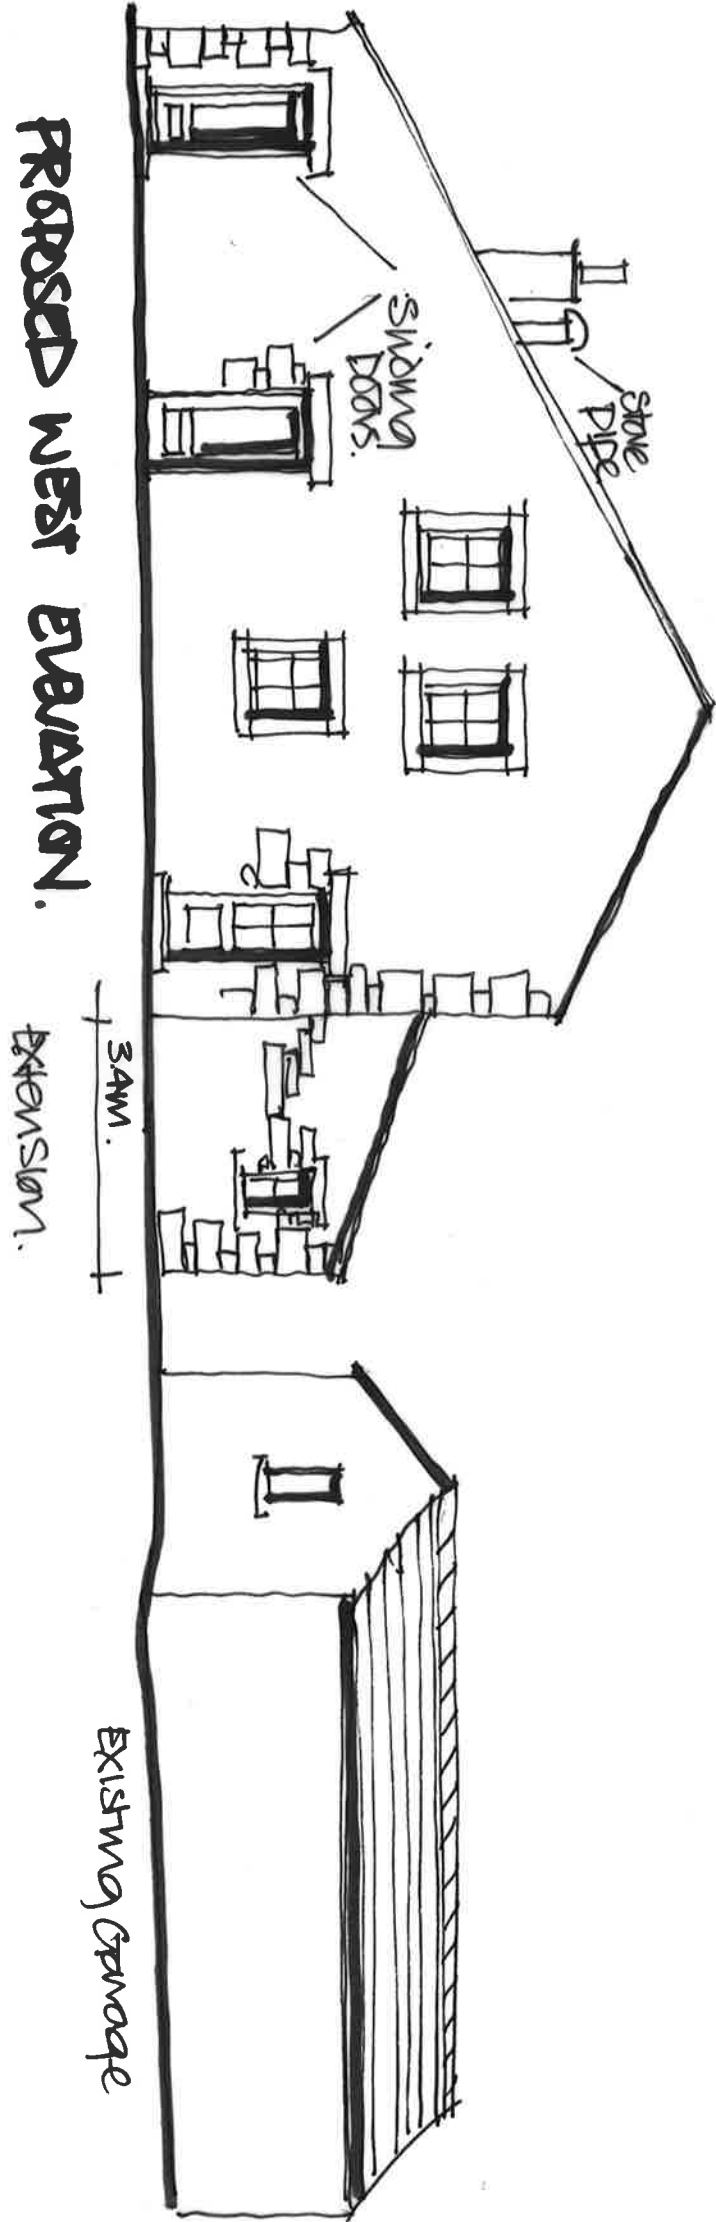

PROPOSED WEST ELEVATION.

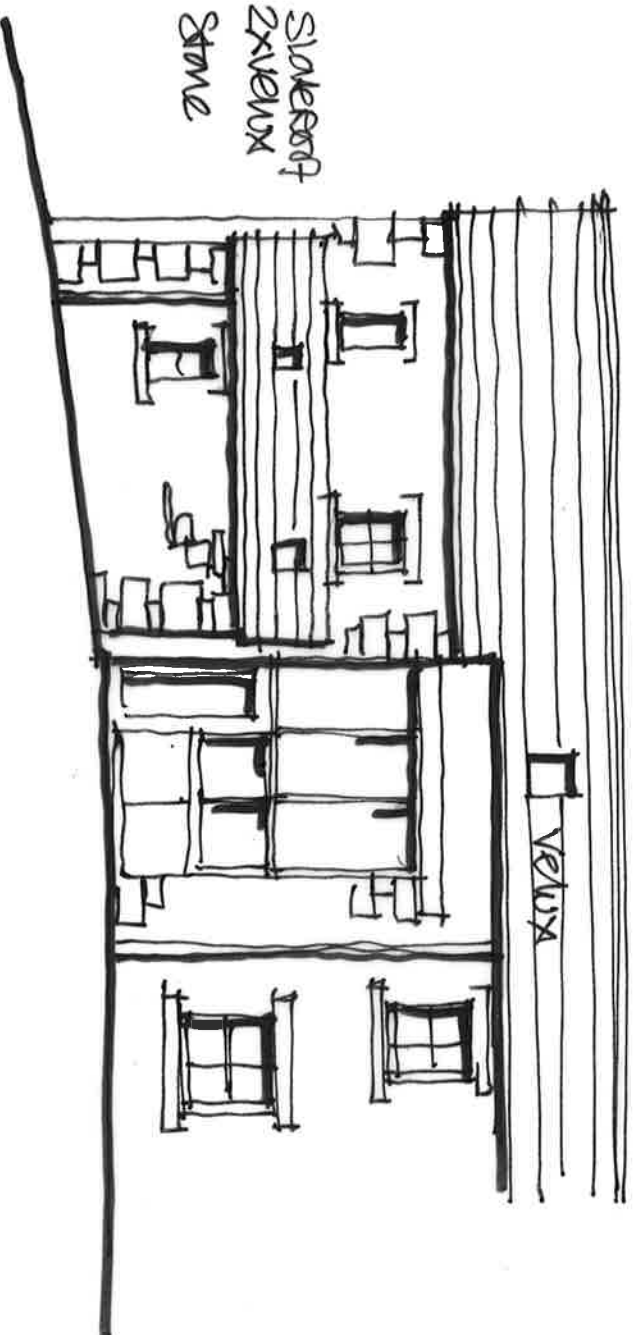

PROPOSED SOUTH ELEVATION.

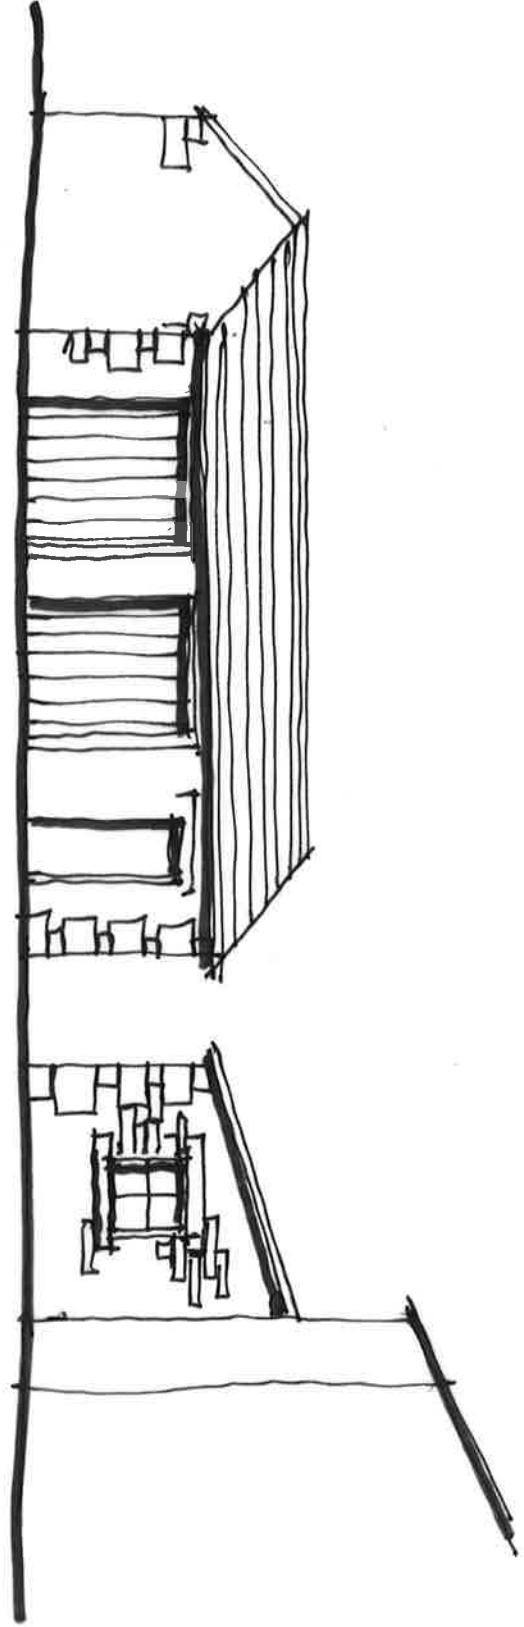

PROPOSED EAST ELEVATION.

ANJAM CREDA
THORNBURY
PROPOSED ELEVATIONS
SCALE 1:100 @ A3