

320120318P

320120318P

KEY

New stud partition



New masonry - stone where exposed externally

Demolition

Denotes existing tree to be retained, as detailed in the Tree Report

Denotes existing tree to be removed, as detailed in the Tree Report

Consult Report Arboriculturist Tree Report by Yew Tree and Gardens.

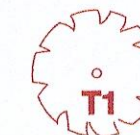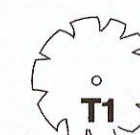

underground garage (grass roof)

Studio Store

Studio

New window

New window

AMENDED PLANS RECEIVED


DATE 10 September 2012

320120318P

Rev C - Plans amended to omit proposed raised wings to main front section of house 05/9/12

Rev B - Plan amended to incorporate the alterations of the single storey ground floor extension. 27/2/12

Rev A - Plan amended to incorporate the alterations of the single storey ground floor wings in to two storeys. Bathroom 4 switched with the linen store. 4/1/12

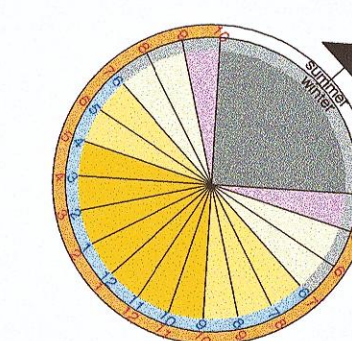

0.0 1.0 5.0m

21/9/12
APPROVED WITH
CONDITIONS

Holden Clough.

Proposed First Floor and Roof Plan

drawing title

4939 / P / 2

rev

C

scale

1:100@A1

11.10.2011

drawn

pd

MASON GILLIBRAND

ARCHITECTS

16 WILLOW MILL, CATON, LANCASTER, LA2 9RA

TELEPHONE: (01524)771377 FACSIMILE: (01524)771330

Reconstruct this chimney stack in adjusted position

Blue shaded area to be re-roofed

New roof lantern

Existing chimney stack to be taken down and roof made good

New roof light

Demolish pitched roof structure and form flat roof - assume Liquid Plastics

New roof lantern

Demolish existing lantern and make good roof

New chimney stack

Take down existing chimney stack


This area to be completely re-roofed, reusing the existing slates

New stone parapet

New stone parapet

New stone parapet

ROOF PLAN

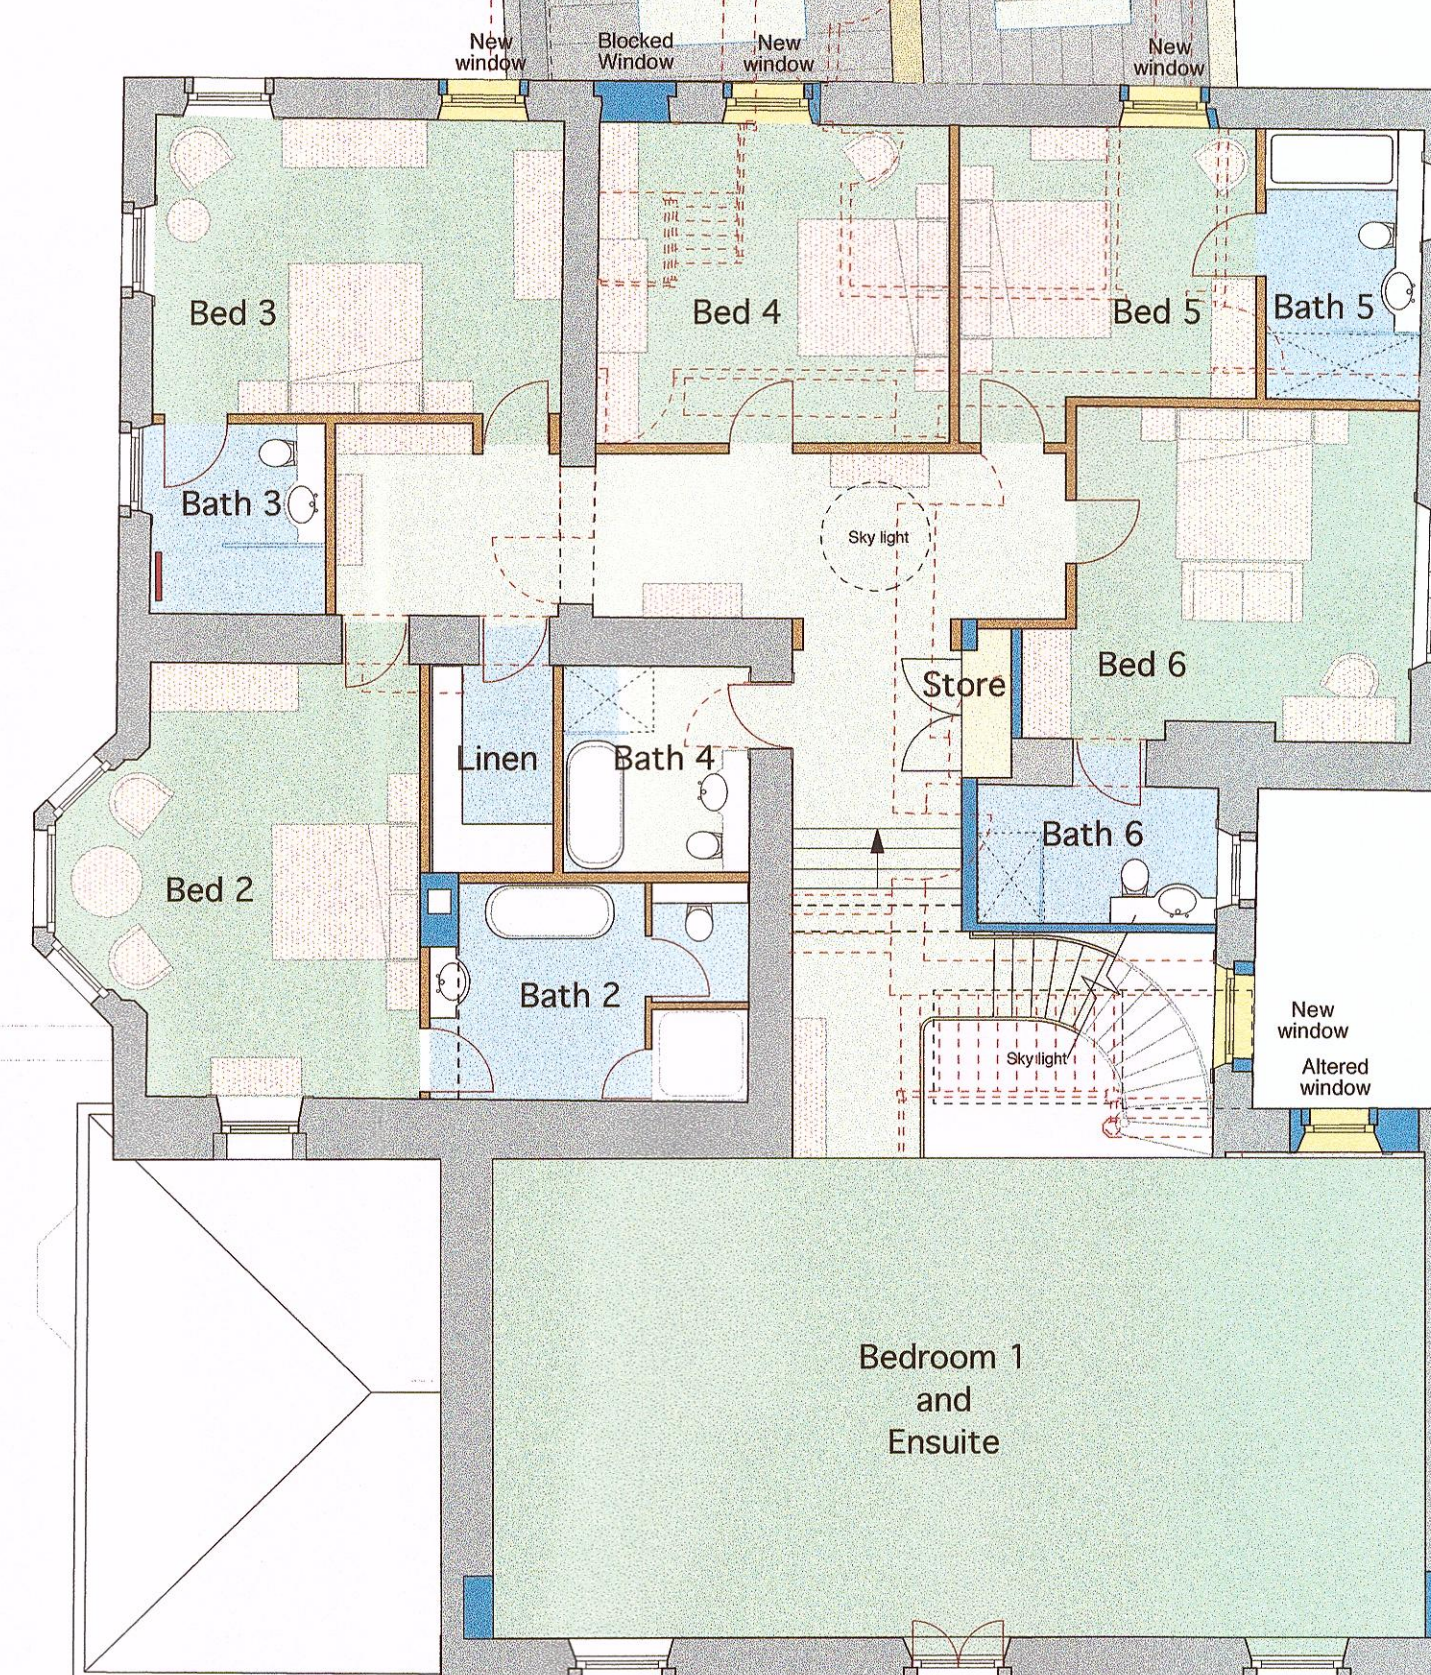

FIRST FLOOR PLAN