


320120318 P

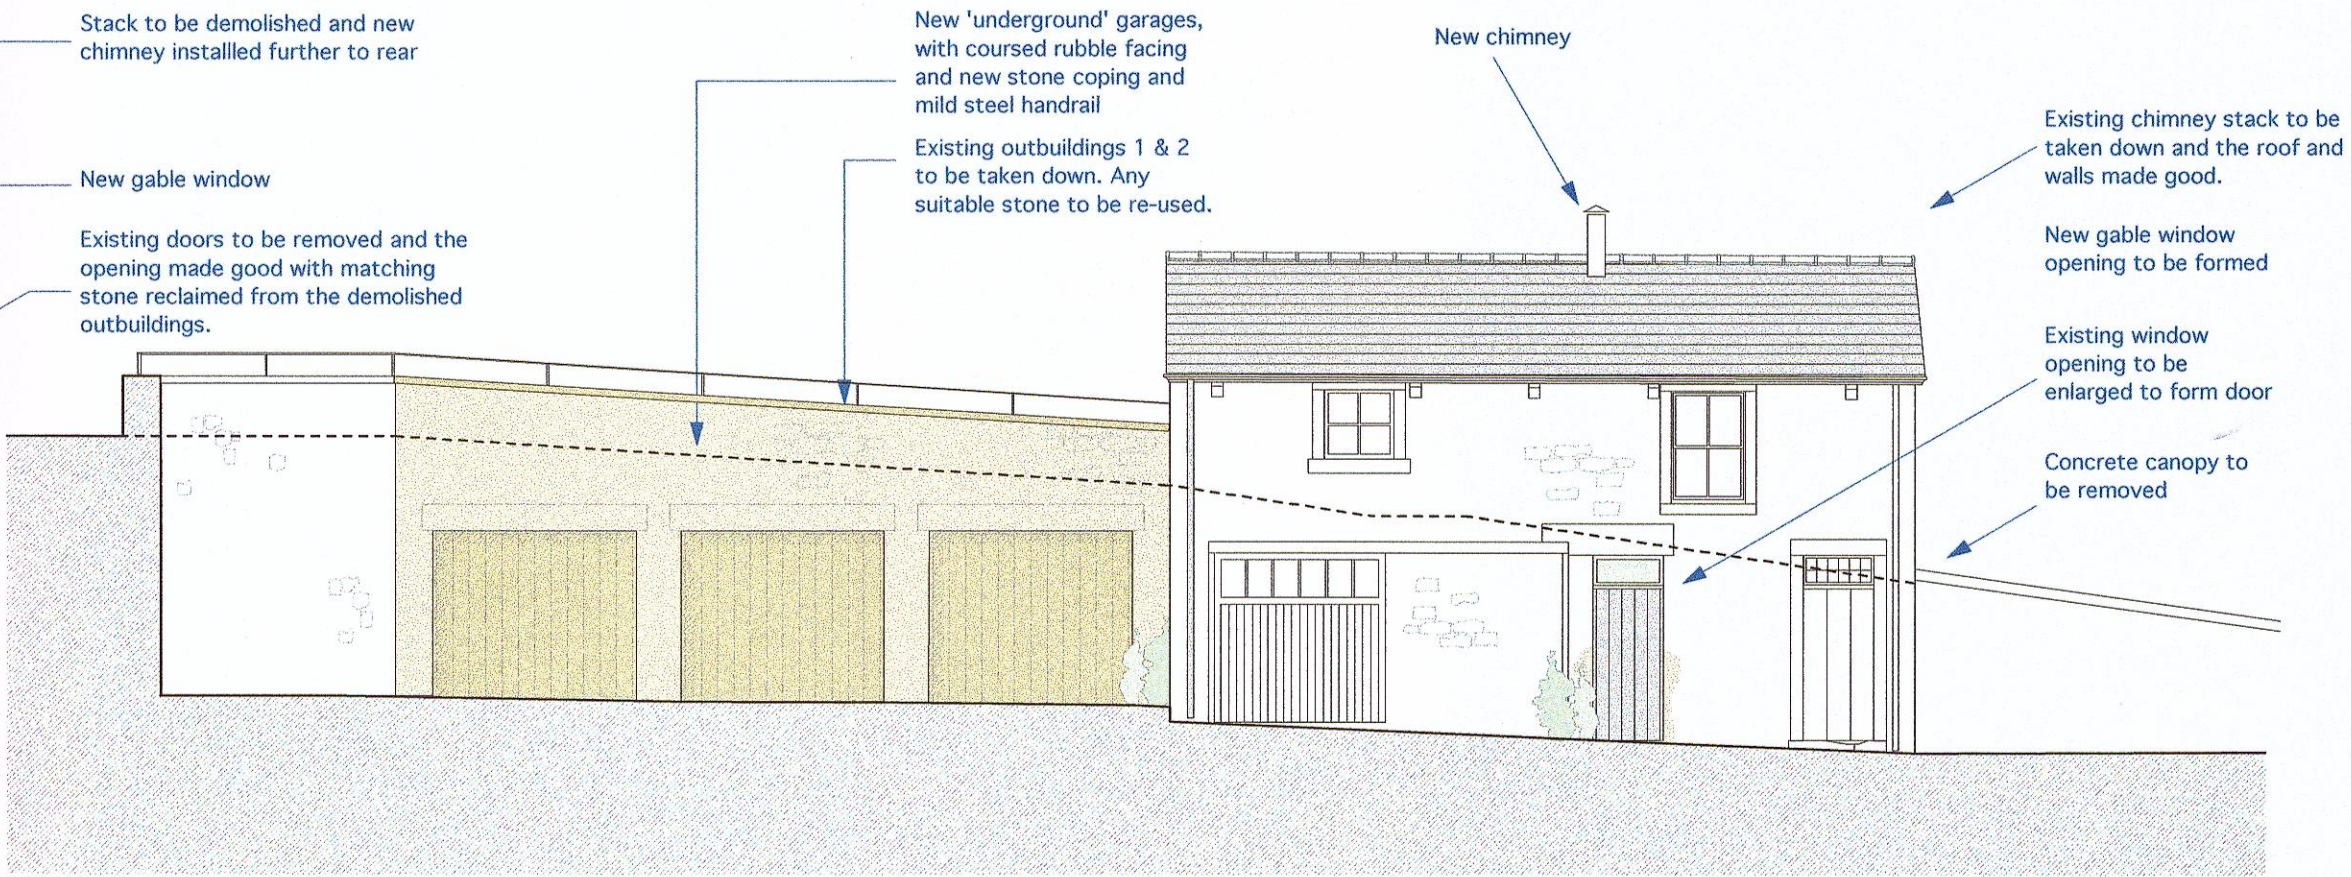

South East Elevation

Outbuilding 3, East Elevation




South Elevation through courtyard (looking north)


Outbuilding 3, South Elevation




North West Elevation

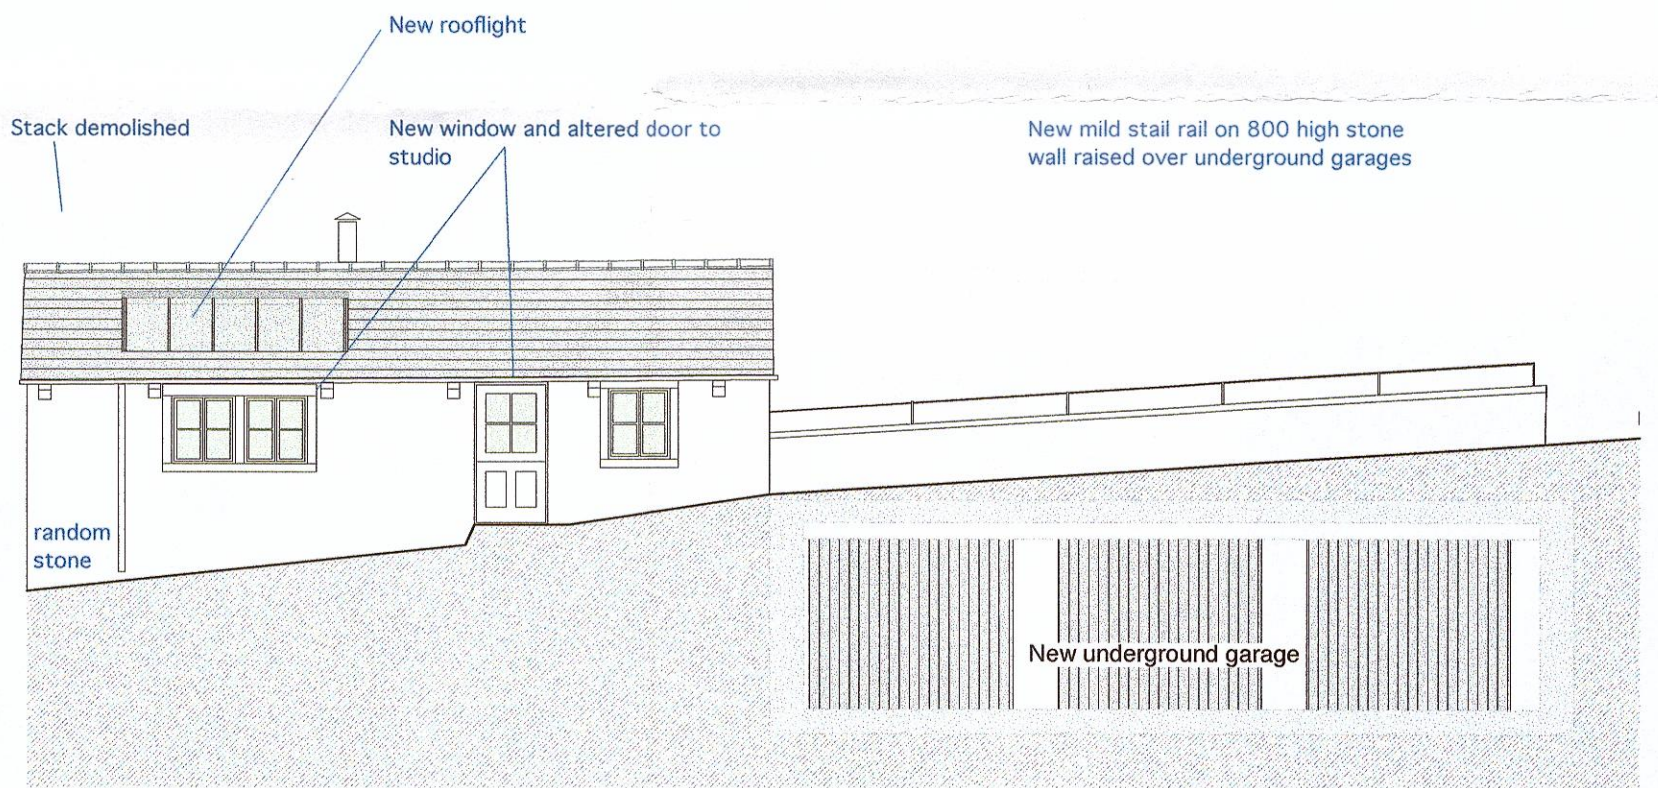

Outbuilding 3, North Elevation

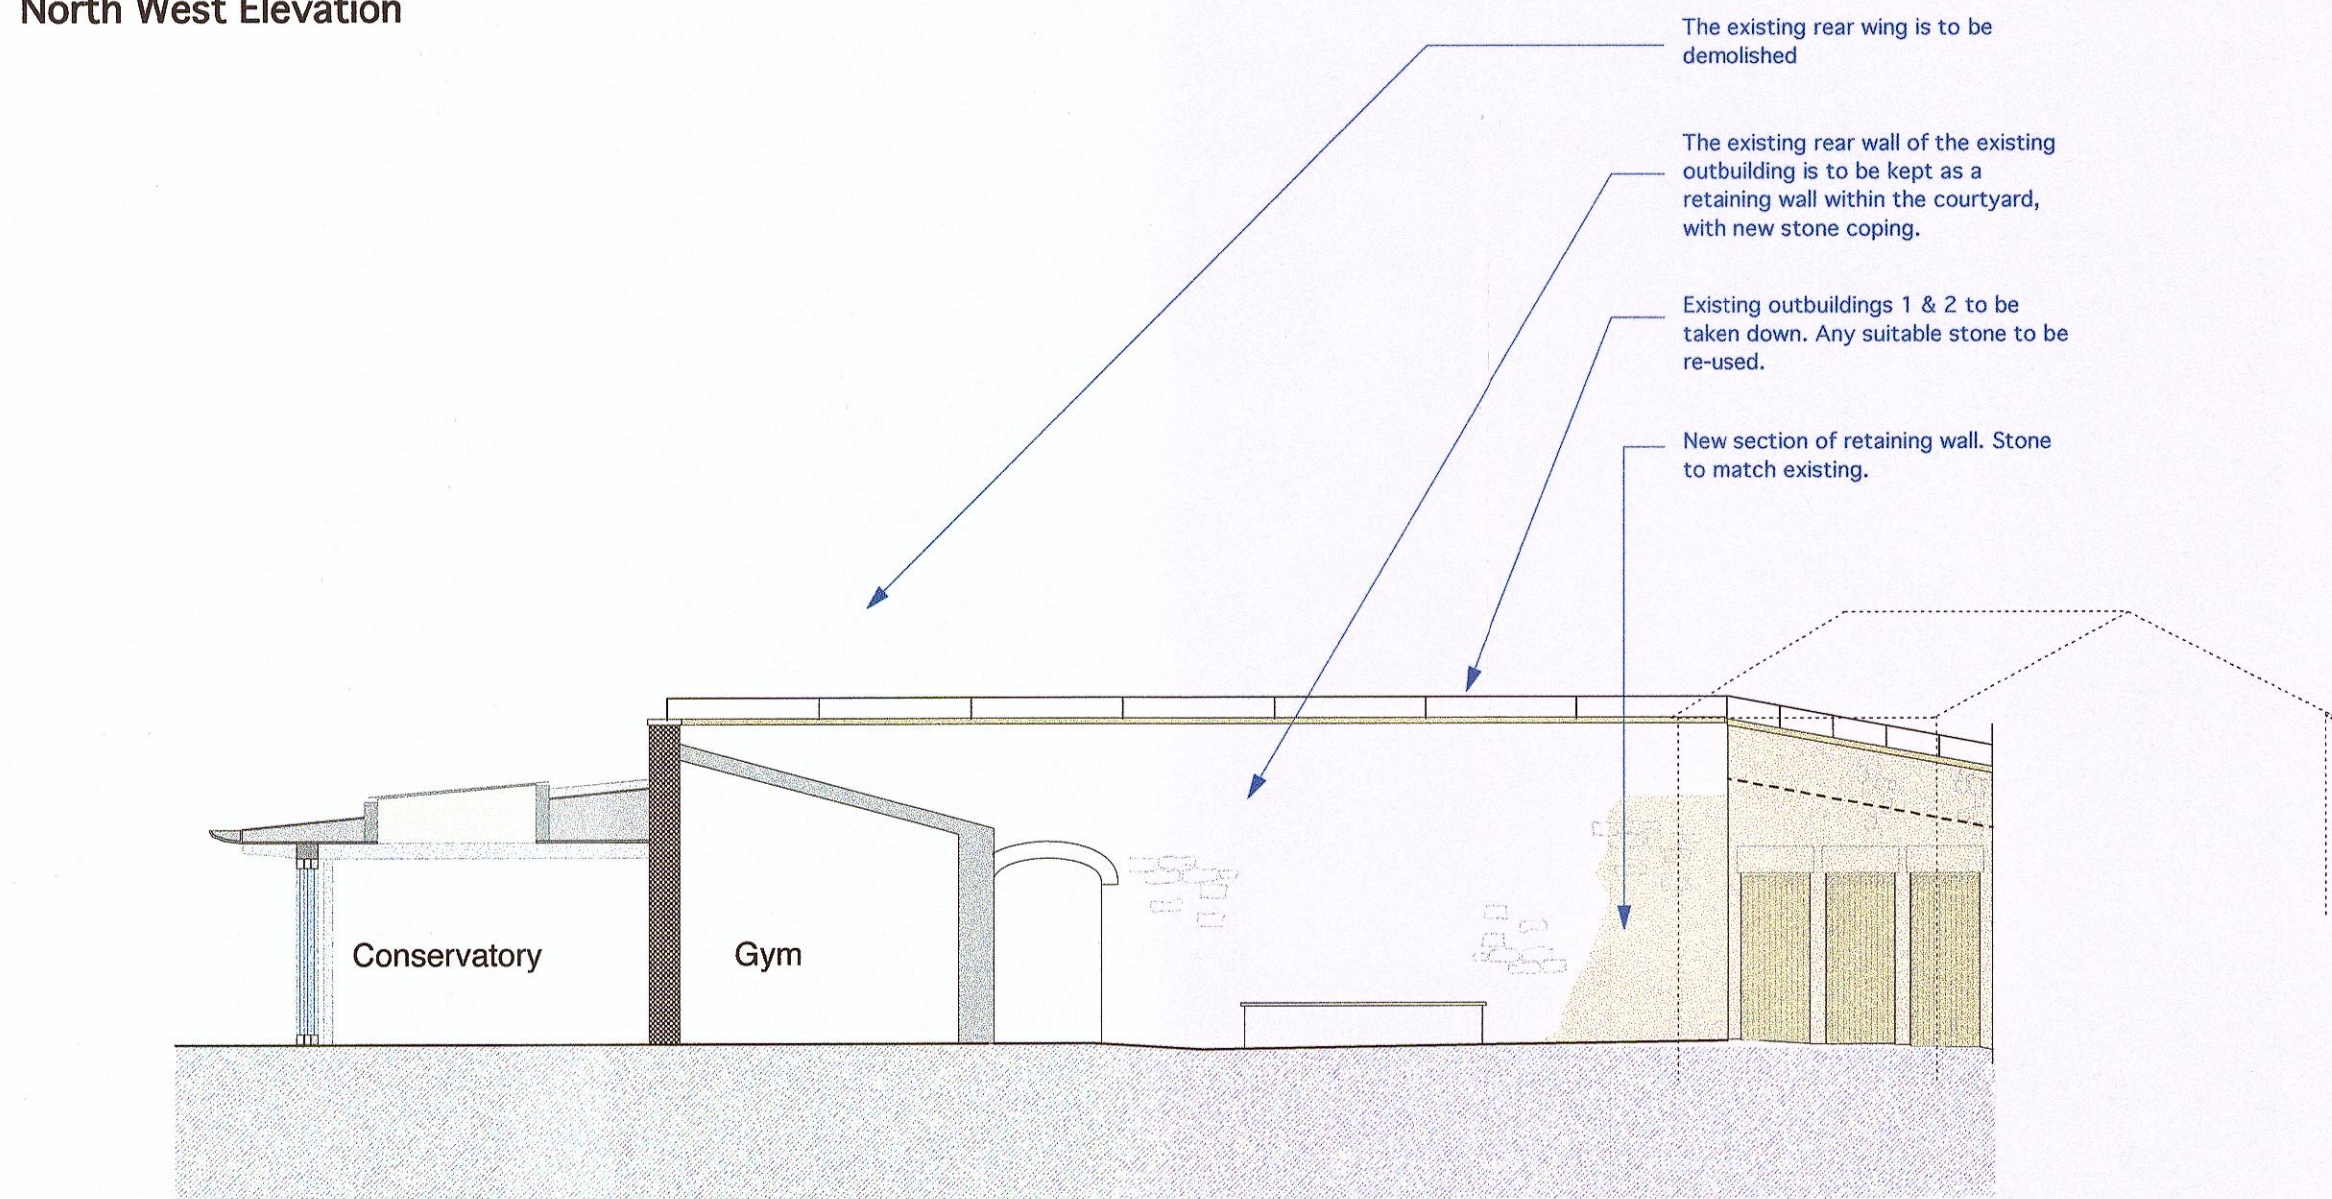

Courtyard South East Elevation (looking north west)

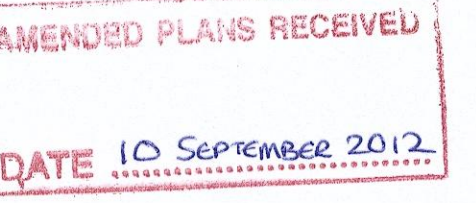

320120318 P

Rev B - Raised wings omitted 03/09/12
Rev A - Figured dimensions added 10/4/12

Holden Clough

project

Proposed Elevations 1 of 2

drawing title	4939 / P / 4.1	rev	B
draw. no.	1:100@A1	date	14.10.11
scale		drawn	PD / LD

MASON GILLIBRAND
ARCHITECTS
16 WILLOW MILL, CATON, LANCASTER, LA2 9RA
TELEPHONE: (01524)771377 FACSIMILE: (01524)771330