


KEY


Demolition

0.0 1.0 5.0m

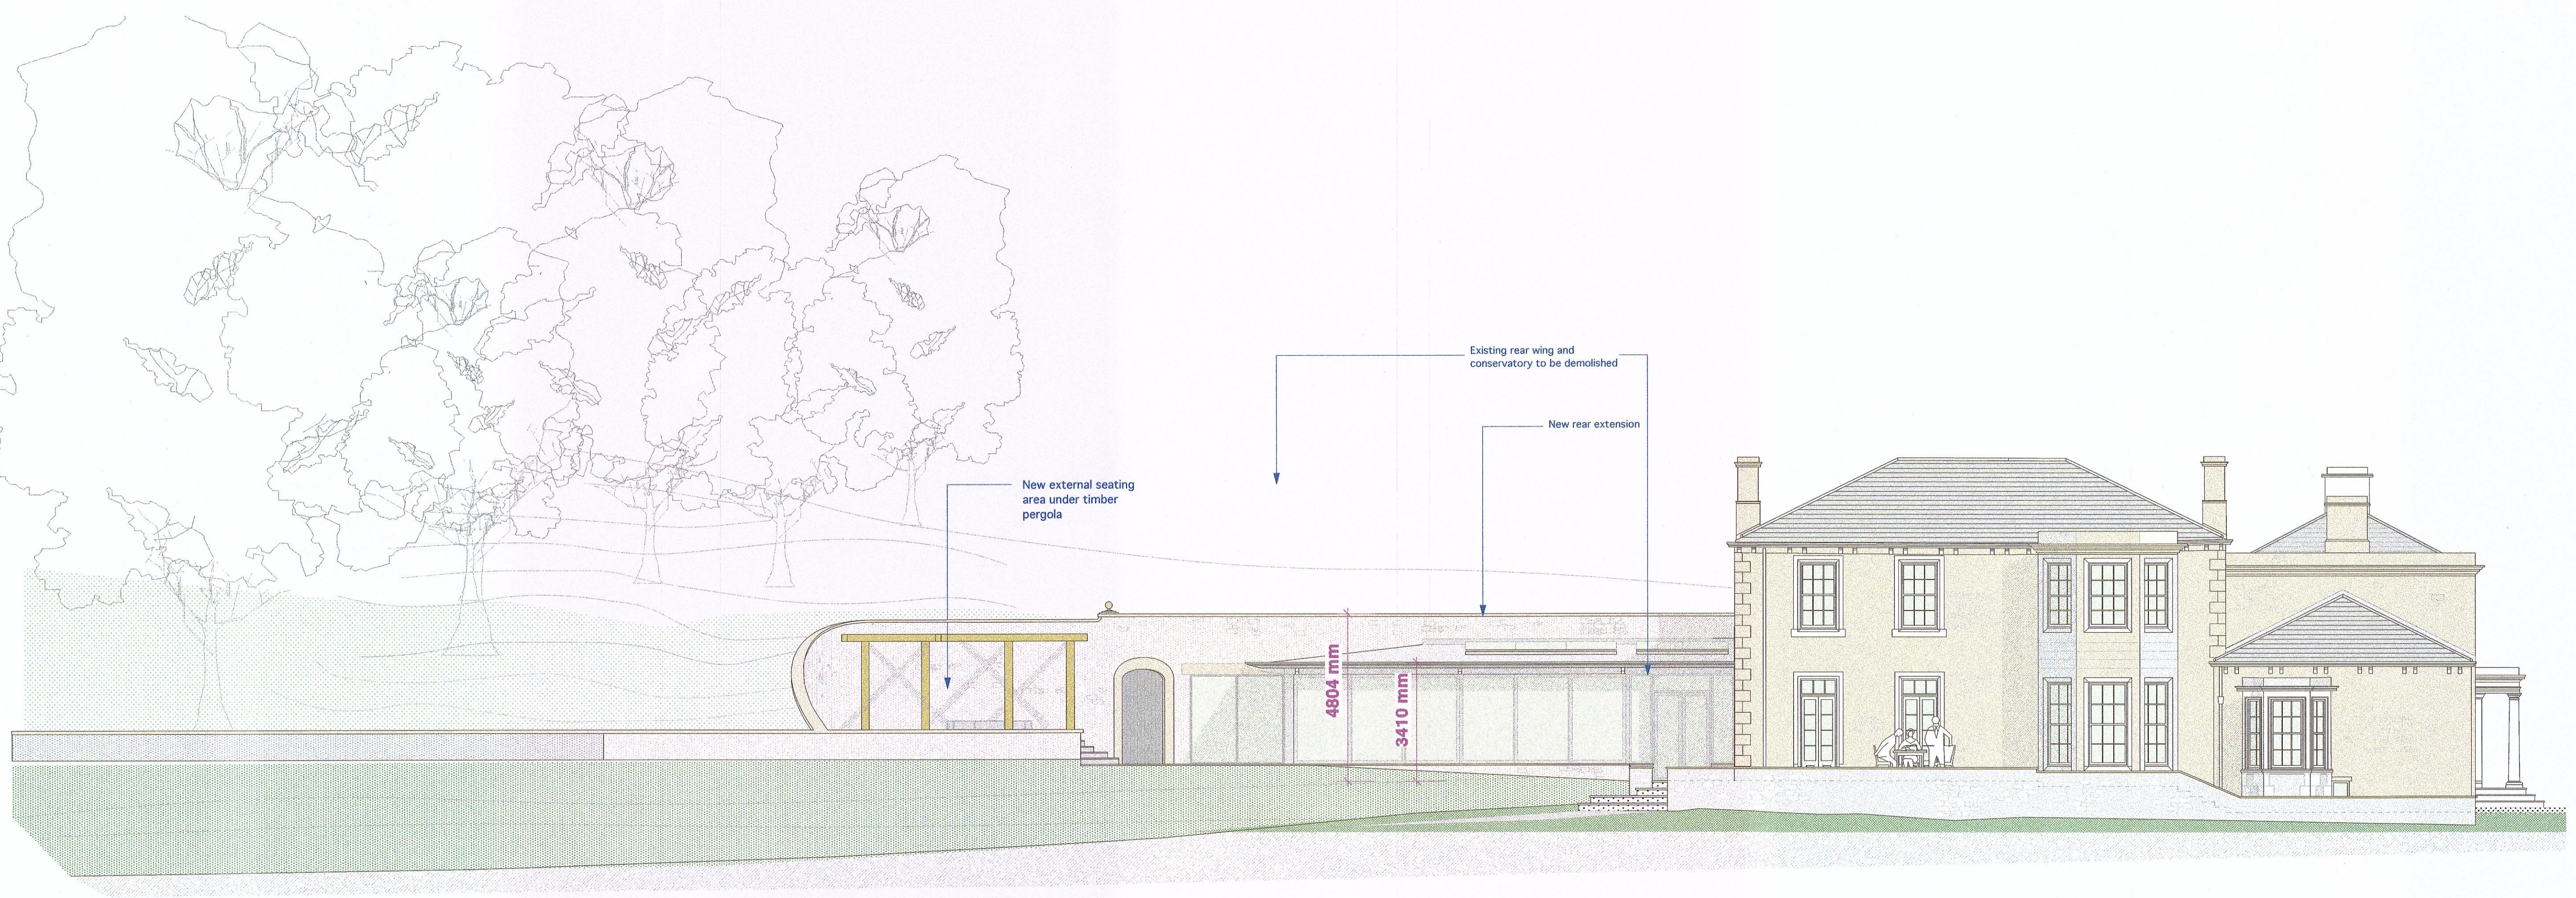

South West Elevation

320120318 P

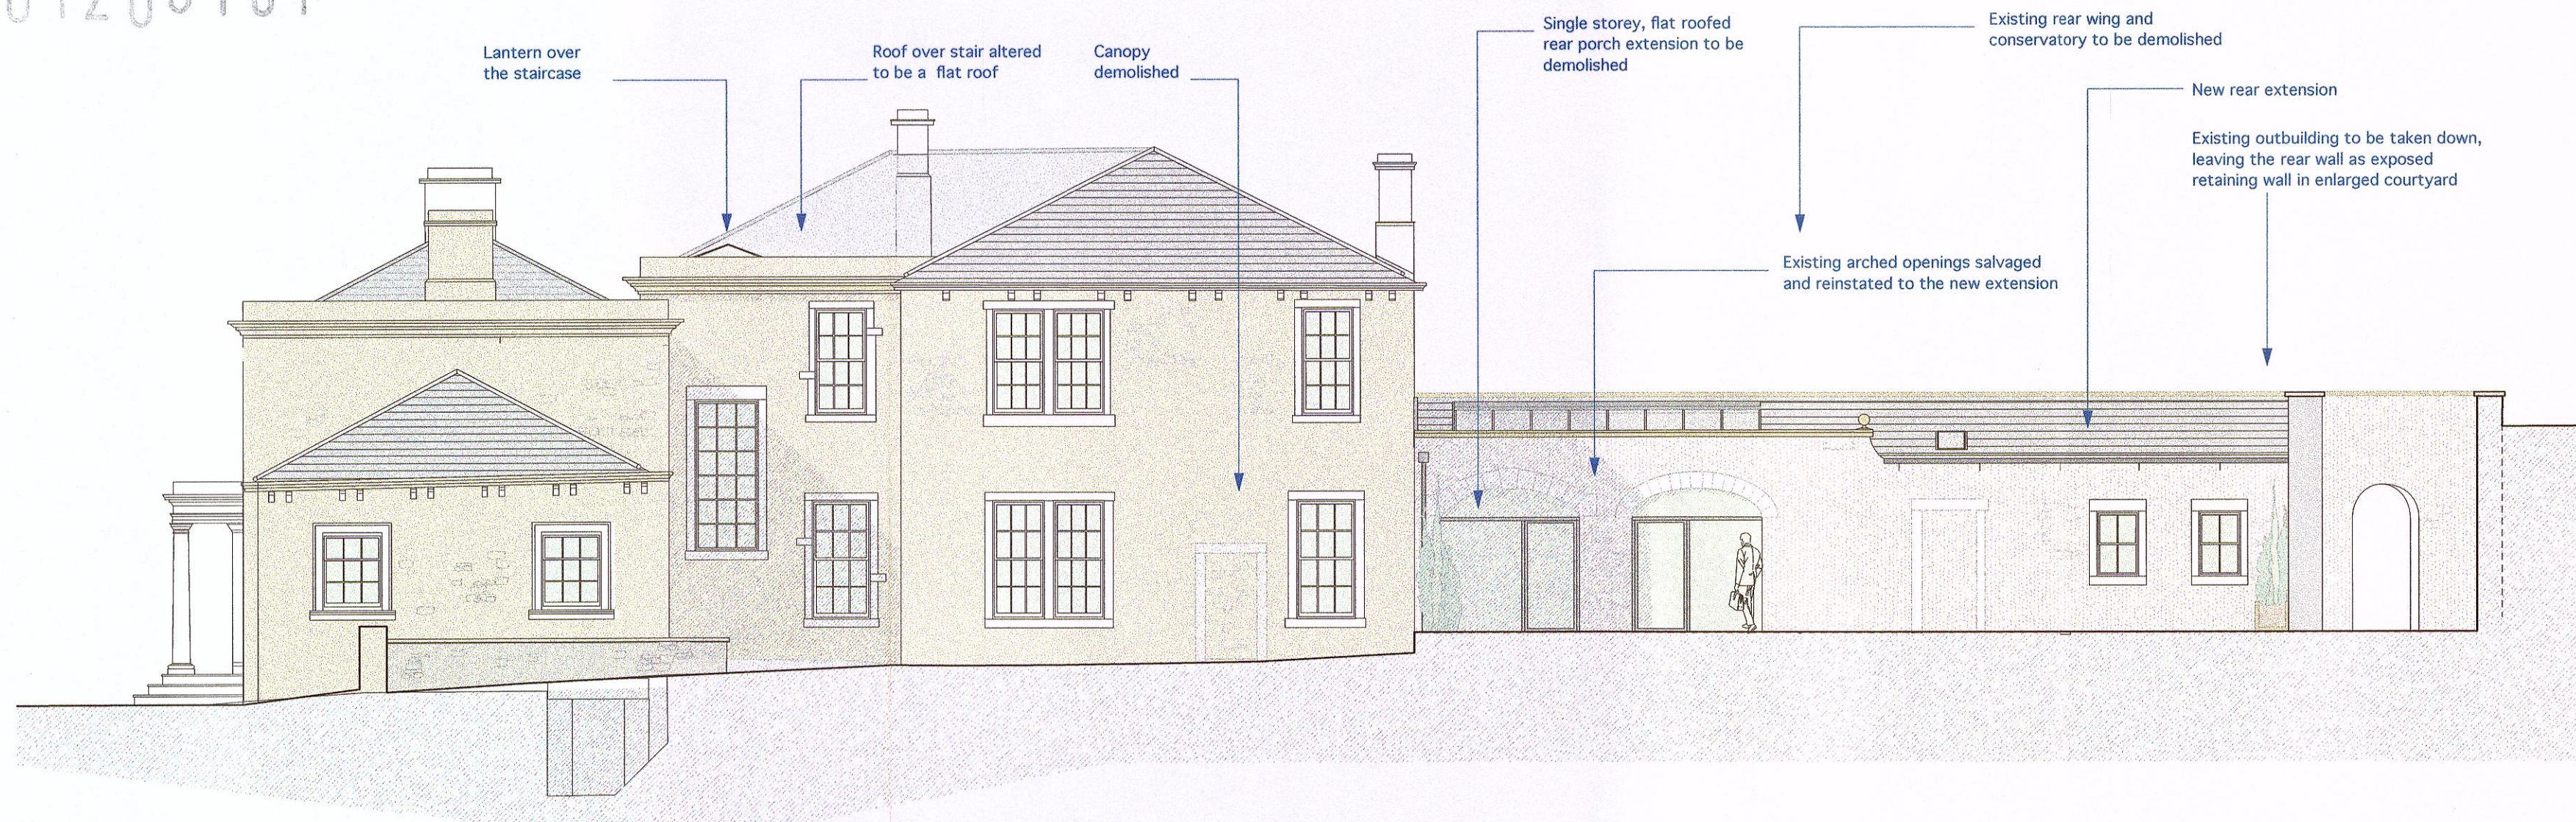

North East Elevation

21/9/12
APPROVED WITH
CONDITIONS

AMENDED PLANS RECEIVED

DATE 10 September 2012

320120318 P

Rev B - Raised wings omitted 03/09/12
Rev A - Figured dimensions added 10/4/12

Holden Clough

Project

Proposed Elevations 2 of 2

drawing title

dwg no. 4939 / P / 4.2 rev B

scale 1:100@A1 date 14.10.11 drawn JH

MASON GILLIBRAND

ARCHITECTS

16 WILLOW MILL, CATON, LANCASTER, LA2 9RA

TELEPHONE: (01524)771377 FACSIMILE: (01524)771330