



320120318P

320120318P

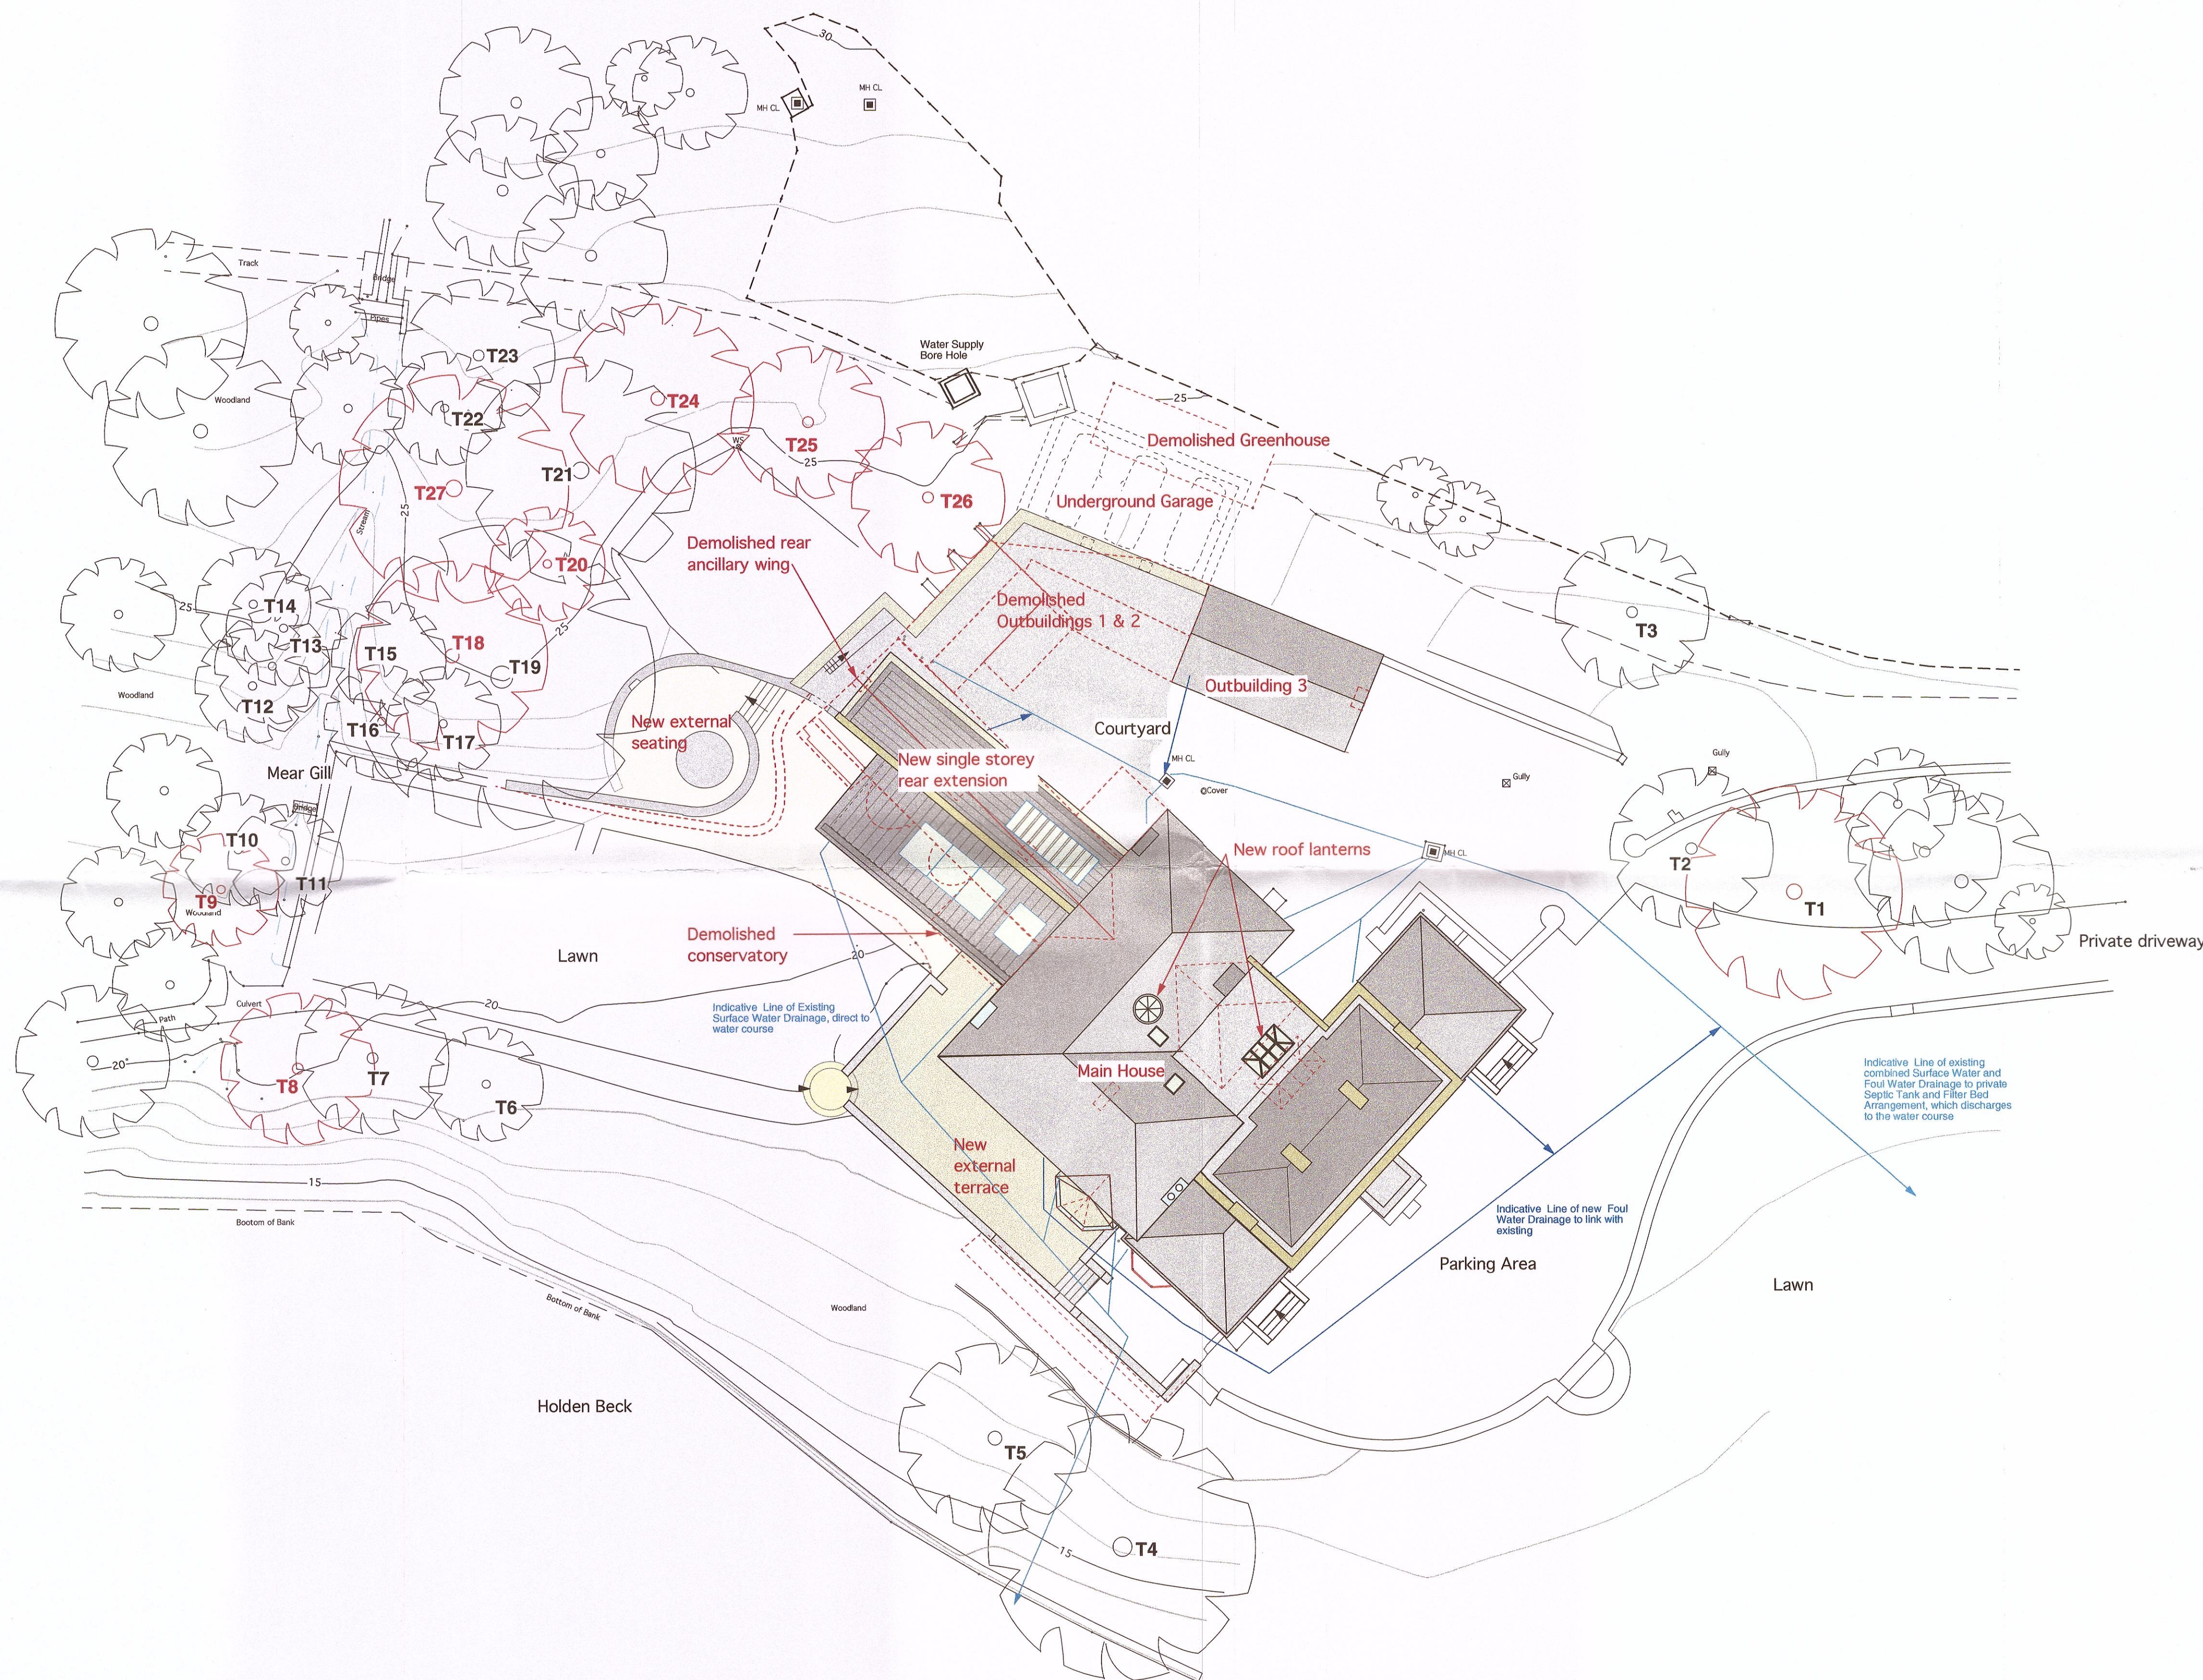


KEY

Denotes existing tree to be retained, as detailed in the Tree Report

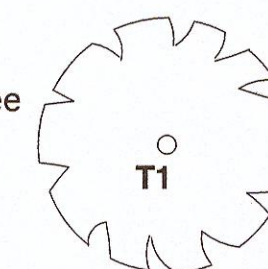

Denotes existing tree to be removed, as detailed in the Tree Report

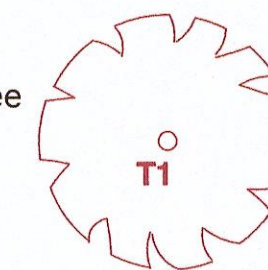

Consult Report Arboriculturist Tree Report by Yew Tree and Gardens.

Demolition

AMENDED PLANS RECEIVED

DATE 10 September 2012

320120318P

Rev A - Plans amended to omit proposed raised wings to main front section of house 06/9/12



21/9/12
APPROVED WITH
CONDITIONS

0.0 1.0 5.0m 10.0m

Holden Clough.

project

Site Plan as Proposed

drawing title

4939/P/0.1

drawn no.

02.12

date

drawn

LD

scale

1:200 @ A1

MASON GILLIBRAND

ARCHITECTS

16 WILLOW MILL, CATON, LANCASTER, LA2 9RA

TELEPHONE: (01524)771377 FACSIMILE: (01524)771330